

Deviating from these drawings without consultation and/or agreement with the employer is unacceptable. This drawing is indicative and exact dimensions should be checked and confirmed on site by the nominated contractor or competent person's prior to commencement of building works. All drawings and dimensions shall be verified by the relevant contractor on site prior to commencement of any works, ordering of materials or setting out. Any discrepancies should be reported in writing to SDA Architecture Ltd.

Do not scale from this drawing unless trained to use a scale ruler - only work from written and checked dimensions. This drawing is the property of SDA Architecture Ltd and copyright reserved by them. This drawing is not to be used, copied or disclosed by or to any unauthorised persons without prior written authorisation consent from SDA Architecture Ltd.

DO NOT PROCEED WORKS IN THE EVENT OF A DRAWING DISCREPANCY

For all structural aspects please refer to Structural Engineers project information and cross reference all drawings, details and calculations with the architectural drawing prior to commencement of building works.

SDA Architecture Ltd is a trading name of Style Design and Architecture Ltd and holds no responsibility or liability for any works carried out on site.

DO NOT SCALE ONLY USE DIMENSIONS SHOWN

Project Information:

Client: Mr. C Walker

Project Title: Conversion and Enlargement of an Existing Building into one Domestic Dwelling and Attached Garage

Project Address: Corn Mill Bottom, Long Lane, Shelley, Huddersfield, HD8 8JJ

Project Stage: Planning Consent Application

Date of Drawing: 15.02.2019

Drawn By: LC

Checked By: SLP

Drawing Sheet Size: A1 (841 x 594)

Drawing Scale: As indicated on drawing

Site Area Hectare: 0.0411

Extension Area CL (m²): -

Drawing Title:

Flood Defence Elevations as 'Proposed'

Project Number:	Drawing Number:	Revision:
0326	(E)5-02-PP	B


Drawing Registry

Rev.	Date	Description	Author
A	17.01.19	Amended to LPA Comments	LC
B	15.02.19	Amended to LPA Comments	LC




North Elevation without Flood Defence as 'Proposed'

Scale 1:100

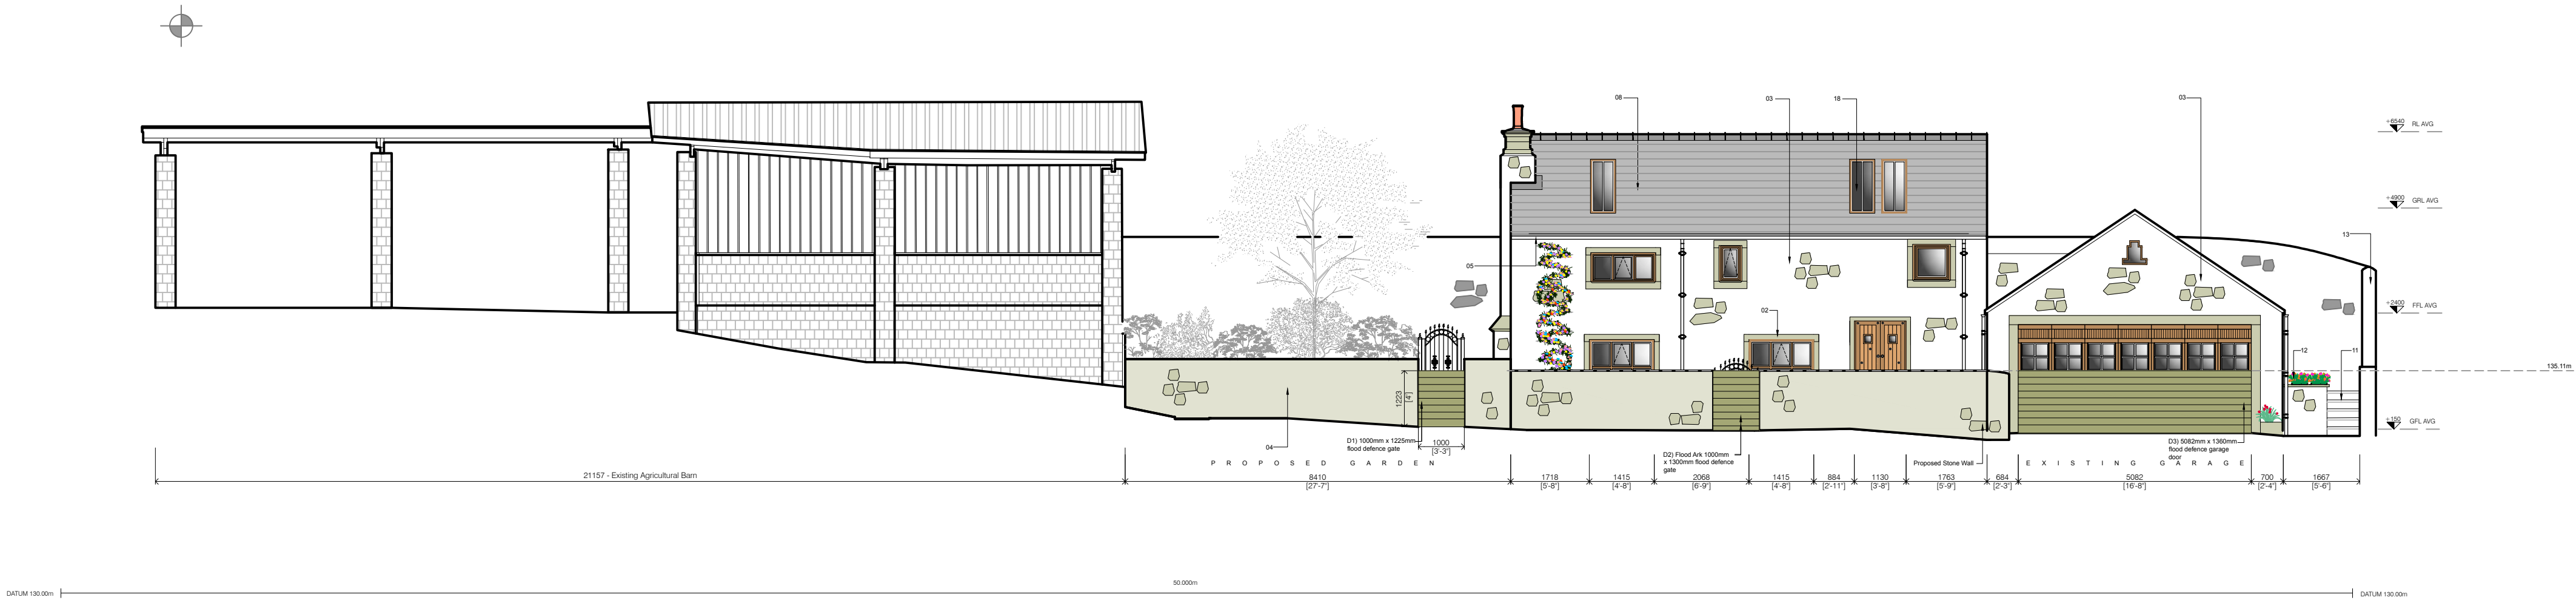

Flood Defence Elevation as 'Proposed'

Scale 1:100

 

SCALE BAR 1:100

SDA
studio sda architects
www.studiosda.co.uk



Head Office: Andy Huxton - 35 Queens Road, Cheltenham, Glos GL50 2JF
Tel: 01242 491 492, 01242 491 493, 01242 491 494, 01242 491 495, 01242 491 1168, 012