




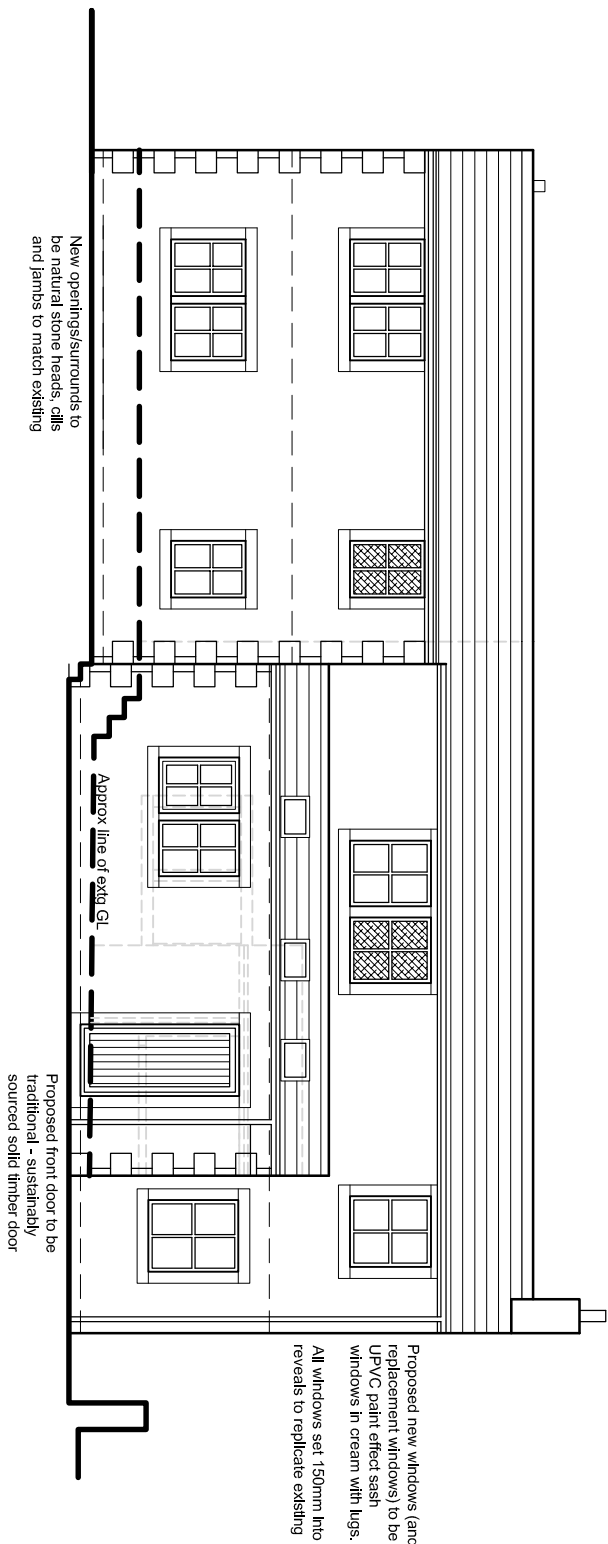


Front Elevation

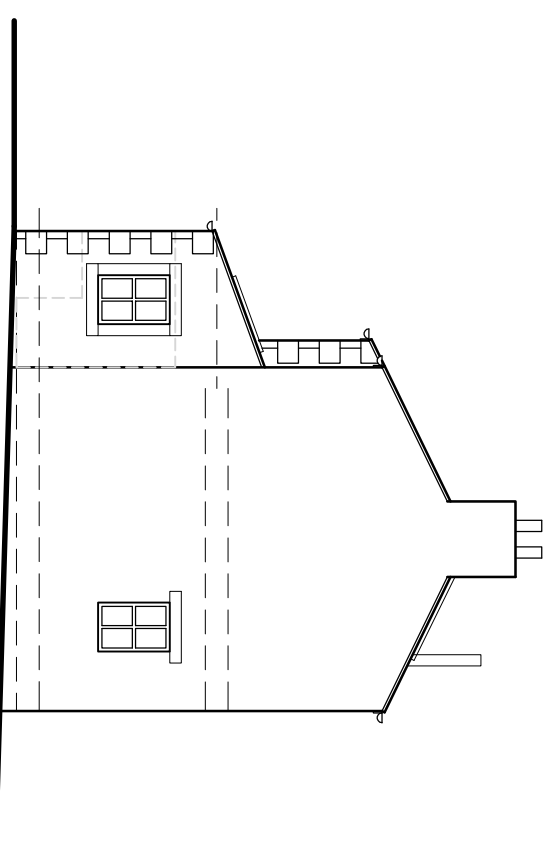

Side Elevation

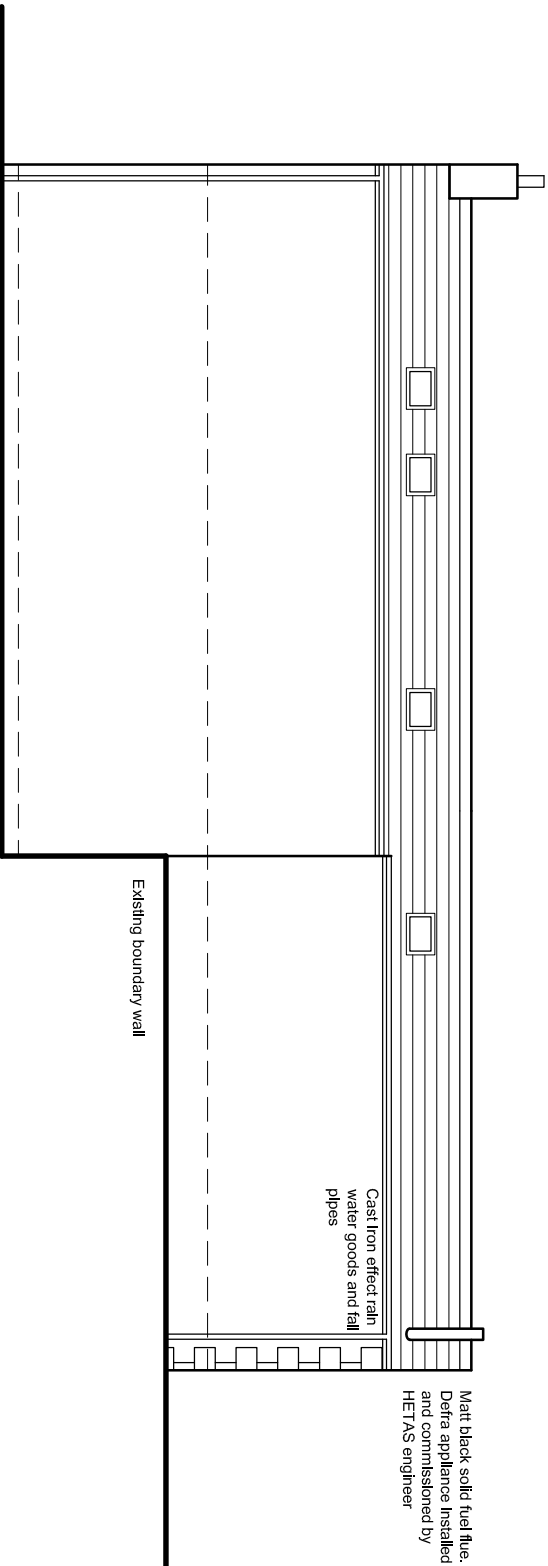

Rear Elevation

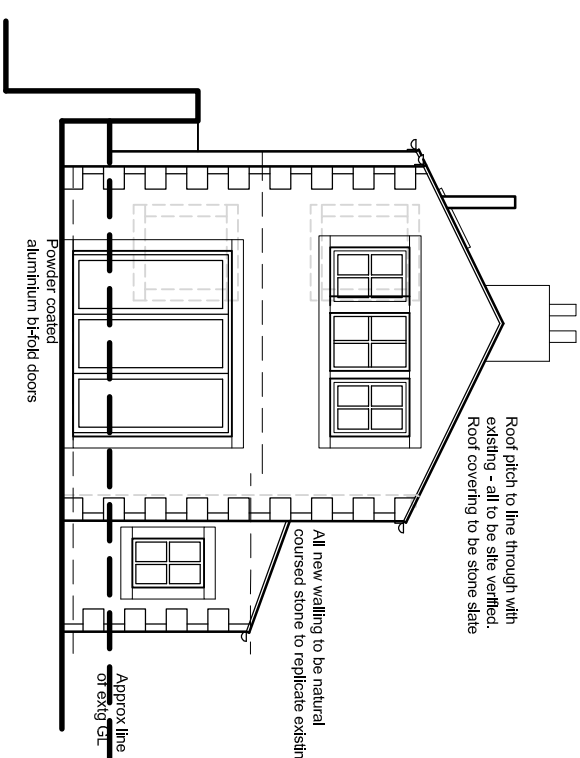

Side Elevation

Rev D - Further amends as requested by planning Feb 2019

Project
Erection of Extensions and Alterations to Existing Dwelling at 16 Towngate, Upperthong, Holmfirth, HD9 3UX.

Client
Mr Cameron Sanderson & Miss M Kane

Drawing Title/Issue
Proposed Extensions

ARCHITECTURE | PLANNING | DESIGN

Do not scale from drawing, use figured dimensions only.

All dimensions must be checked and verified on site prior to commencement of works and architect to be notified of any discrepancies.

scale 1:100

date 09/18

sheet size A3

dwg. no. 18/389/05e

Company Registration Number: 09898149 – Company Registered in England and Wales

The copyright for these drawings remains the property of Paul MatthewsArchitectural Ltd. They must not be reproduced in any way without prior written consent from the originator (Paul MatthewsArchitecturalLtd).

1:100

