


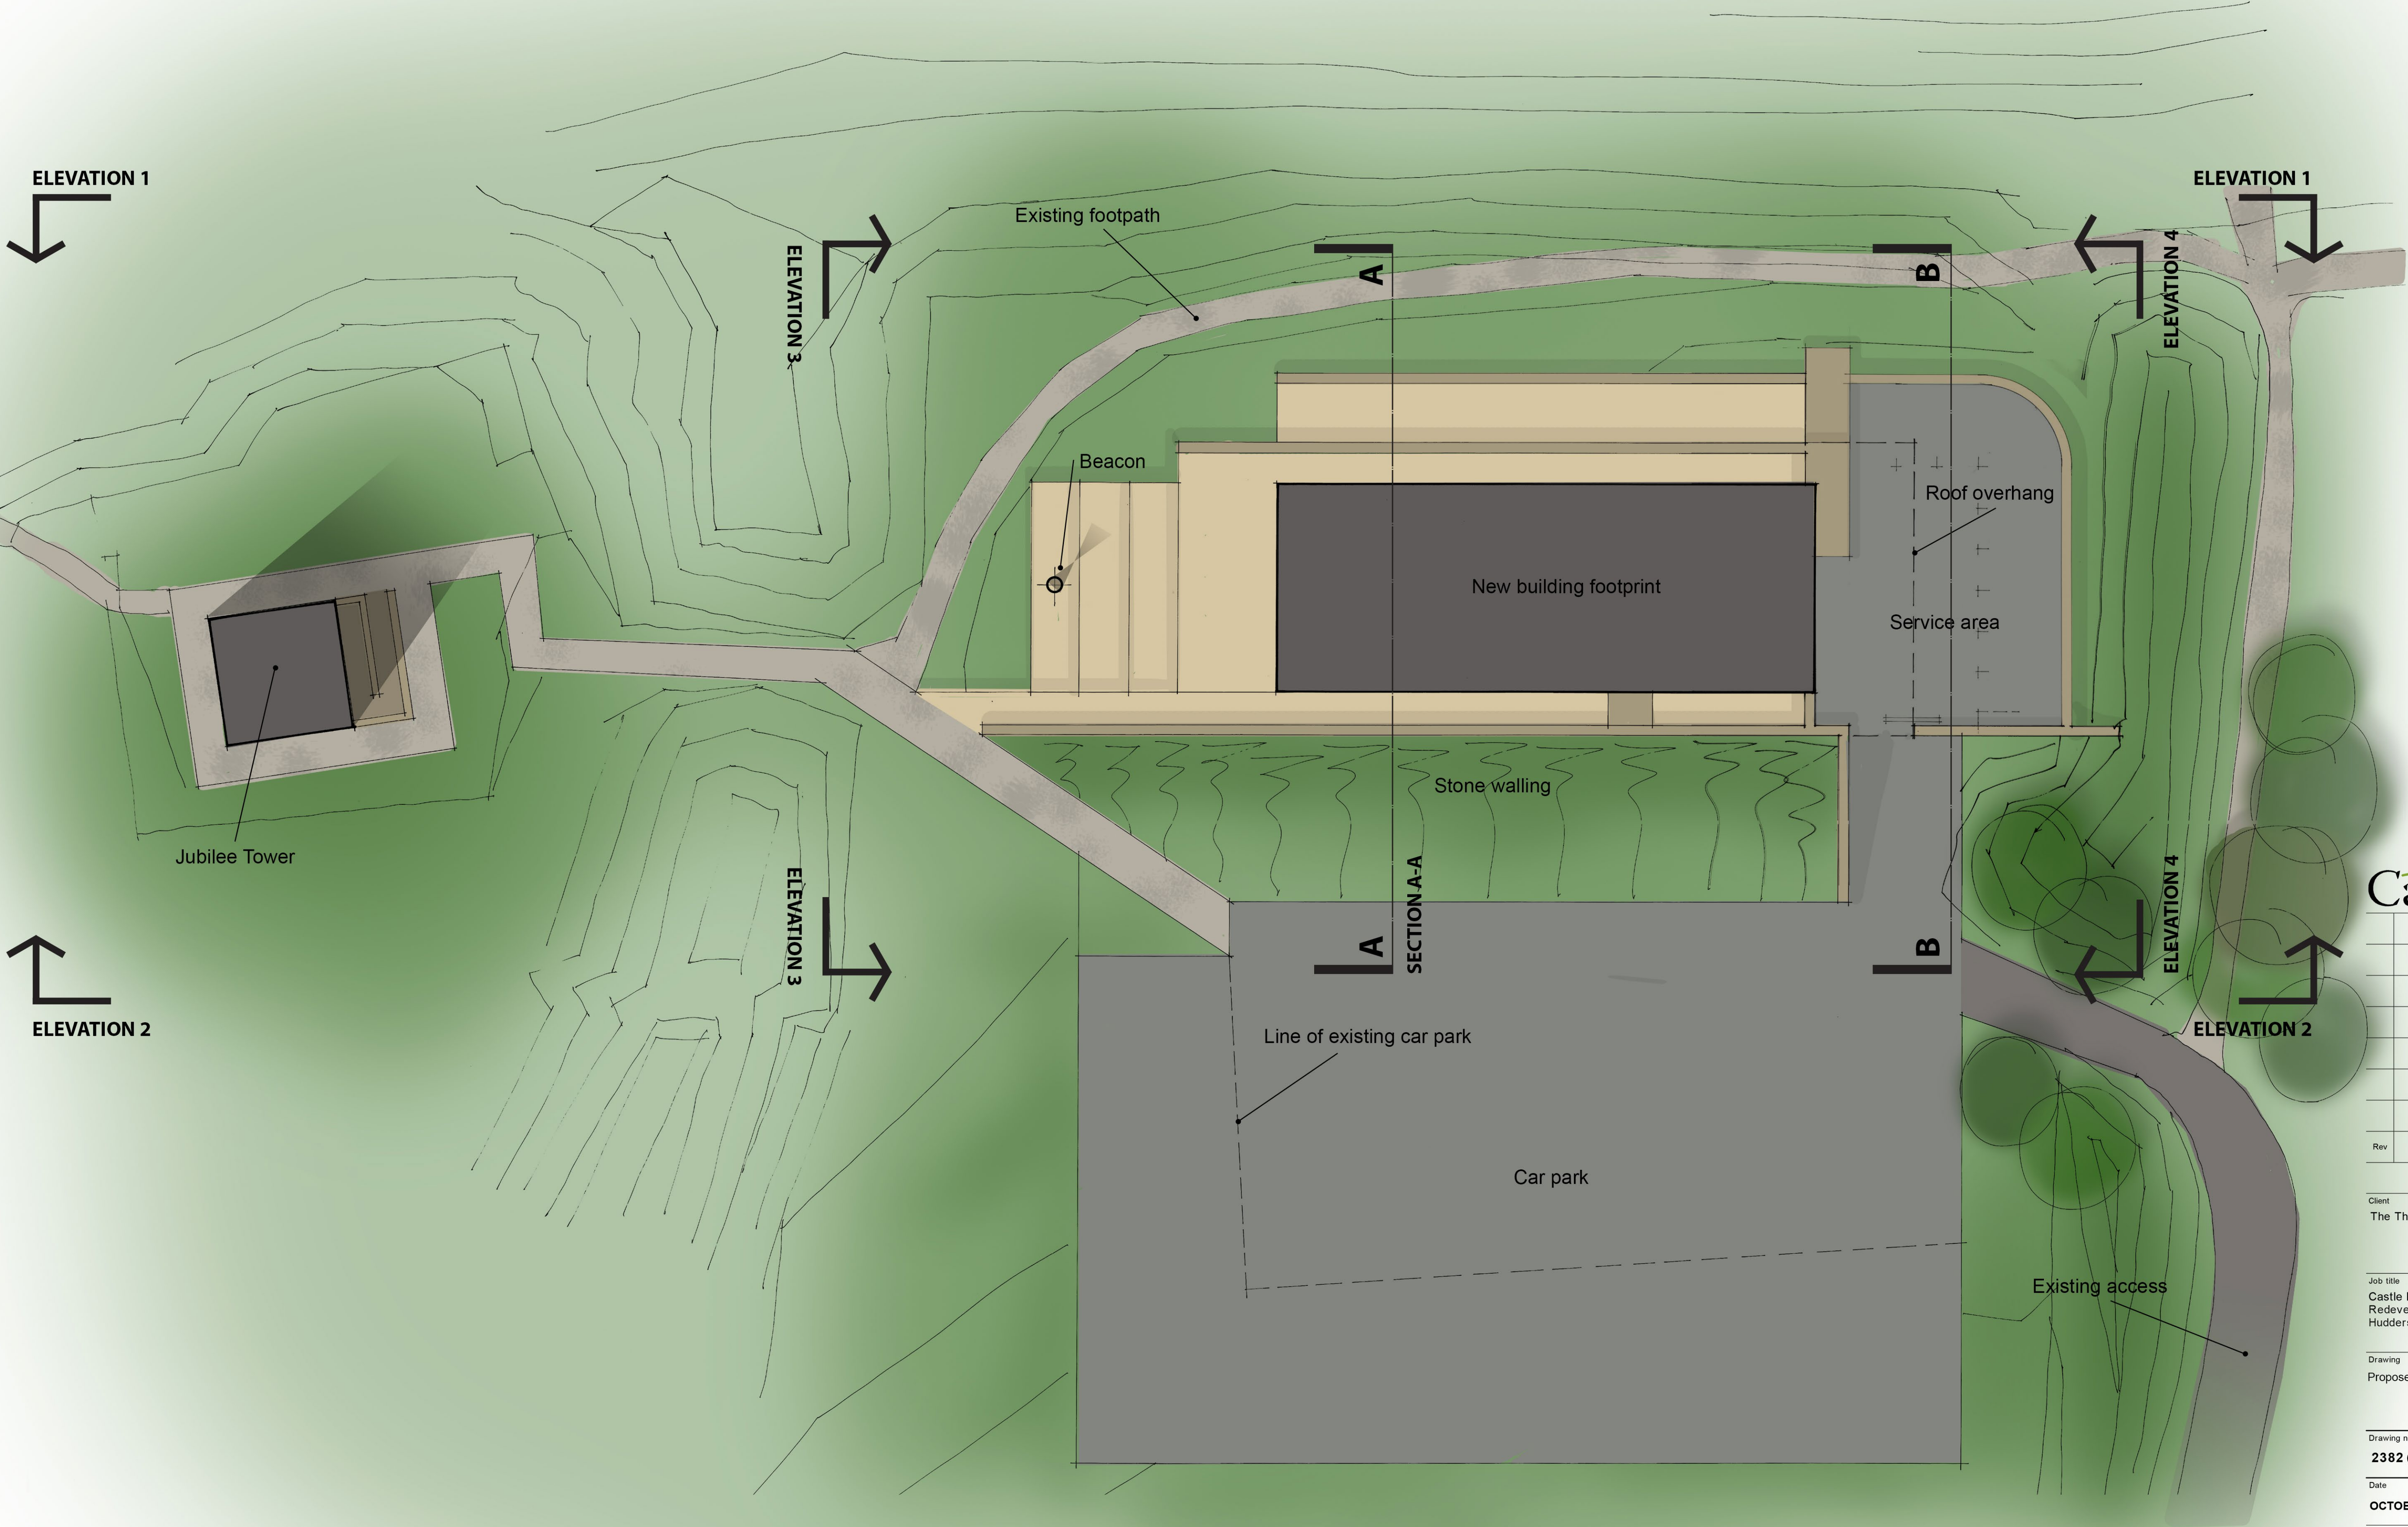

Rev	Drawn	Date

Client
The Thandi Partnership

Job title
Castle Hill Hotel
Redevelopment Proposals,
Huddersfield,

Drawing
Proposed Site Plan

Drawing no:	Rev	Scale
2382 (0-)102	-	1:200 @ A1
Date	Drawn	Chkd
OCTOBER 2018	ML	-

Proposed Site Plan