


Notes


Do not scale from drawing, use figured dimensions only.
All dimensions must be checked and verified on site prior to commencement of work and architect to be notified of any discrepancies.
This drawing is intended to permit overall scheme proposals only and cannot be used for construction purposes without further information.

Rev		Drawn	Checked	Date
A	General revisions to entrance	FWG		20.02.20
B	Entrance wall revised to allow for footpath 2m in width	FWG		20.10.27

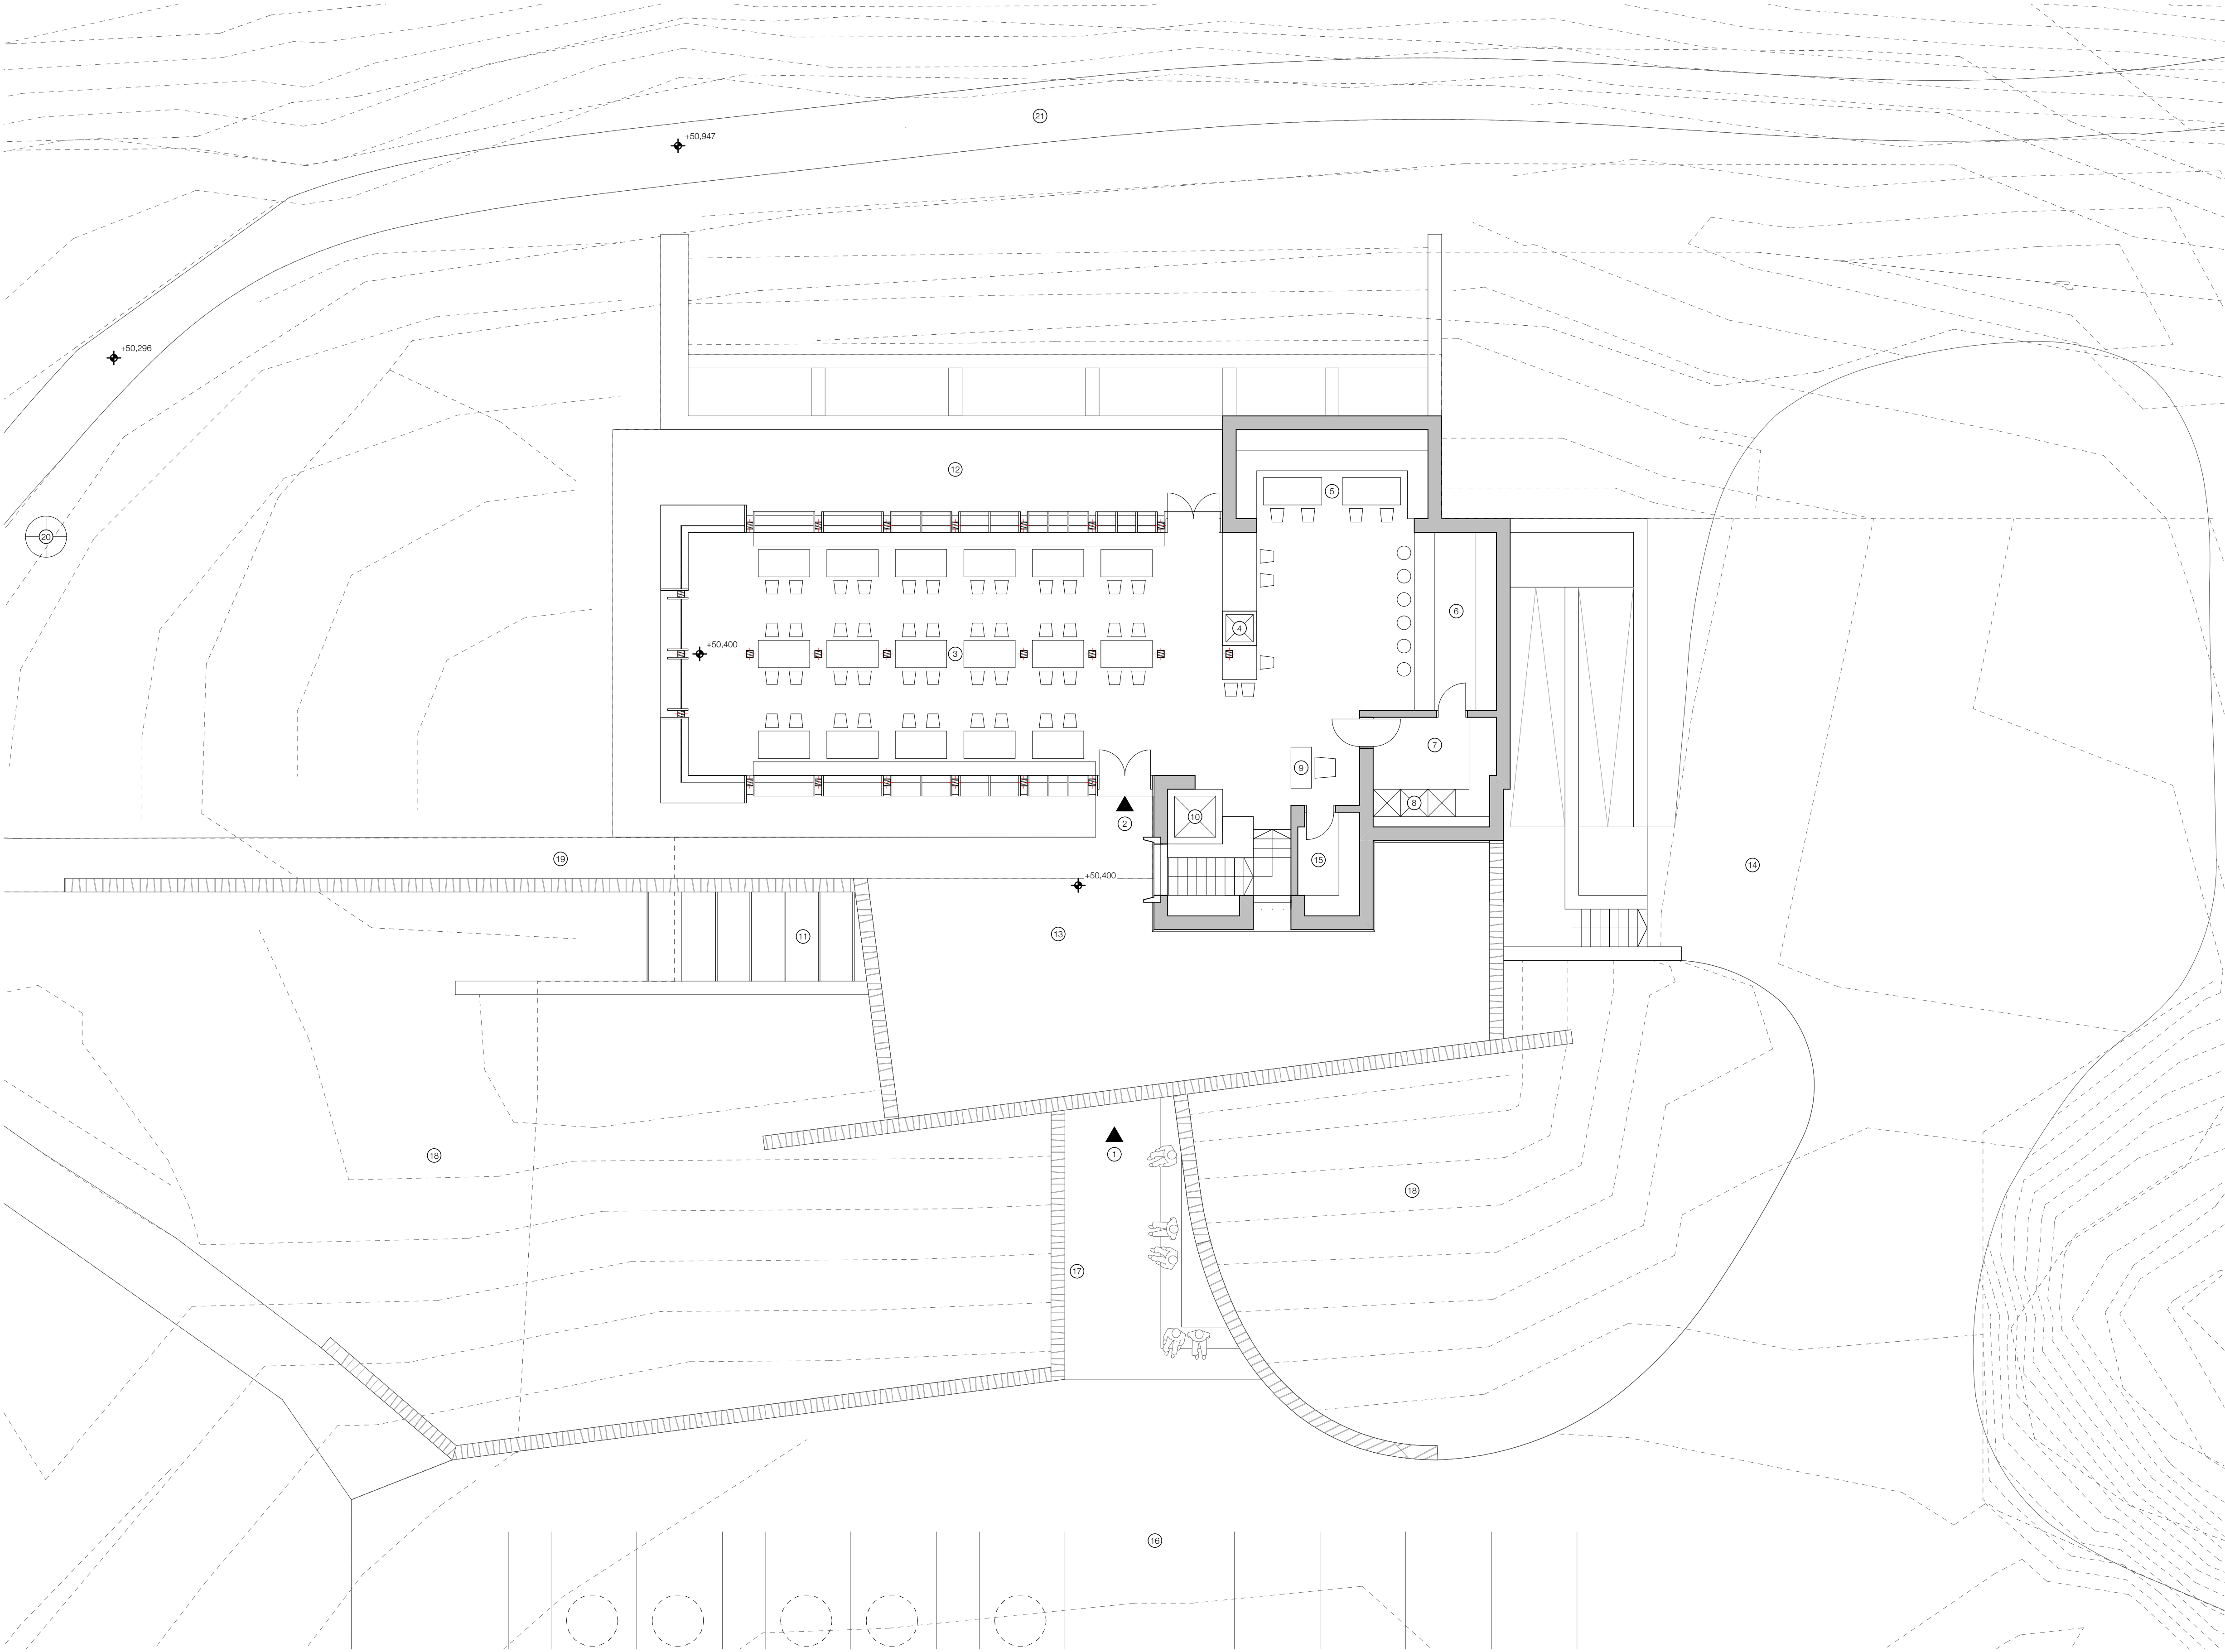

KEY

- ① Main Entrance
- ② Secondary Entrance
- ③ Restaurant / Cafe
- ④ Fire
- ⑤ Seating
- ⑥ Bar
- ⑦ Kitchen
- ⑧ Dumb Waiter
- ⑨ Reception
- ⑩ Lift
- ⑪ Roof Glazing Over Exhibition
- ⑫ Viewing Terrace
- ⑬ Cafe Terrace
- ⑭ Deliveries / Staff Parking
- ⑮ Store
- ⑯ Car Park
- ⑰ Information Wall
- ⑱ Contoured Banking
- ⑲ Footpath
- ⑳ Beacon
- ㉑ Existing Upper Path

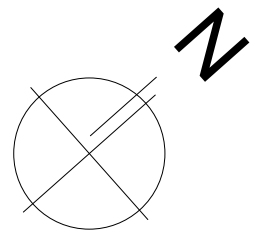

Job Title
Castle Hill,
Huddersfield

Client
The Thandi Partnership
Status
Planning

Company
AD
Drawing
Proposed Ground Floor Plan

Scale @ A1
1:100
Date
May 2019

Drawn
FWG
Drawing No.
3287 (0-) 02

Checked
B
Revision

ONE17
ARCHITECTS & INTERIOR DESIGNERS

The Dyehouse, Armitage Bridge
Huddersfield, West Yorkshire HD4 7PD
T 01484 668 000 F 01484 668 001
E solutions@one17design.com

ONE17DESIGN.COM

Proposed Ground Floor Plan 1:100