

Notes

Do not scale from drawing, use figured dimensions only.

All dimensions must be checked and verified on site prior to commencement of work and architect to be notified of any discrepancies.

This drawing is intended to permit overall scheme proposals only and cannot be used for construction purposes without further information.

Rev		Drawn	Checked	Date

A - B : Byway 171 to be stopped up

B - C : Public footpath 169 to be stopped up

A - D - C : Proposed public footpath to be created. New construction to be 2m in width where site appropriate

E - F - C : Proposed public footpath to be created. New construction to be 2m in width where site appropriate

 Public Footpath

 Byway

 Public Footpath to be stopped up

 Byway to be stopped up

Stopping up by separate formal legal process

Job Title
Castle Hill
Huddersfield

Client
The Thandi Partnership

Status
Planning

Company
AD

Drawing
Proposed Site Plan PROW Routes



Scale @ A3
1:500

Date
Oct '20

Drawn
FWG

Drawing No.
3287 (SK) 48

Revision

 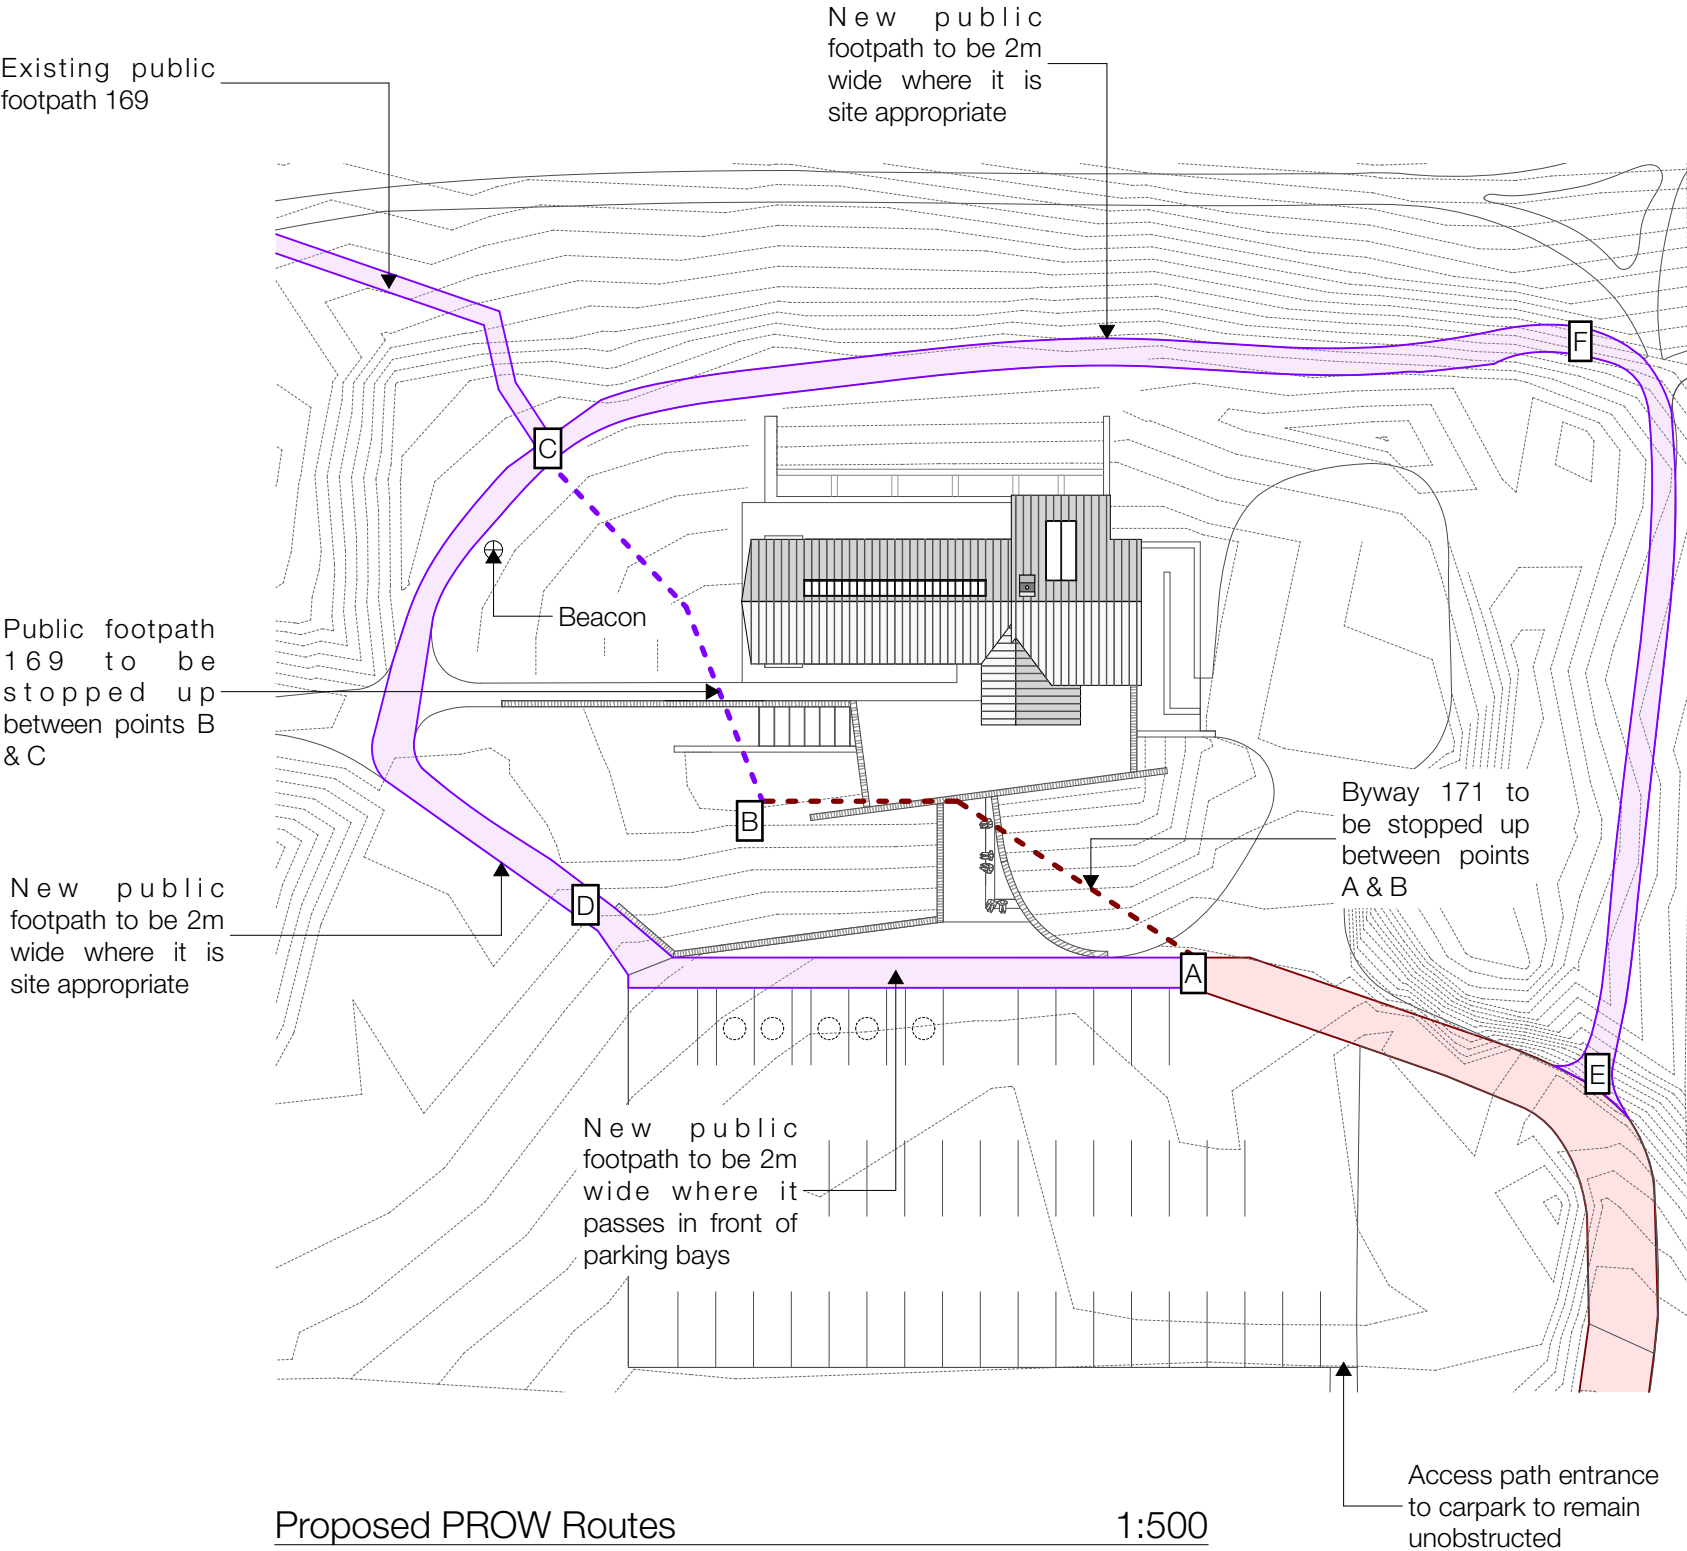

ONE17

ARCHITECTS & INTERIOR DESIGNERS

The Dyehouse, Armitage Bridge
Huddersfield, West Yorkshire HD4 7PD

T 01484 668 000 F 01484 668 001
E solutions@one17design.com

ONE17DESIGN.COM