



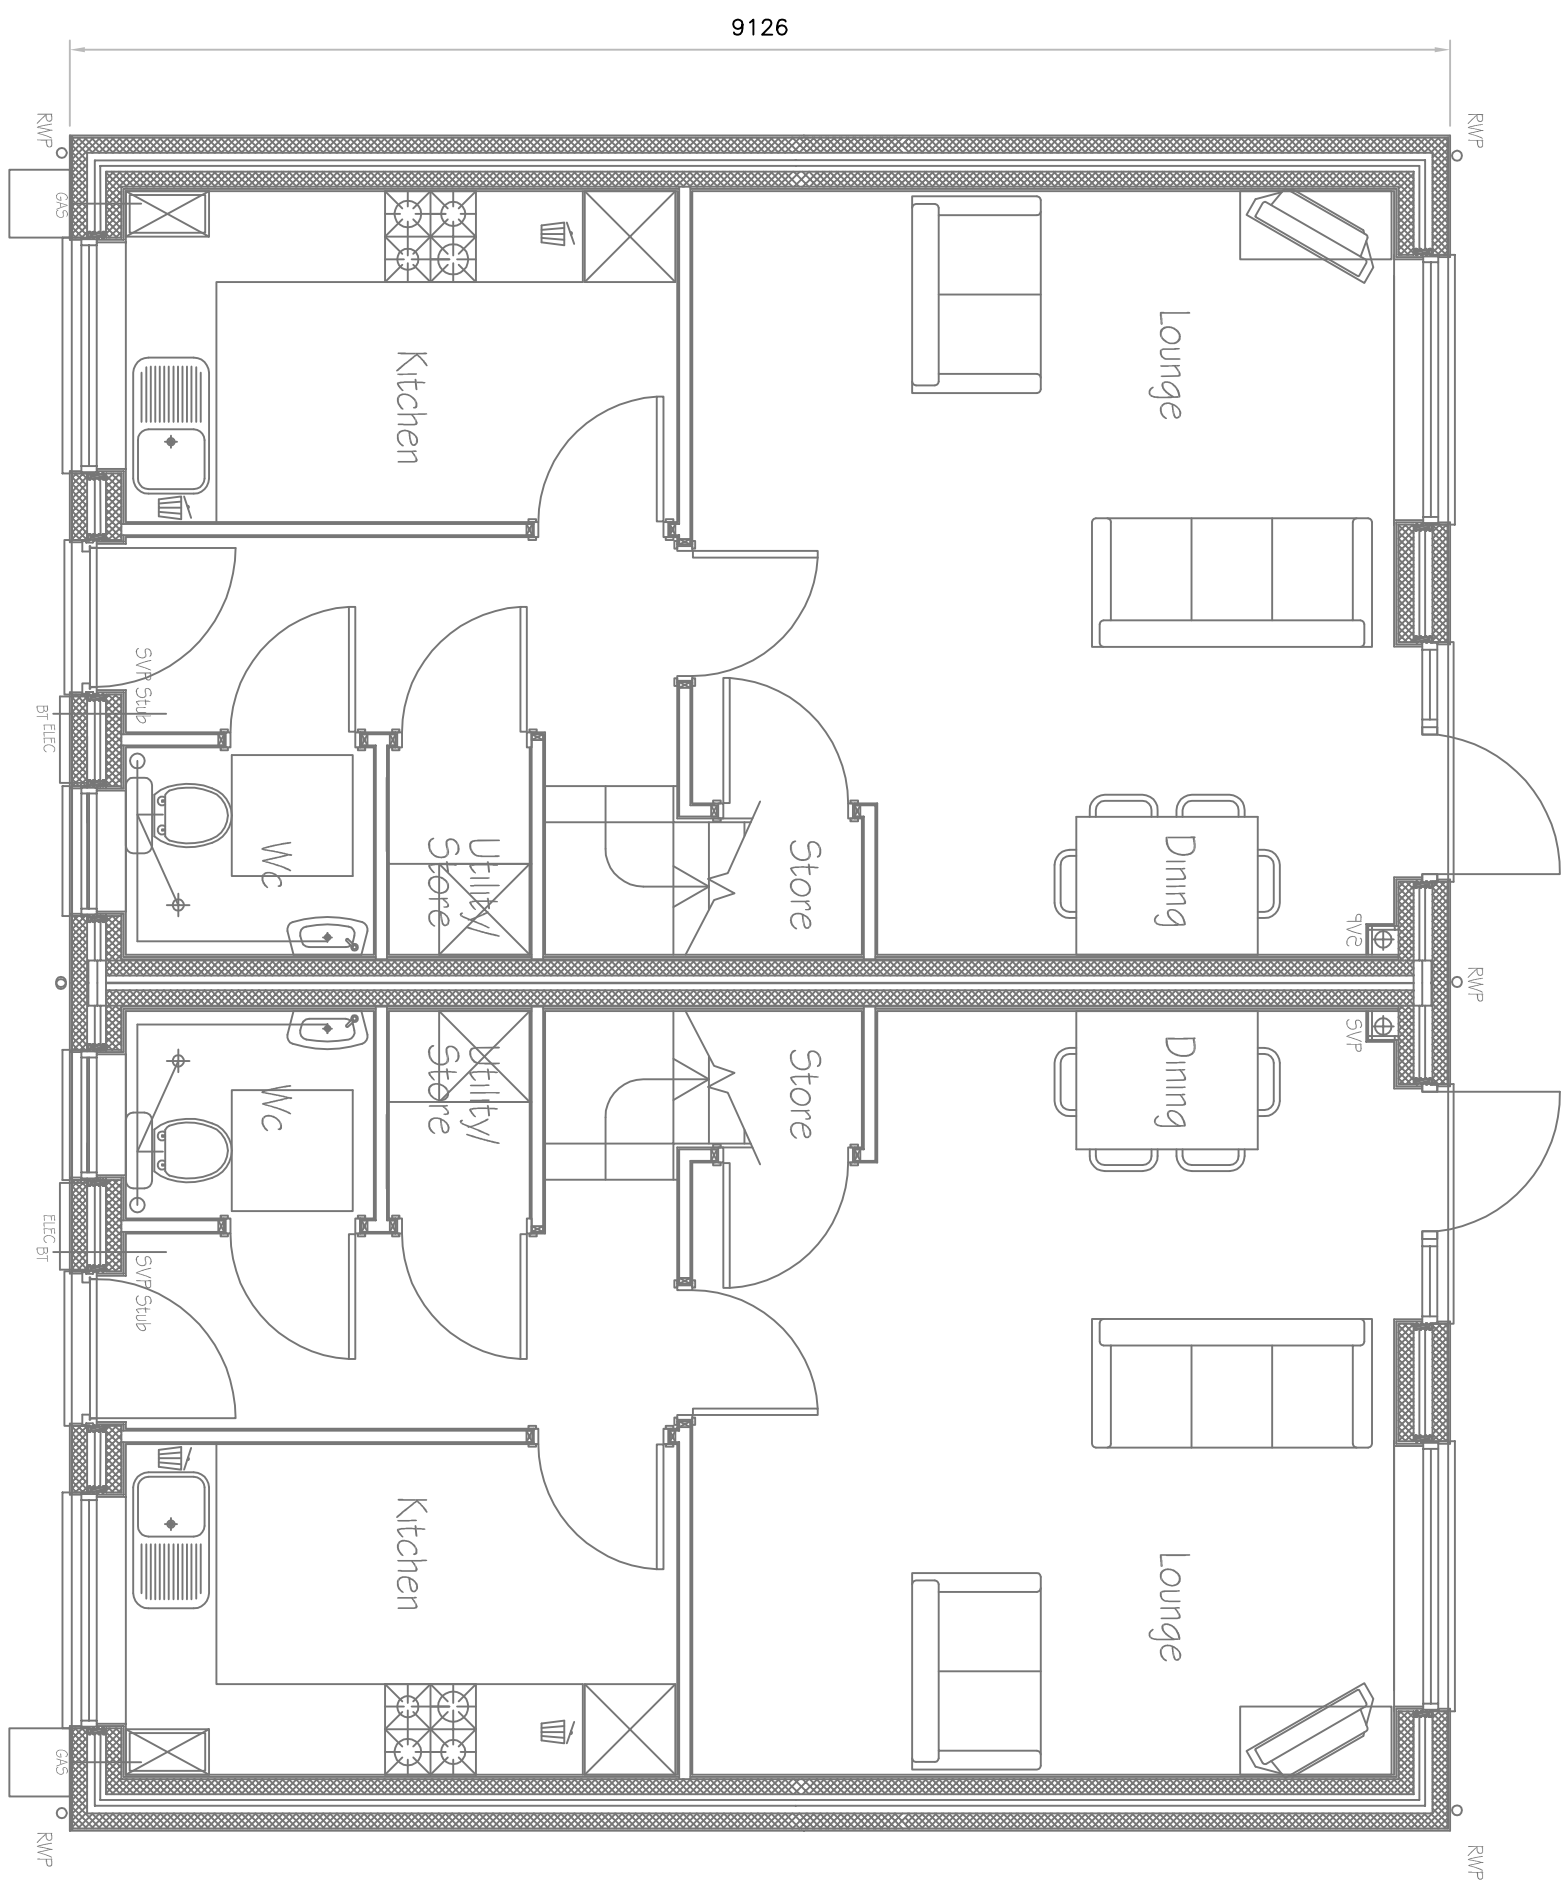


Unit 1 / 3 Ground Floor Plan

Unit 2 / 4 Ground Floor Plan

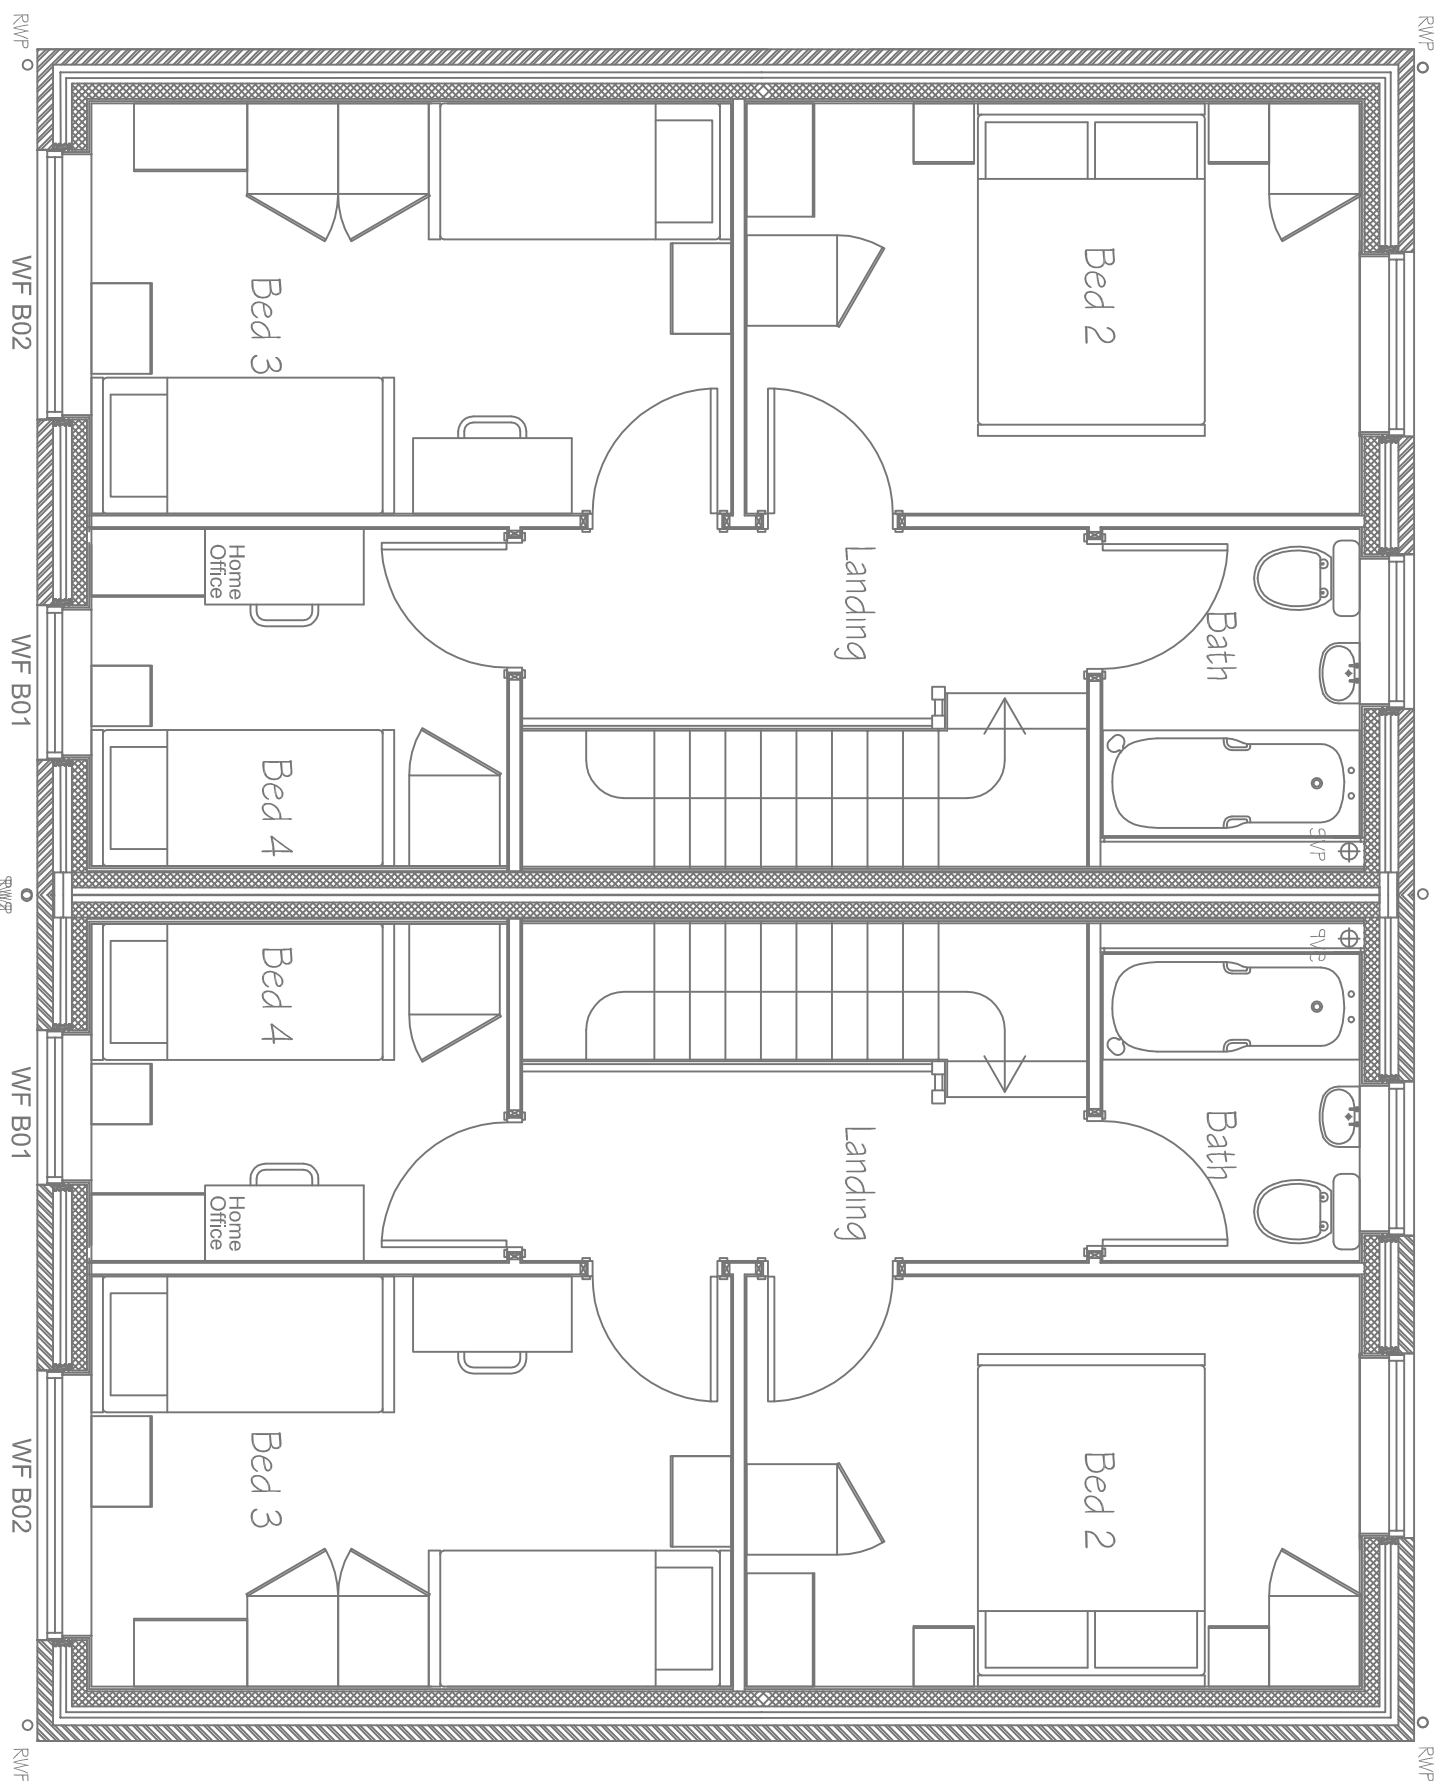

Unit 1 / 3 First Floor Plan


Unit 2 / 4 First Floor Plan

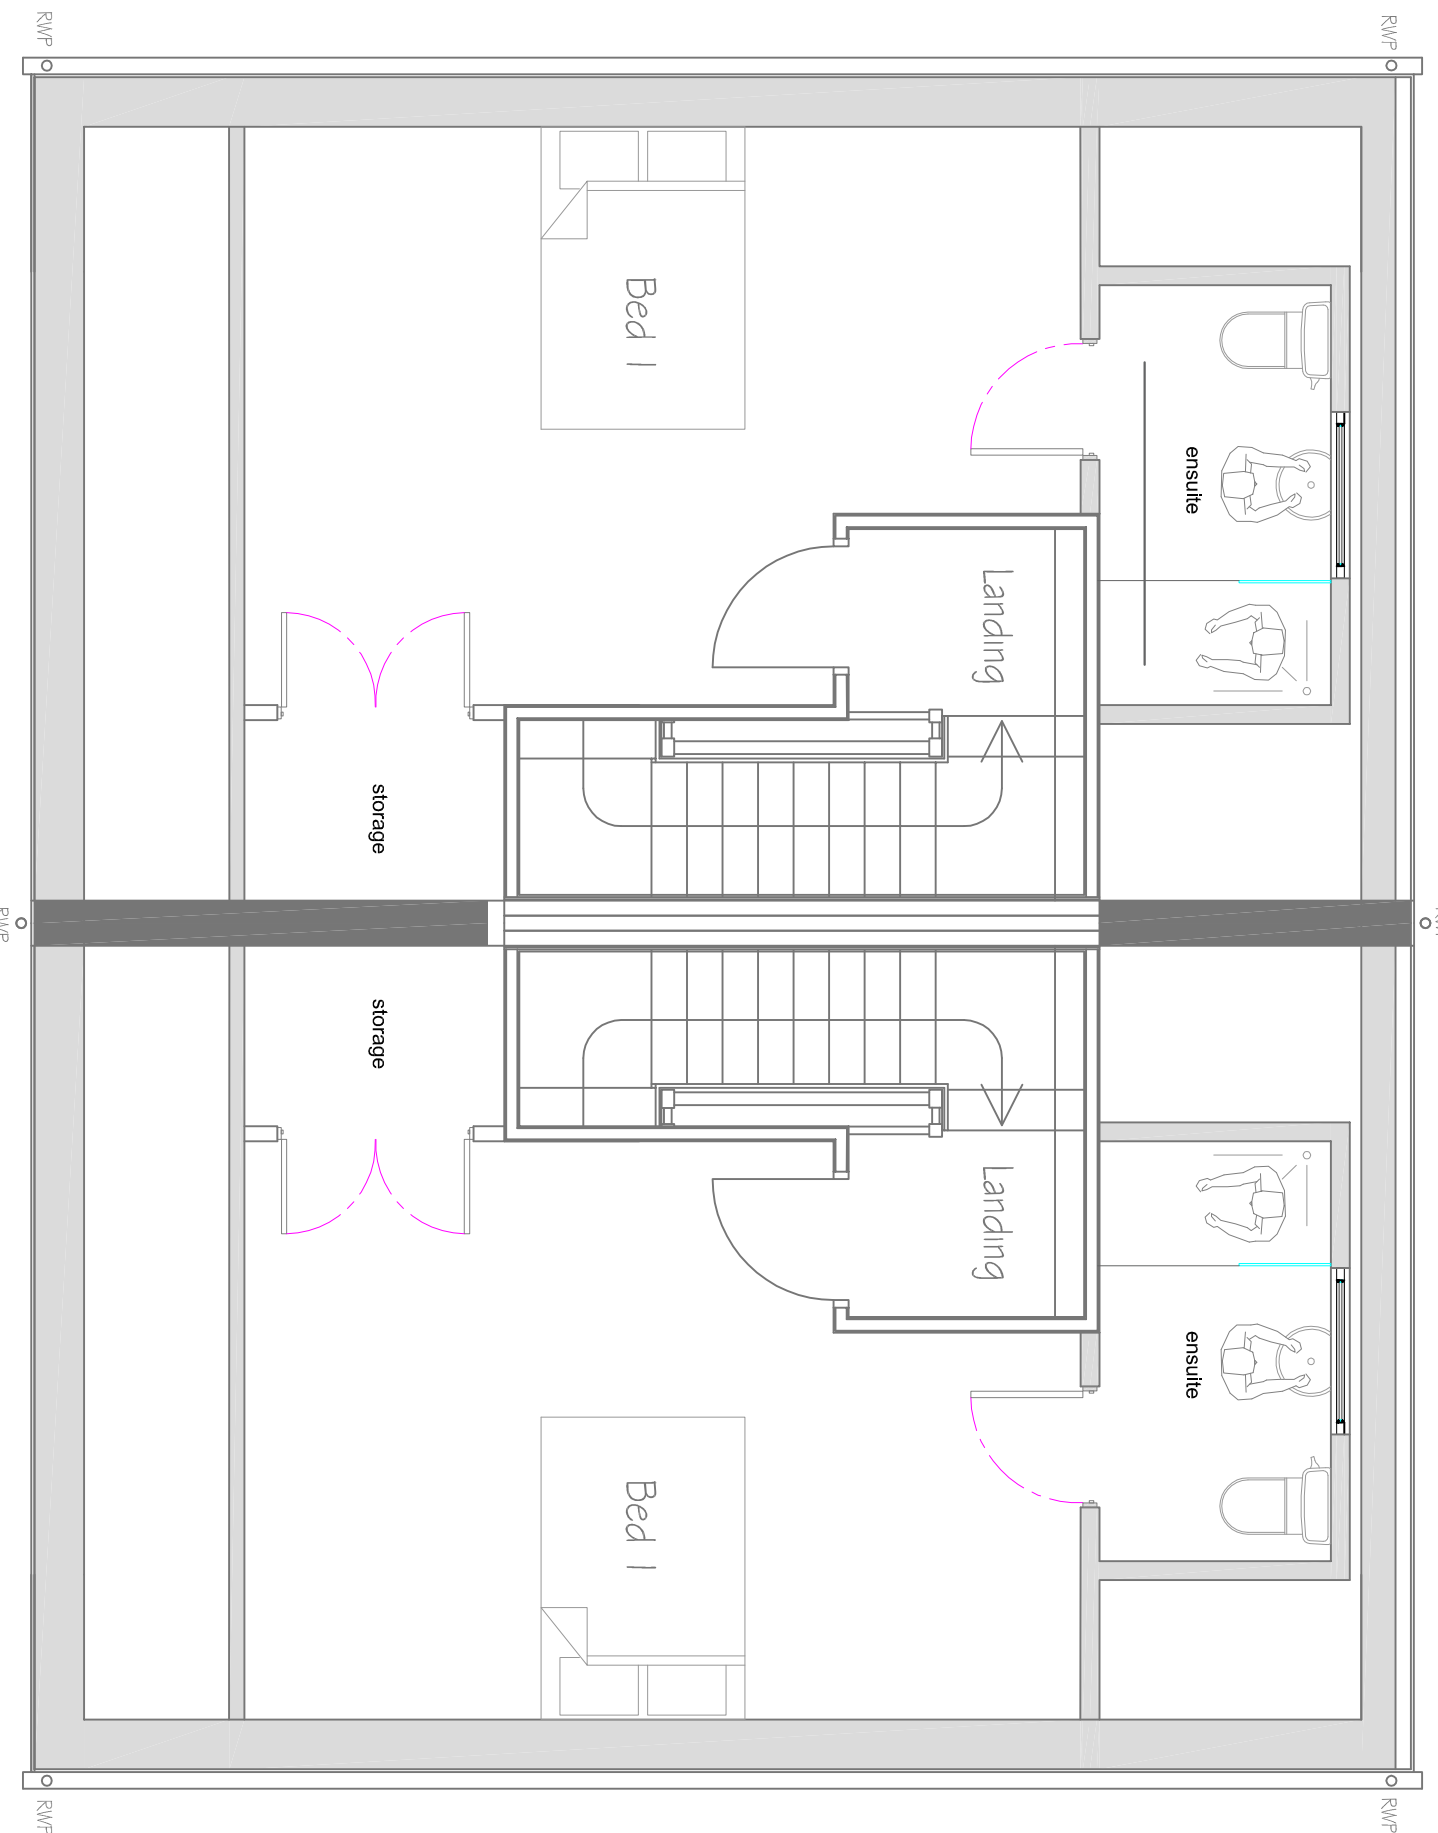

Unit 1 / 3 Second Floor Plan

Unit 2 / 4 Second Floor Plan

NOTE: THESE DRAWINGS ARE FOR PLANNING PURPOSES ONLY. 2202/ESION
ACCEPT NO LIABILITY FOR ERRORS OR OMISSIONS AND DISCLAIM ALL
LIABILITY FOR ANY WORK. THE DRAWING CONTRACTOR / SUBMITTER TO
ENSURE ALL WORK COMPLETES WITH CURRENT BUILDING REGULATIONS AND
THAT STRUCTURAL CALCULATION ARE SUBMITTED ACCORDINGLY.

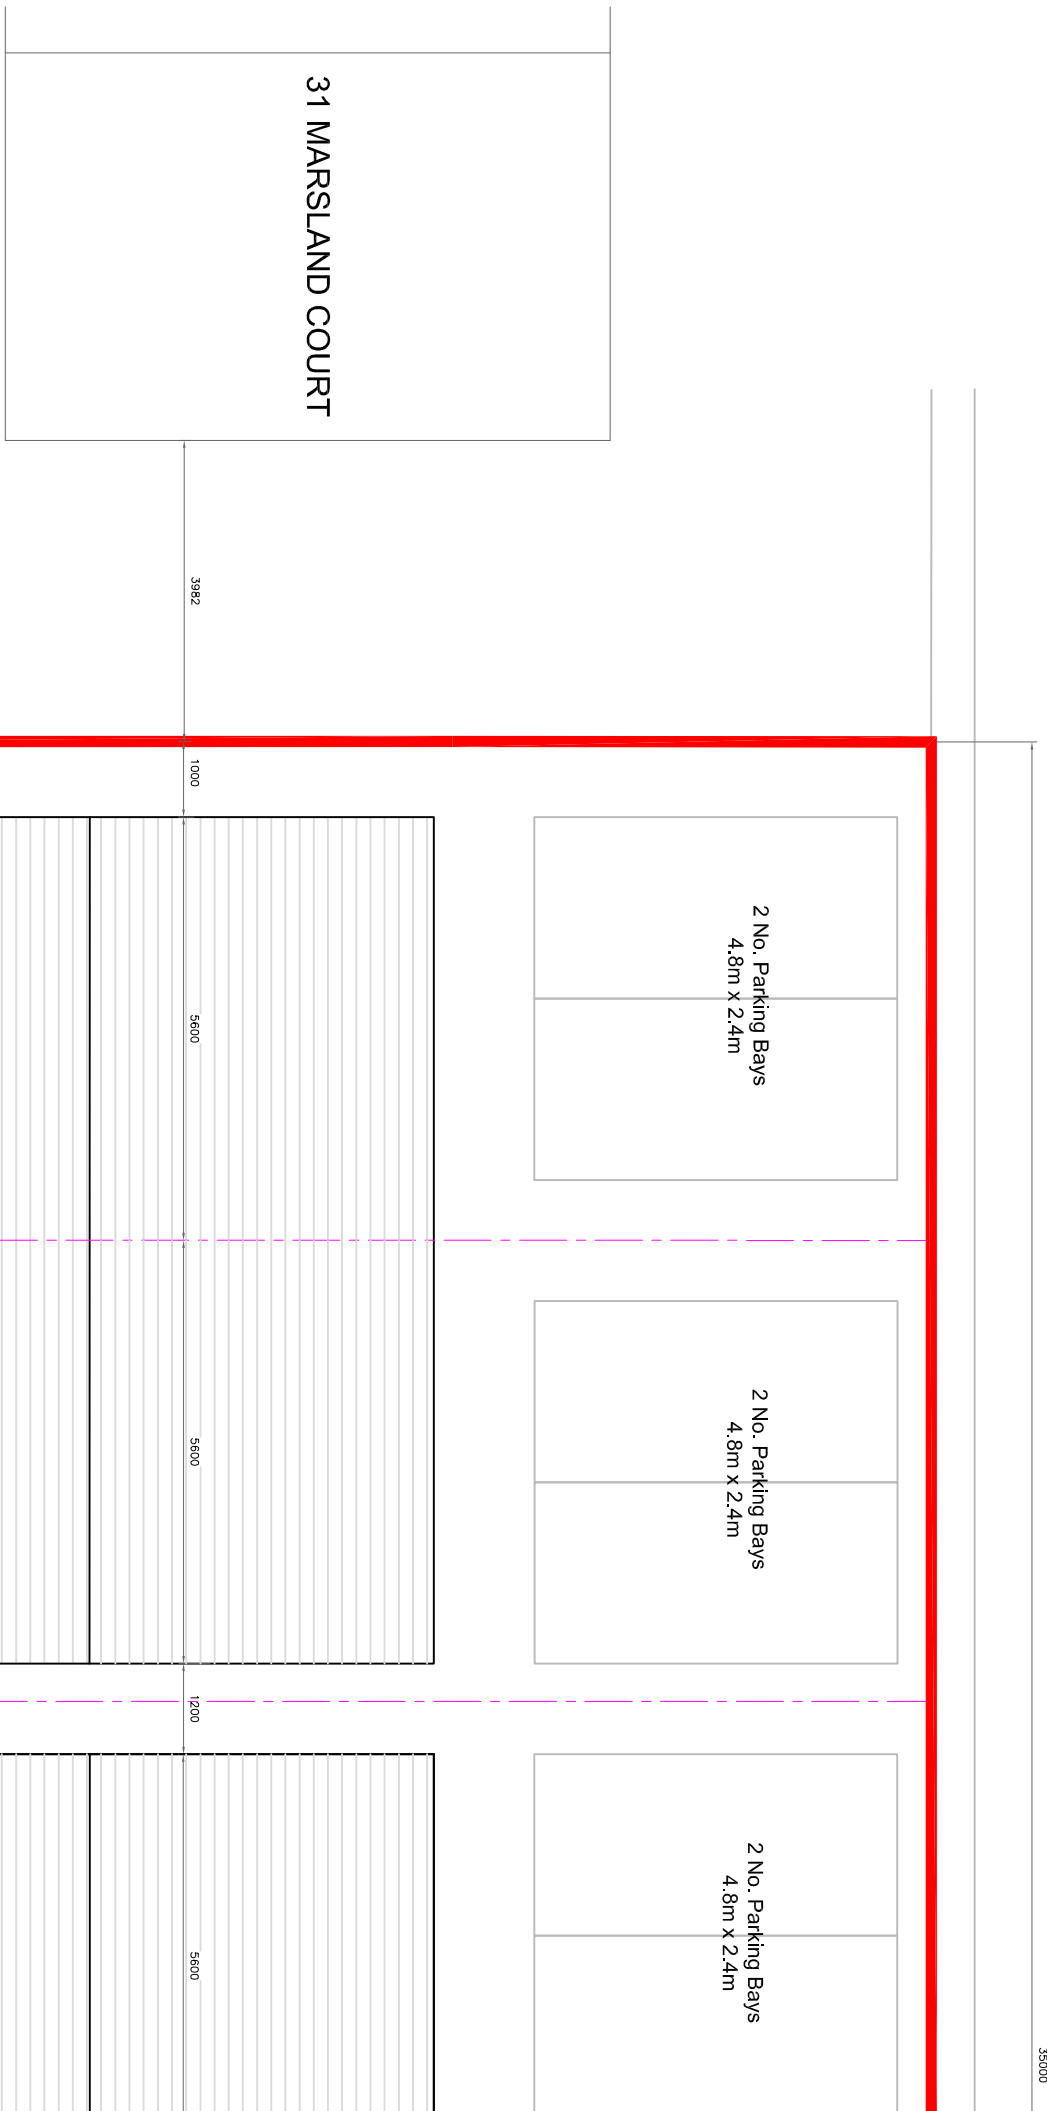

Unit 1 / 3 Front Elevation

Unit 2 / 4 Front Elevation

Unit 1 / 3 Rear Elevation

Unit 2 / 4 Rear Elevation

Unit 2 / 4 Side Elevation

Unit 1 / 3 Side Elevation

PROPOSED SITE PLAN

22 DESIGN SERVICES
computer aided design & draughting services

CLIENT
MR D GIBSON

PROJECT
LAND ADJACENT TO 31 MARSLAND COURT
BD19 4DB

TITLE
PROPOSED PLANS & ELEVATIONS
PLOTS 1 & 2

SCALE 1:50
DATE 17/10/2018

DRAWN PV
CHECKED MC

22DS_MC18
001
B