
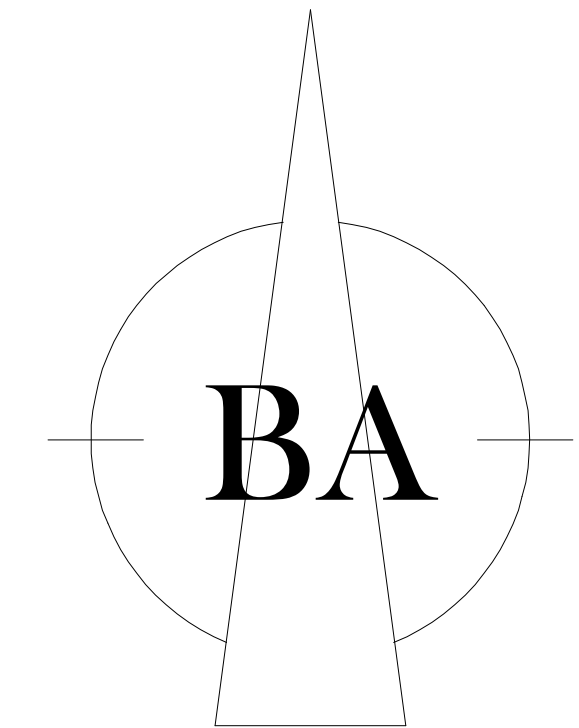
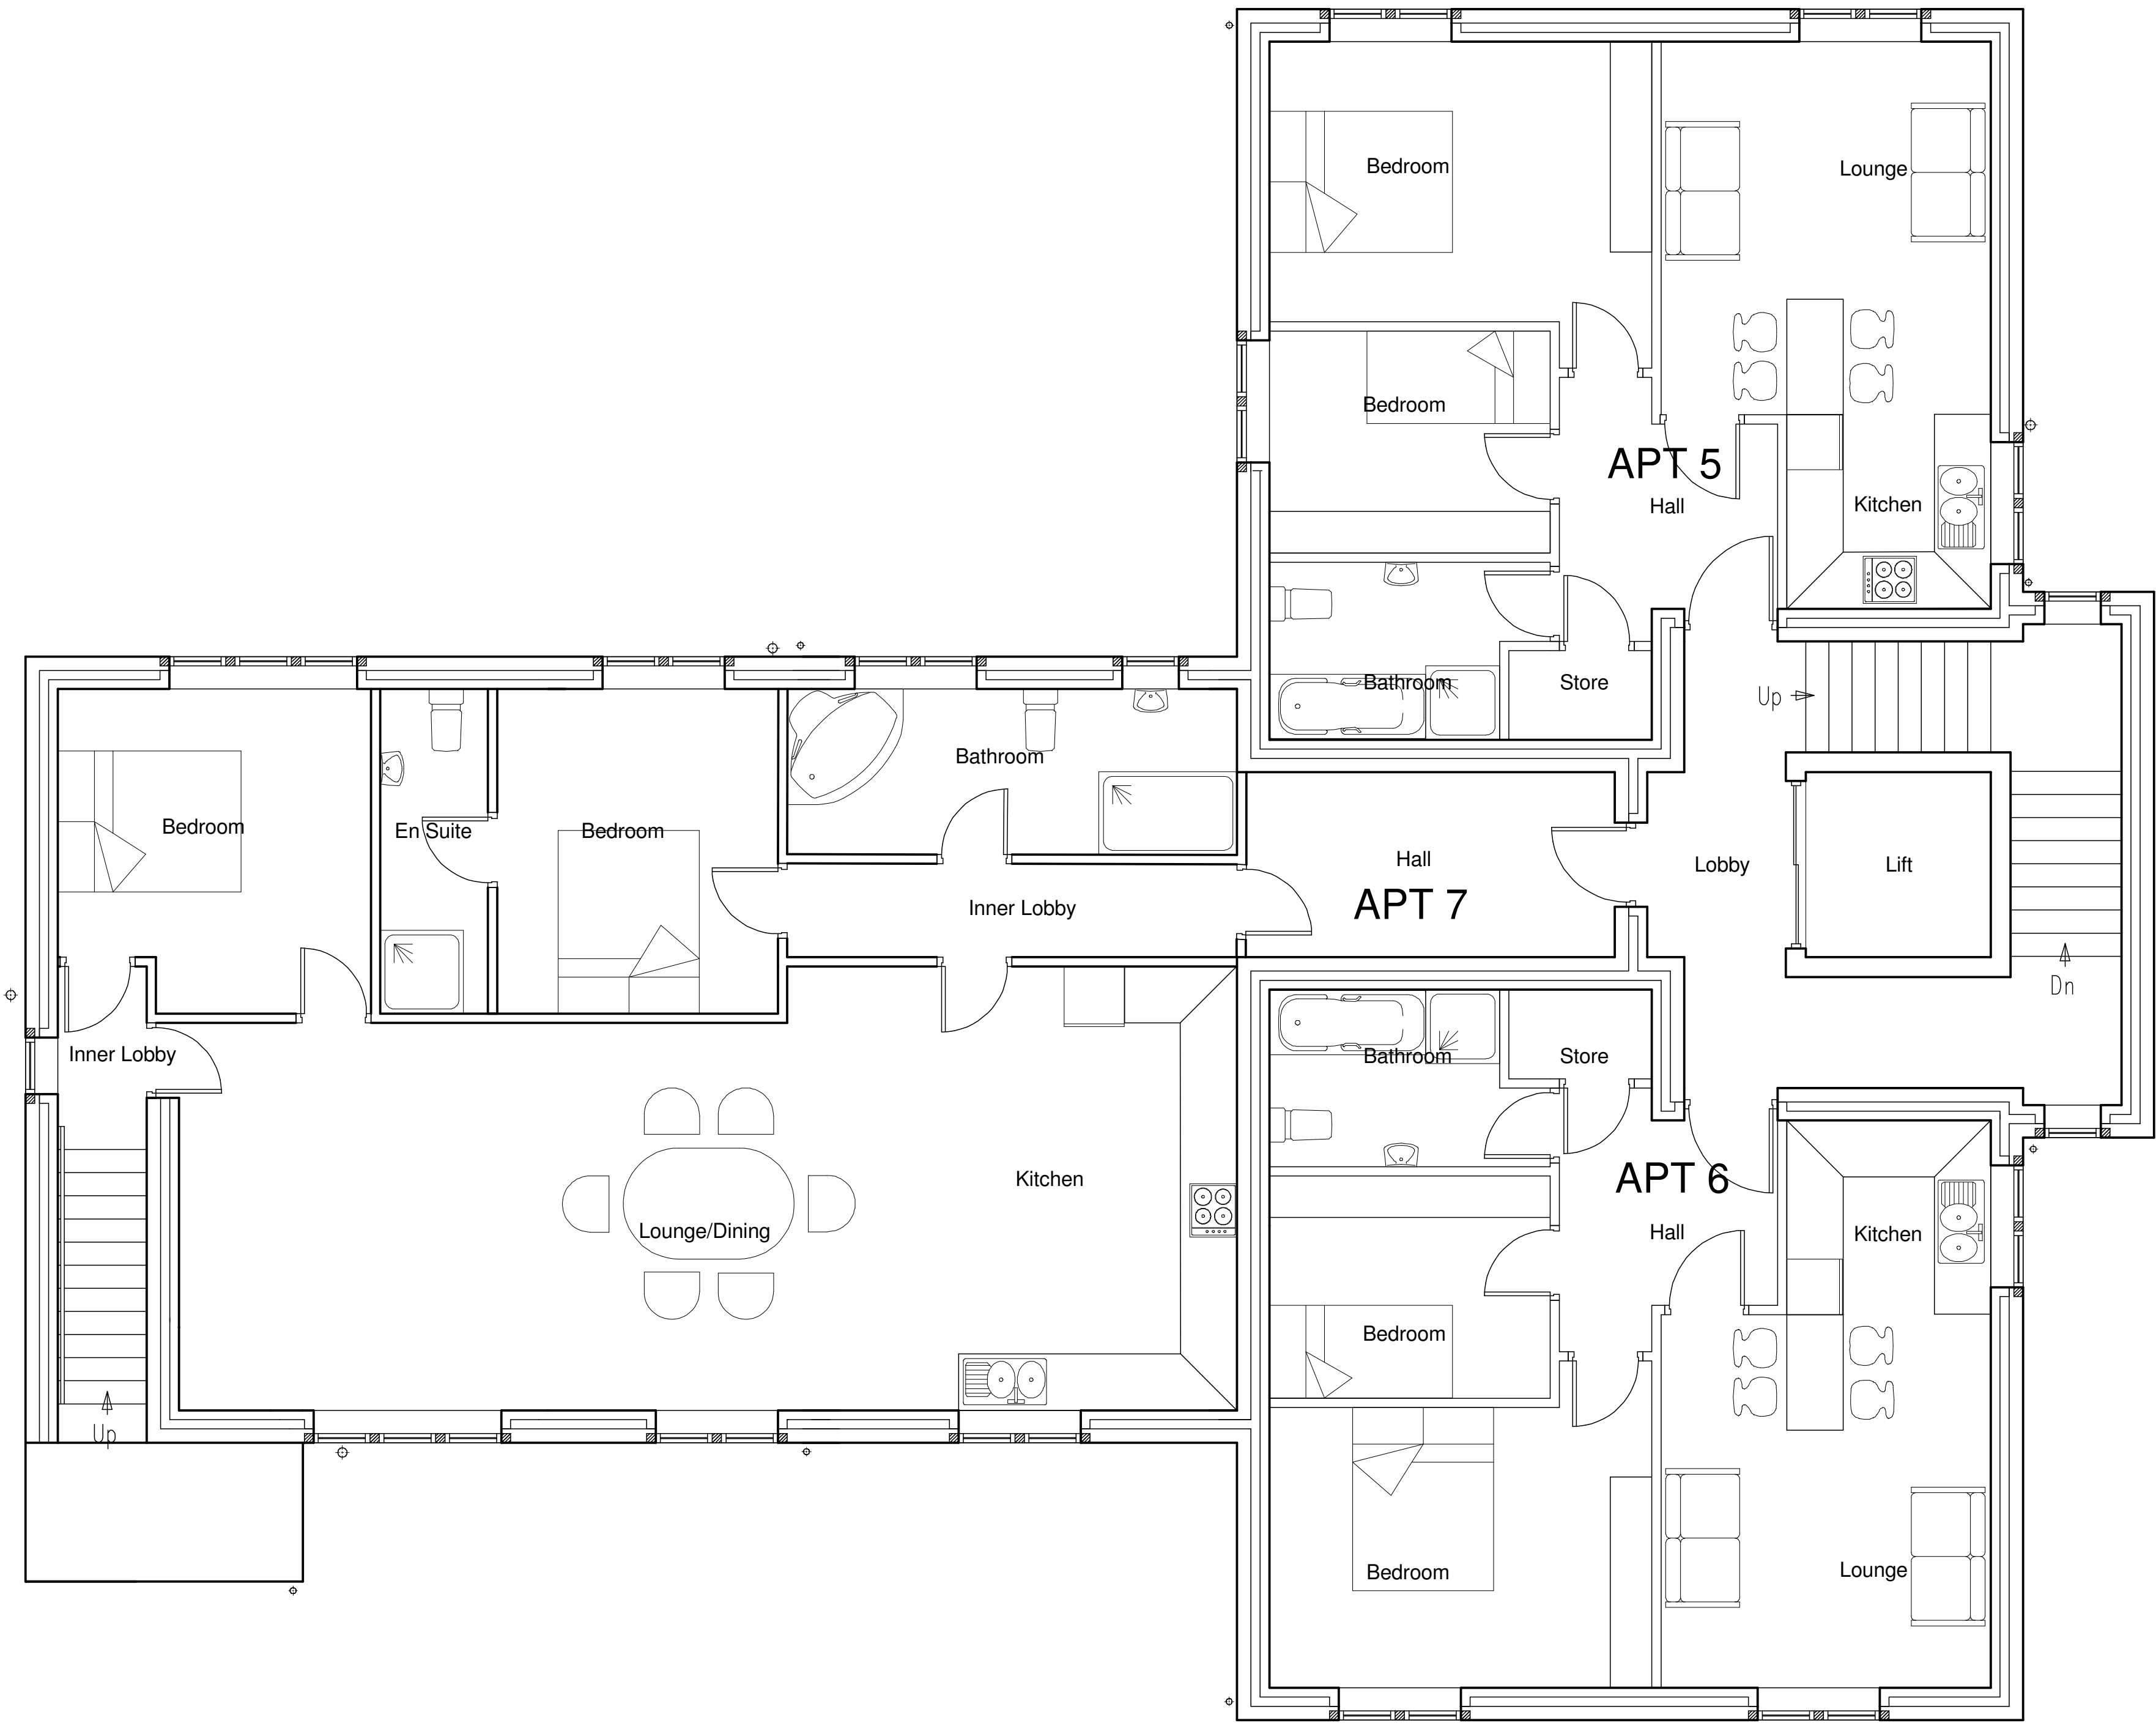


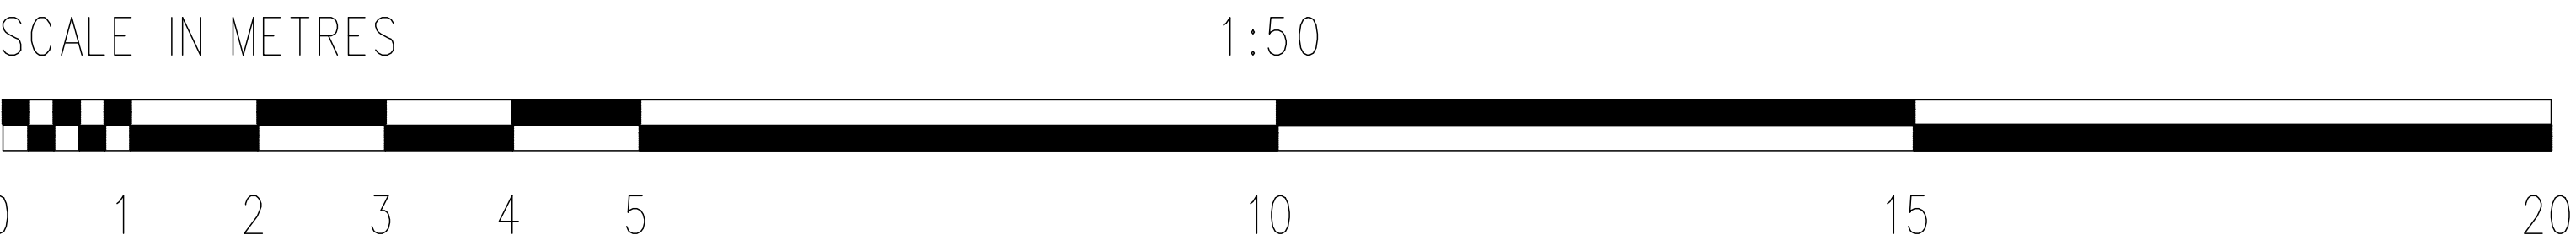

Brunswick Architectural Unit 7, Railway Sawmills, Burbeary Rd, Hudds HD1 3UN Tel/Fax: 01484 911011 Mobile: 07860 354023 E-Mail: mick@brunswickstates.com	
CLIENT:	DAM Ltd
TITLE:	Residential Development at 2A Edgerton Road, Hudds
NOTES:	This drawing is for Building Control & Planning Permission purposes only. Brunswick Architectural accept no liability for errors or omissions. The drawing may be used for estimating purposes, but the Principal Contractor must cost fully from a site investigation. The Contractor is responsible for checking site dimensions, materials etc, and all building work, such work being checked by Building Control on site, as may be appropriate. Brunswick Architectural disclaim any liability for works carried out.
Revisions:	
FIRST FLOOR PLAN	
SCALE:	1:50 @ A1
DATE:	5 March 2019
DRG No:18_171.1.2A	