




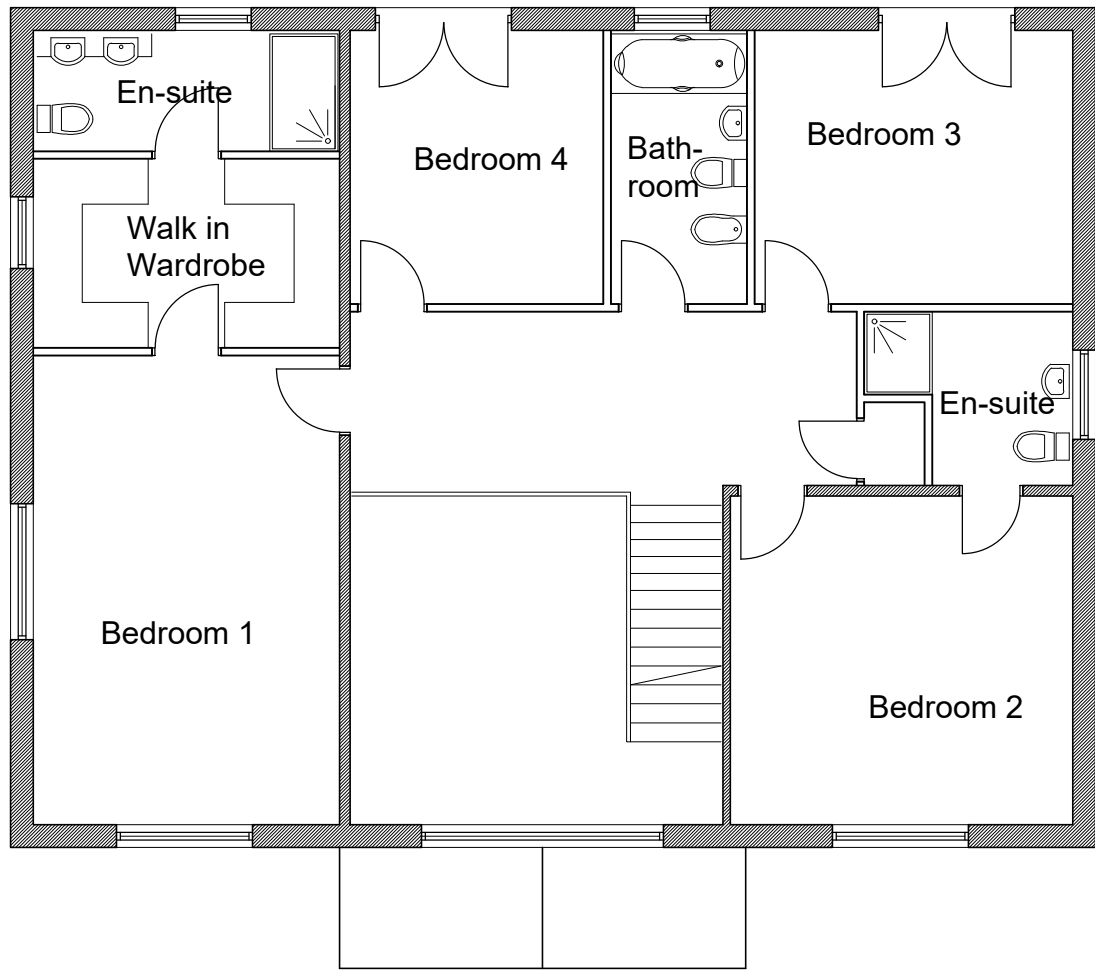

First Floor Plan as Approved

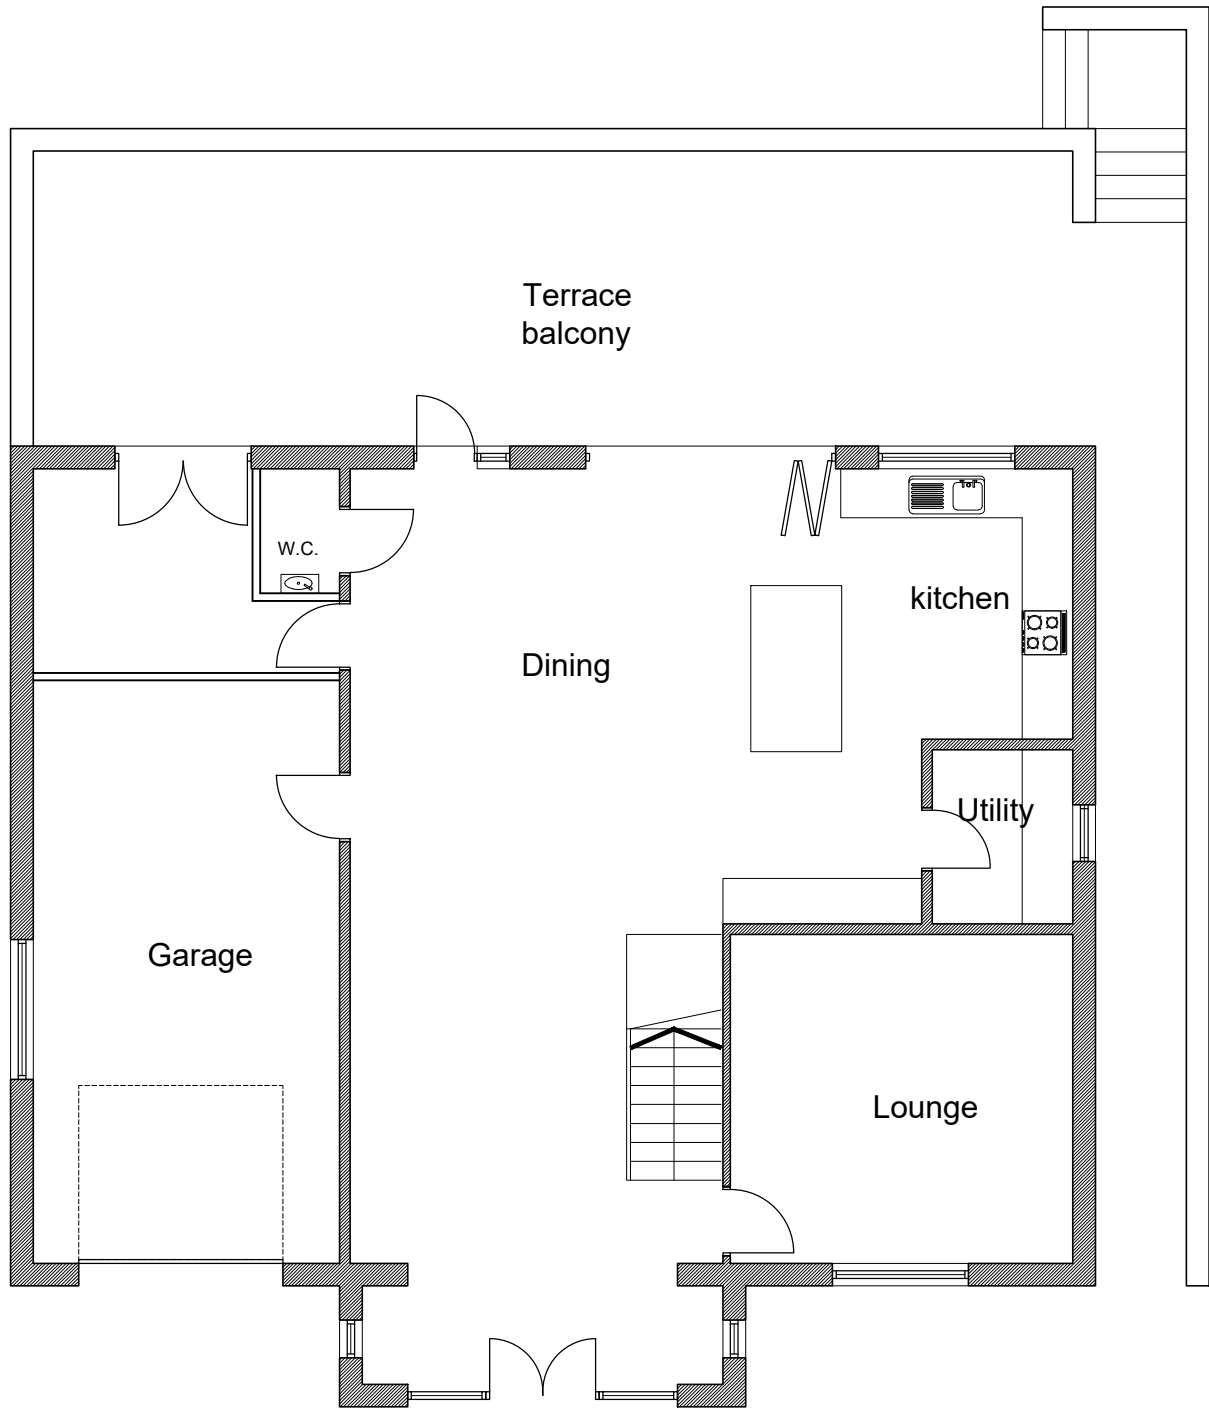

Ground Floor Plan as Approved

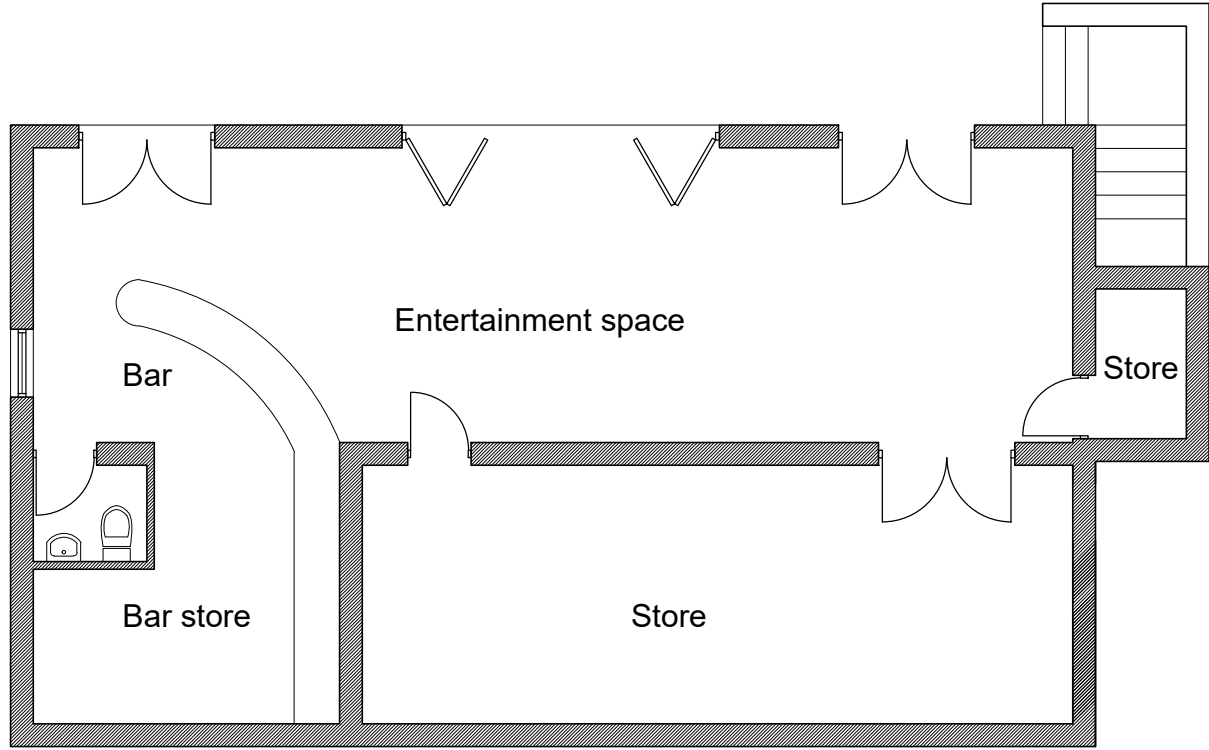

Basement Floor Plan as Approved



Front Elevation as Approved




Front Elevation as Amended




Rear Elevation as Approved




Rear Elevation as Amended

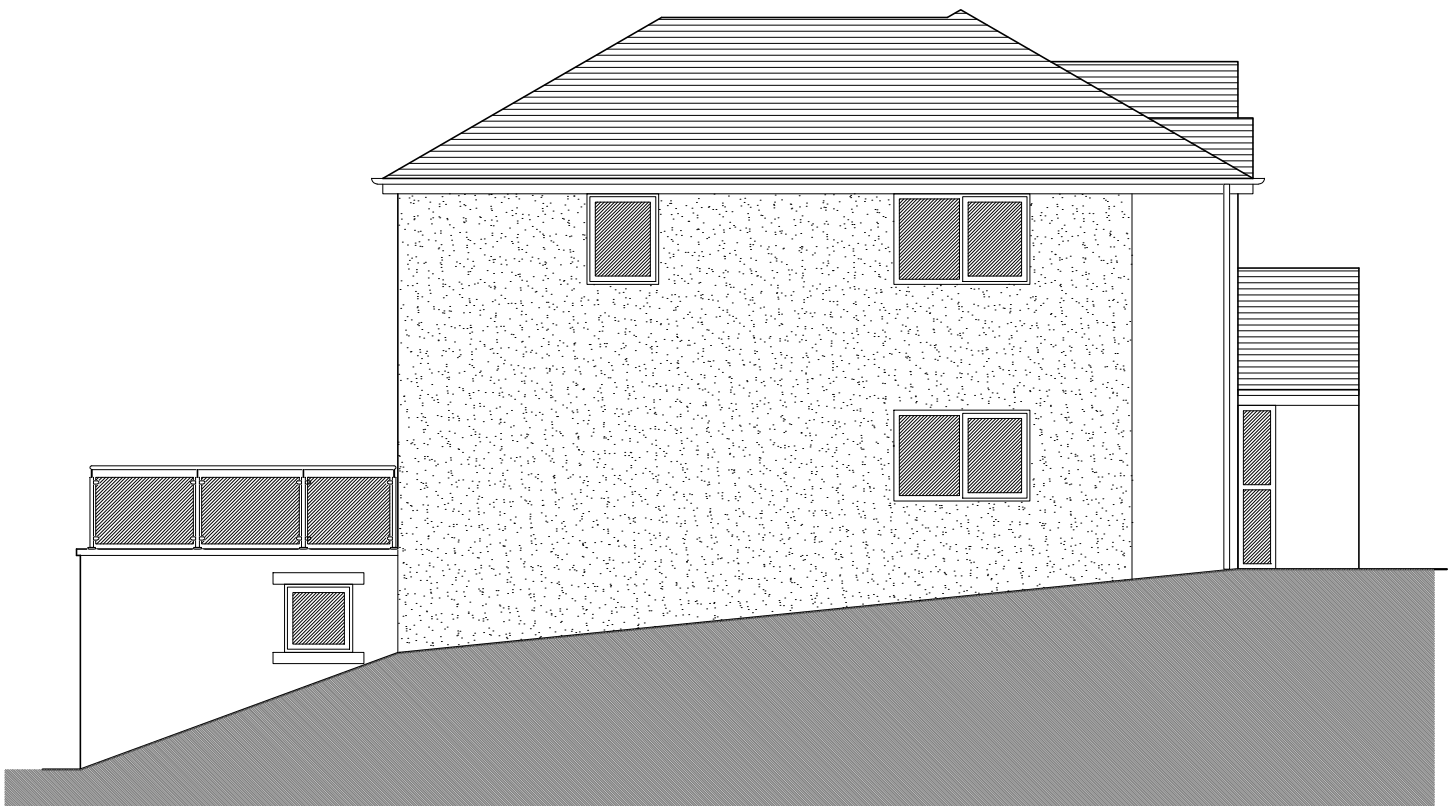


Side Elevation (Northwest) as Approved

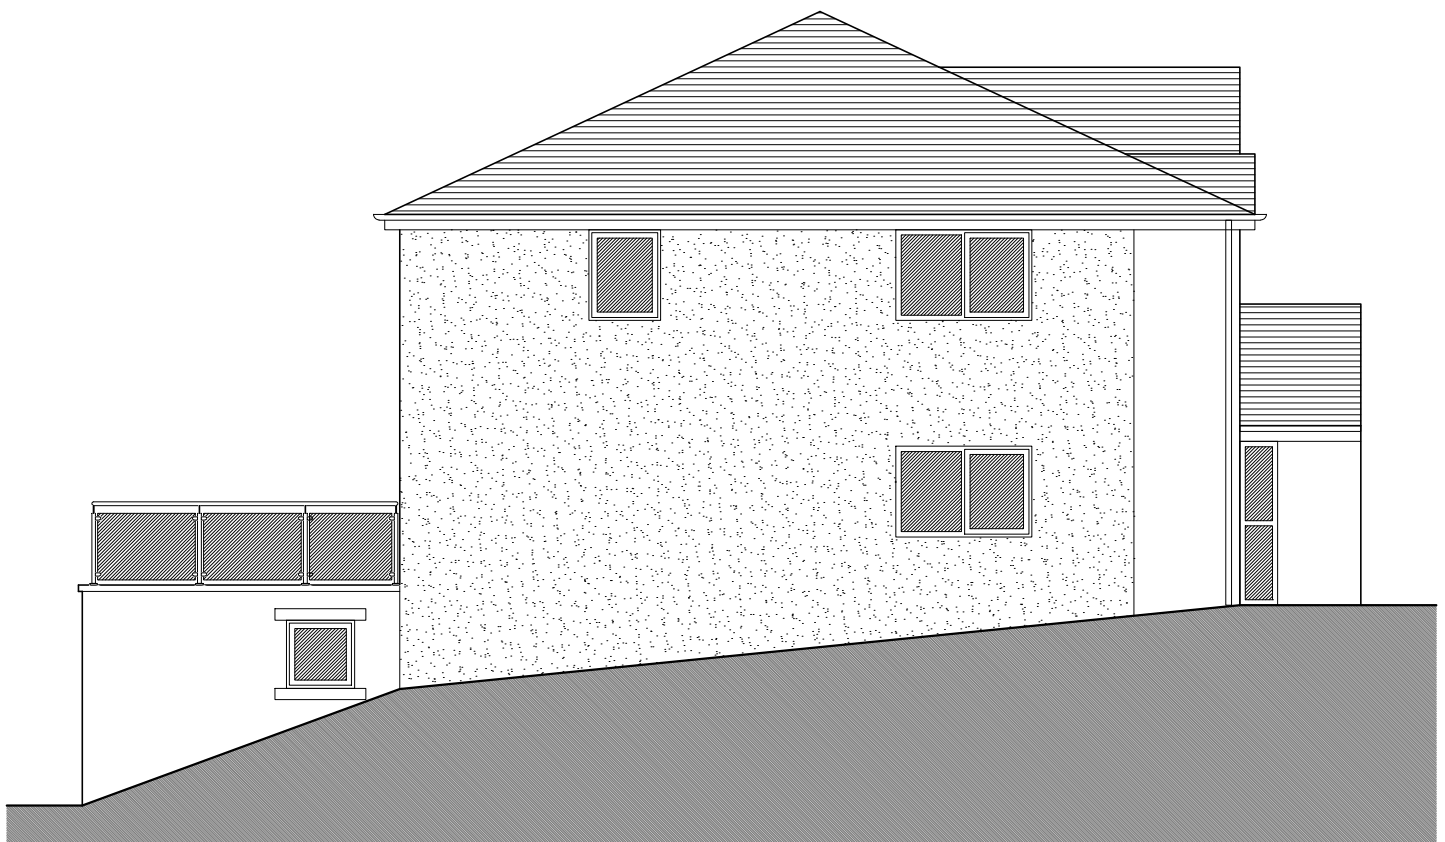


Rear Elevation (Northwest) as Amended

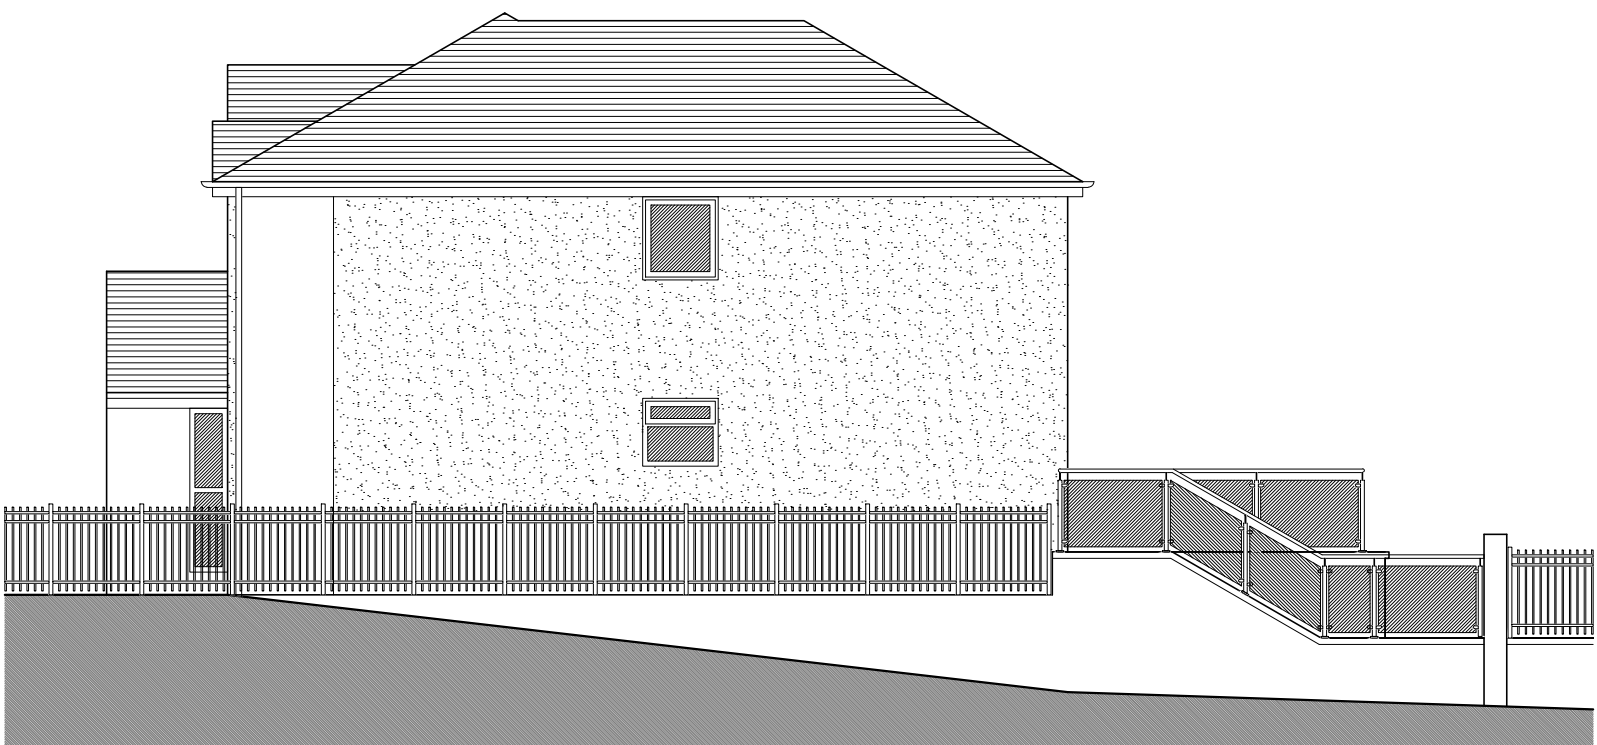


Side Elevation (Southeast) as Approved

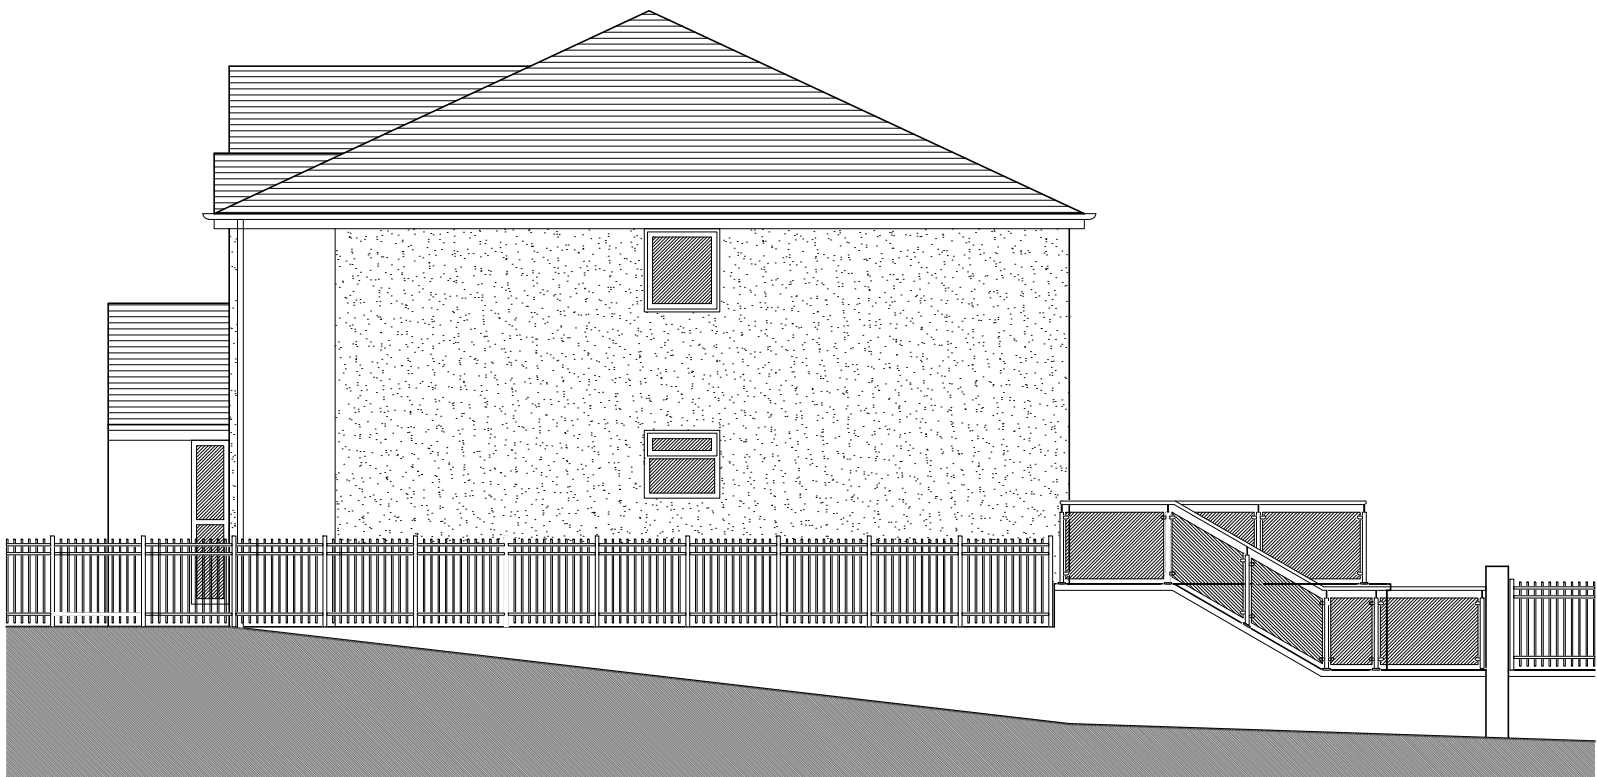

Rear Elevation (Southeast) as Amended

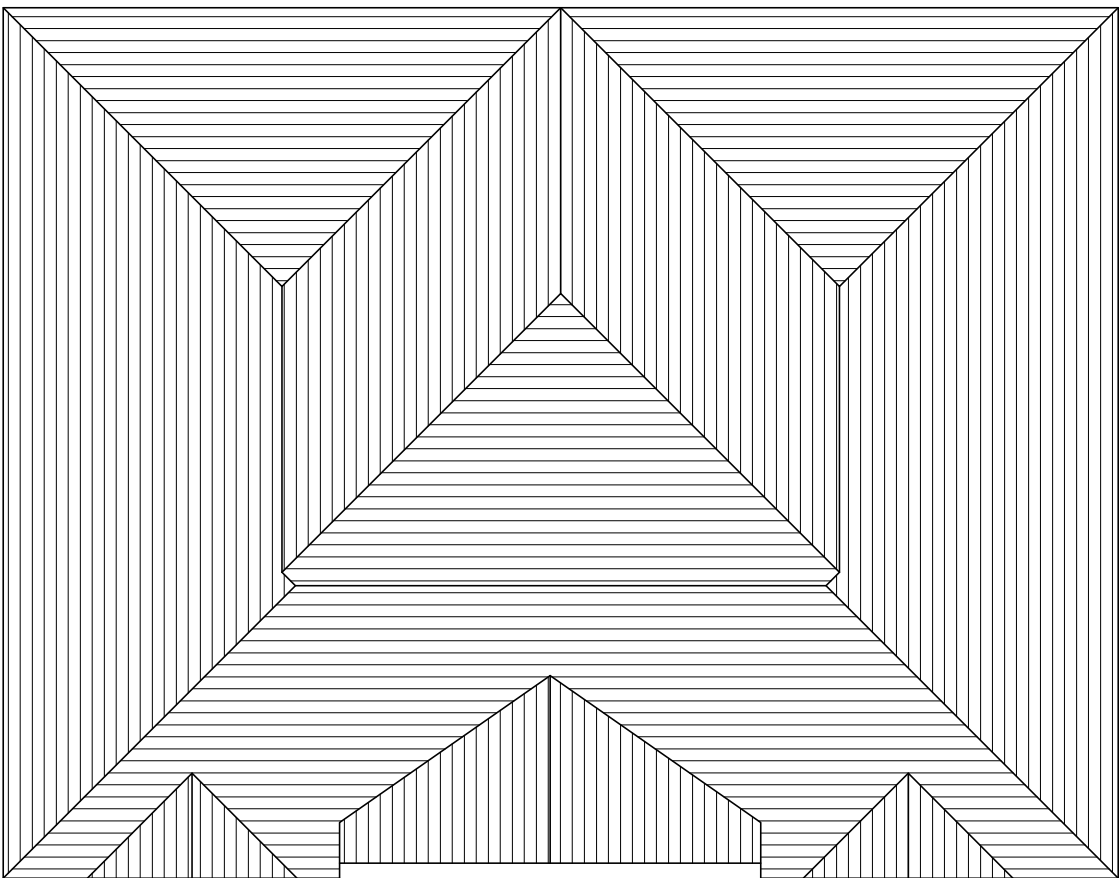

Roof Plan as Approved

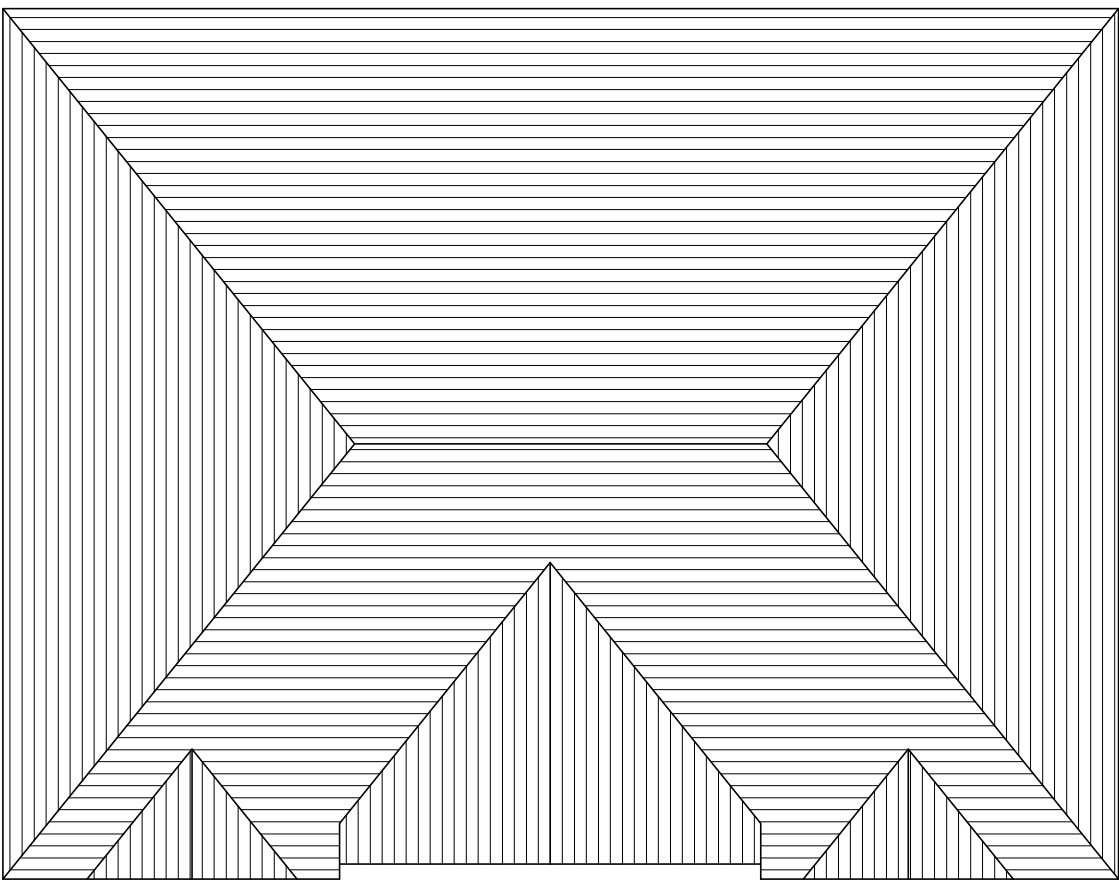

Roof Plan as Amended

COPYRIGHT:
Information and details contained on this drawing are confidential and remains the sole copyright of Design Office Collective Ltd. You must not use, copy, print, forward or disclose the contents of this drawing to any other person without the written permission of Design Office Collective Ltd. The drawing is to be returned to Design Office Collective Ltd if required.

Design Office Collective				
E: info@designofficecollective.com			2 Oxford Street, Guiseley,	
T: 0113 345 1490			Leeds, LS20 9AX	
W: www.designofficecollective.com				
CLIENT: Ranny				
PROJECT: Proposed Detached Dwelling at 176 Laund Road, Huddersfield				
DRAWING TITLE: Proposed Plans and Elevations				
DATE: Nov 2018	DRAWN: CH	CHECKED: CH	SCALE: 1:100	
PROJECT NO: 099	DWG NO: NAO1	REV: -	STATUS: PLANNING	