



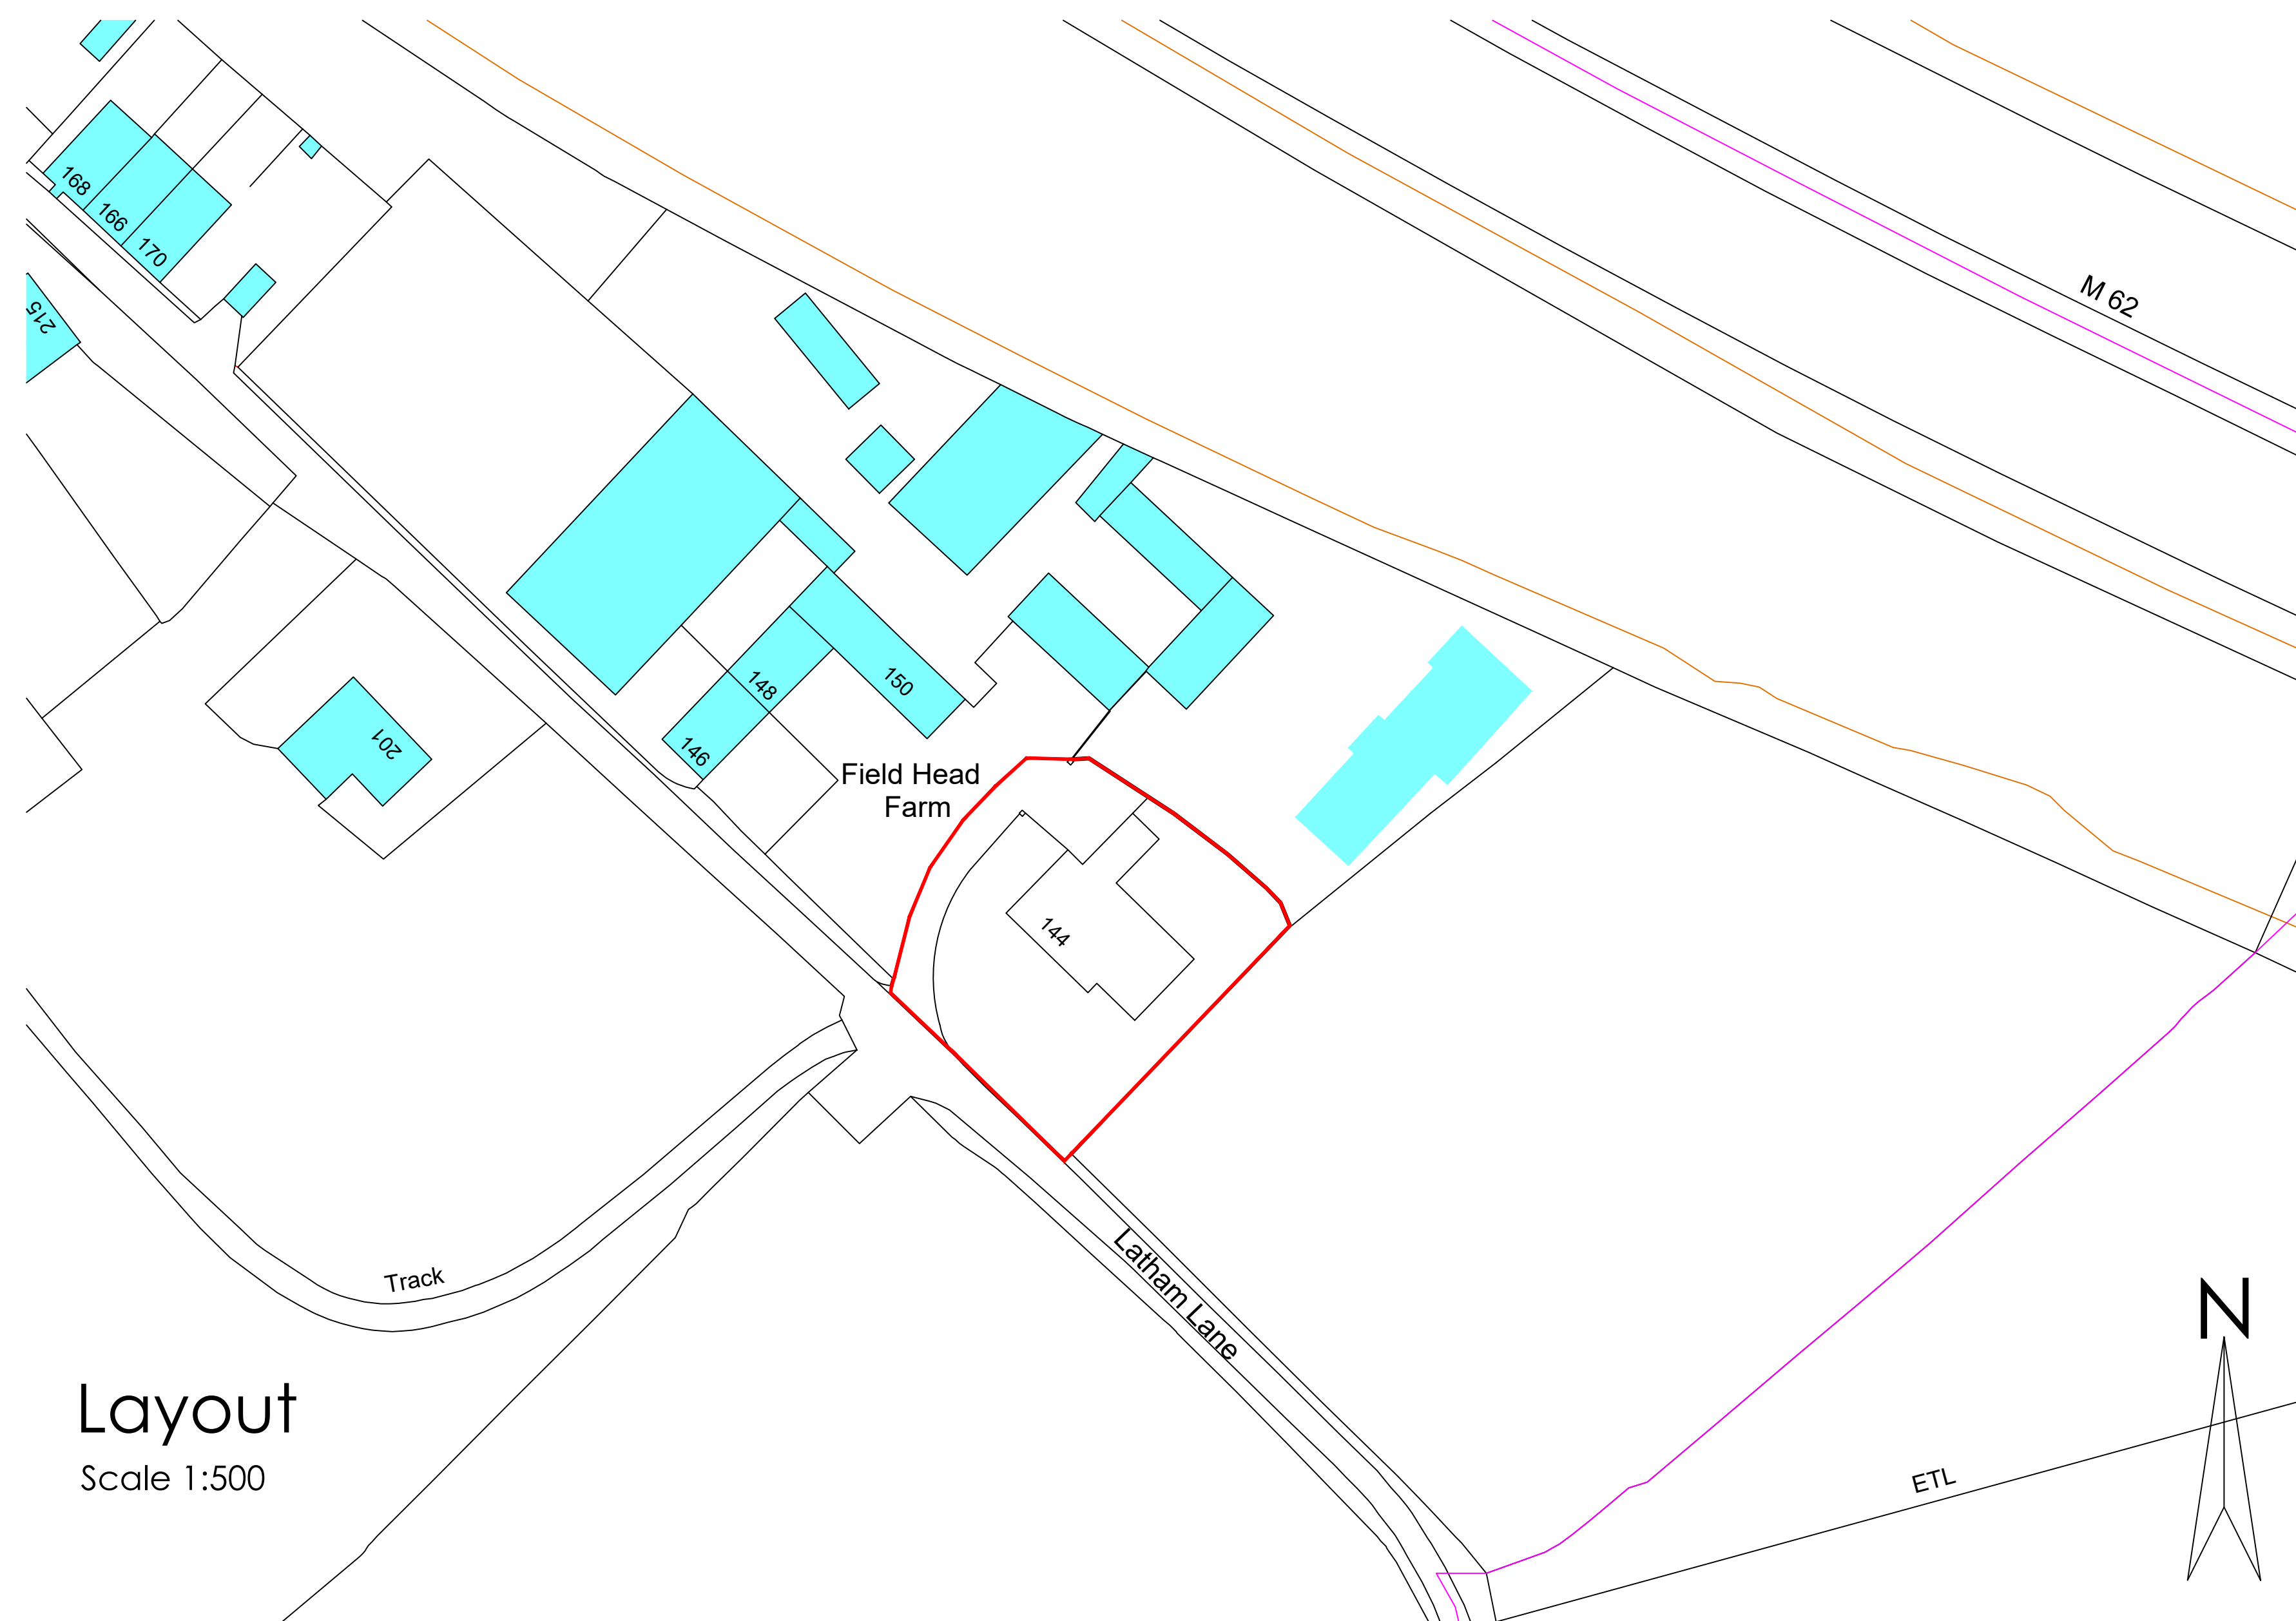

Layout
Scale 1:500

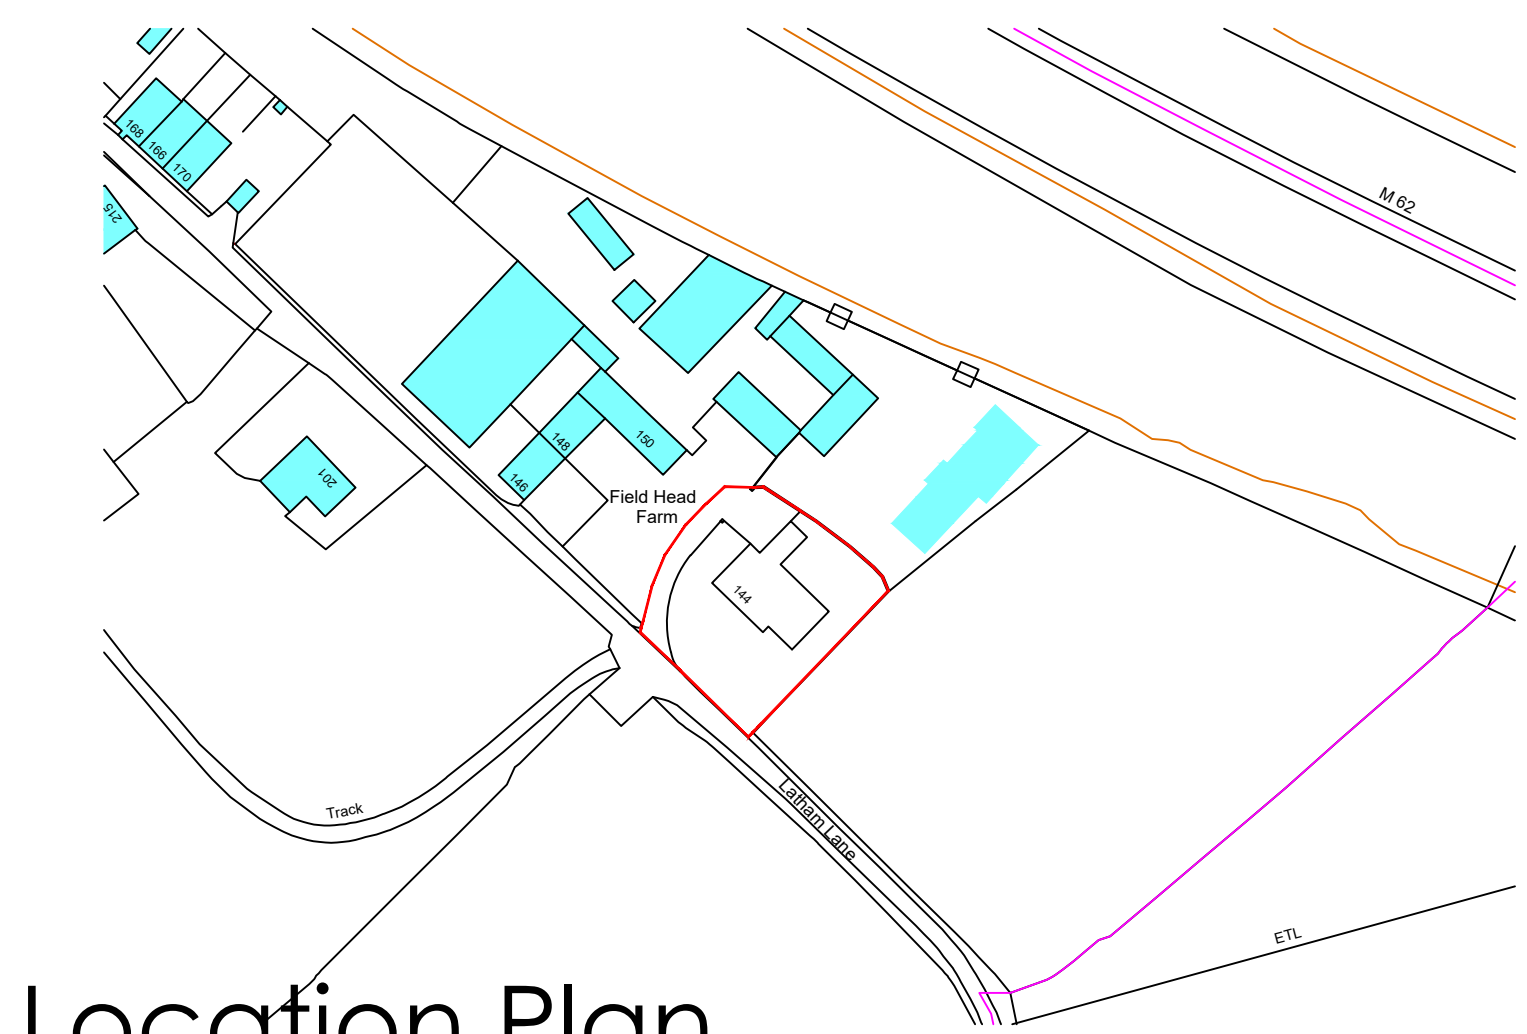

Location Plan
Scale 1:1250

All drawings are to be read in conjunction with specification and all other drawings that relate to this house type.

All notes refer to all drawings of this house type.

Electrical layout is schematic - Completed installation to comply with I.E.E regs & all relevant codes of practices.

Electrical components fit to comply with approved part M.

Do not scale from this drawing. Brightline Design to be notified of any discrepancies

Verify relevant dimensions on site before commencing work or preparation shop drawings. This Drawing is copyright.

BRIGHTLINE
DESIGN
ARCHITECTURAL SERVICES

21 Coley View, Northowram, Halifax
HX3 7EP
Telephone - 07590 677 717/
Email - info@brightlinedesign.co.uk
Web: www.brightlinedesign.co.uk

Client
Mr & Mrs Brooke

Project
144 Latham Lane
Gomersal, Cleckheaton.
BD19 4AR

Drawing
Proposed Layout and location
plan

Scale 1:200/1250@A1	Date NOV18	Drawn R.FOSTER
Drawing No. 18-056-03	Checked by J.WHIPP	Revision -



Barn Conversion • Loft Conversion • Basement Conversion
New Build • Extension
Refurbishments • Domestic Work