

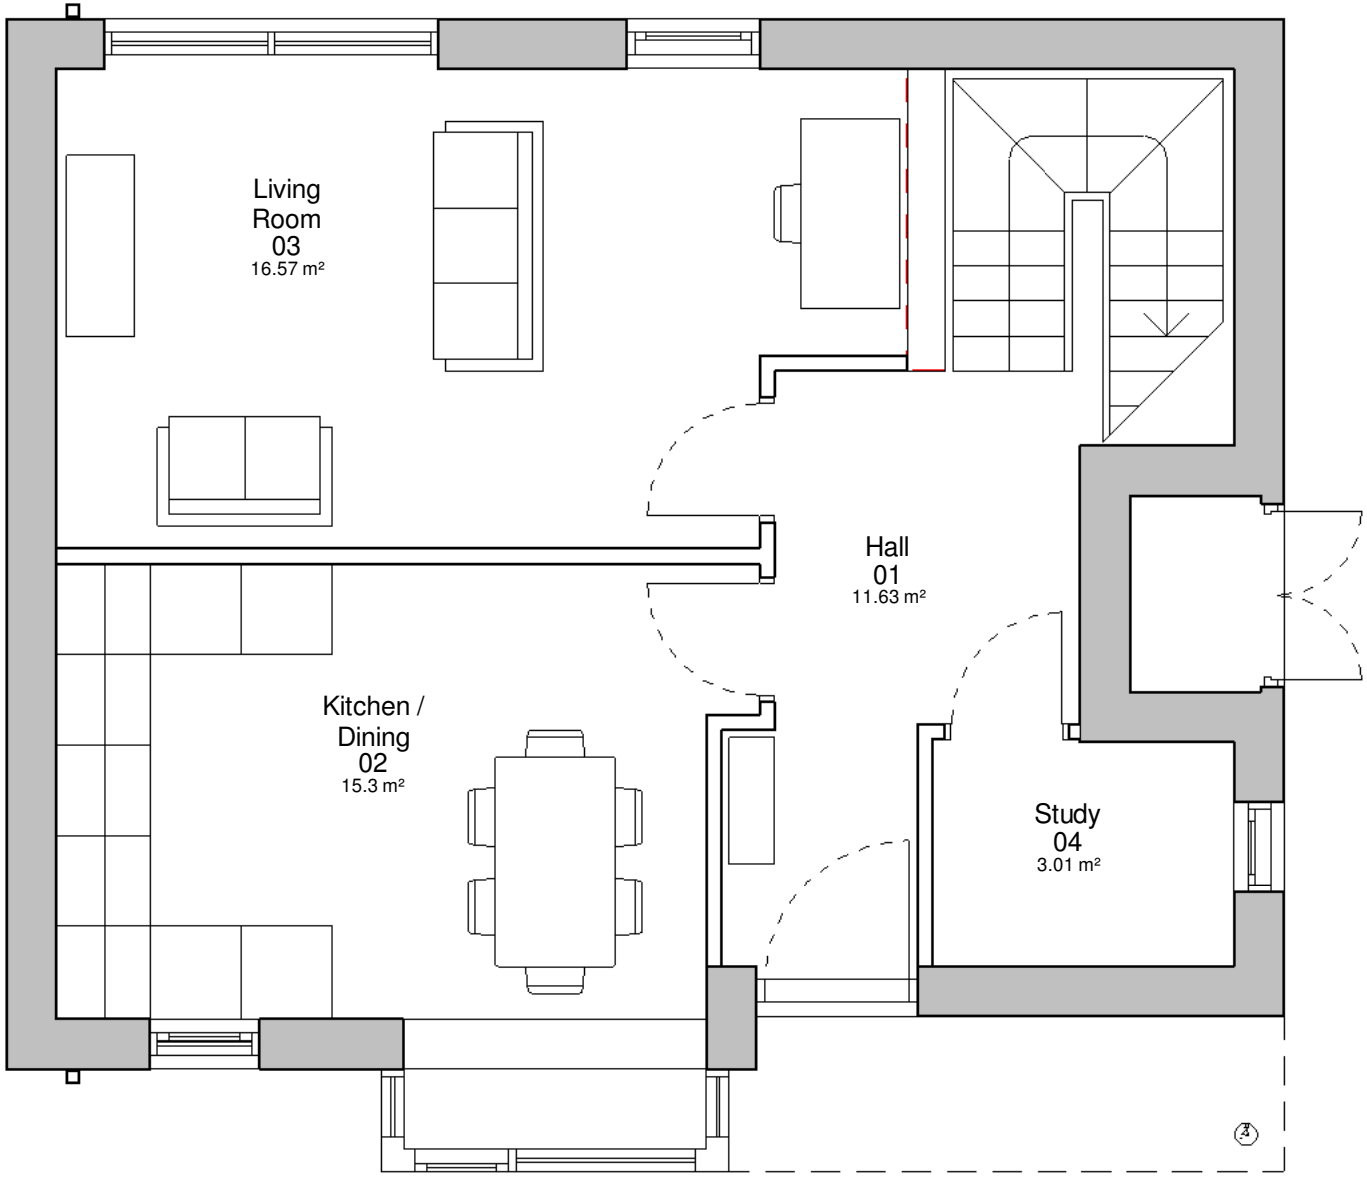



SCALE 1 : 50

 

1 LEVEL 0
1 : 50

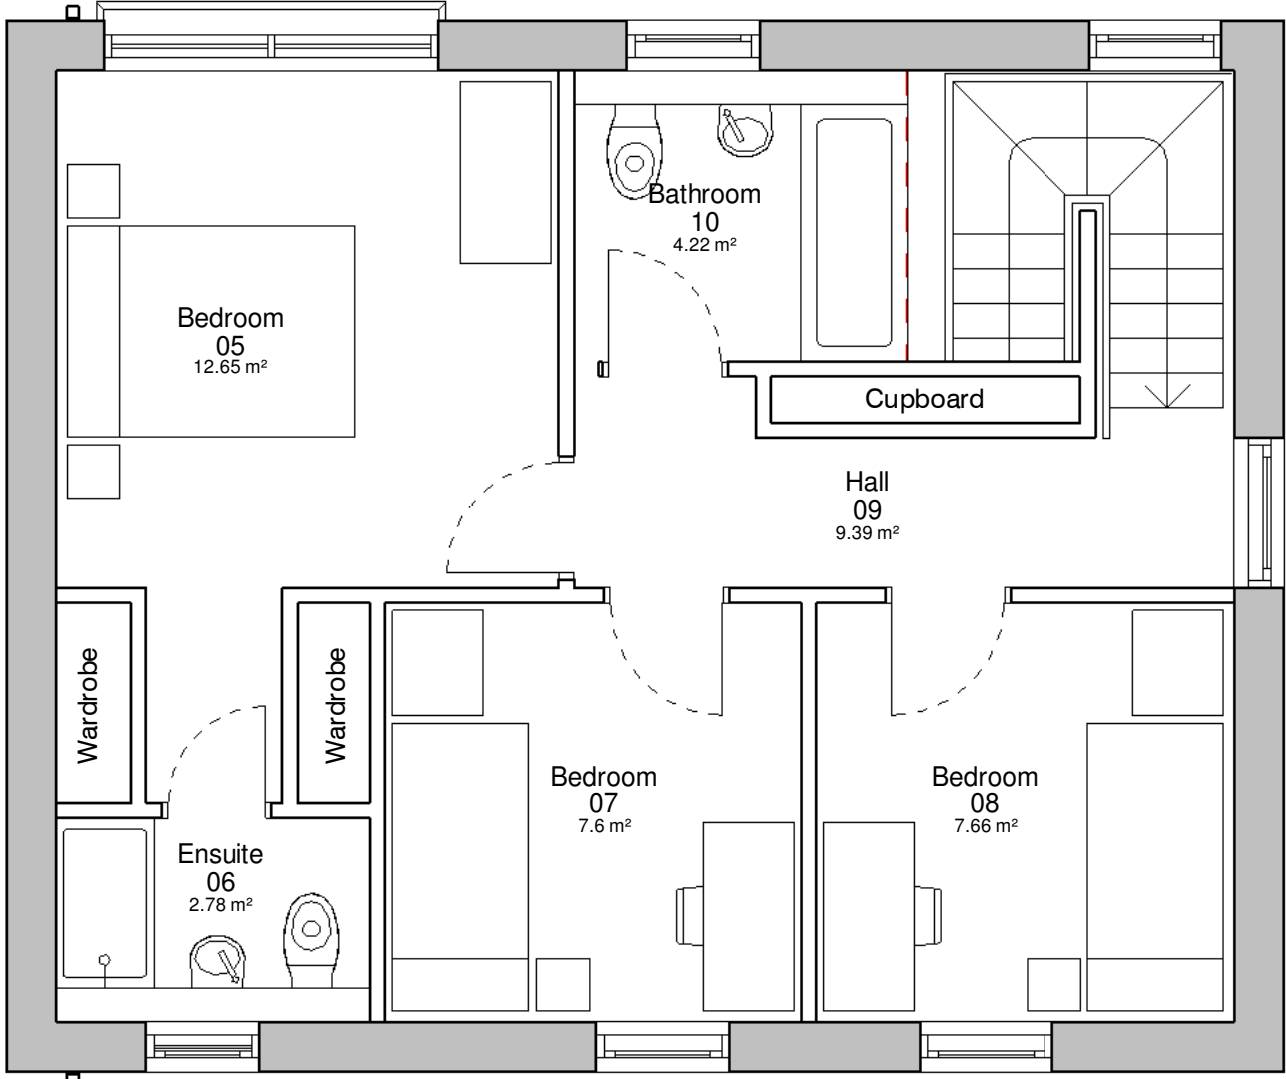


2 LEVEL 1
1 : 50

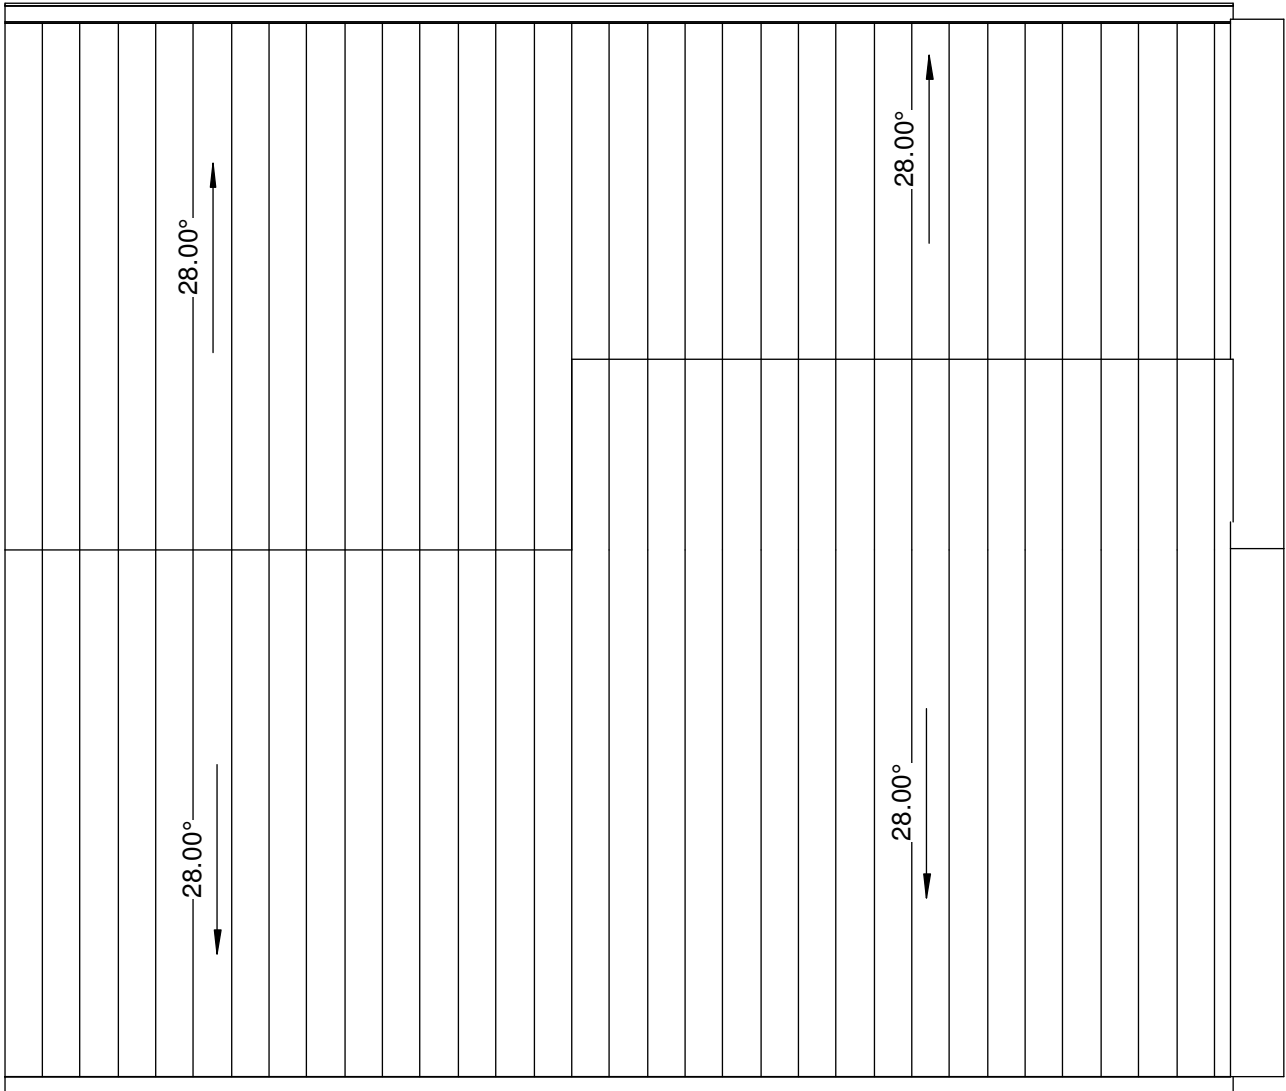

7 ROOF
1 : 50




3 NORTH
1 : 50

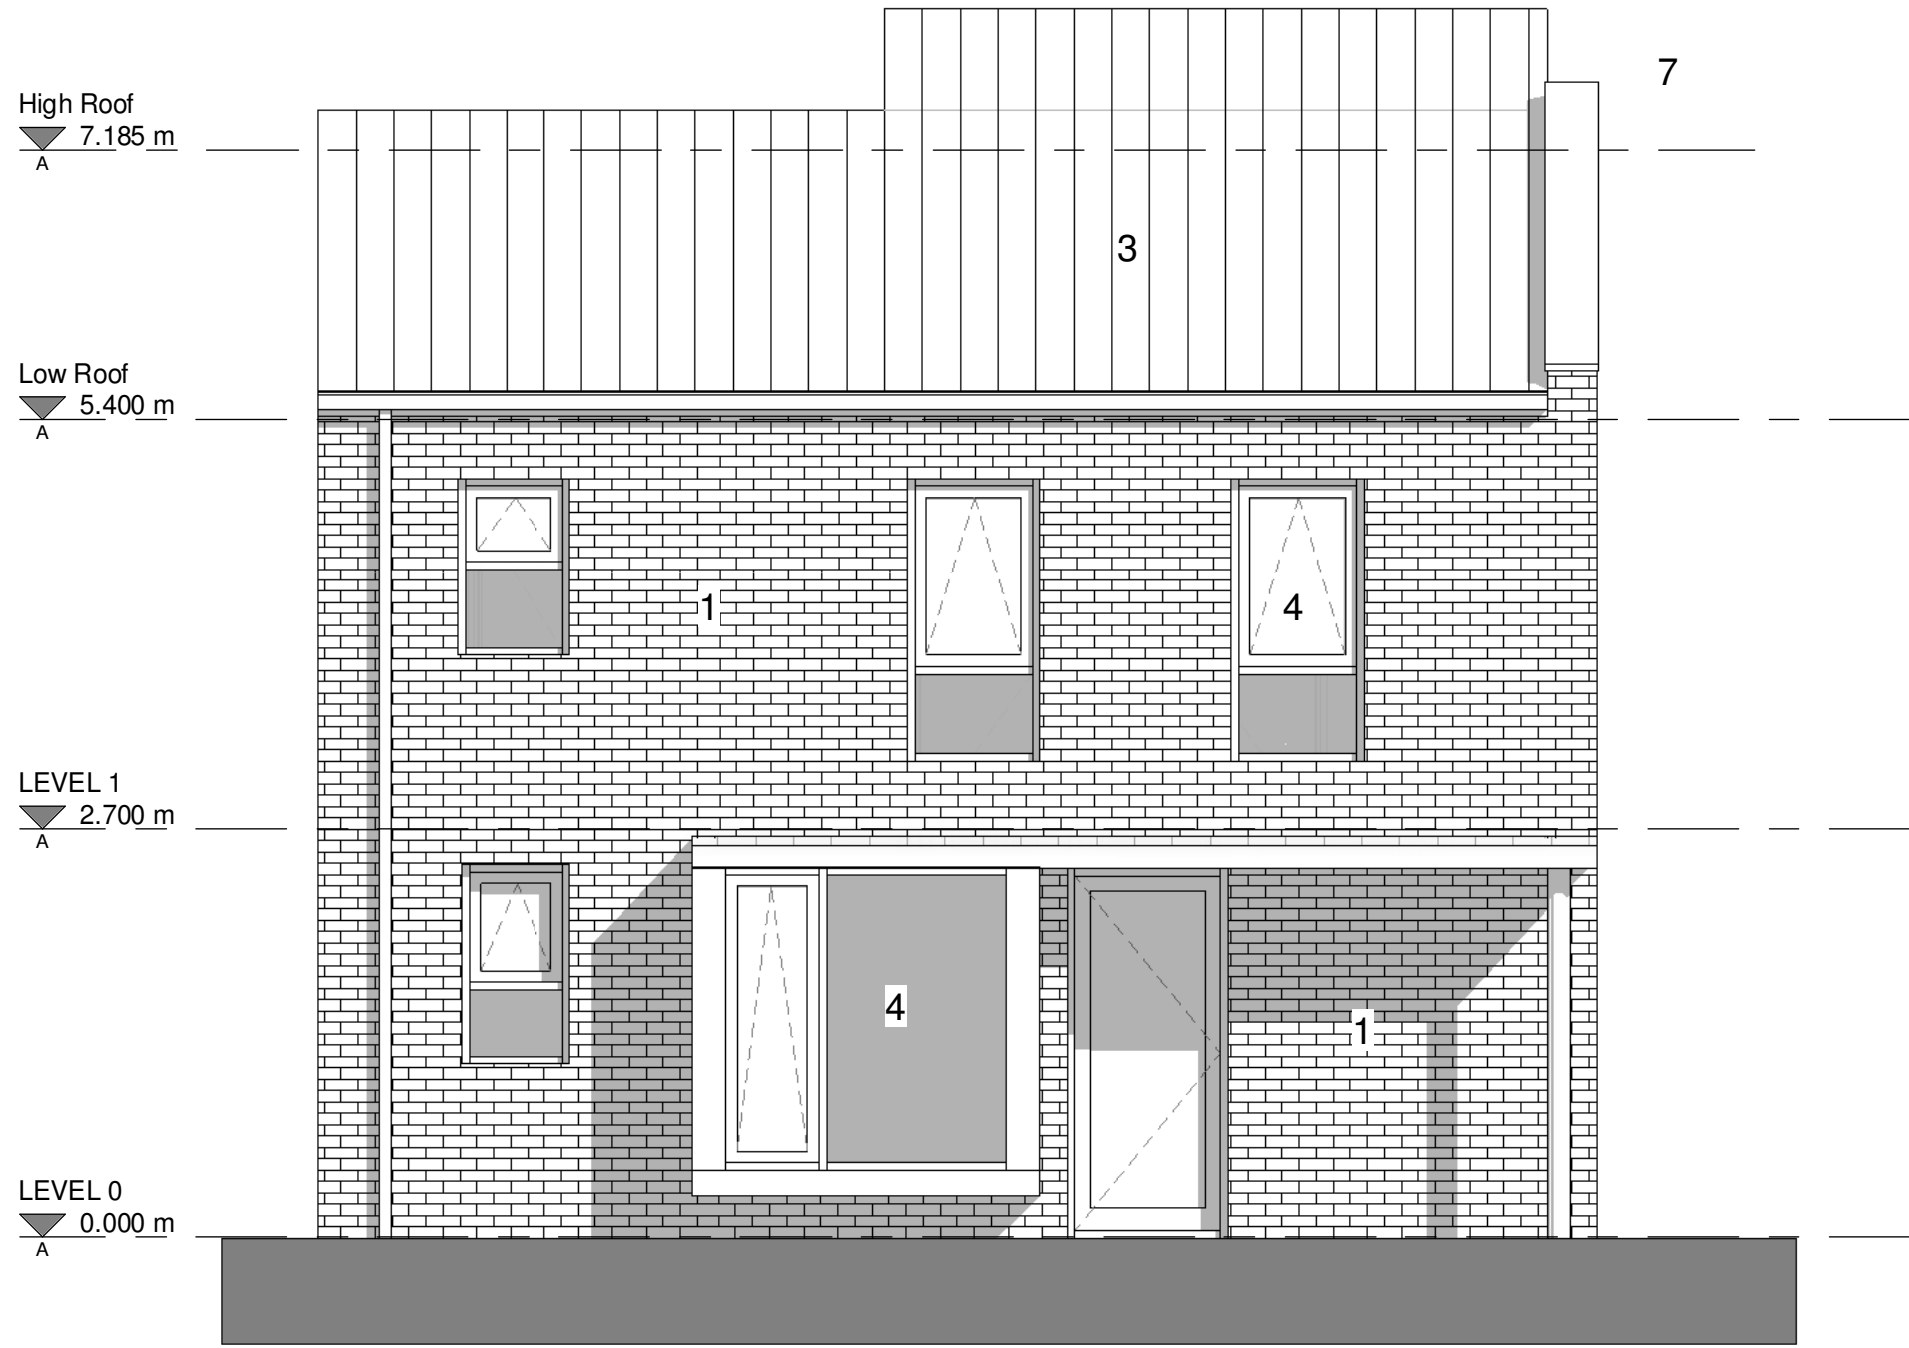


5 SOUTH
1 : 50

1. TRADITIONAL BRICKWORK
2. CEMBRIT DIAMOND HANGING TILE
3. STANDING SEAM ZINC ROOF
4. PPC ALUMINIUM WINDOWS AND DOORS
5. S/STEEL BALUSTRADE
6. TEXTURED BRICKWORK
7. STONE COPING
8. PPC ALUMINIUM FOLDING SLIDING DOORS
9. PPC ALUMINIUM SLIDING DOORS

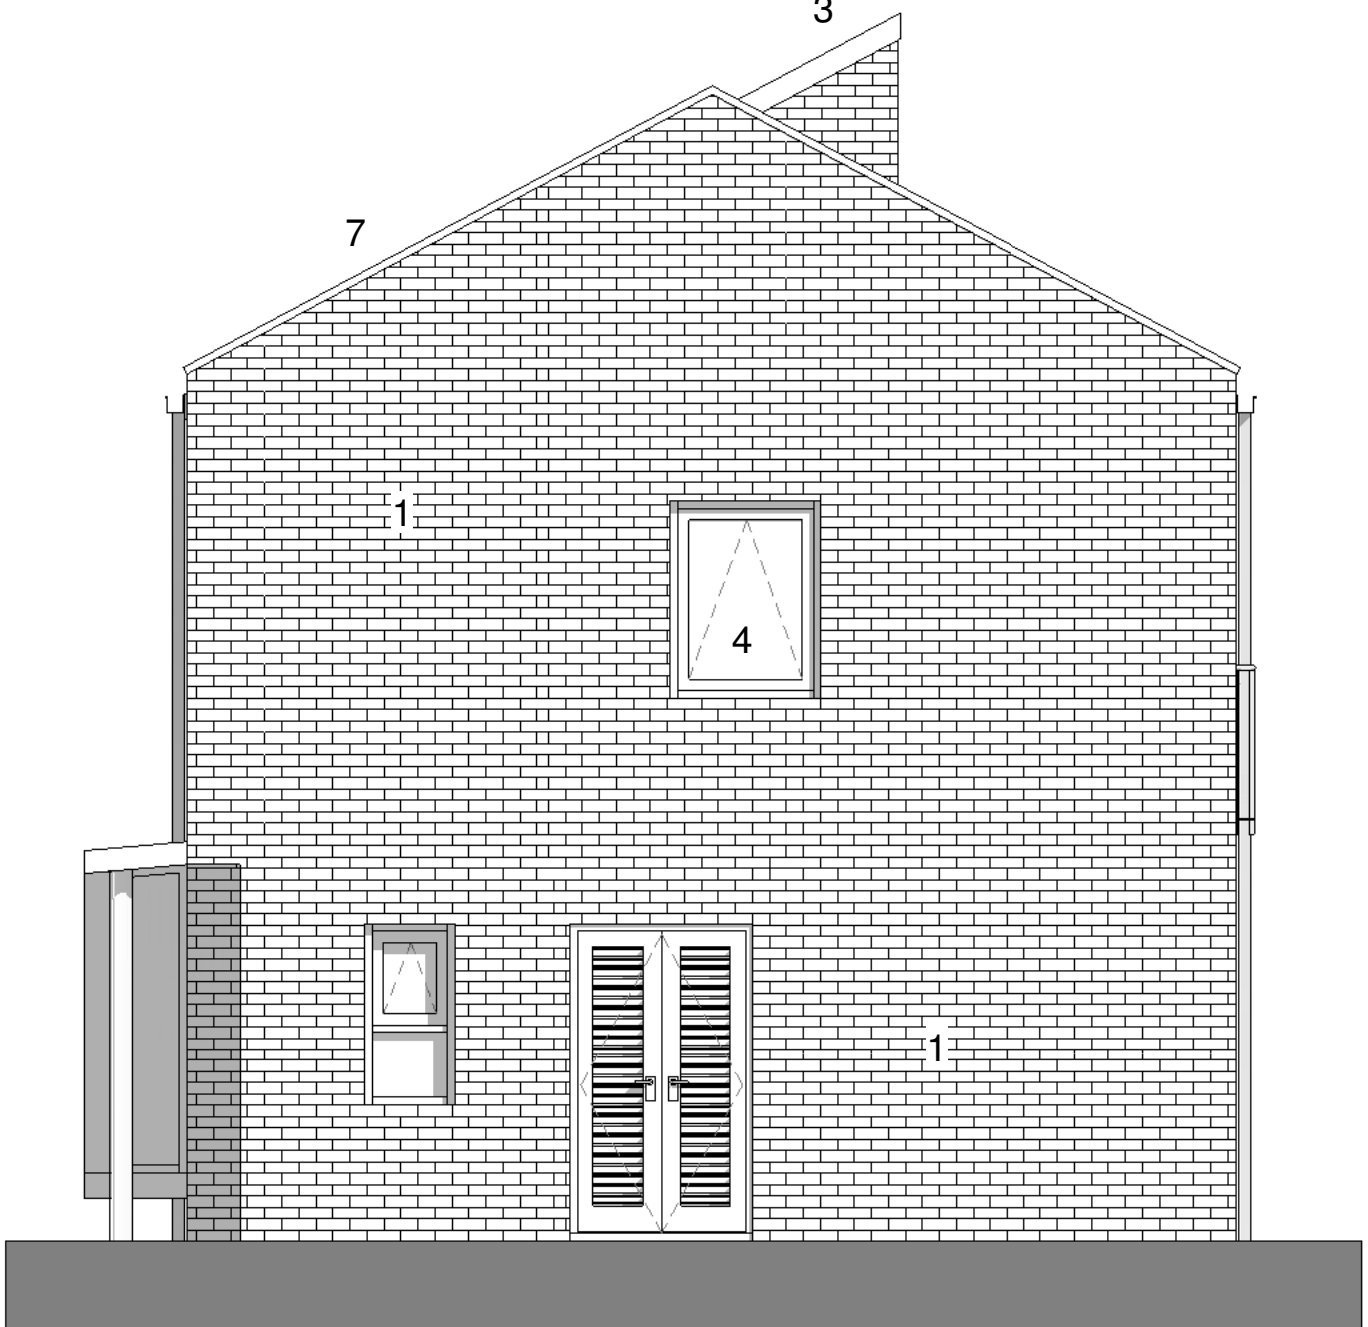

4 EAST
1 : 50

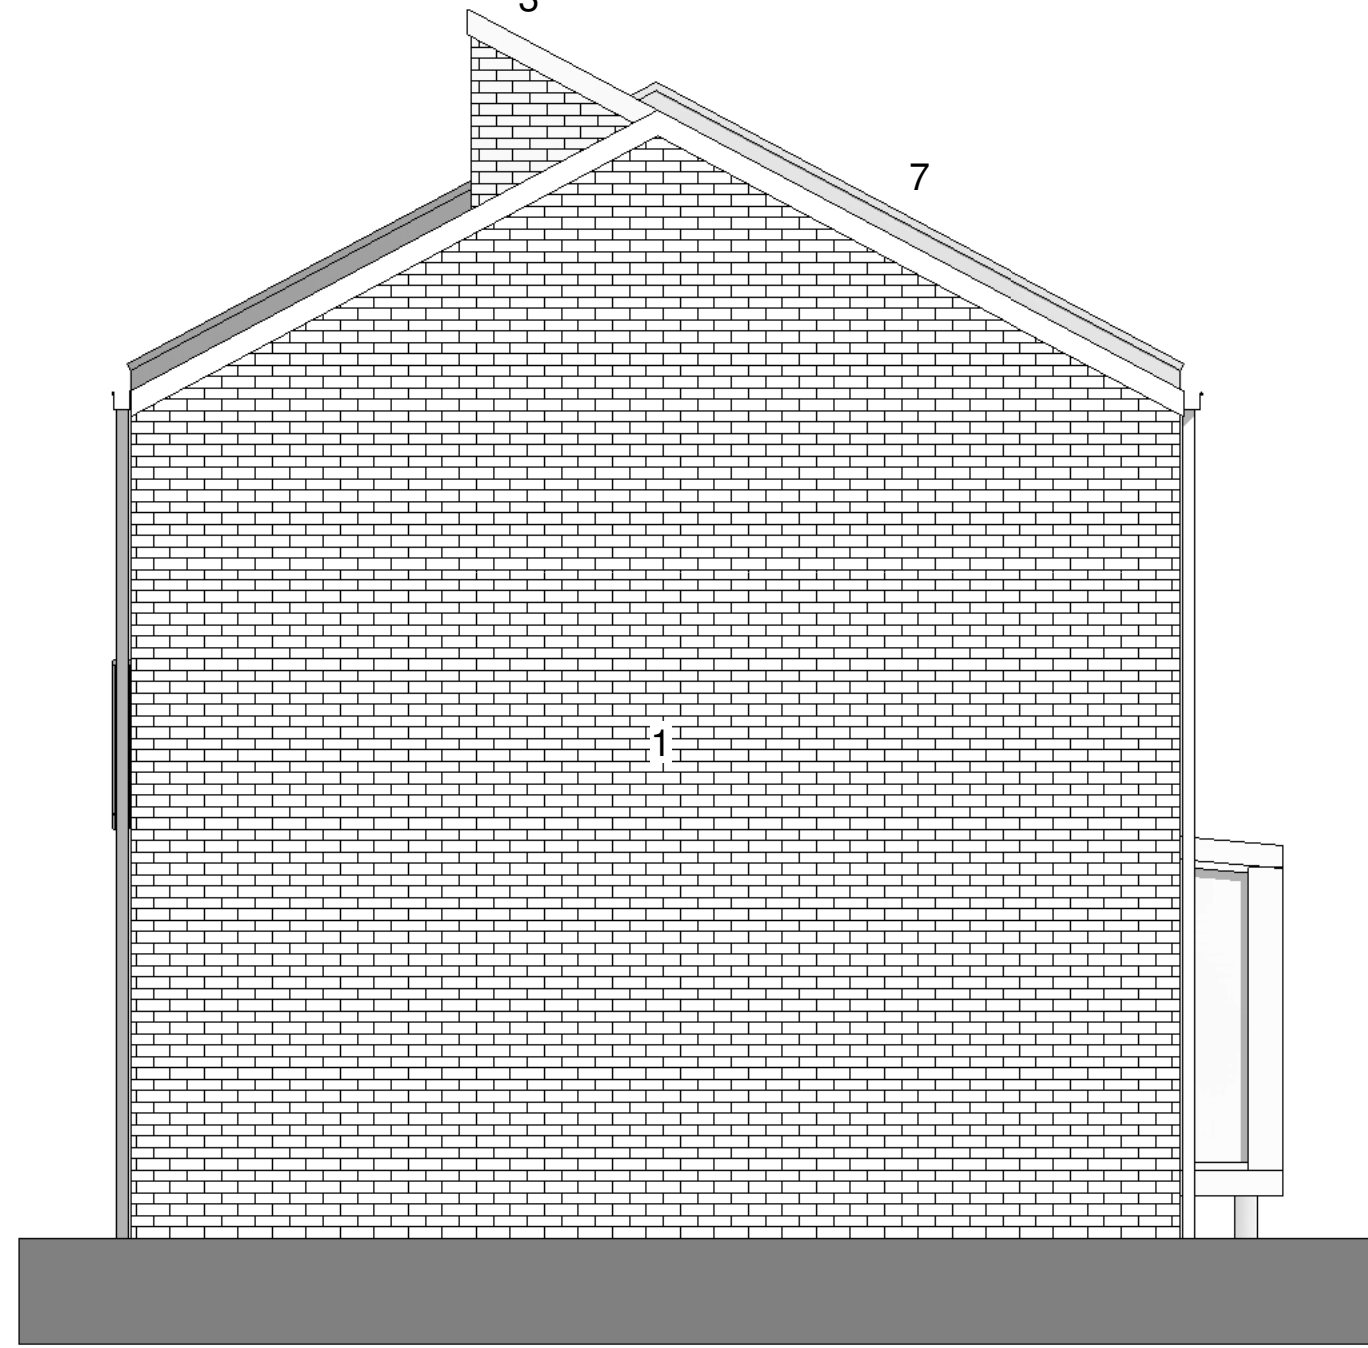

6 WEST
1 : 50



Site Plan
1 : 2000

UNLESS STATED OTHERWISE, THE DESIGNS SHOWN ARE SUBJECT TO DETAIL SITE SURVEY AND INVESTIGATIONS AND/OR APPROVAL OF THE RELEVANT VARIOUS LOCAL AUTHORITY OFFICES, STATUTORY UNDERTAKERS, FIRE OFFICERS AND ENGINEERS. THEY ARE PROJECT AND SITE SPECIFIC.

THIS DRAWING SHOULD NOT BE SCALED FROM

ALL DIMENSIONS SHOULD BE CHECKED ON SITE

ANY DRAWING ERRORS OR DISCREPANCIES SHOULD BE REPORTED TO VAUGHAN ARCHITECTURE LTD.

THIS DRAWING IS THE COPYRIGHT OF VAUGHAN ARCHITECTURE LTD

DRAWING STATUS			
DRAWN BY:	Author	DATE	15/11/17
SCALE:	As indicated @A1		
PRELIMINARY	APPROVED	DATE	
PRESENTATION	APPROVED	DATE	
TENDER	APPROVED	DATE	
CONSTRUCTION	APPROVED	DATE	

REF	SCOPE	DATE	DRAWN	APPROVED

NOTES: