


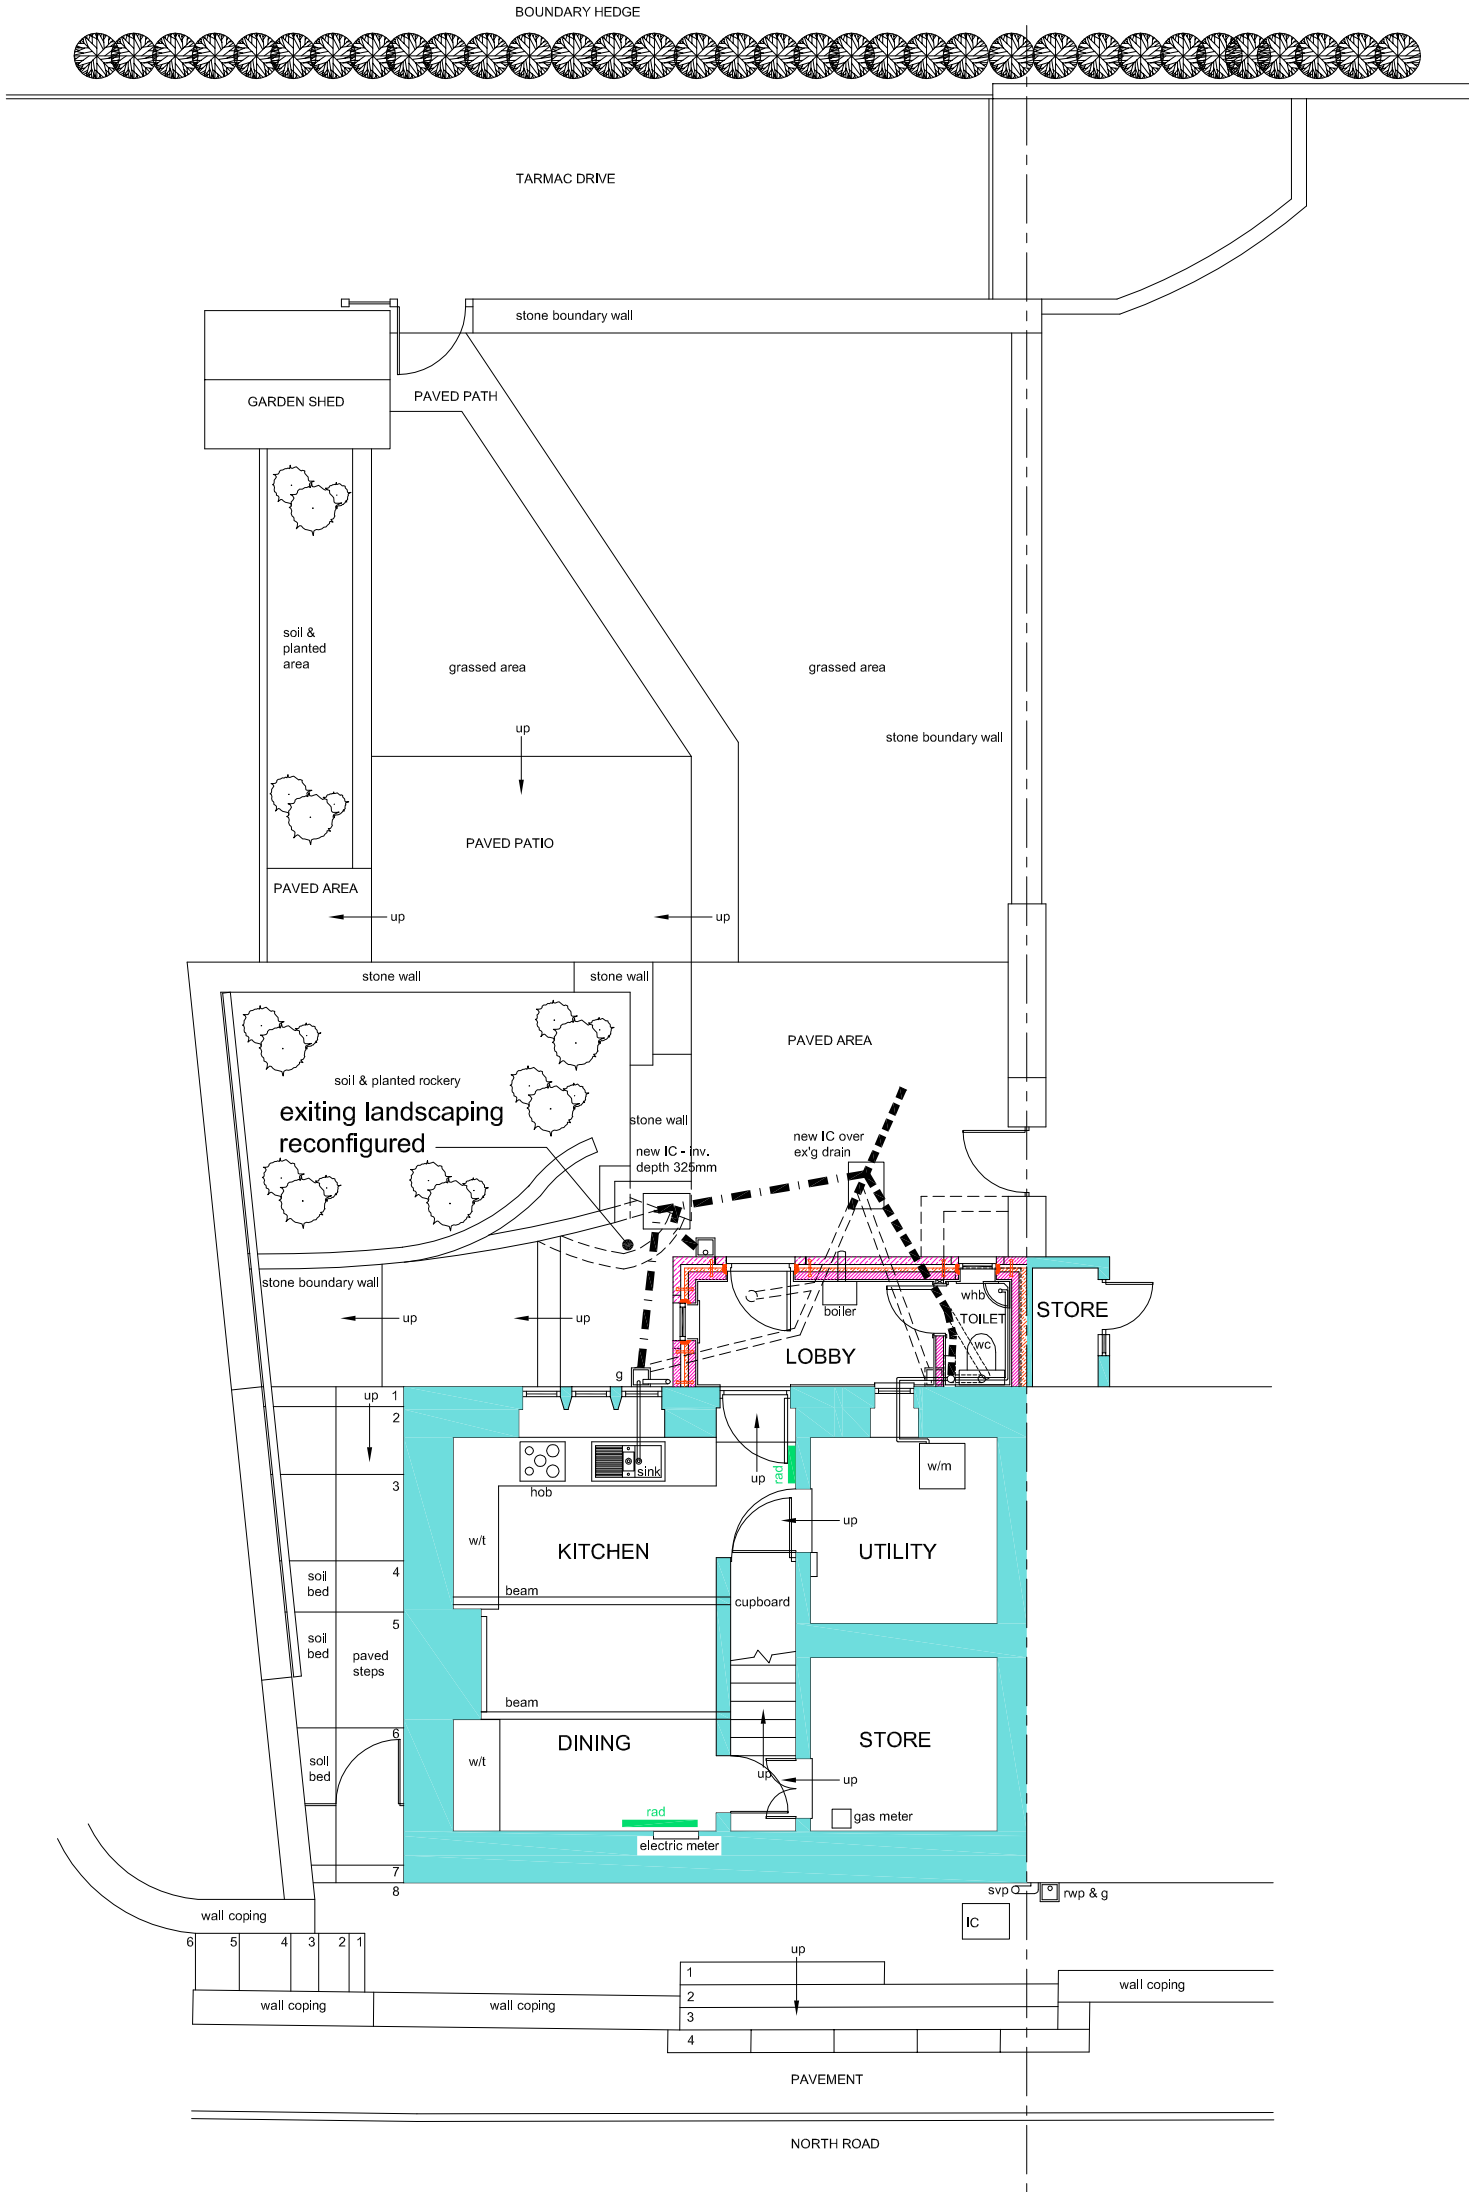

SITE LAYOUT AS PROPOSED

A external door moved to 4.3.19 PMcG
Rear Elevation following
consultation with
Conservation Officer

PLANNING APPLICATION			
rev	description	date	
drawn	Paul McGuire	date	28/11/18

Paul McGuire MCIAT, ACIOB.
Chartered Architectural Technologist
46 Riley Park Kirkburton Huddersfield HD8 0SA
T. +44 (0)1484 602893 M. 07960 303343
E. info@pmcg-archtech.co.uk
Web. www.pmcg-archtech.co.uk



client	Mr. S. & Mrs. B. GURREY		
project	PROPOSED EXTENSION TO EXISTING DWELLING		
address	14A NORTH ROAD KIRBURTON HUDDERSFIELD HD8 0PA		
drawing title	SITE LAYOUT AS PROPOSED		
scale	prefix	drawing No	rev
1:100 @ A3	2018.09	(SBG) PD 06	A