



Only figured dimensions should be used.

Scaled dimensions should be checked with the Architect.


This drawing together with the design, is the property and copyright of the Architect and must not be reproduced without written permission

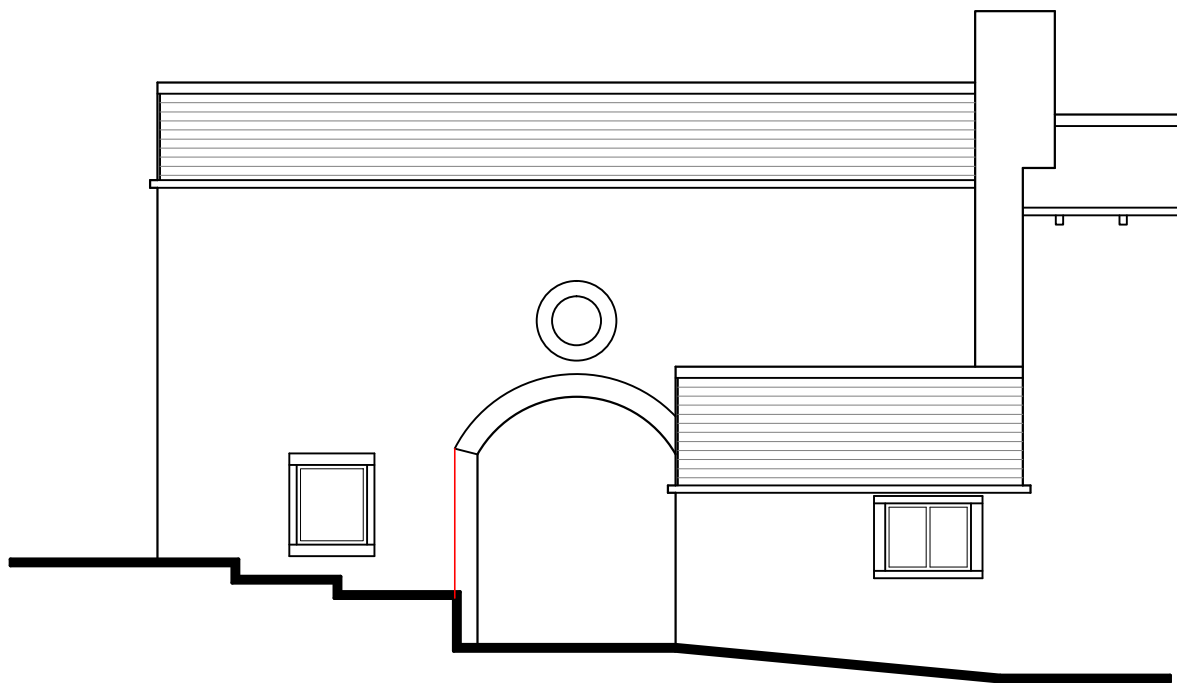

Front Elevation

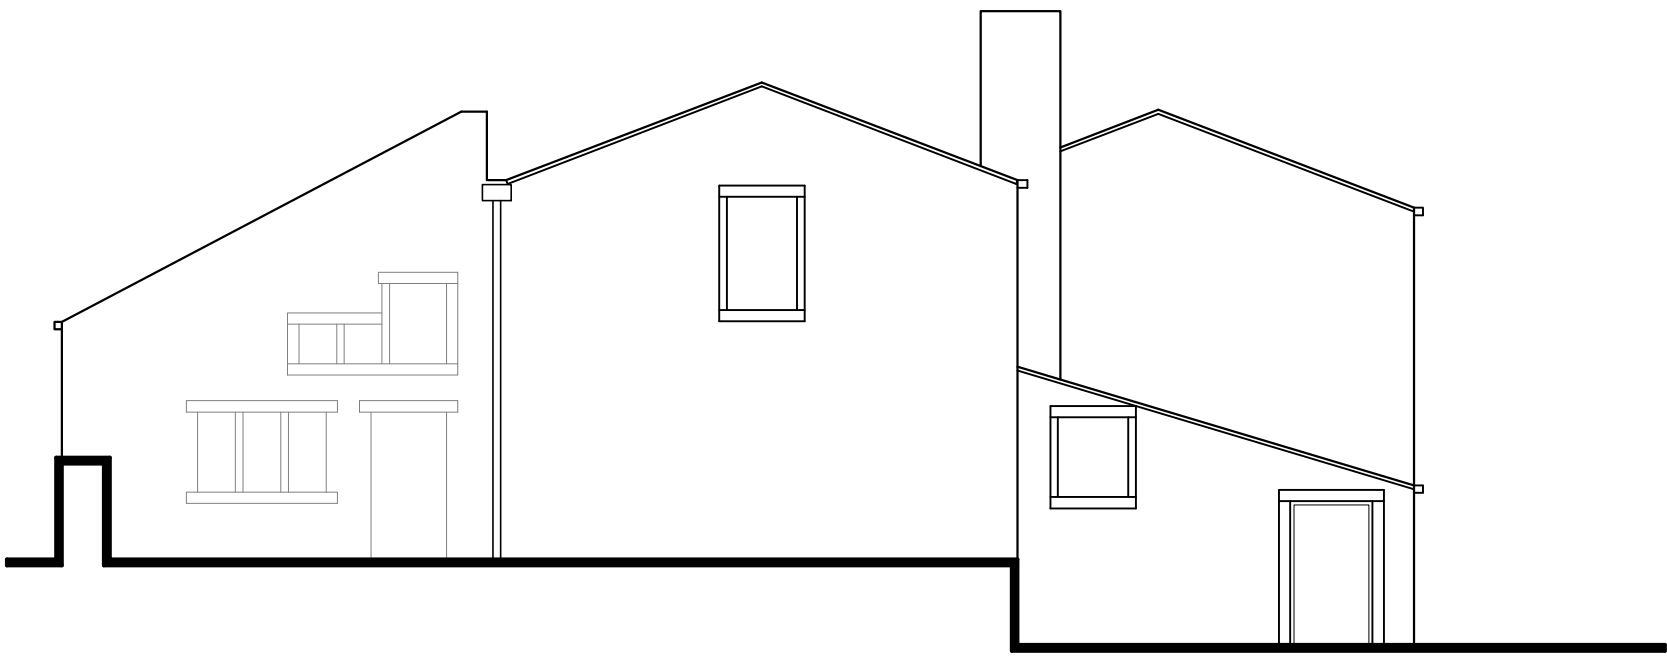


Side Elevation

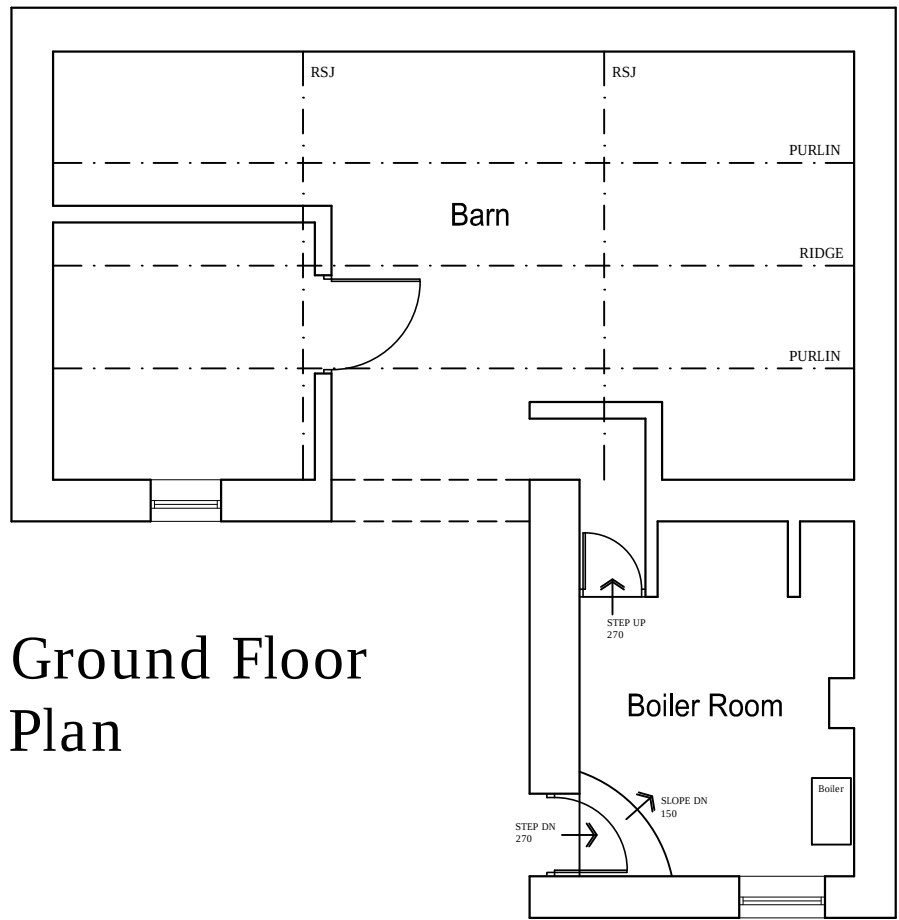

Ground Floor
Plan

PLANNING

Revision:

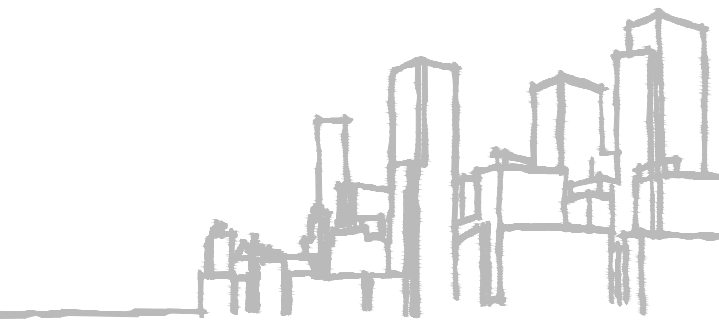

acumen
designers & architects

acumenarchitects.co.uk 01484 546000
Headrow House, Old Leeds Road, Huddersfield, HD1 1SG

CLIENT: MR I CONROY	
JOB TITLE: CHANGE OF USE OF AGRICULTURAL BUILDING AT STALEY ROYD FARM, JACKSON BRIDGE	
DRAWING TITLE: EXISTING PLANS and ELEVATIONS	
DRAWN: AO	DATE: NOV '18
CHECKED: JC	SCALE: 1:100 @ A1
DRAWING NUMBER:	2393 - 33