



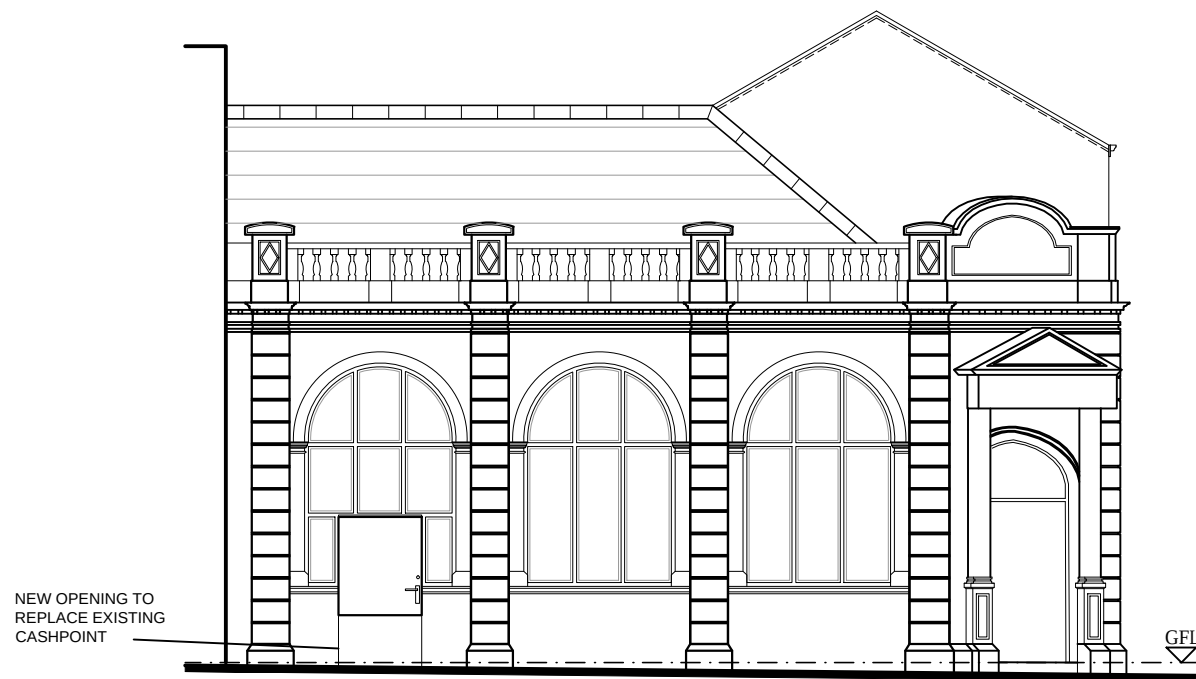

PROPOSED FRONT ELEVATION



PROPOSED SIDE ELEVATION

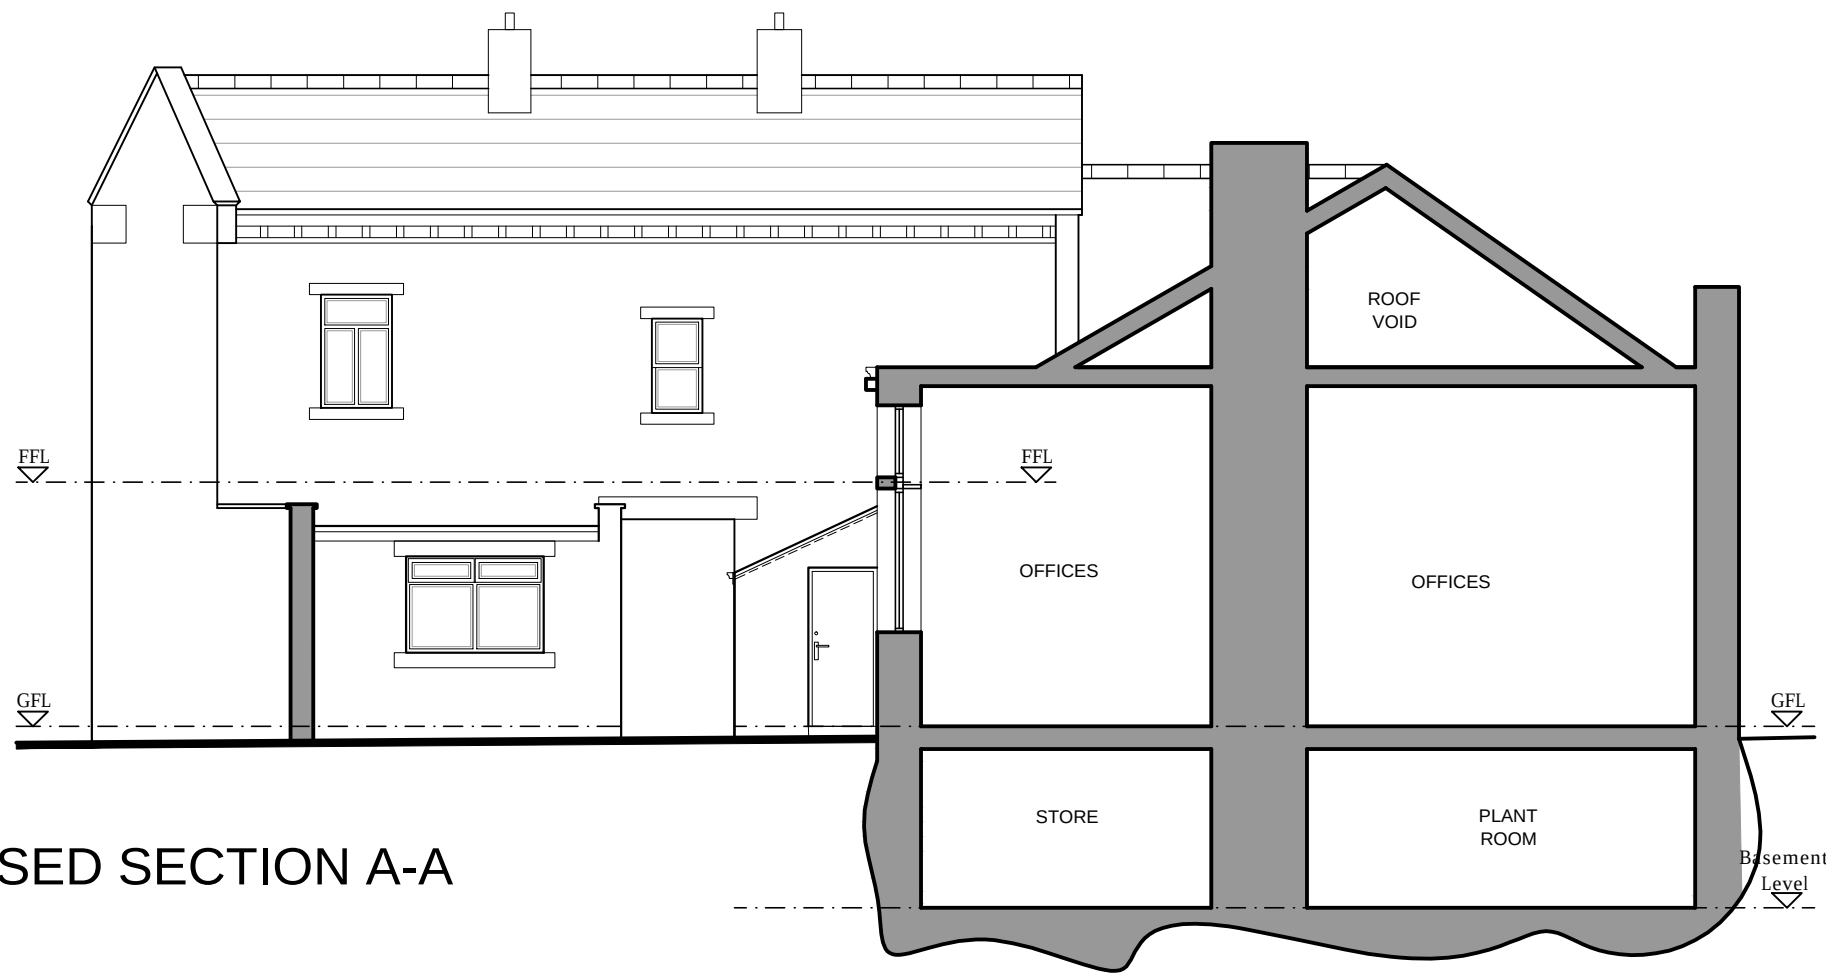

PROPOSED SECTION A-A




PROPOSED SECTION B-B


UNIT 1
GROUND FLOOR = 424SQFT
TOTAL = 424SQFT

UNIT 2
BASEMENT FLOOR = 314SQFT
GROUND FLOOR = 514SQFT
TOTAL = 828SQFT


UNIT 3
BASEMENT FLOOR = 590SQFT
GROUND FLOOR = 683SQFT
TOTAL = 1273SQFT

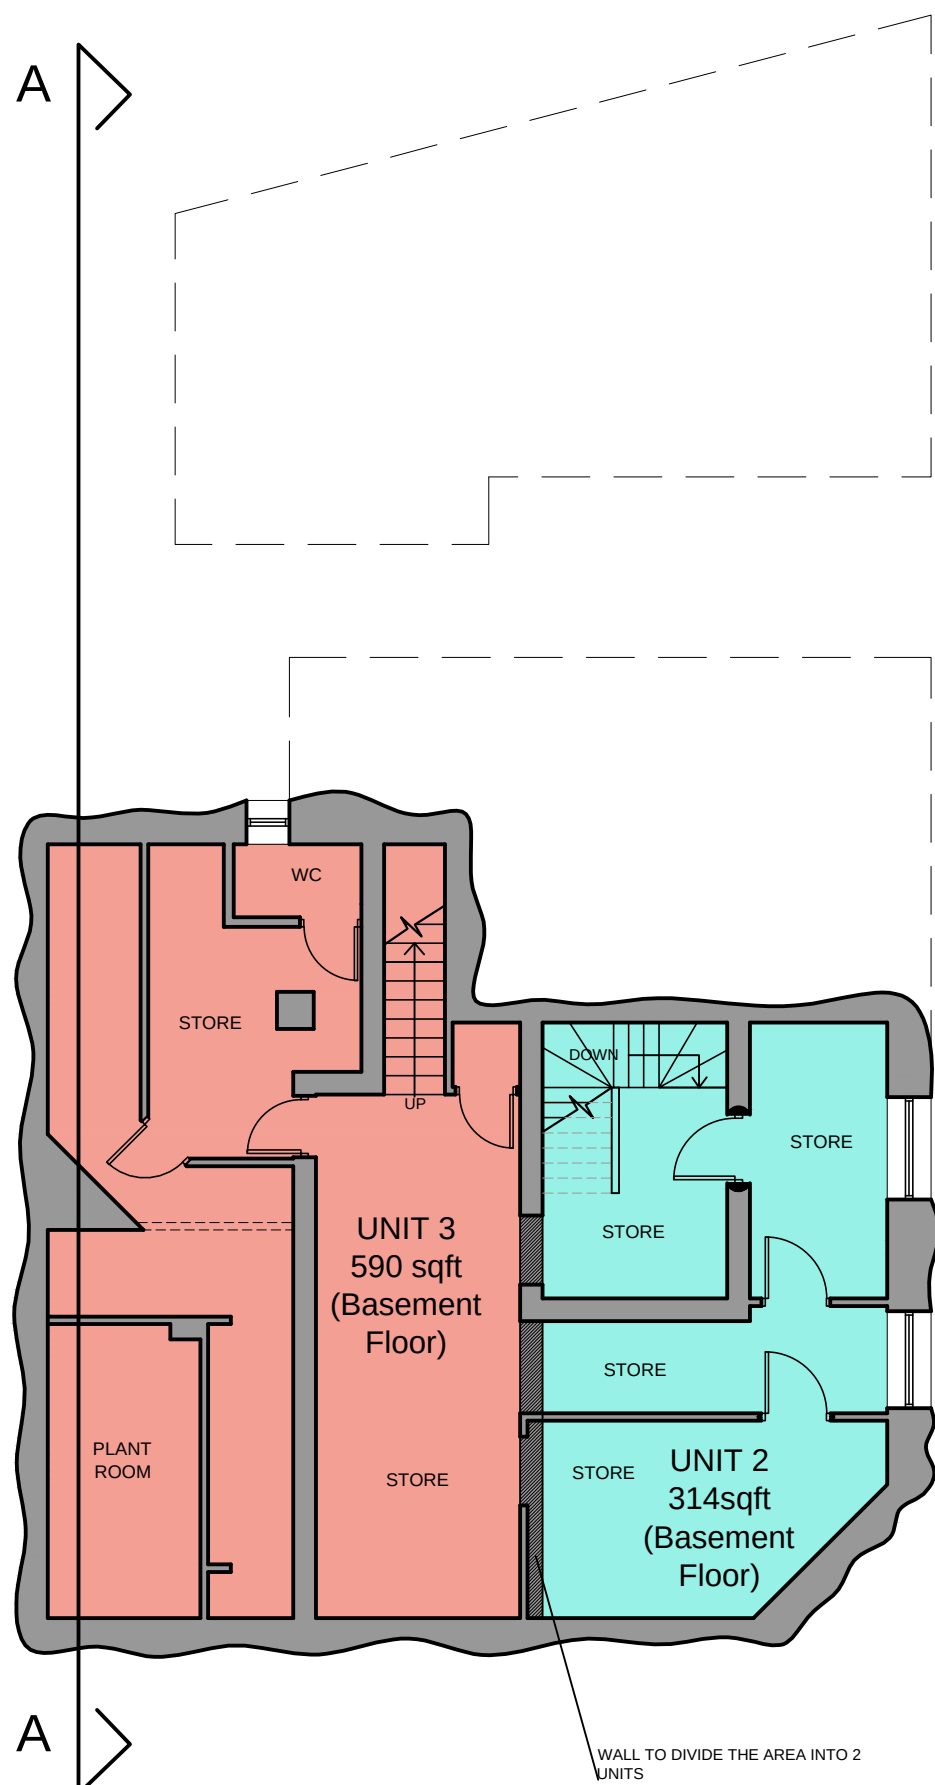

PROPOSED BASEMENT PLAN

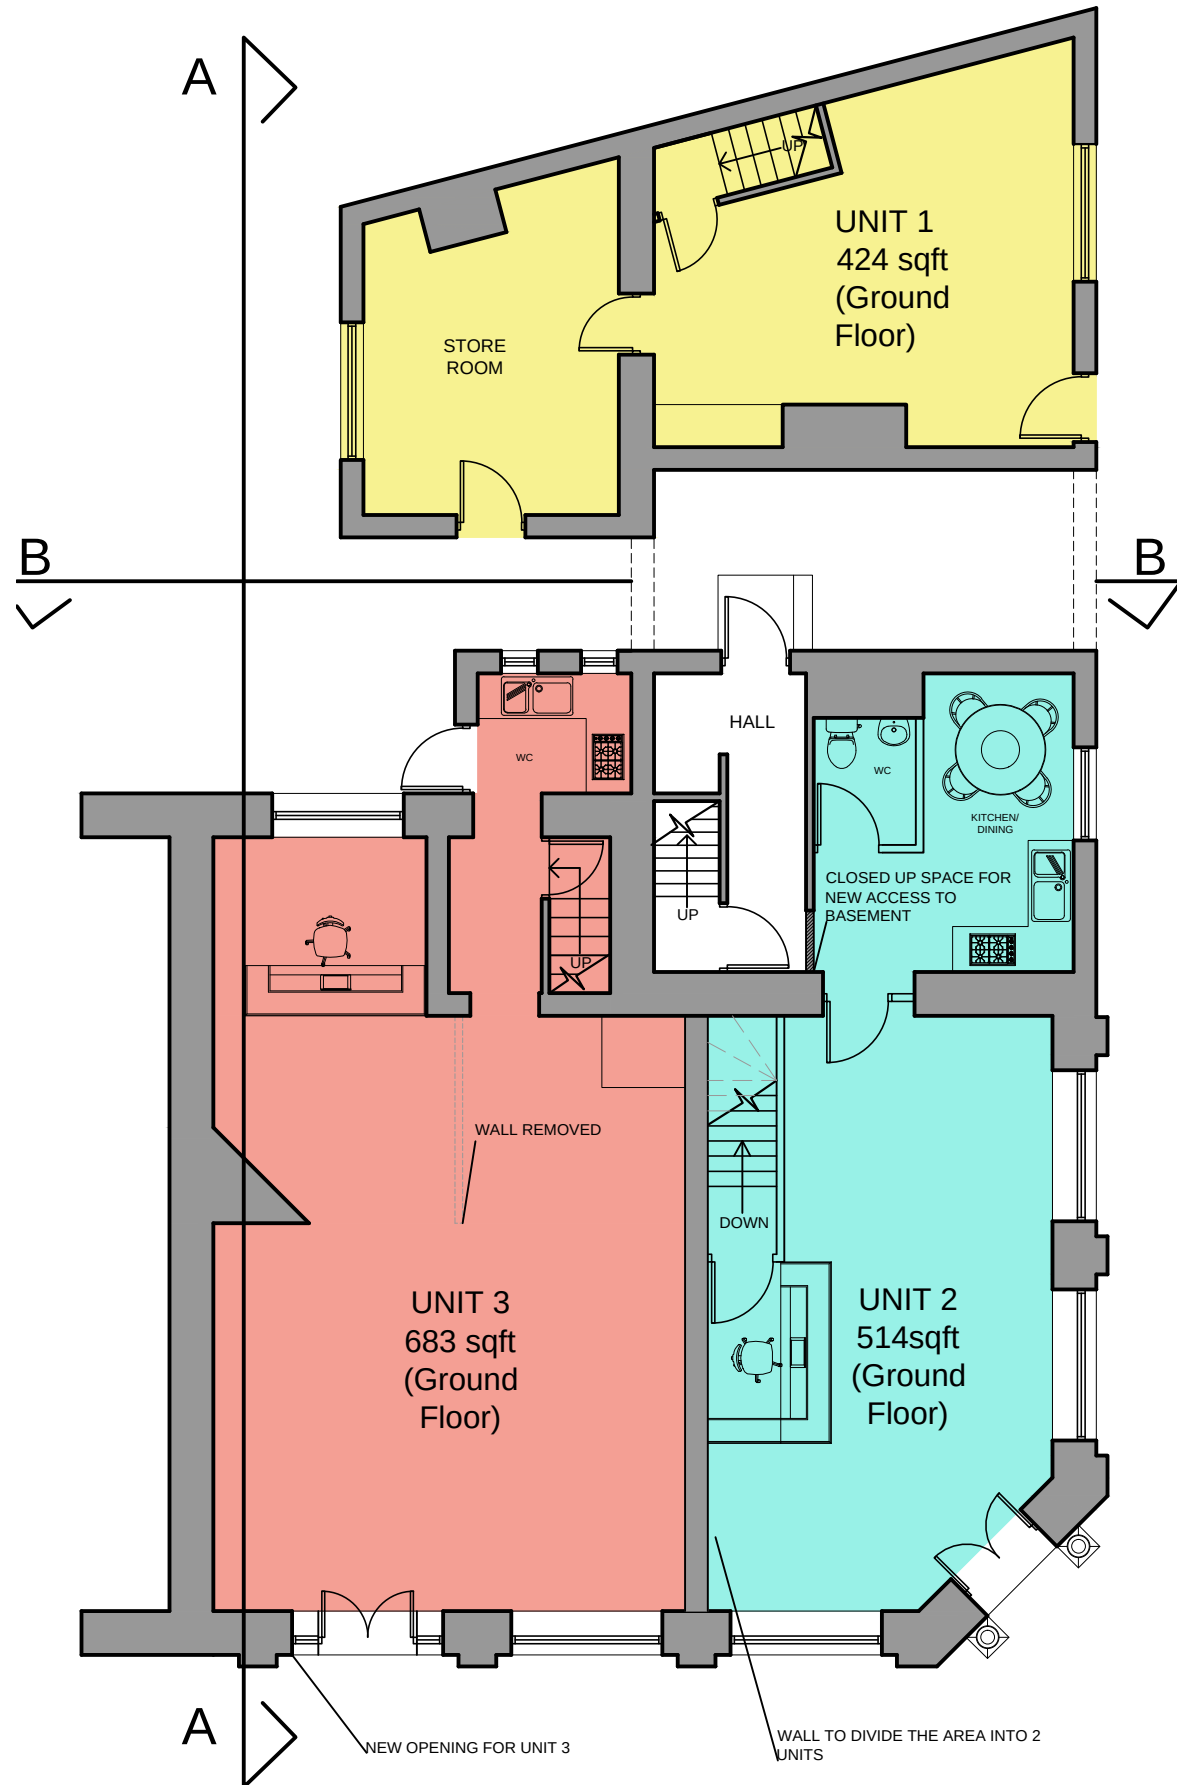


PROPOSED GROUND FLOOR PLAN

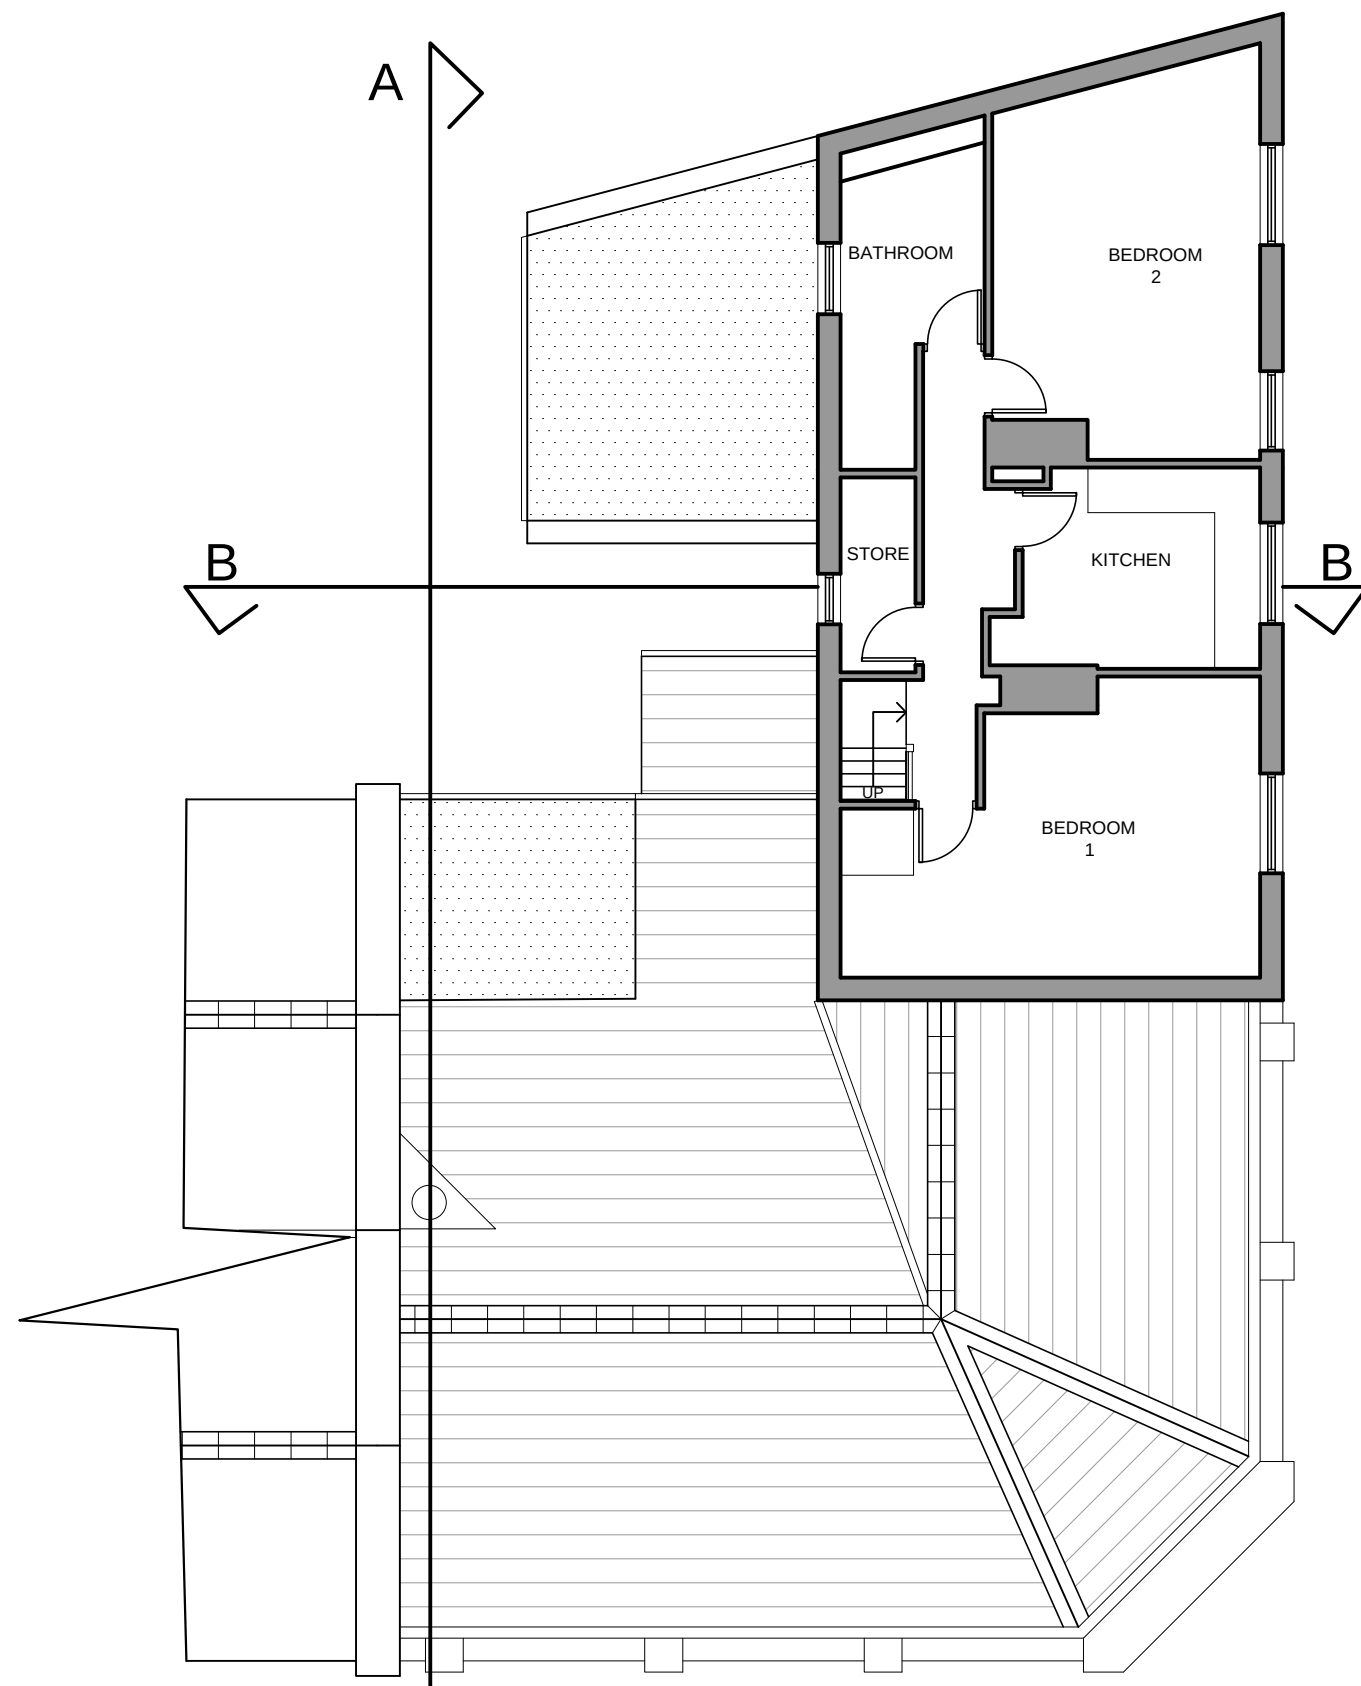

PROPOSED FIRST FLOOR PLAN

PLANNING

Revision:

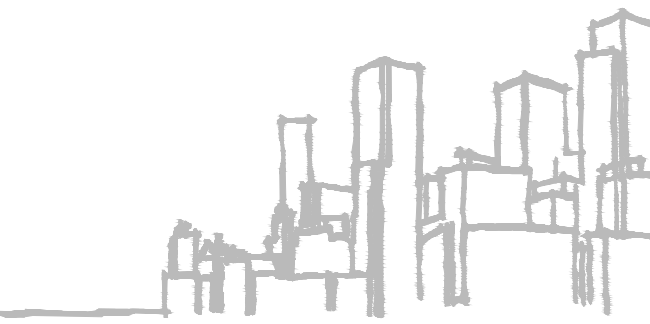

acumen
designers & architects

acumenarchitects.co.uk 01484 546000
Headrow House, Old Leeds Road, Huddersfield, HD1 1SG

CLIENT:

MR S AKHTAR

JOB TITLE:

THE OLD BANK,
50 MARKET STREET,
MILNSBRIDGE,
HUDDERSFIELD

DRAWING TITLE:

PLANS, ELEVATIONS &
SECTIONS AS
PROPOSED

DRAWN:

AO

DATE: OCT 2018

CHECKED:

JC

SCALE: 1:100 @ A1

DRAWING NUMBER:

2566 - 02