
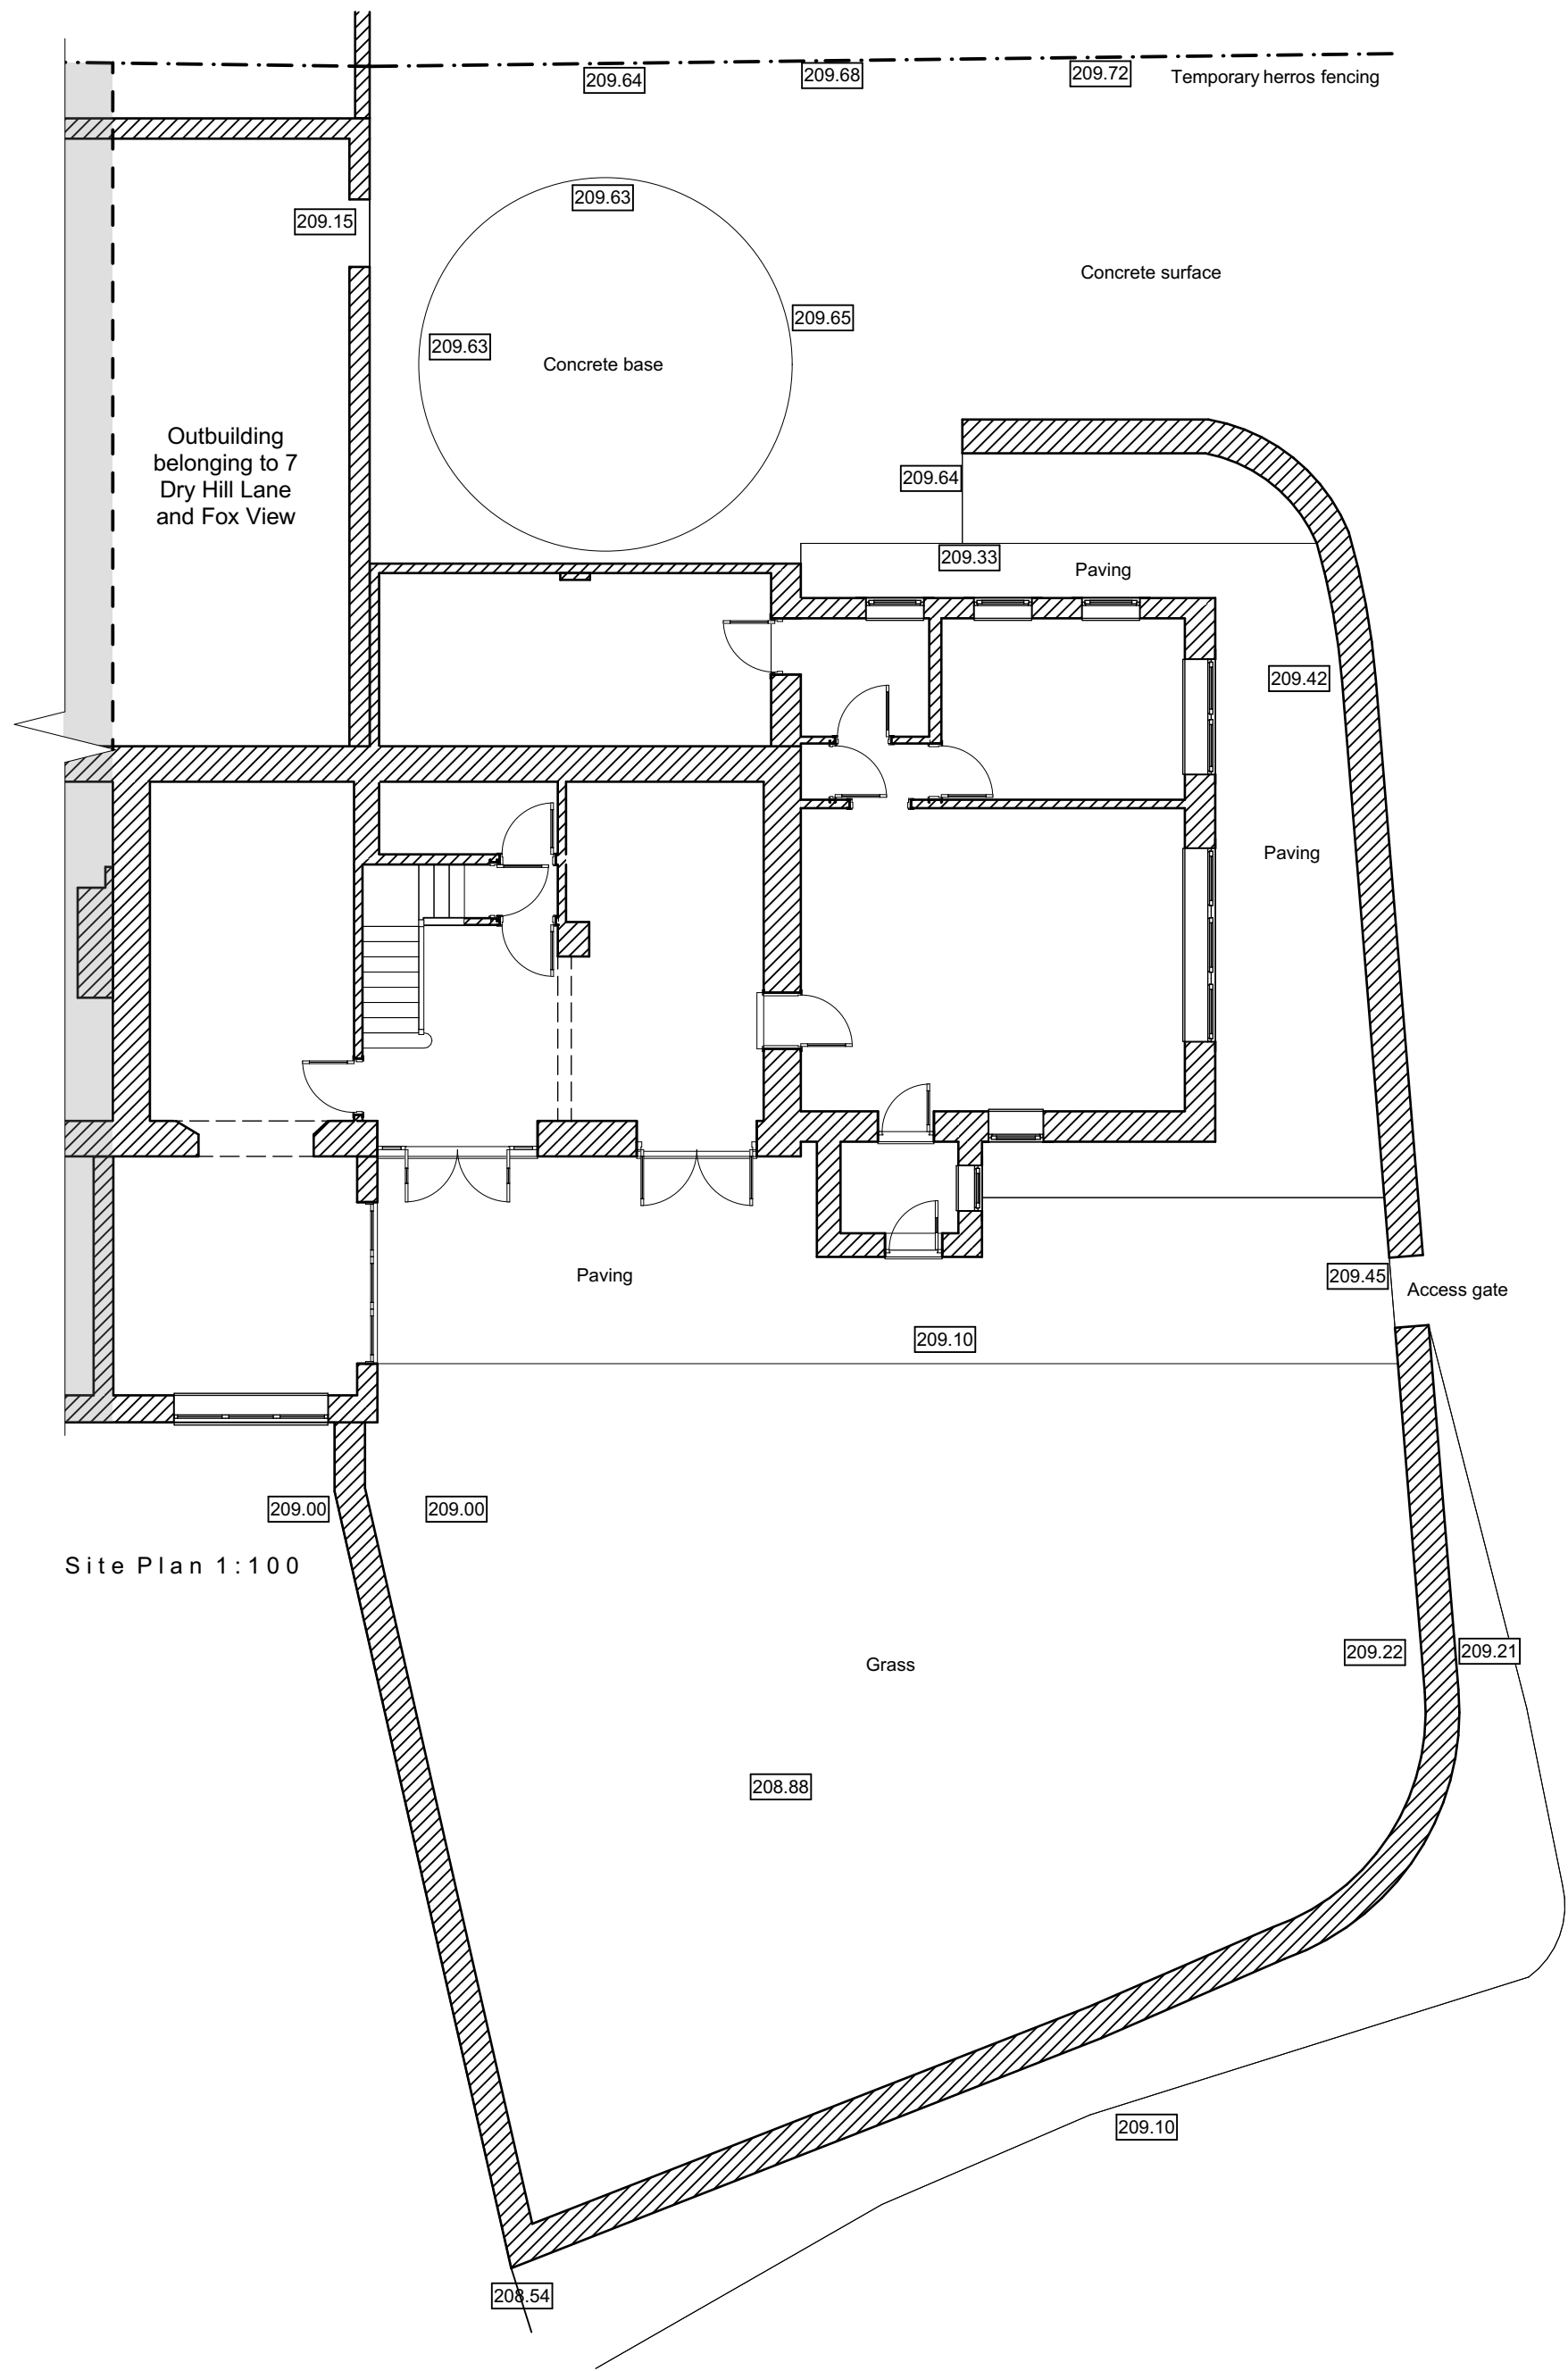
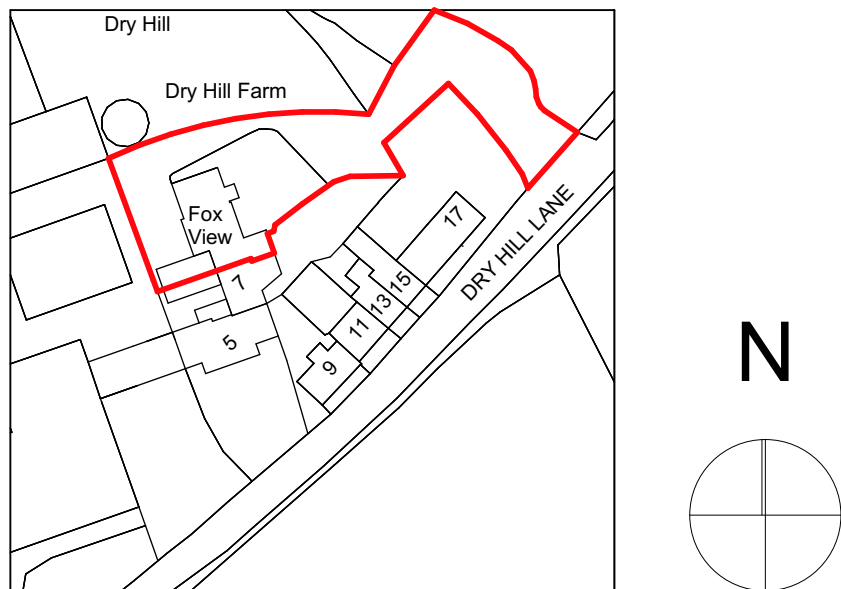


Contractor must verify all dimensions on site before commencing any work or shop drawings. If this drawing exceeds the quantities taken in any way, the building designers are to be informed before the work is initiated.

Only figured dimensions to be taken from this drawing. Do not scale off this drawing.

Drawing based on Ordnance Survey and/or existing record drawings - design and drawing content subject to Site Survey, Structural Survey, Site Investigations, Planning and Statutory Requirements and Approvals.

All drainage layouts are schematic and invert levels must be established prior to construction.

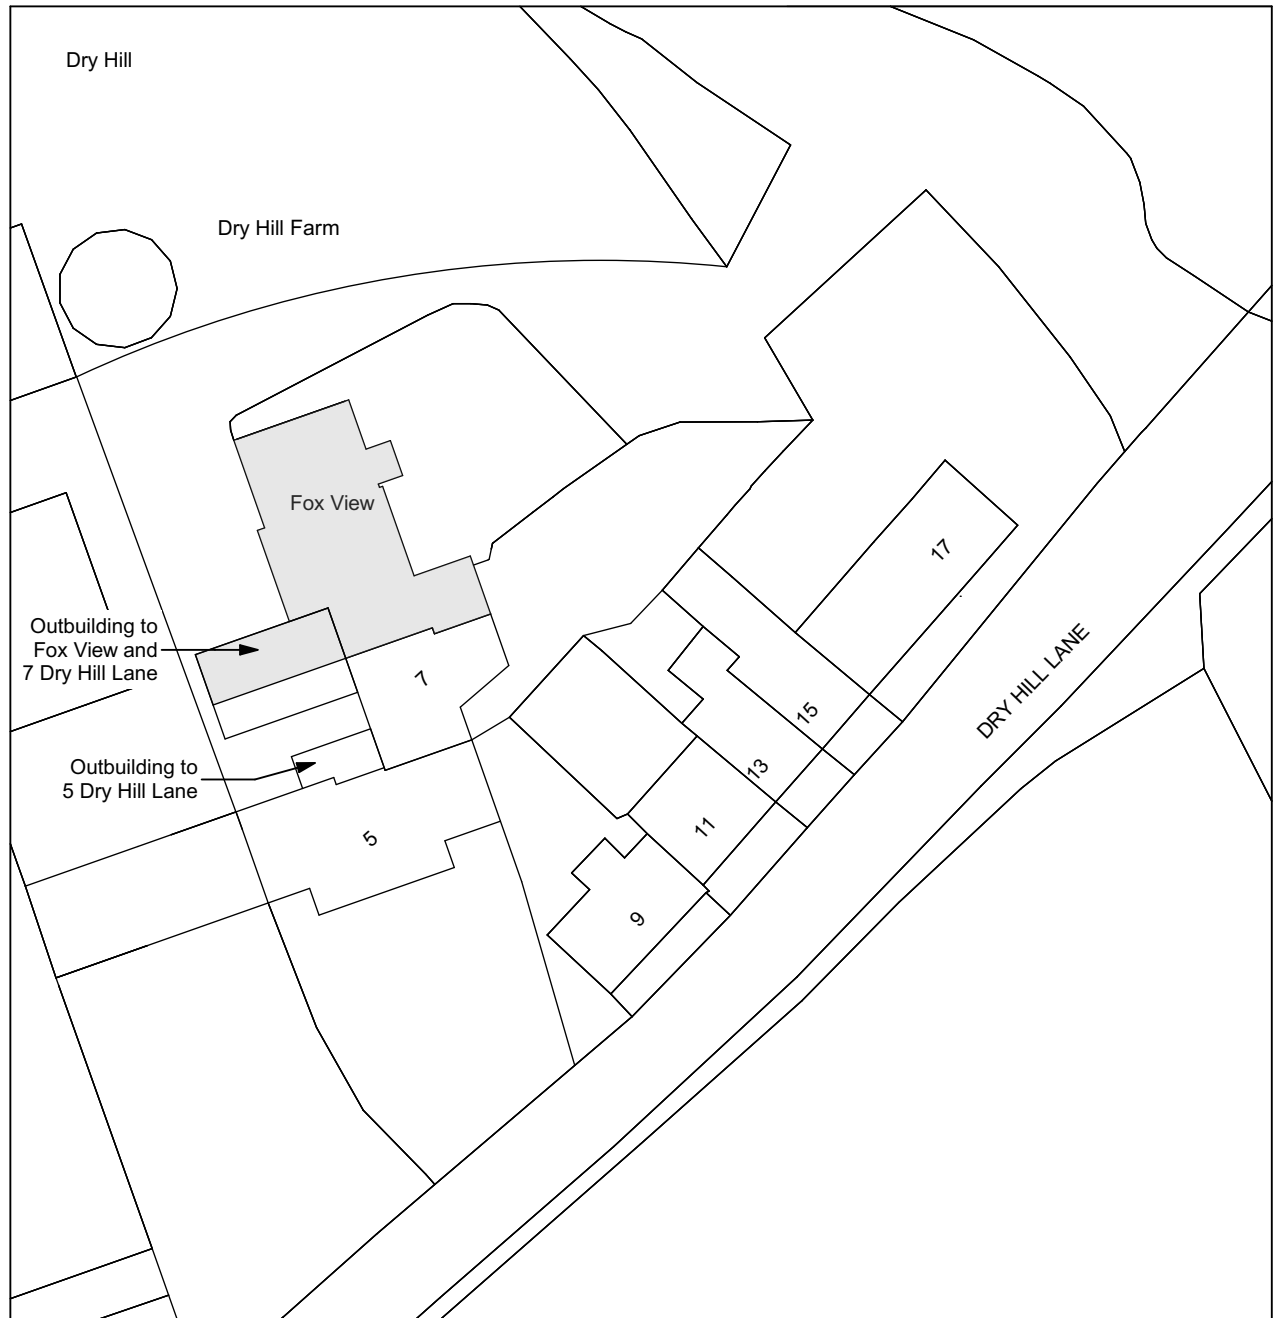

Project Status:	PLANNING ONLY
<div>ita transform architects...</div> <div>Defining problems with beautiful solutions...</div>	
4 Rushmead Court, Ossett, WF5 0NZ tel: 01924 275 594 web: www.transformarchitects.co.uk email: info@transformarchitects.co.uk	
Project Address:	Fox View, Dry Hill Lane, Denby Dale, HD8 8YN
Client:	Mr & Mrs Buckley
Drawing Title:	Existing Site Plan A1
Scale:	1:100, 1:500, 1:1250
Date:	19.10.2018
Drawn By:	MNB
Drawing Number:	T879 - PL41
Revision:	Nil