




Fox View, Dry Hill Lane Front Elevation 1:100



Fox View, Dry Hill Lane Side 01 Elevation 1:100



Fox View, Dry Hill Lane Rear Elevation 1:100

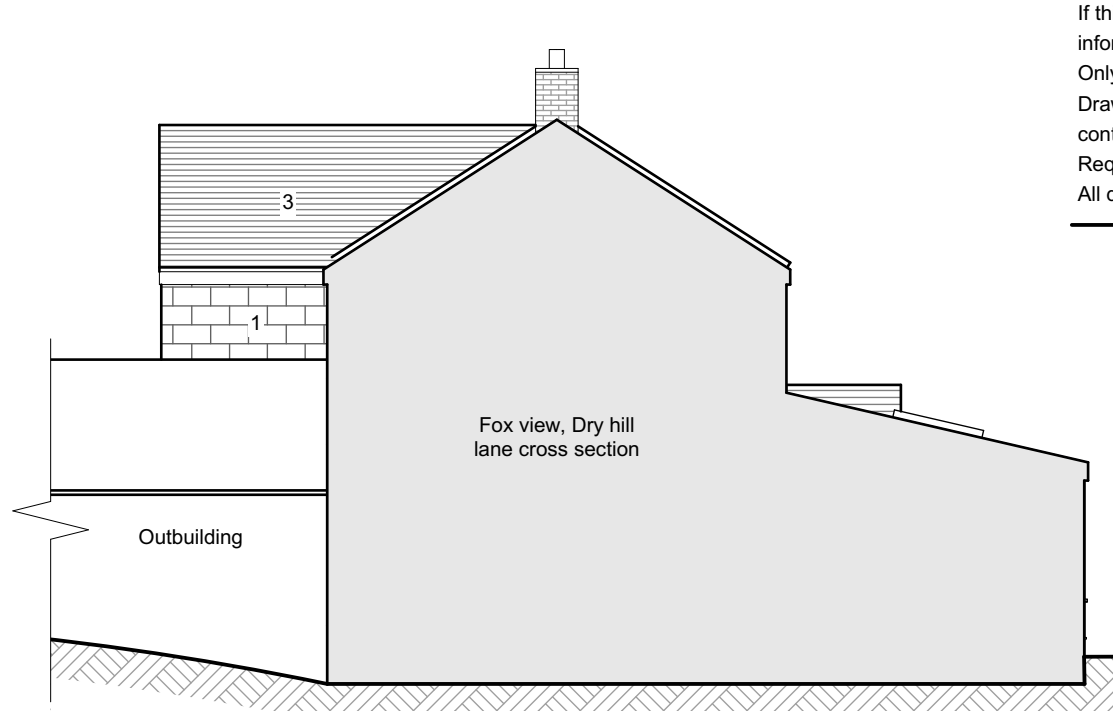

Fox View, Dry Hill Lane Side 02 Elevation 1:100

Contractor must verify all dimensions on site before commencing any work or shop drawings. If this drawing exceeds the quantities taken in any way, the building designers are to be informed before the work is initiated.
Only figured dimensions to be taken from this drawing. Do not scale off this drawing.
Drawing based on Ordnance Survey and/or existing record drawings - design and drawing content subject to Site Survey, Structural Survey, Site Investigations, Planning and Statutory Requirements and Approvals.
All drainage layouts are schematic and invert levels must be established prior to construction.

Material Key:


1. Stonework
2. Grey plain roof tiles.
3. Stone roof tiles.
4. Rooflights.

Note:
All black windows, soffits, fascias and rainwater goods.


All stone surrounds, sills and headers.




Overall Front Elevation (No Scale)

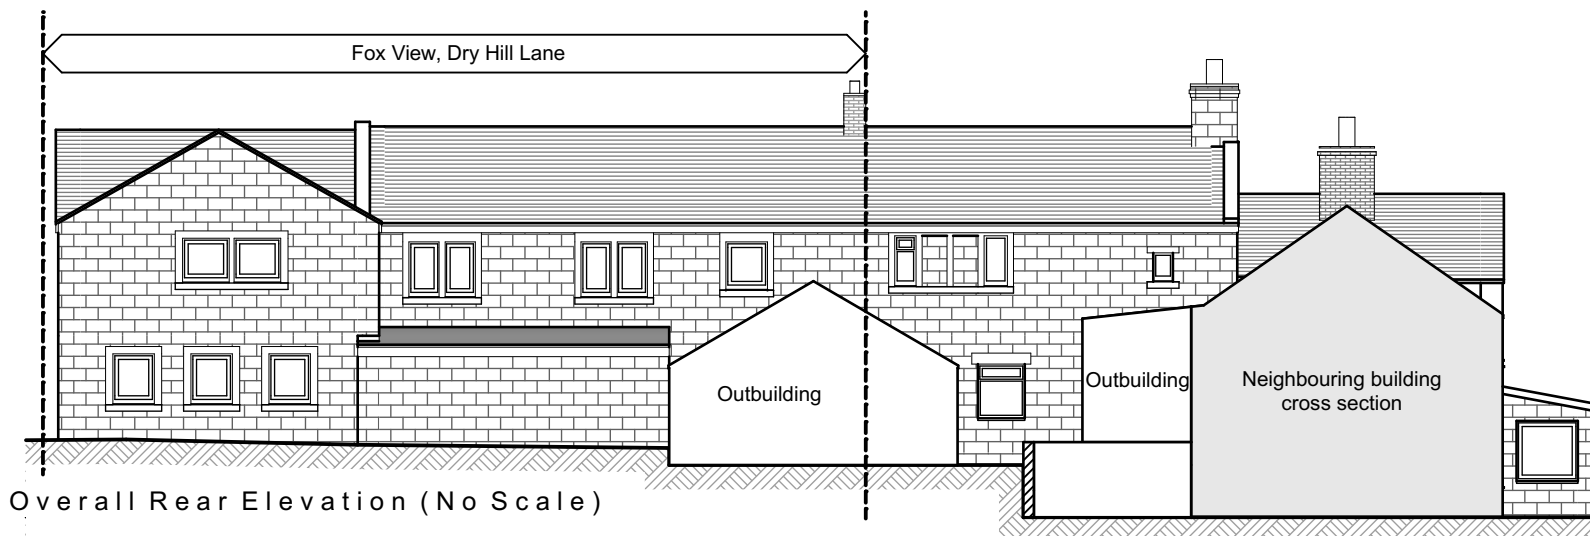

Overall Rear Elevation (No Scale)

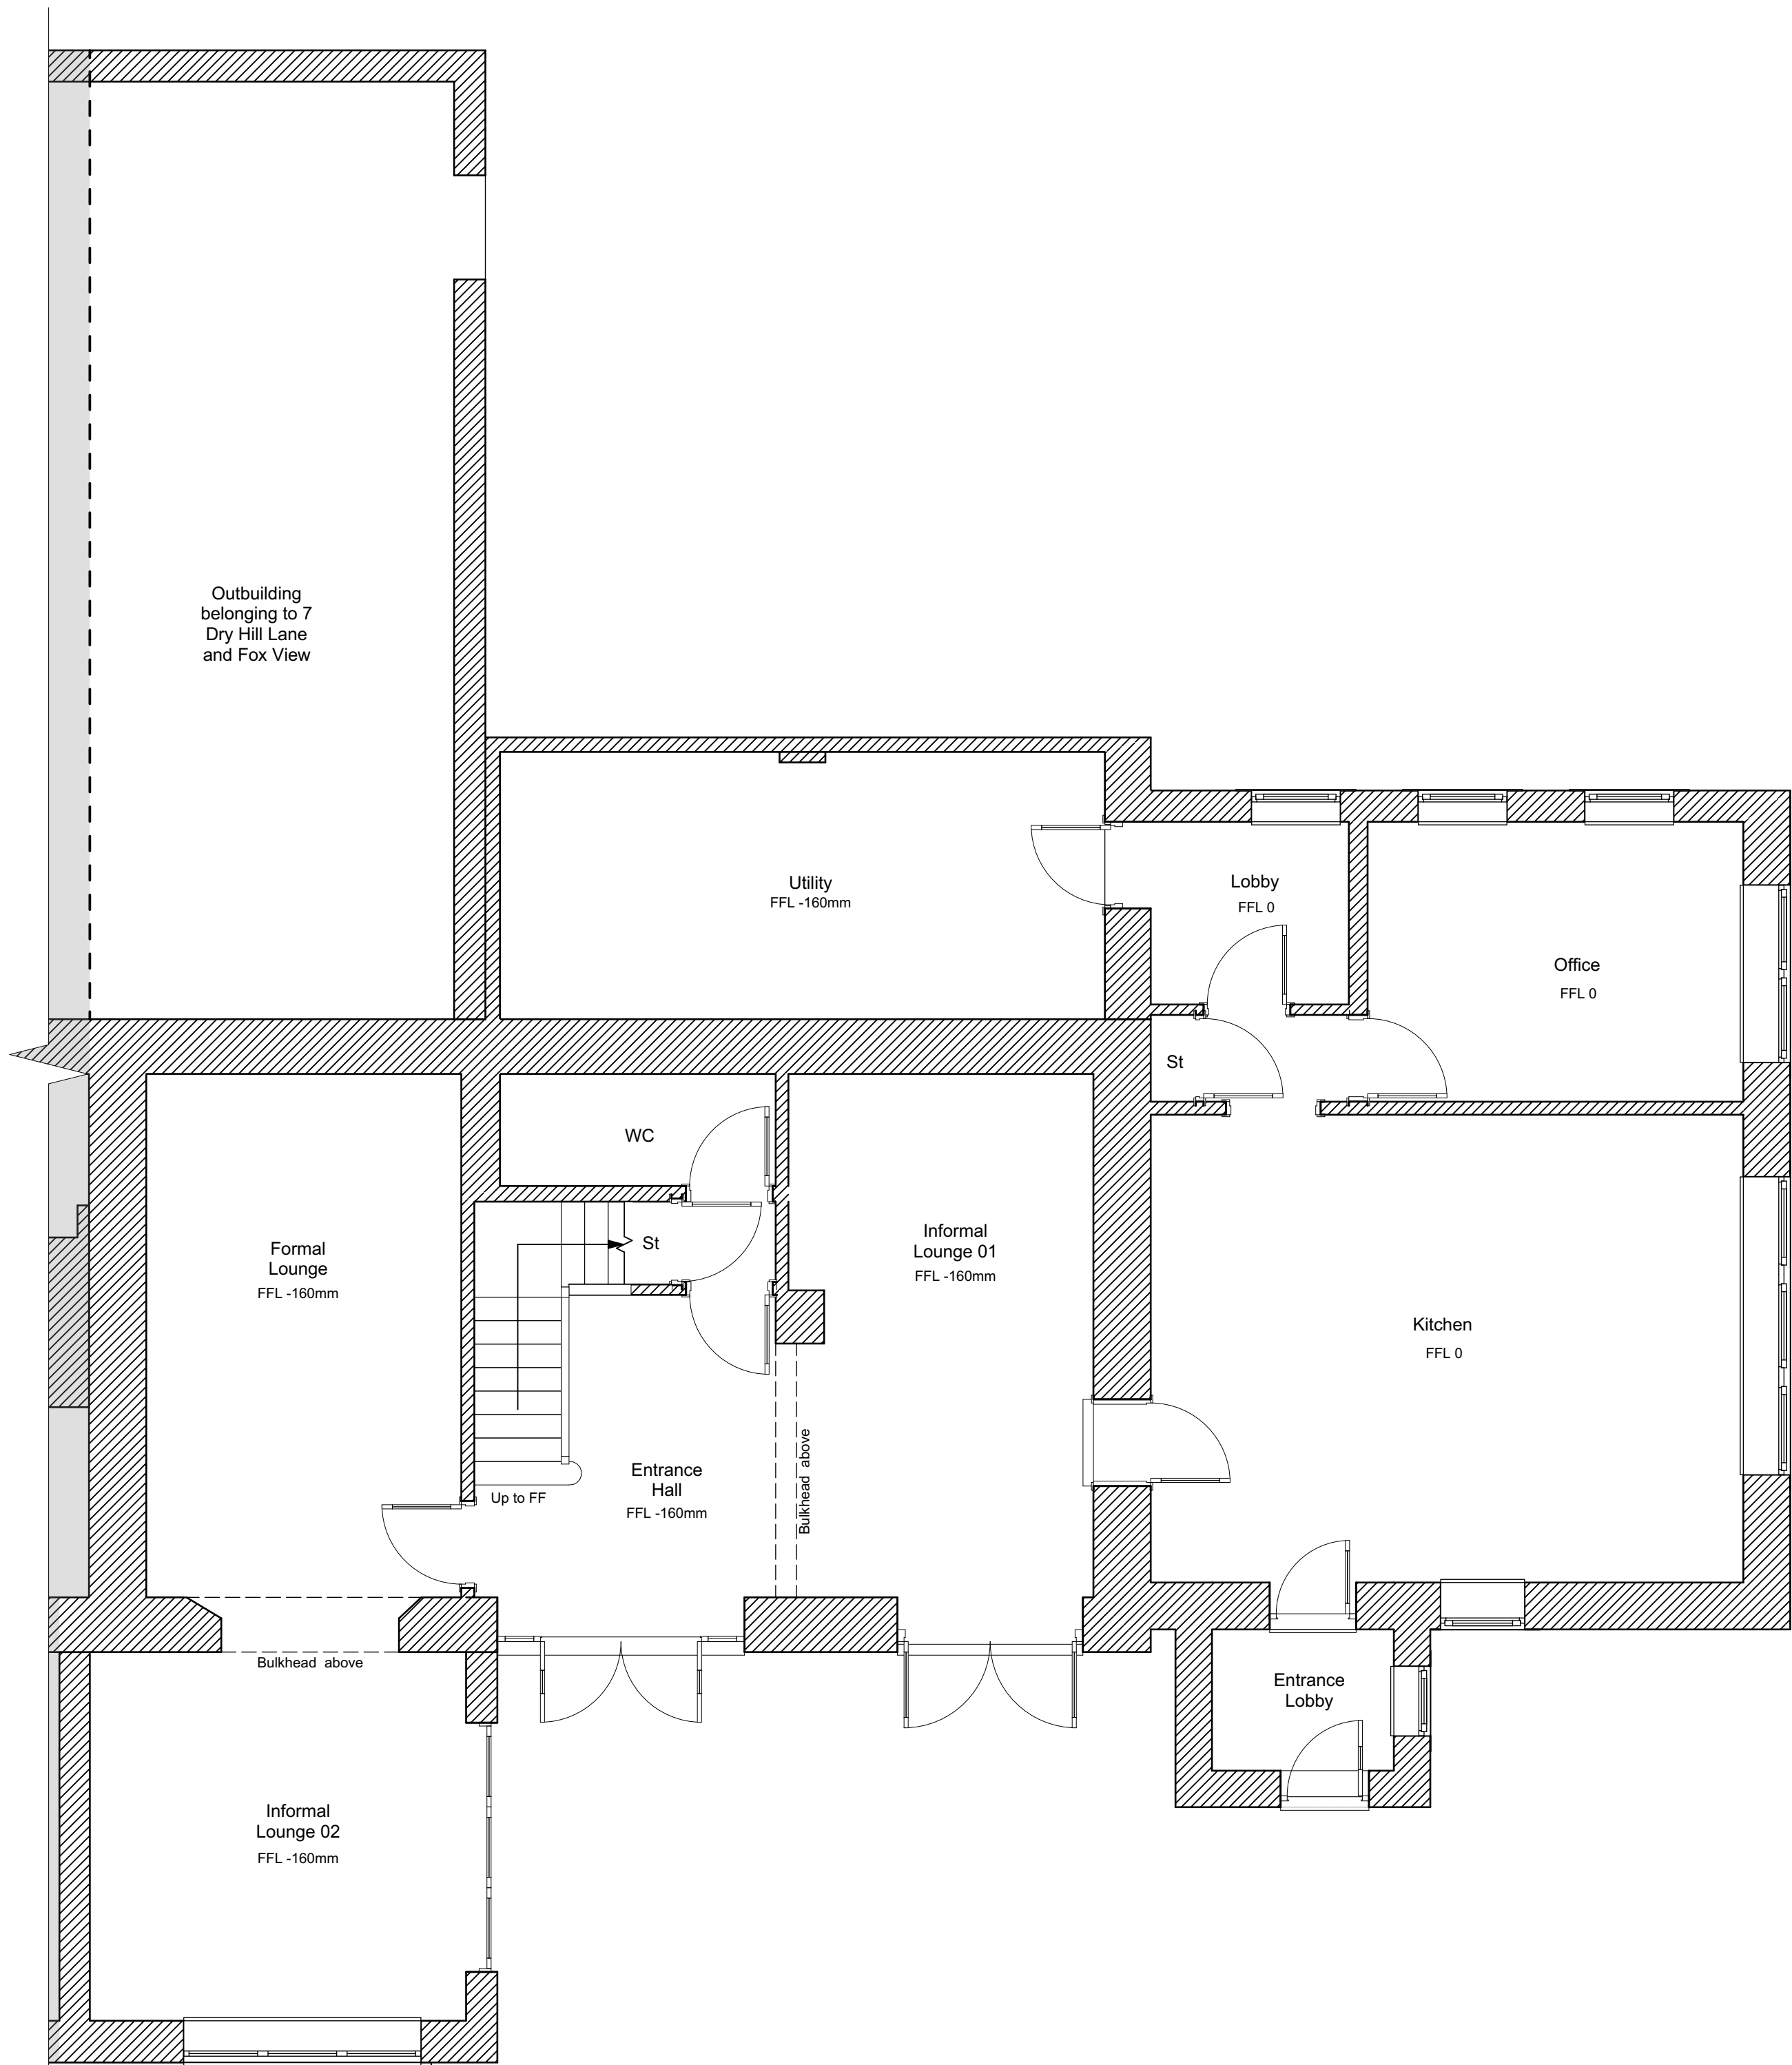

Ground Floor Plan 1:50

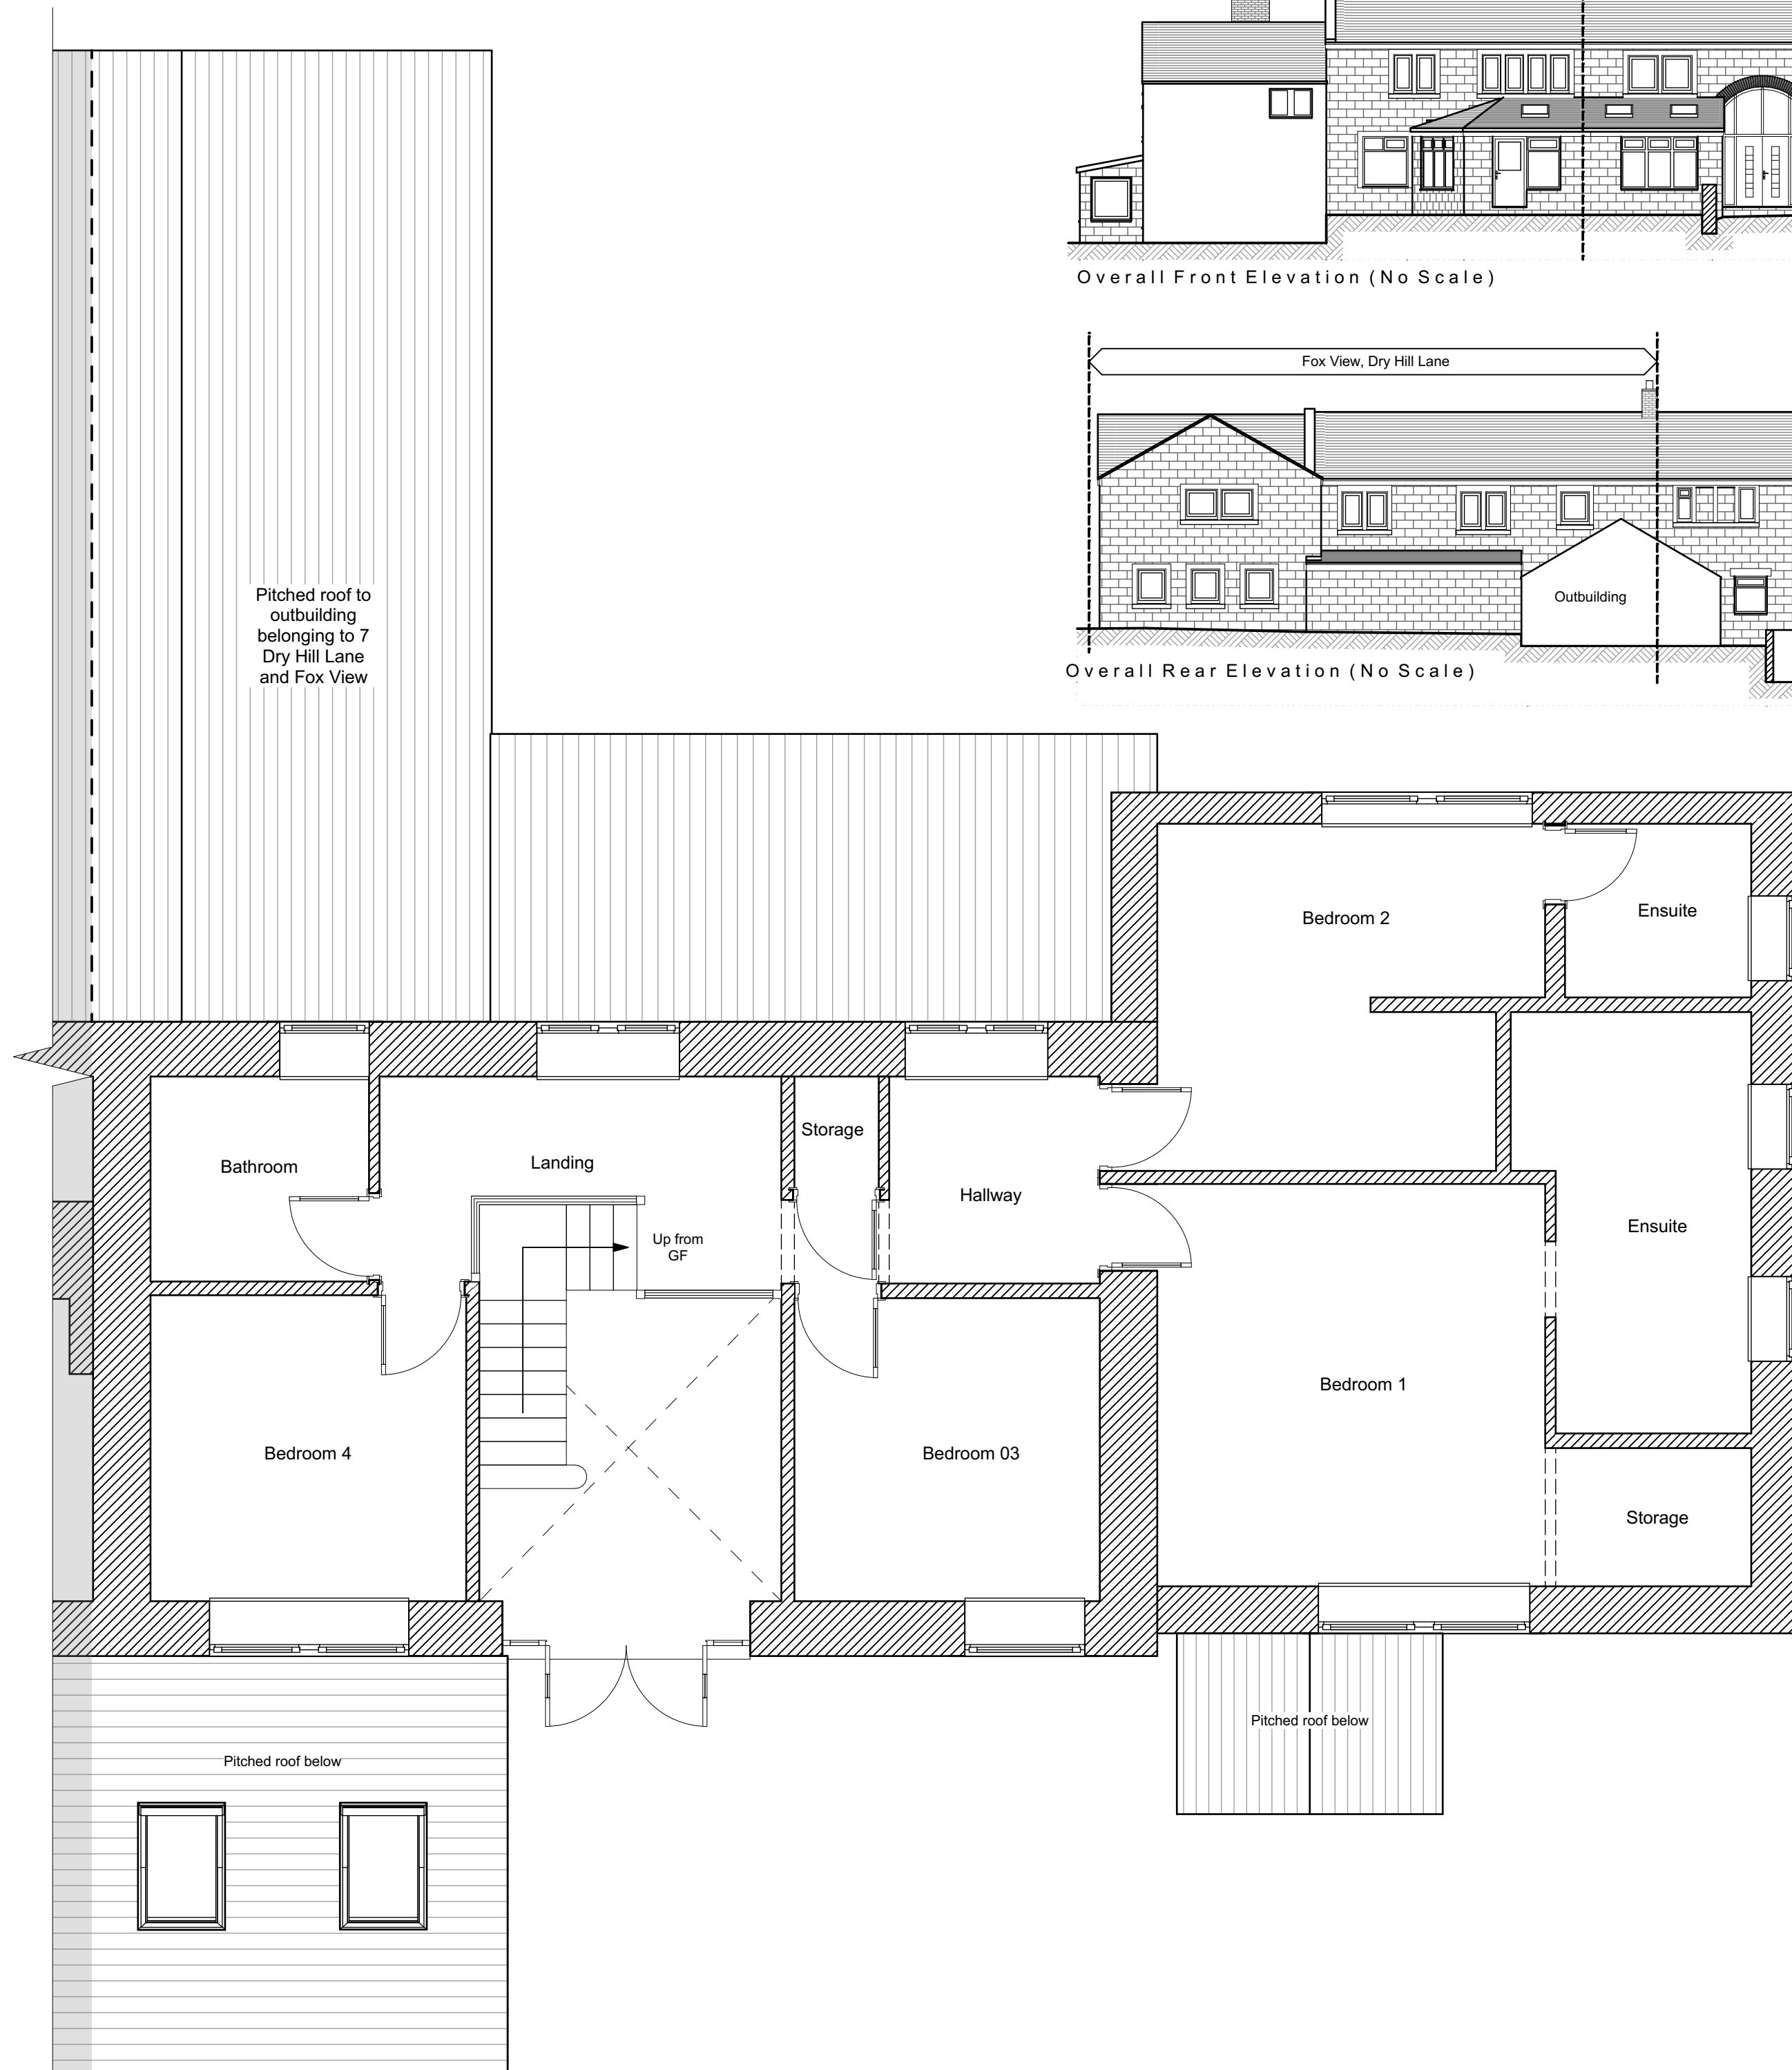

First Floor Plan 1:50

Project Status:	PLANNING ONLY
ita transform architects... Defining problems with beautiful solutions...	
4 Rushmead Court, Ossett, WF5 0NZ tel: 01924 275 594 web: www.transformarchitects.co.uk email: info@transformarchitects.co.uk	
Project Address:	Fox View, Dry Hill Lane, Denby Dale, HD8 8YN
Client:	Mr & Mrs Buckley
Drawing Title:	Existing Arrangements A1
Scale:	1:50, 1:100
Date:	19.10.2018
Drawn By:	MNB
Drawing Number:	T879 - PL40
Revision:	Nil