

site photographs



1. Site entrance



2. Front of stable block



3. Stable block in relation to house



4. Parking



5. Context



6. path from house



7. outlook

existing stable block



8. north east elevation



9. south east elevation



10. north west elevation



11. south west elevation



surrounding context



12. entrance track



13. view from stable block

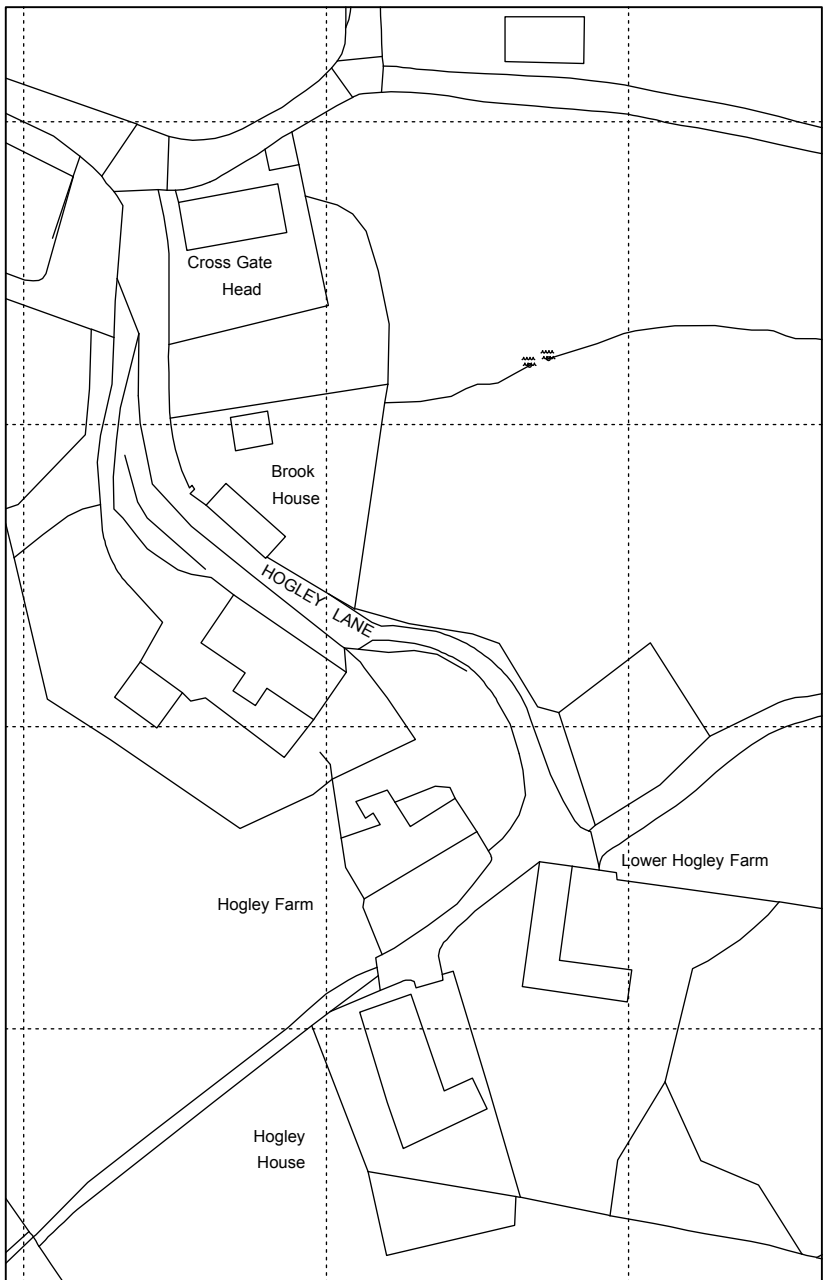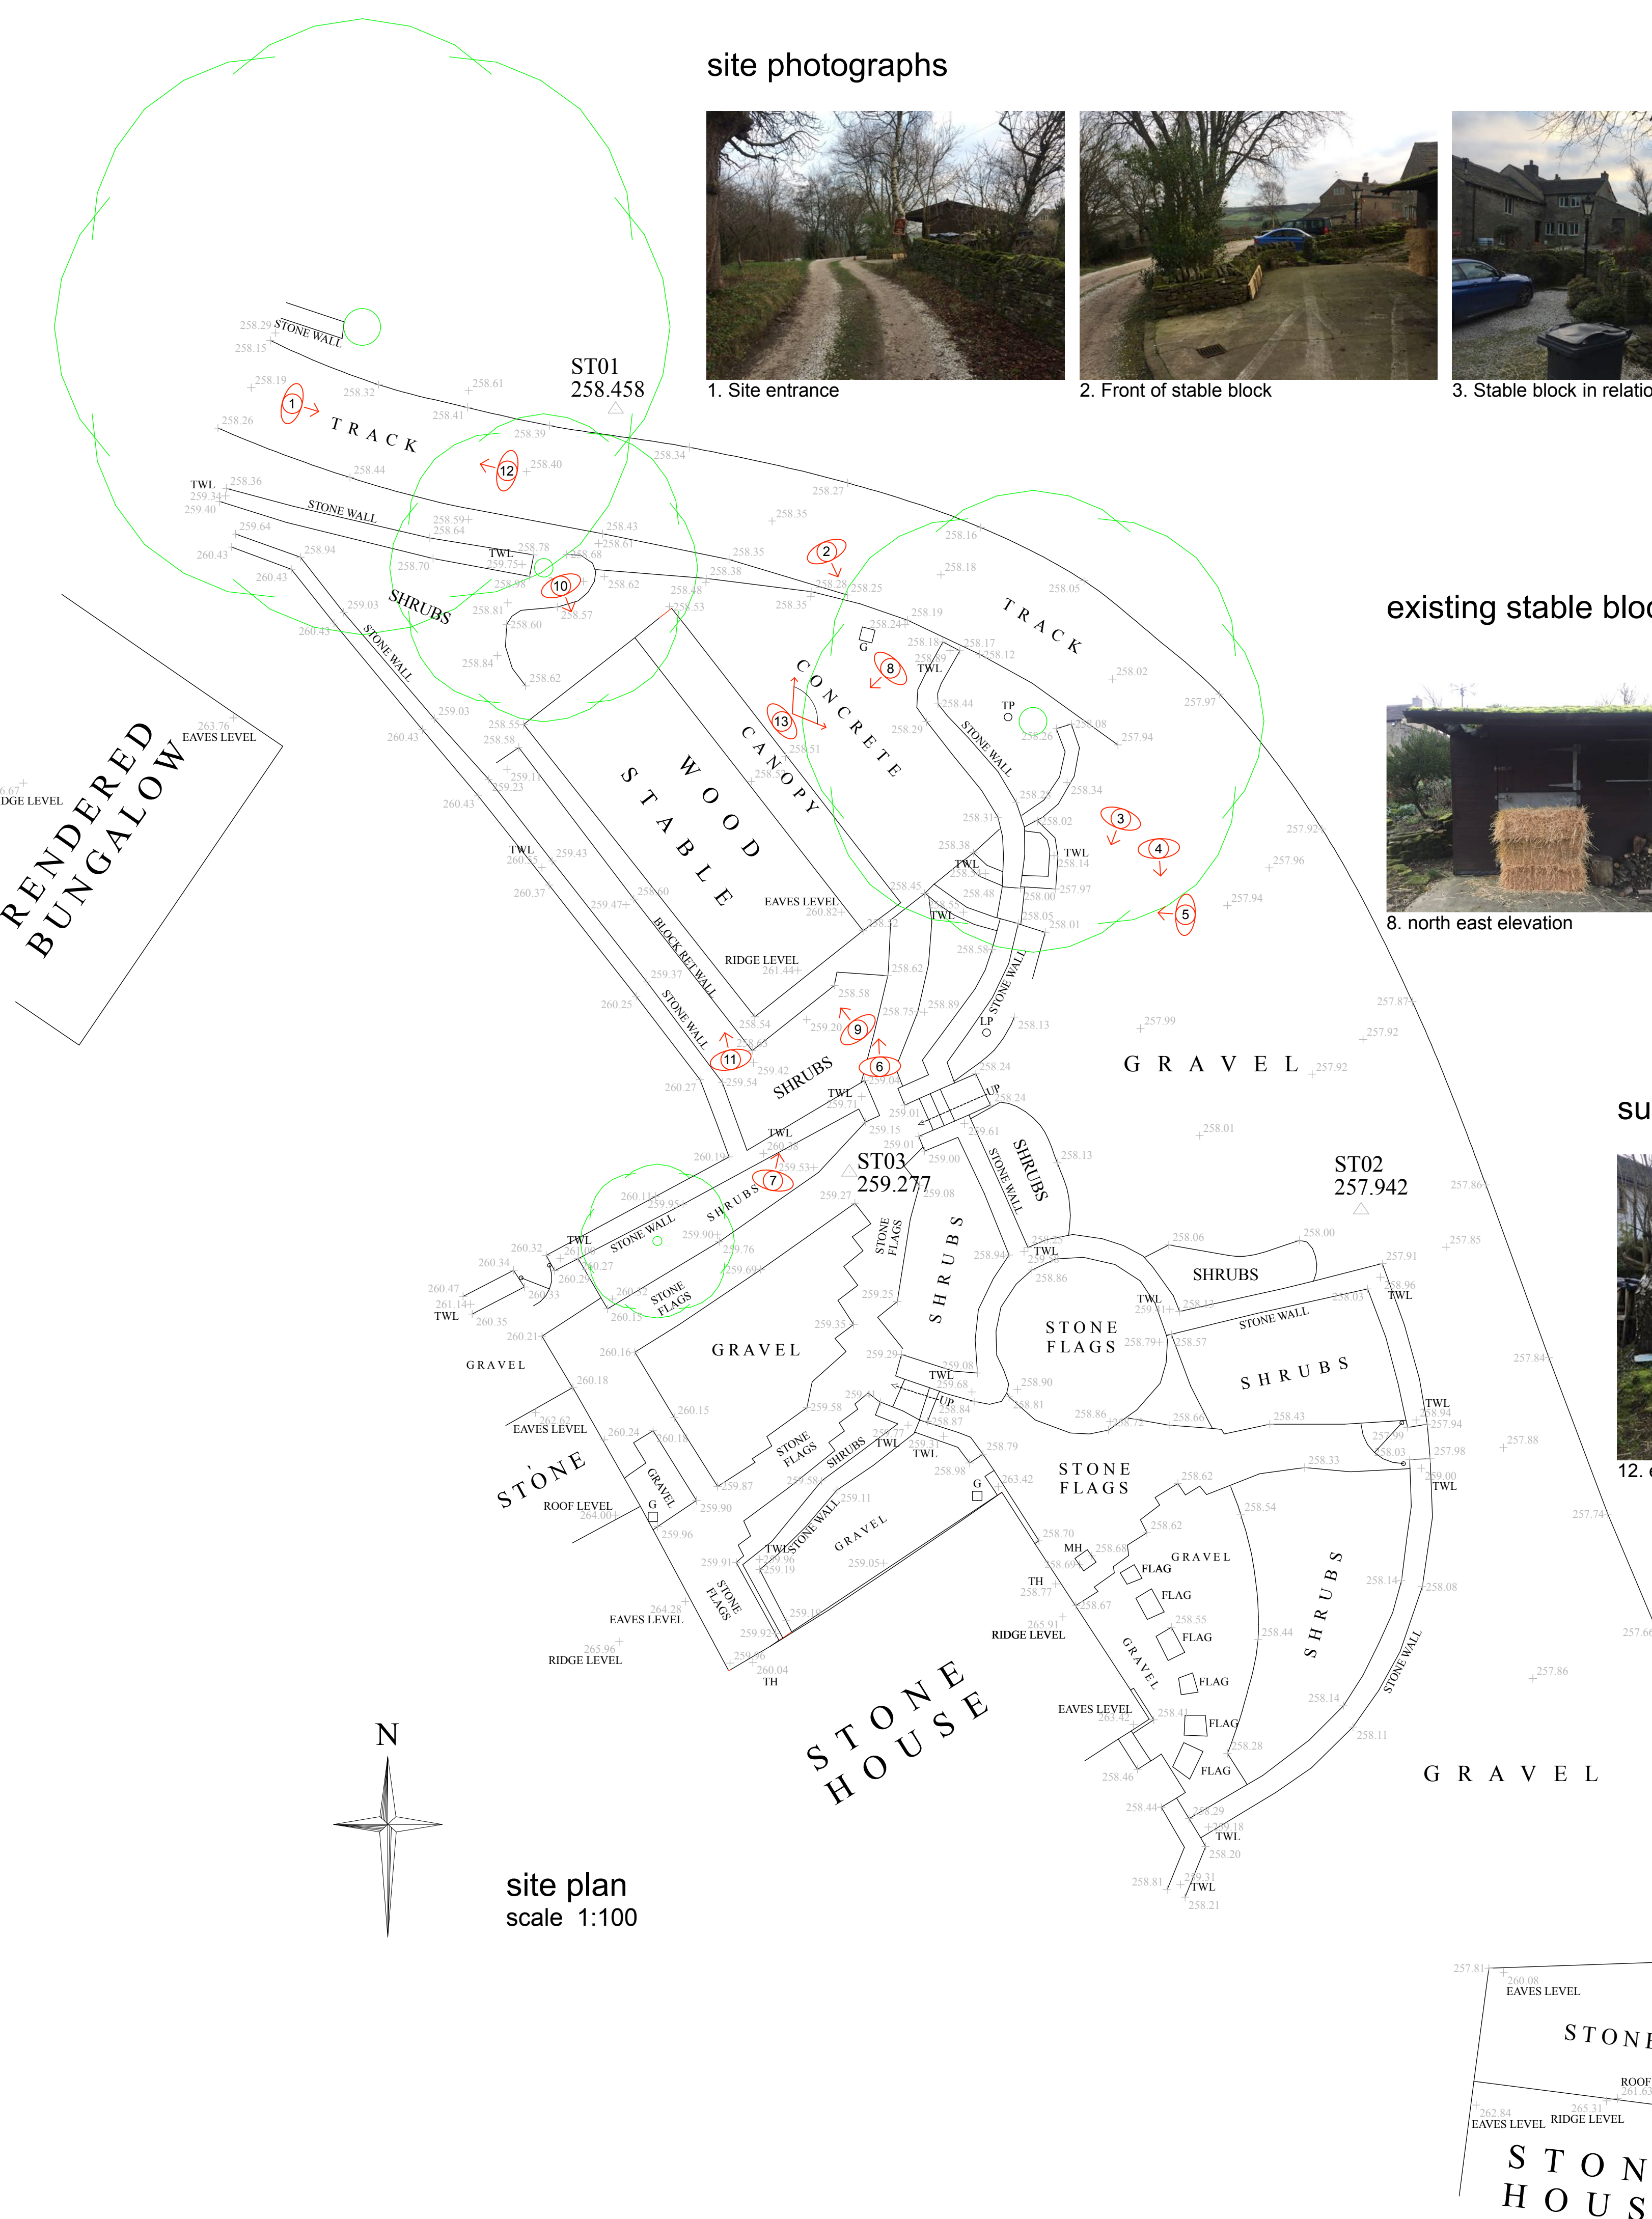

This drawing has been prepared specifically for the purpose of obtaining Planning Permission and/or Building Regulation Approval. Its suitability for other purposes, without supplementary details and specifications cannot be guaranteed. The Permission and/or Approvals are beyond the Architects control, and no guarantee that such will be granted is given or to be inferred by reason of the preparation of this drawing. Only figured dimensions are to be used. All dimensions to be checked on site. This drawing together with the design is the property and copyright of the Architect and must not be reproduced without prior written permission.

P01	Drawing originated	03.01.19	JS	NG
rev.	description	date	drawn	approved

A+DP

project Replacement of stables block with games room
at Hogley Farm, Hogley Lane
Holmfirth, HD9 2QA
for Mr A. & Mrs R. Hogley

title Photographical survey
number 18117D-02-P01
scale 1:100
size A1

ARCHITECTURE + DESIGN PARTNERSHIP
The Old Police Station 16 Bridge Lane Holmfirth HD9 7AN
T: 01484 685411 E: hello@adp-architects.com W: www.adp-architects.com

RIBA
Chartered Practice