



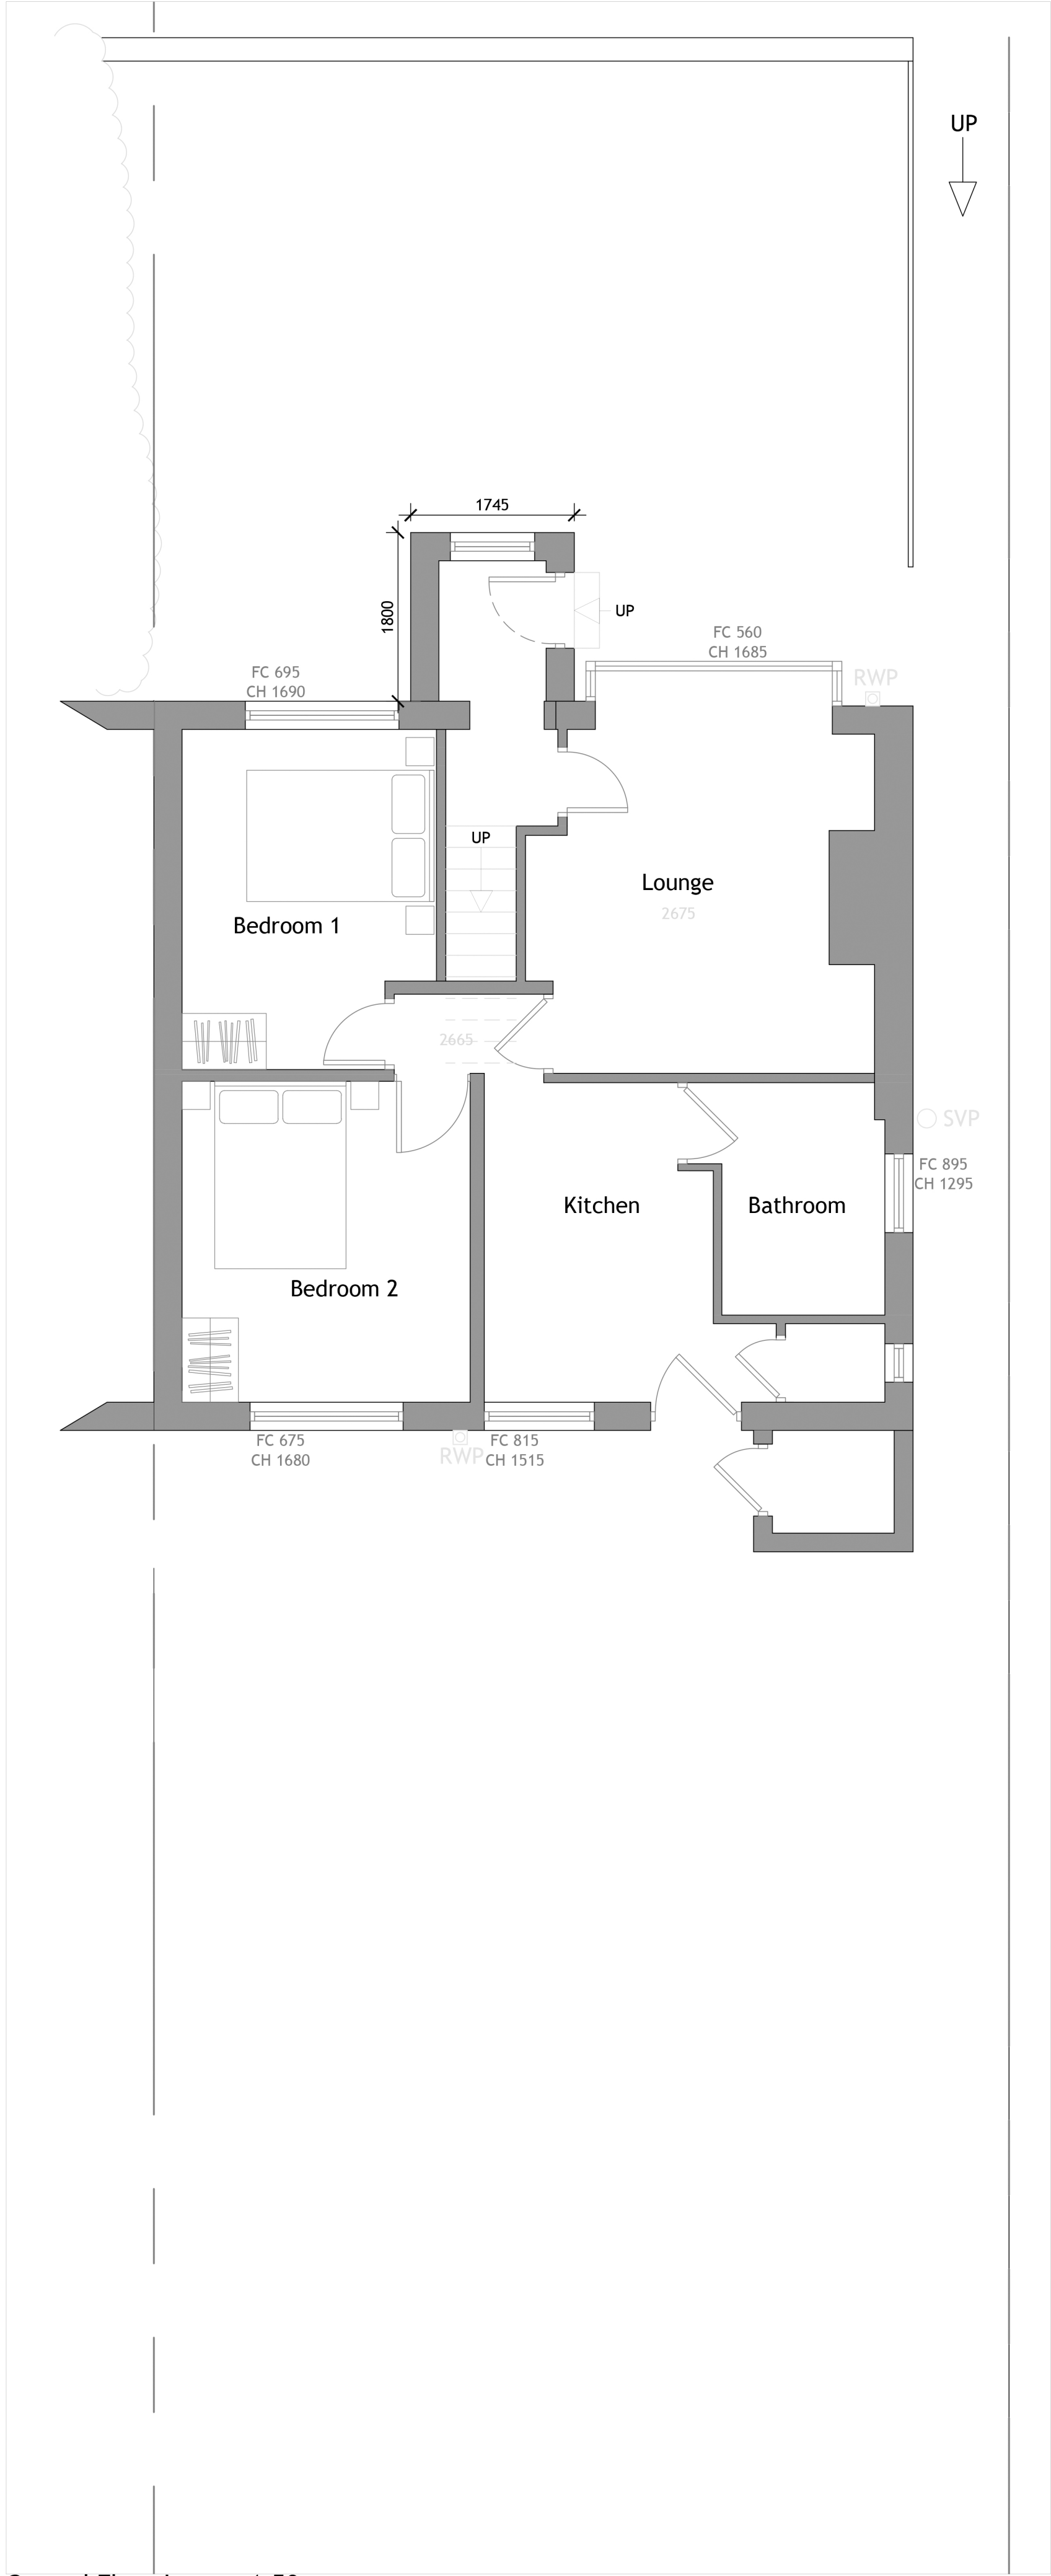


Ground Floor Layout 1.50

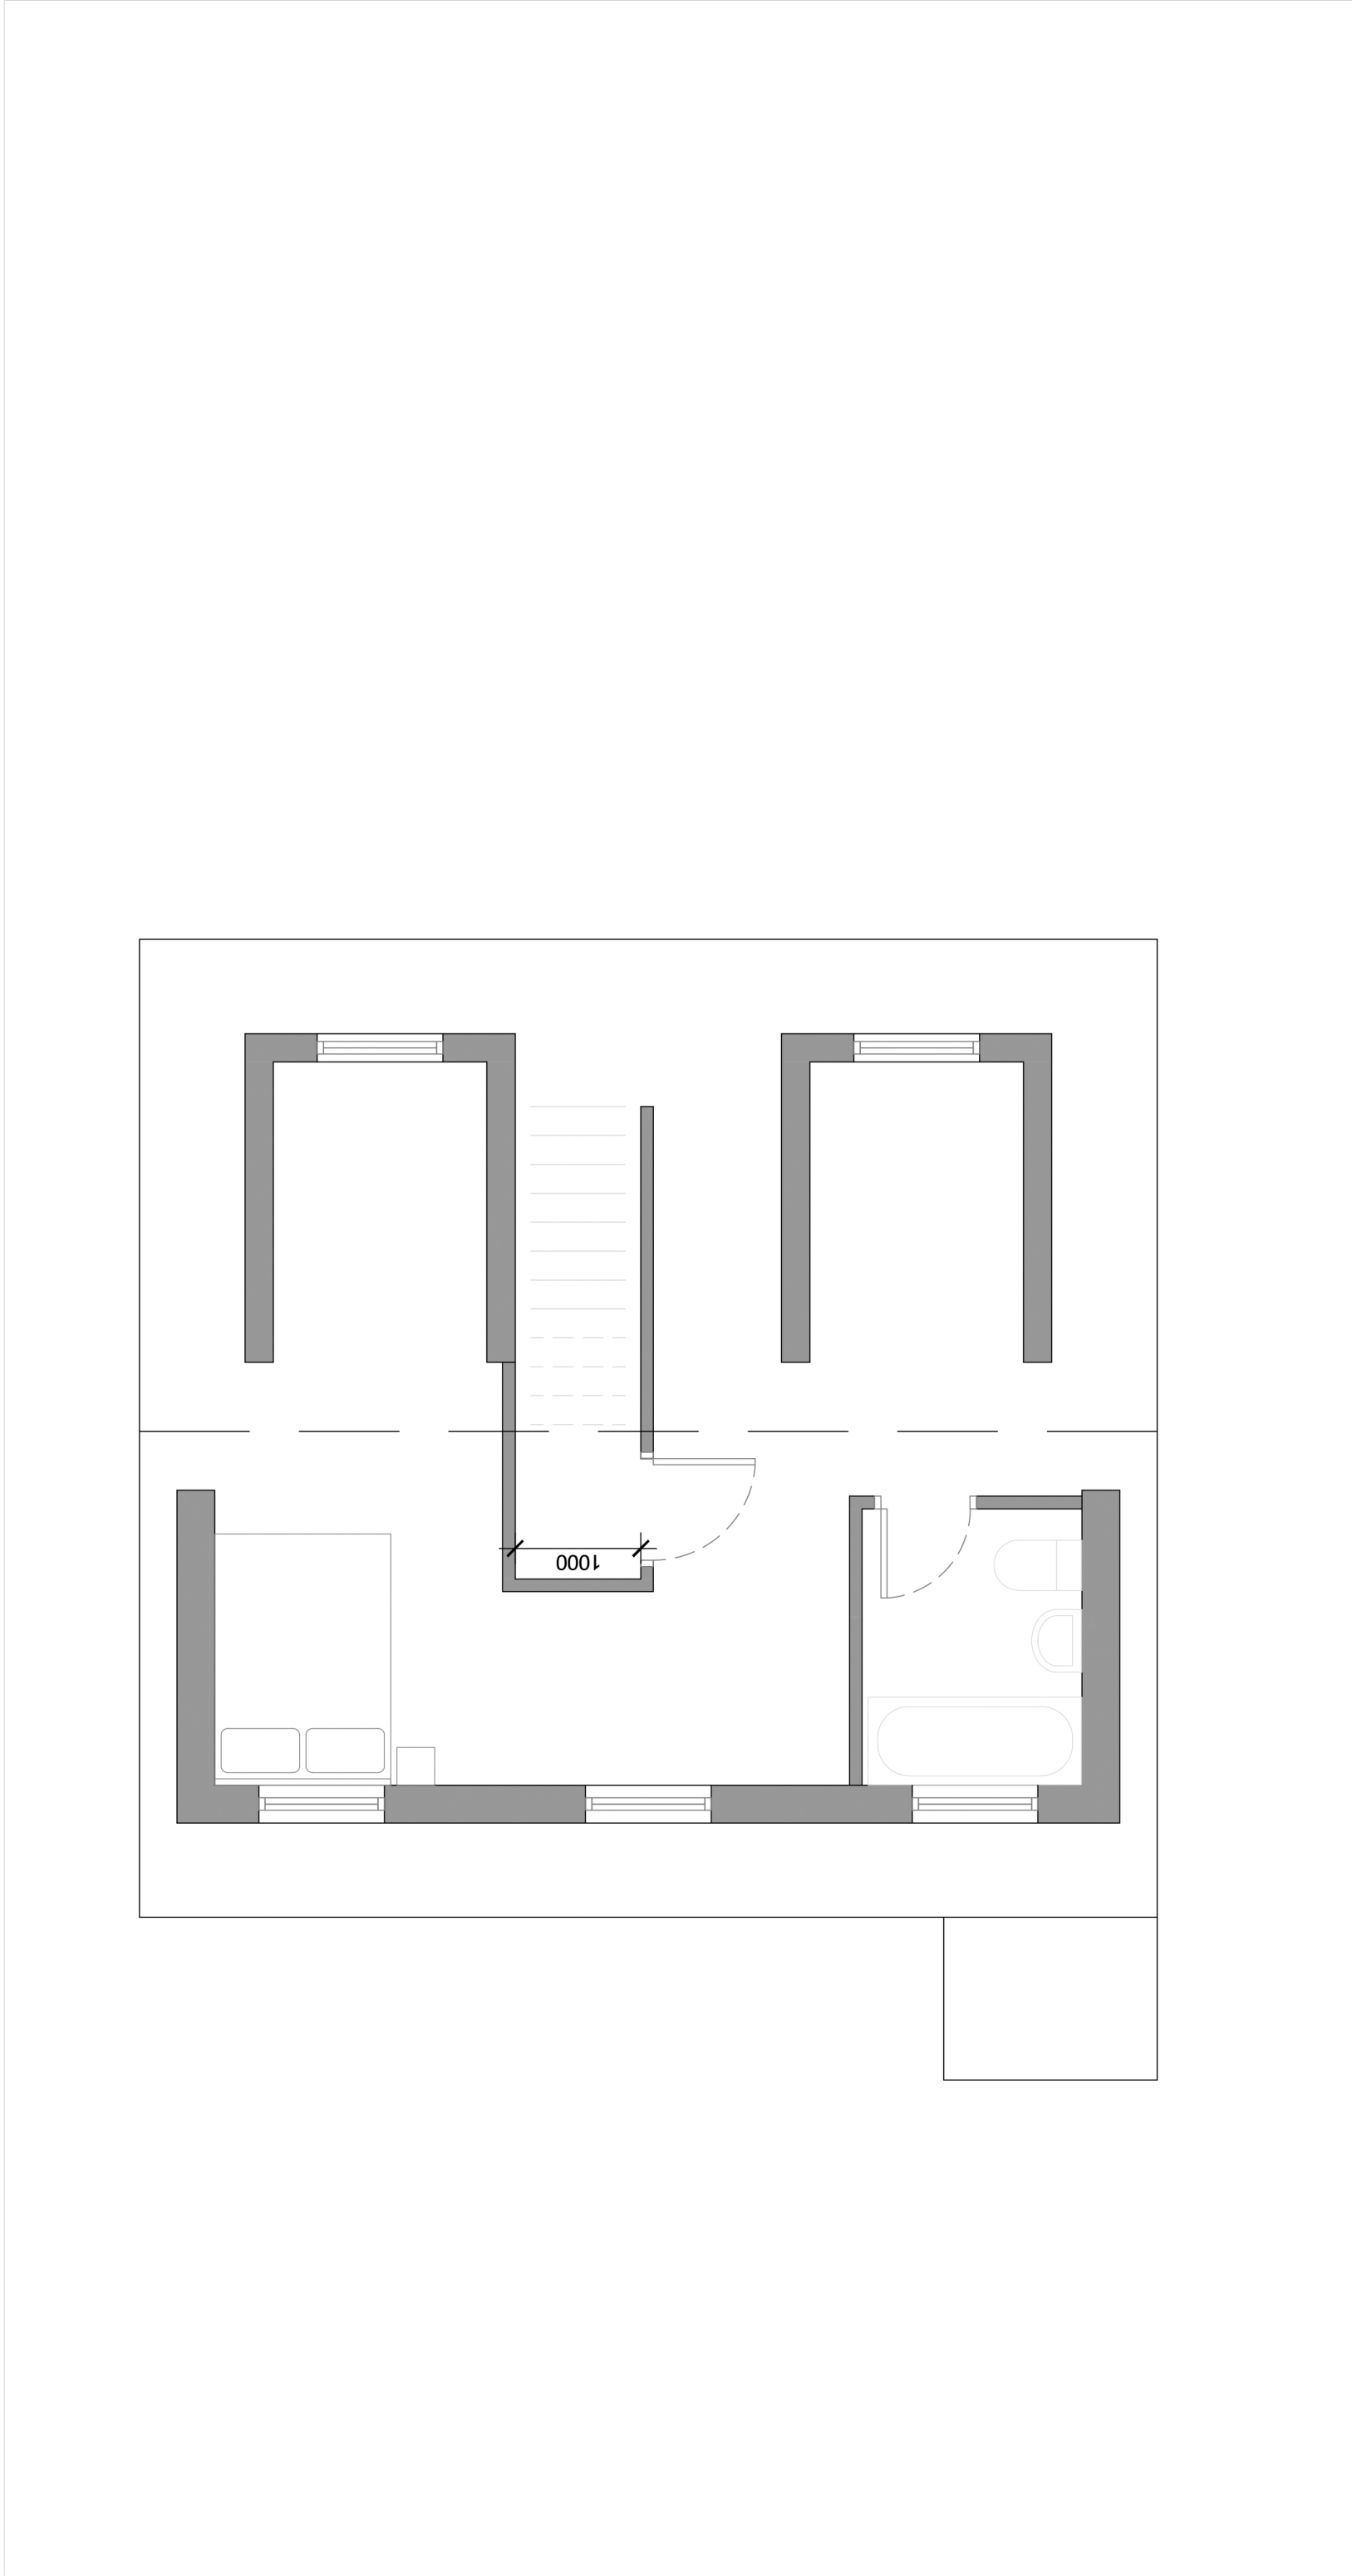


Loft layout 1.50



Front elevation 1.50

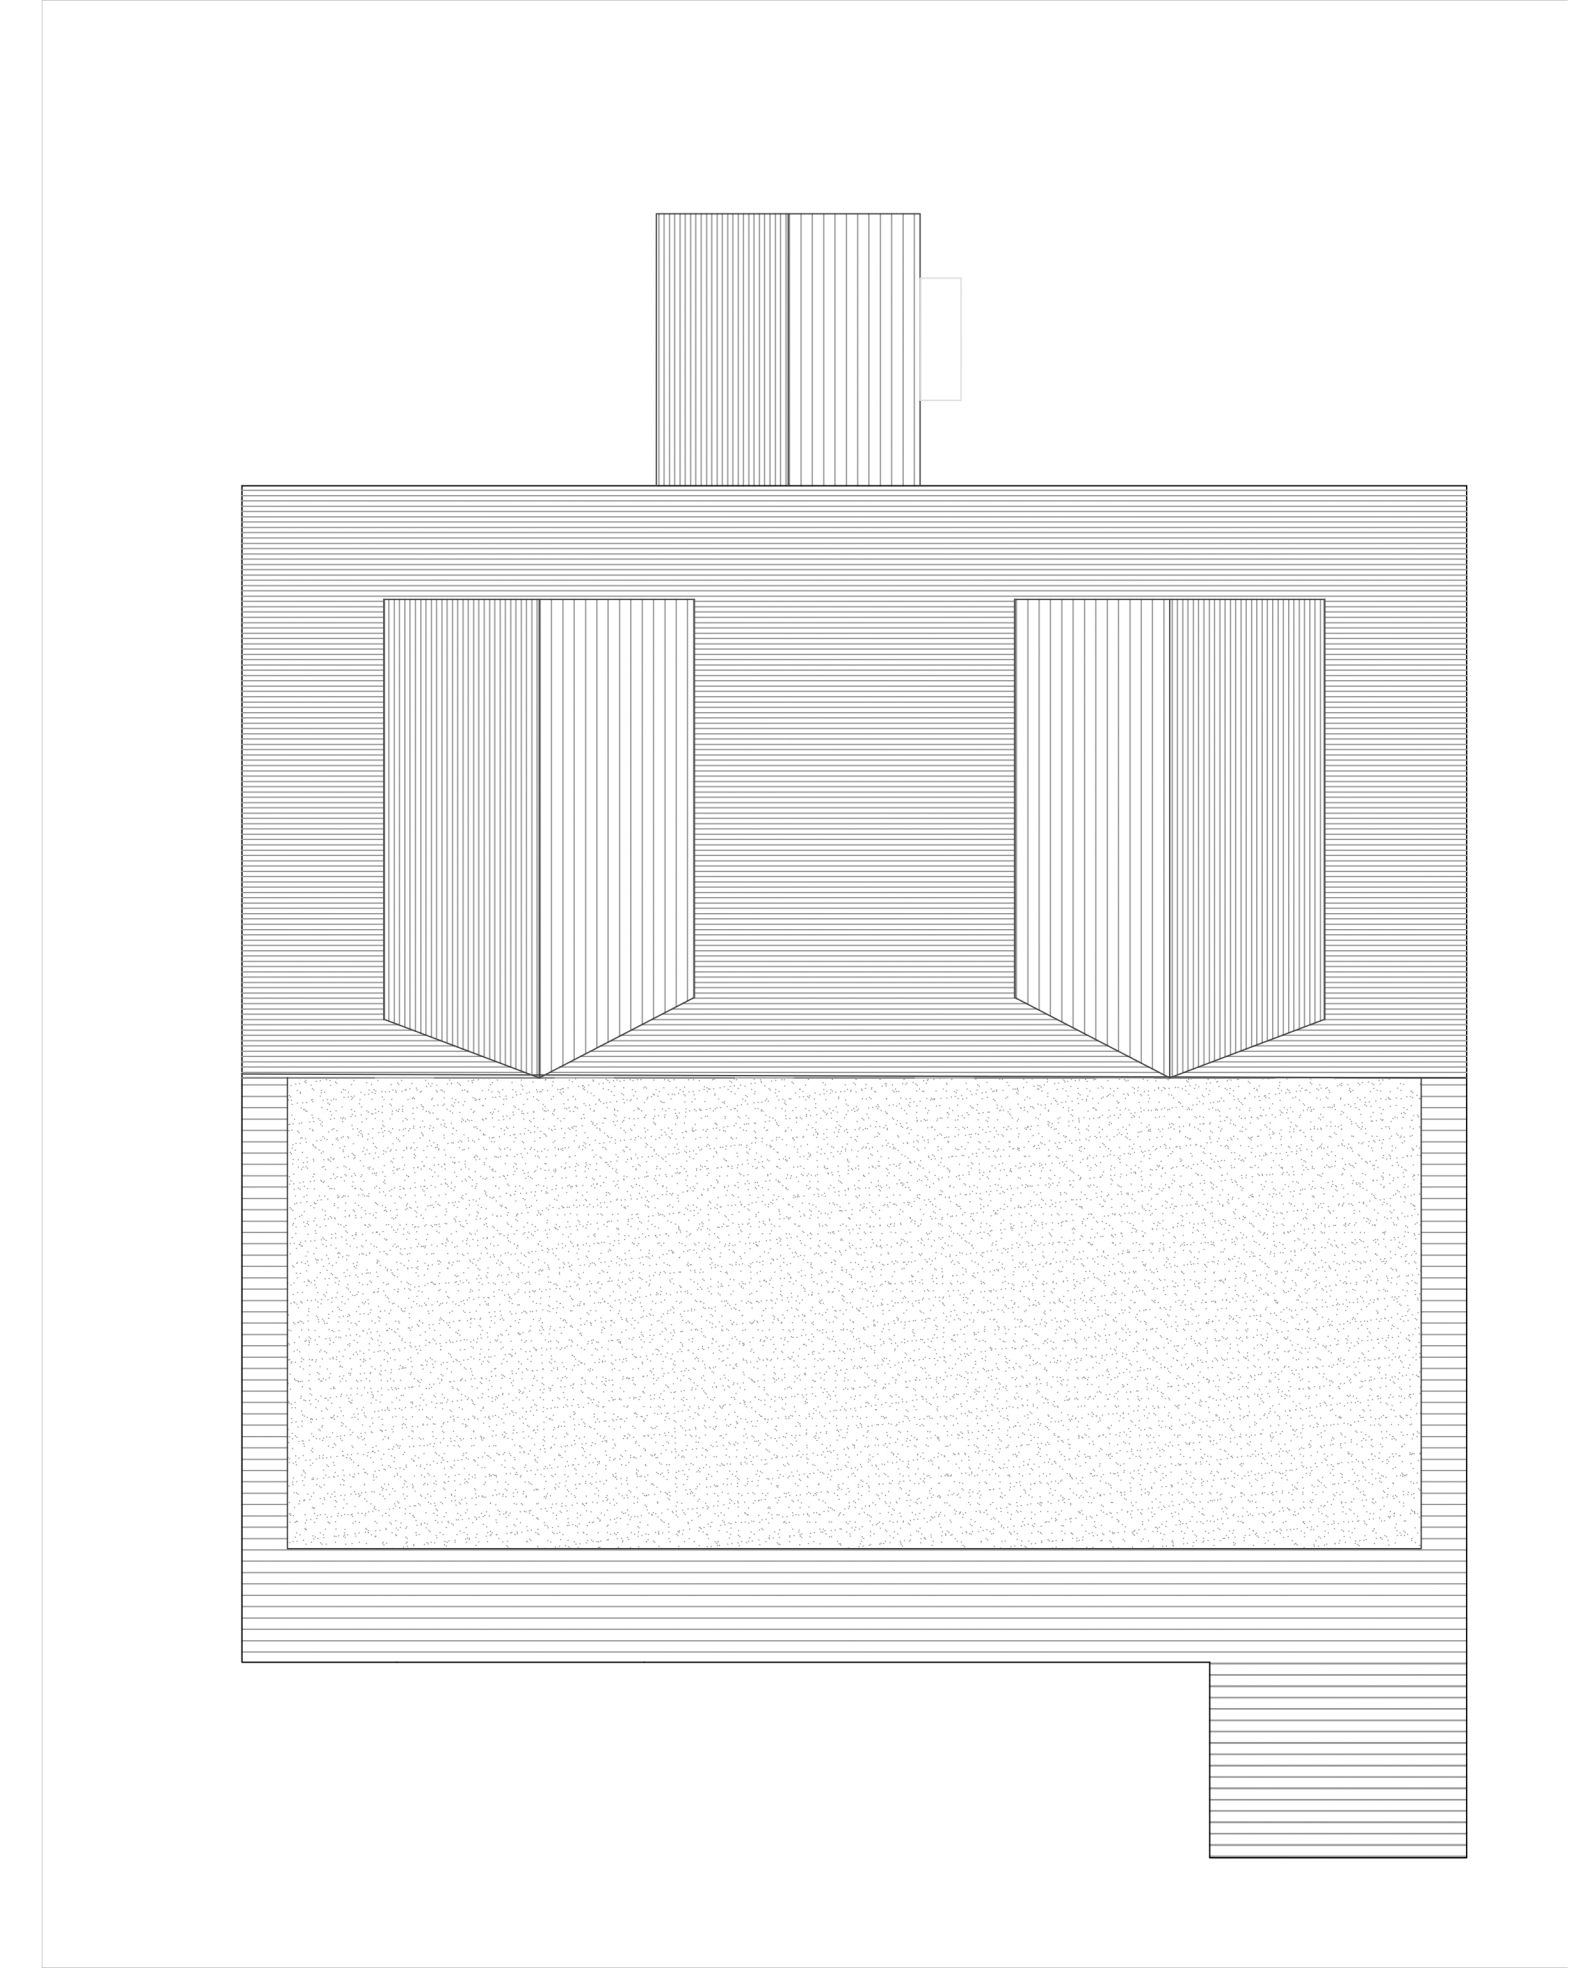

Roof Plan 1.50

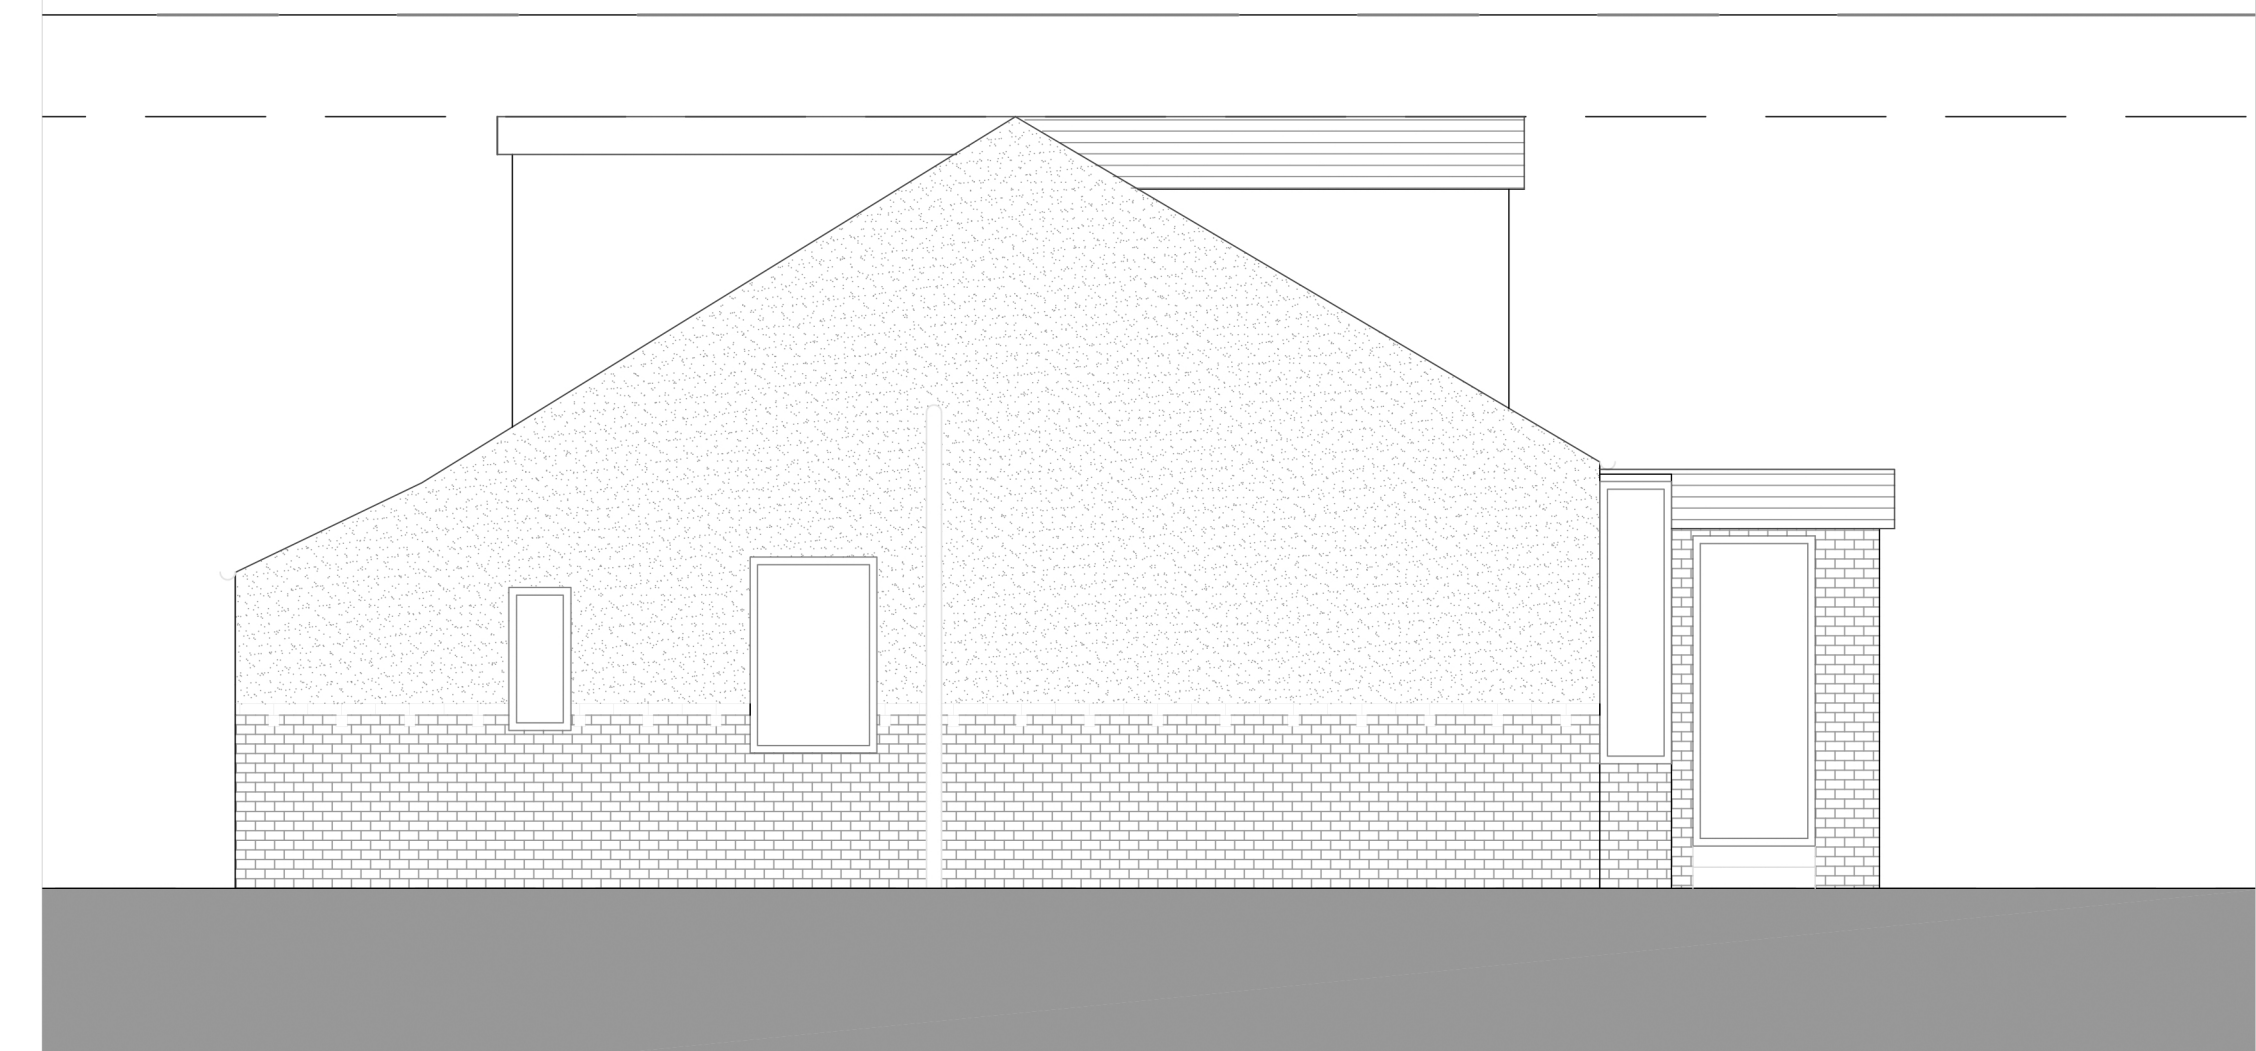


Side elevation 1.50



Rear elevation 1.50

Written dimensions on these drawings shall take precedence over scaled dimensions. Contractors shall verify and be responsible for all dimensions and conditions on the project and UH Design must be notified of any variations from the dimensions and conditions shown by these drawings prior to commencement of any work. All contractors are deemed to have made themselves aware of site conditions prior to entering into any contract.

 

Location Plan 1.1250



Site Plan 1.500

B	Raised dormer height	11.01.19	UH
A	Reduced scale of front and rear dormer	20.11.18	UH
REV	DESCRIPTION	DATE	DRAWN



CLIENT	Mr Mohammad Iqbal				
ADDRESS	60 Cowcliffe Hill Road Huddersfield, HD2 2PE				
PROJECT	Front/Rear Dormer and Porch				
DRAWING	Proposed Layout and Elevations				
DRAWN	UH	DATE	Aug 18	SCALE	1.50@A1
DWG No.	1508/03B				
STATUS	PLANNING				