


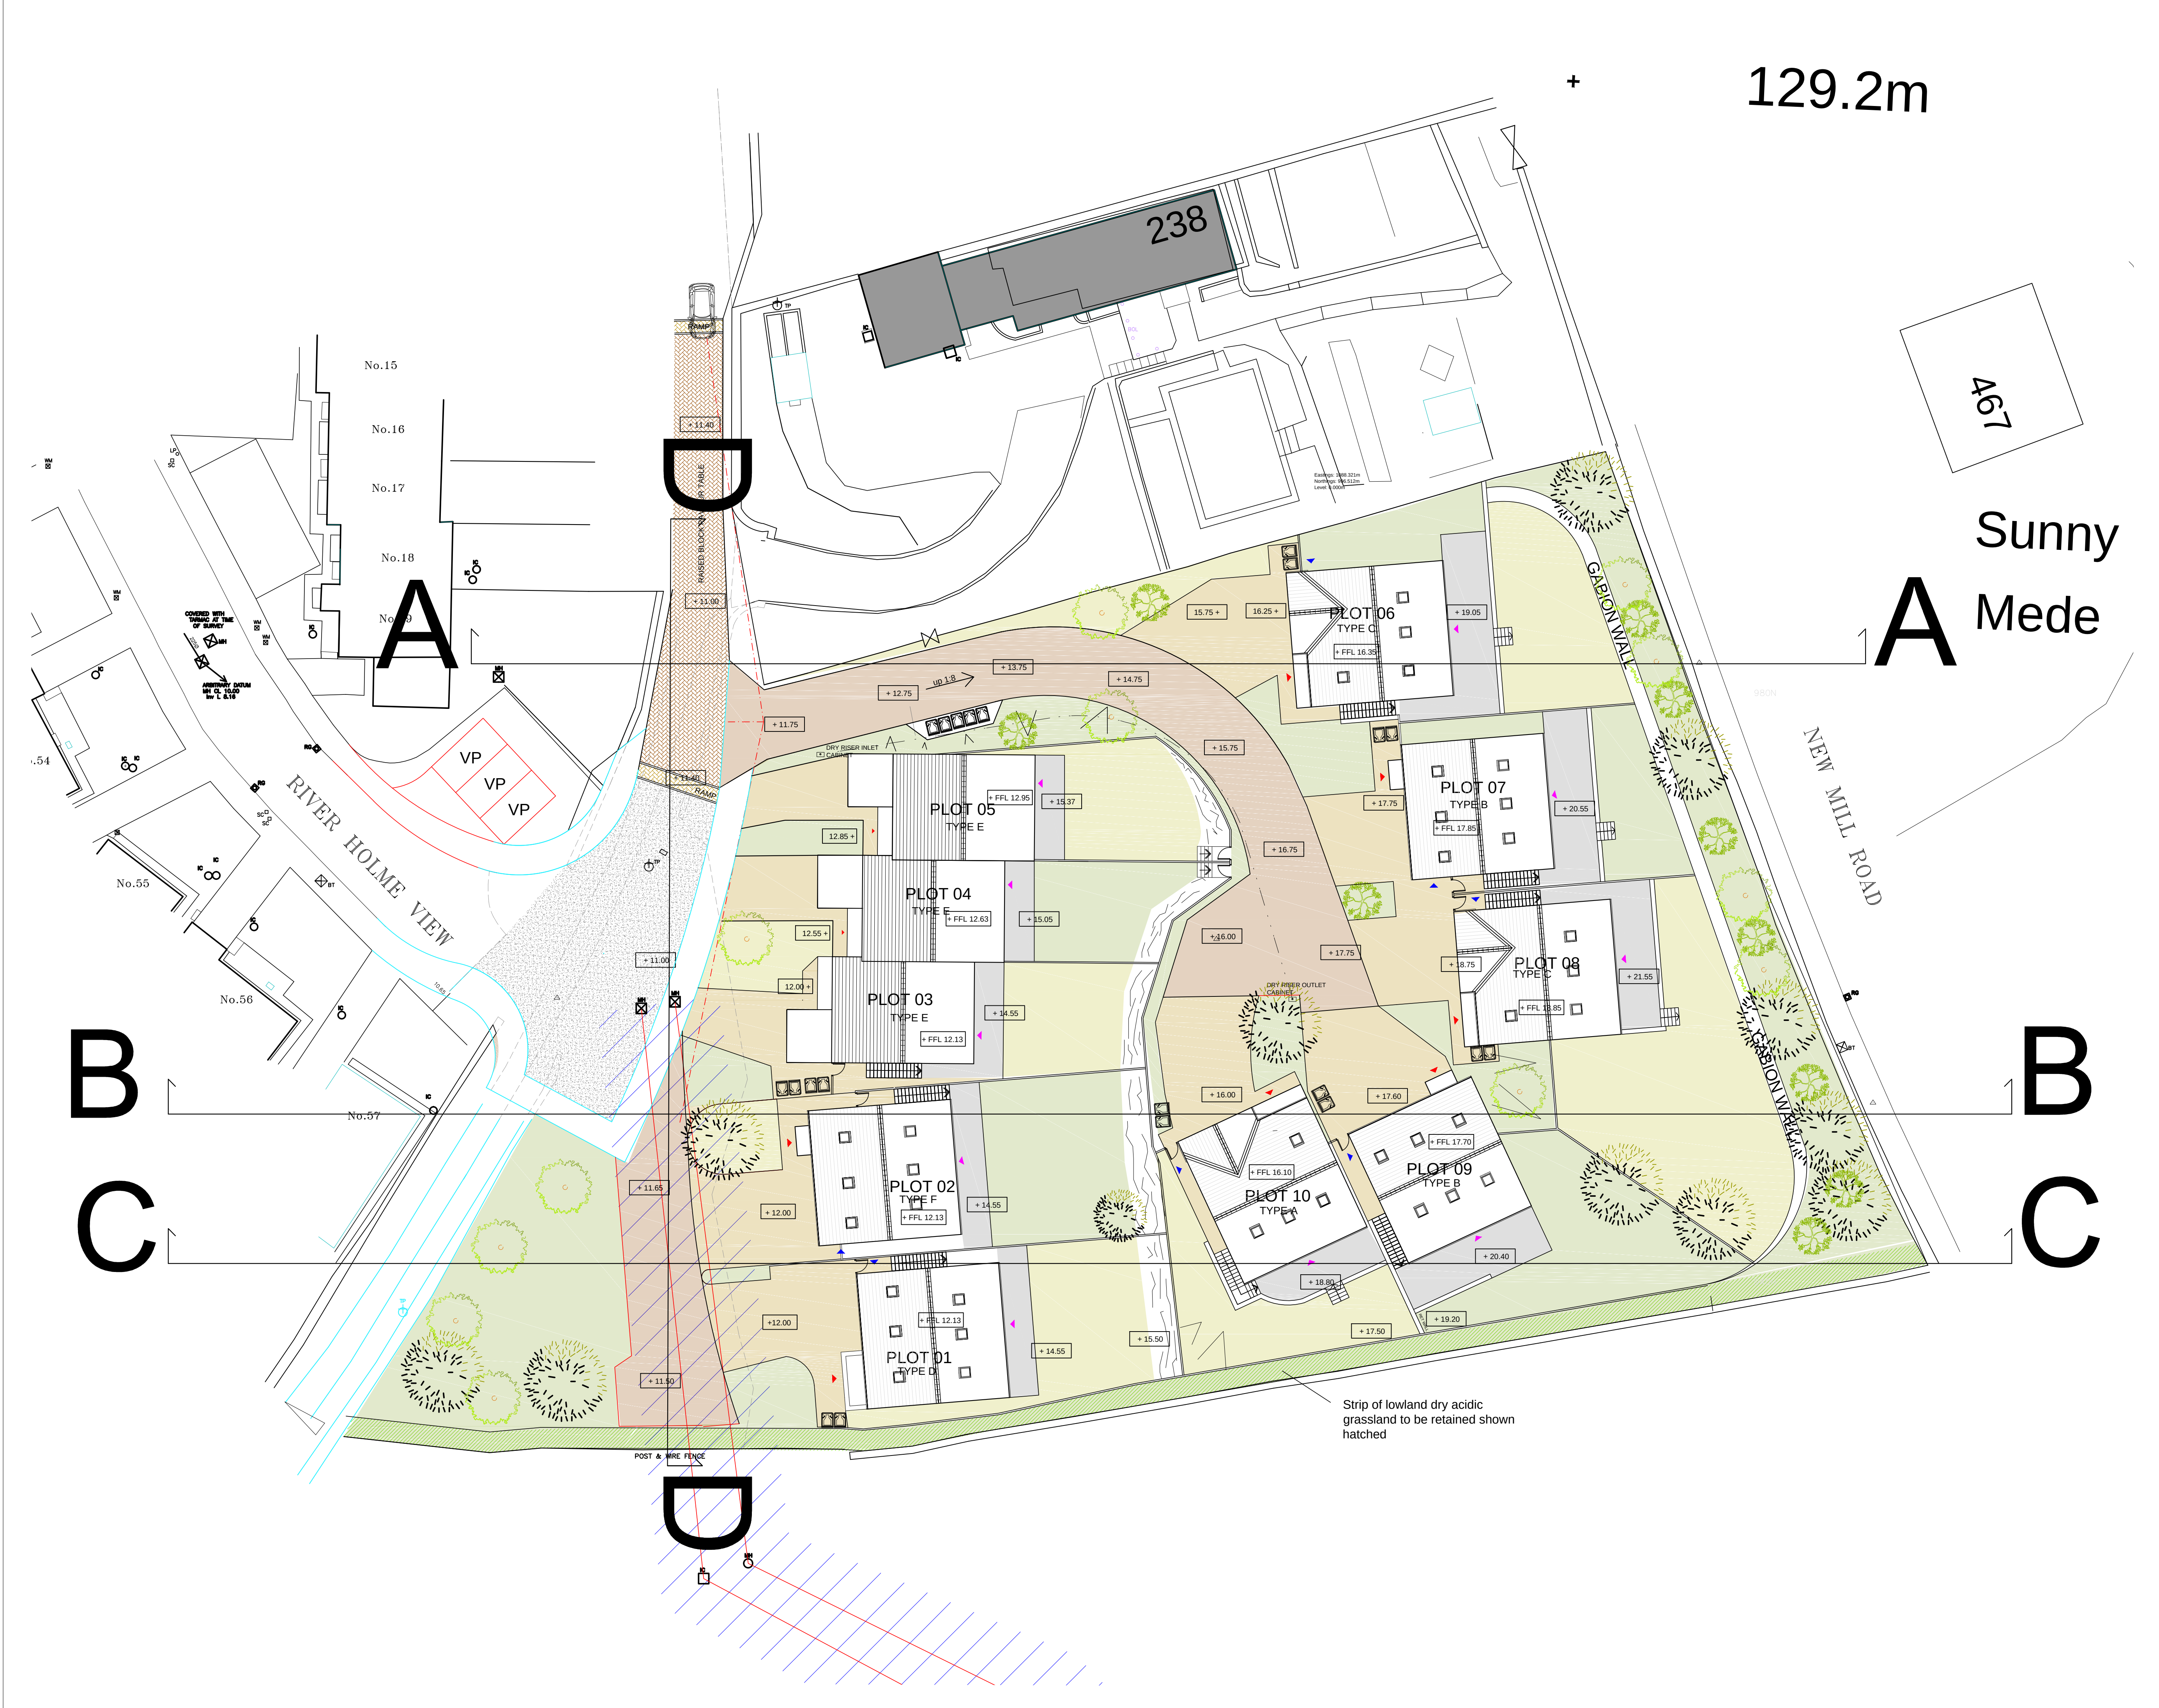

Only figured dimensions should be used.

Scaled dimensions should be checked with the Architect.

This drawing together with the design, is the property and copyright of the Architect and must not be reproduced without written permission.

PLANNING

Rev H:
Plots 1-5 floor levels revised following EA comments
JF 19.0

Rev G:
Plot 1 moved following & lowland dry acidic grassland strip retained following LPA comment
JF 12.0

Rev F:
Scheme amended to show new type E layouts.
JF 24.0

Rev E:
Scheme amended to show new type E layouts.
AO 14.0

Rev D:
Scheme amended to show new layout.
JF 10.0

Rev C:
Scheme amended to reflect highways comments.
JF 04.0

Rev B:
Scheme amended to suit Sandersons highways comments dated 15.05.19
SH 16.0

Rev A:
Plot 1 omitted
SH 02.0

Revision:

acumer
designers & architects

acumenarchitects.co.uk 01484 5466
Headrow House, Old Leeds Road, Huddersfield, HD1 1T

CLIENT:
ELISTON HOMES LTD.

JOB TITLE:
LAND OFF NEW MILL ROAD,
BROKHOLDS
HOLMFIRTH

DRAWING TITLE:
PROPOSED SITE PLAN

DRAWN: JF	DATE: DEC '18
CHECKED: JC	SCALE: 1:200 @
DRAWING NUMBER:	2534 - 03