



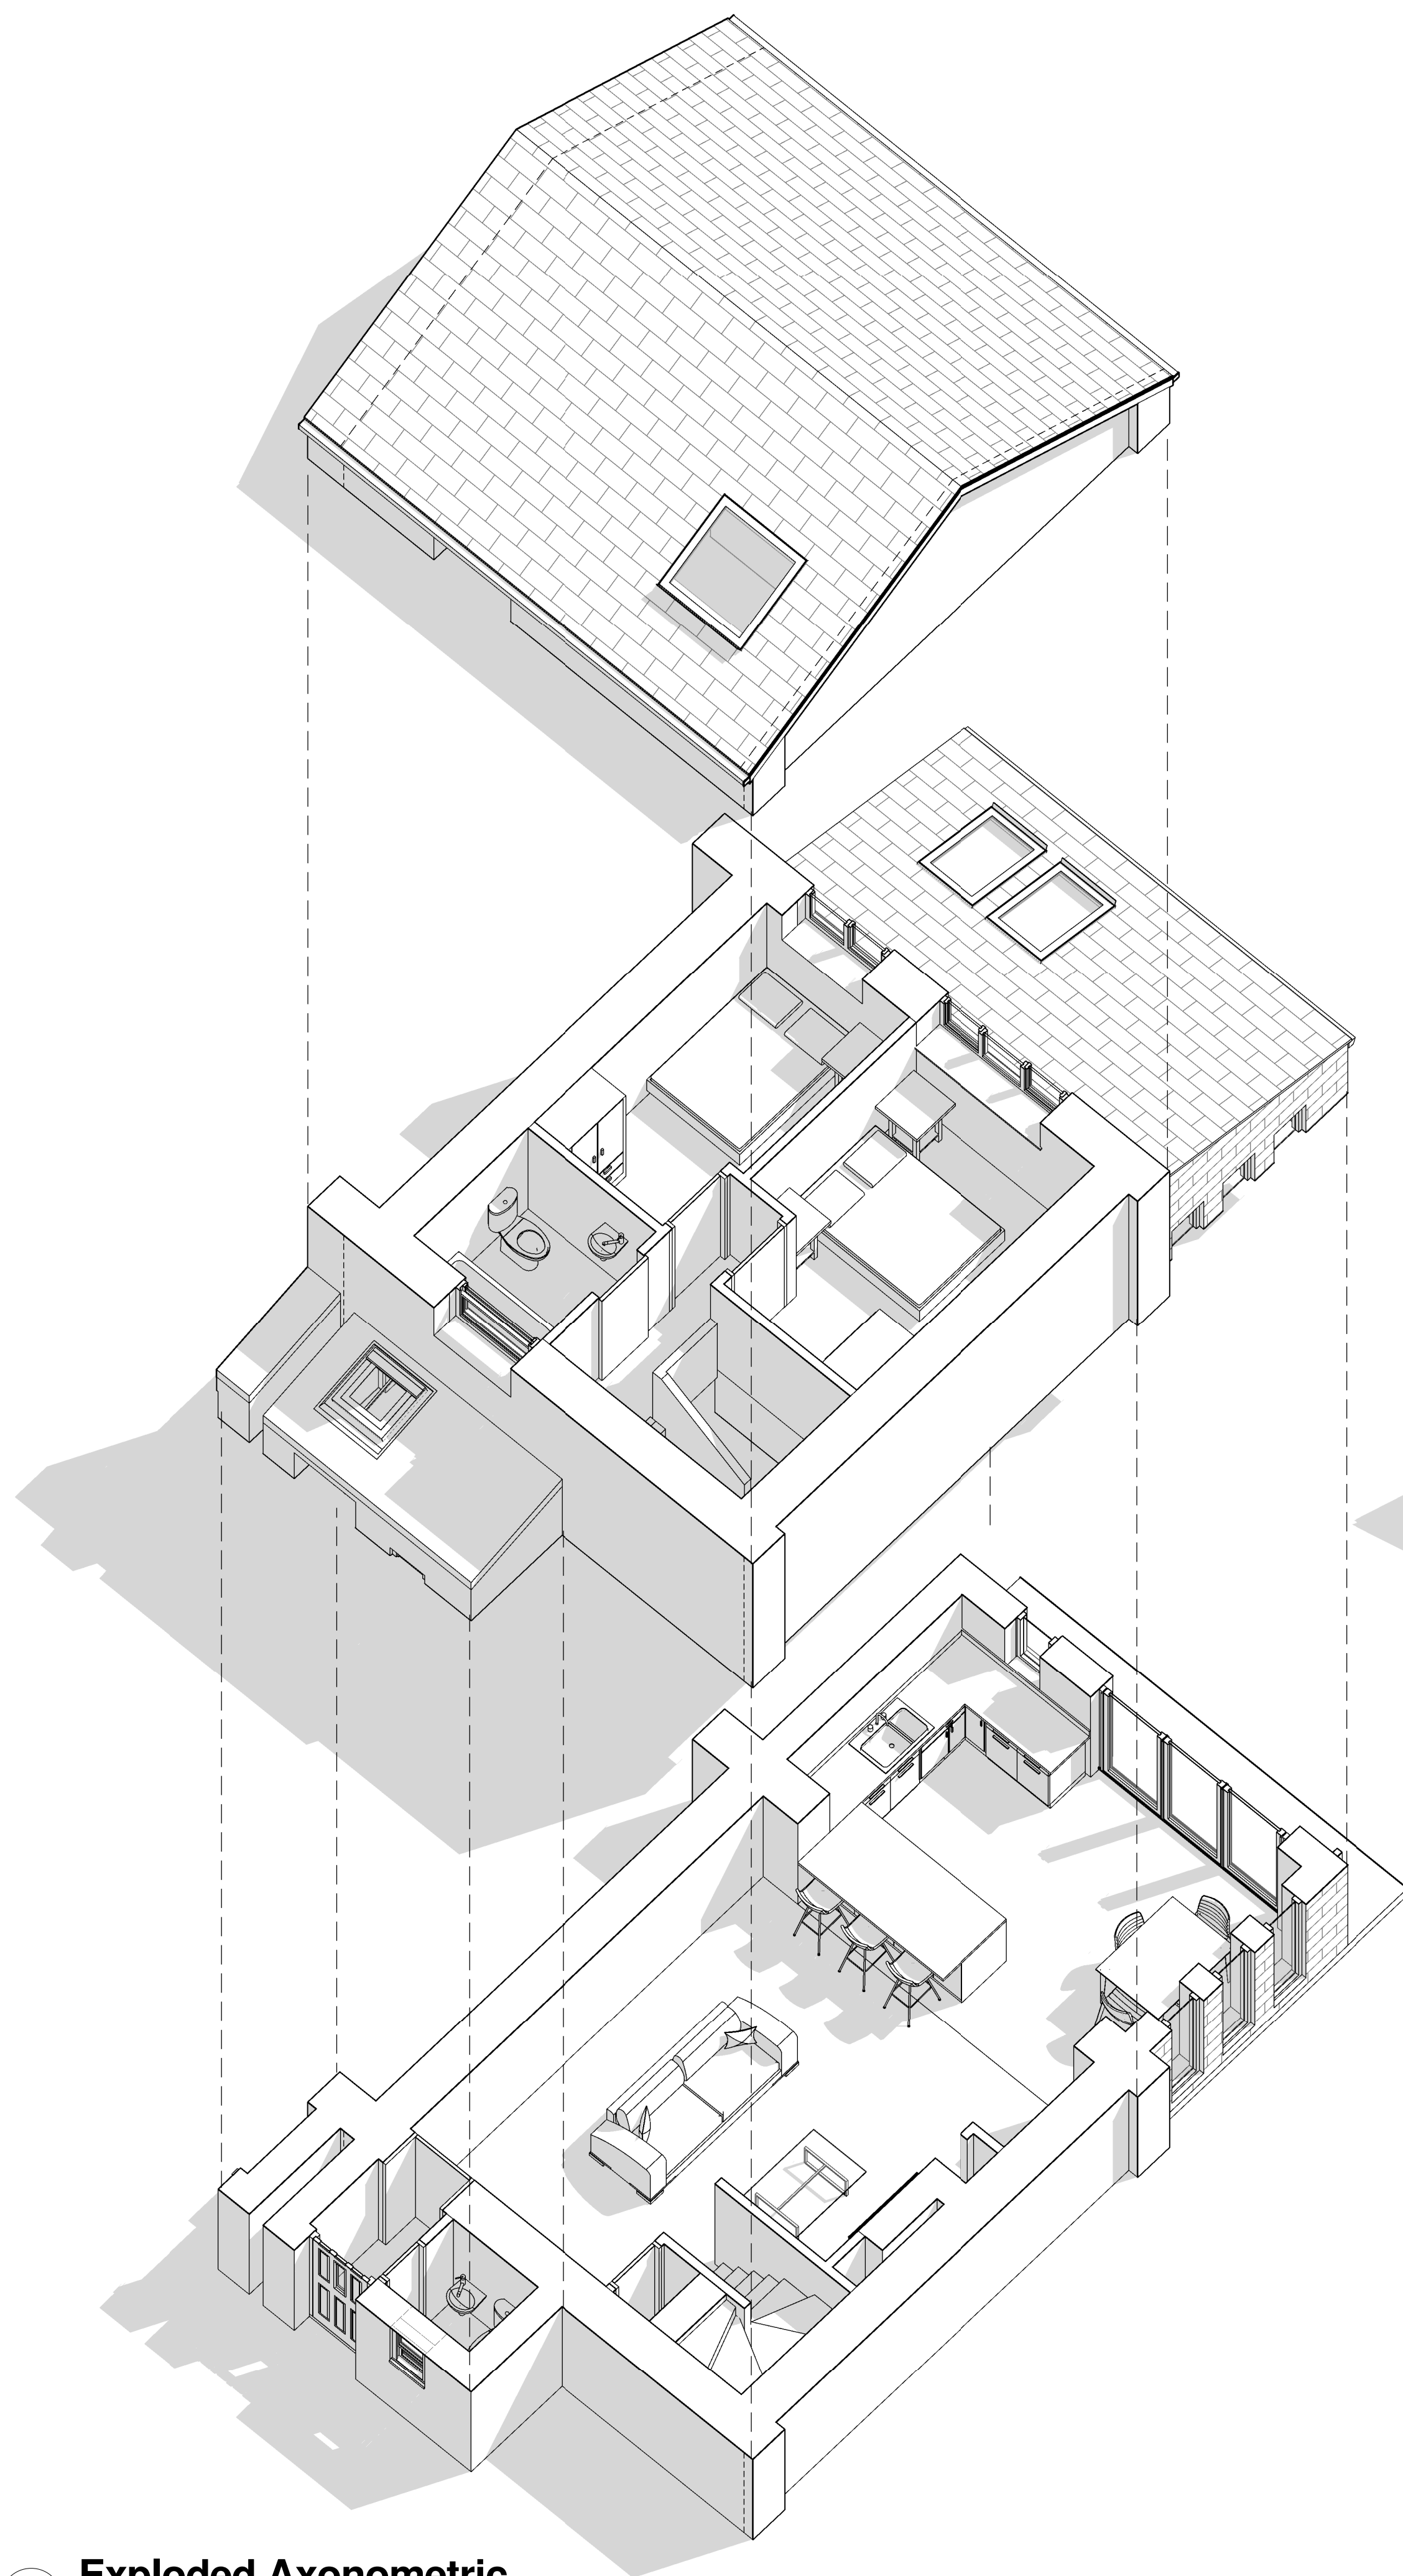

2 Exploded Axonometric

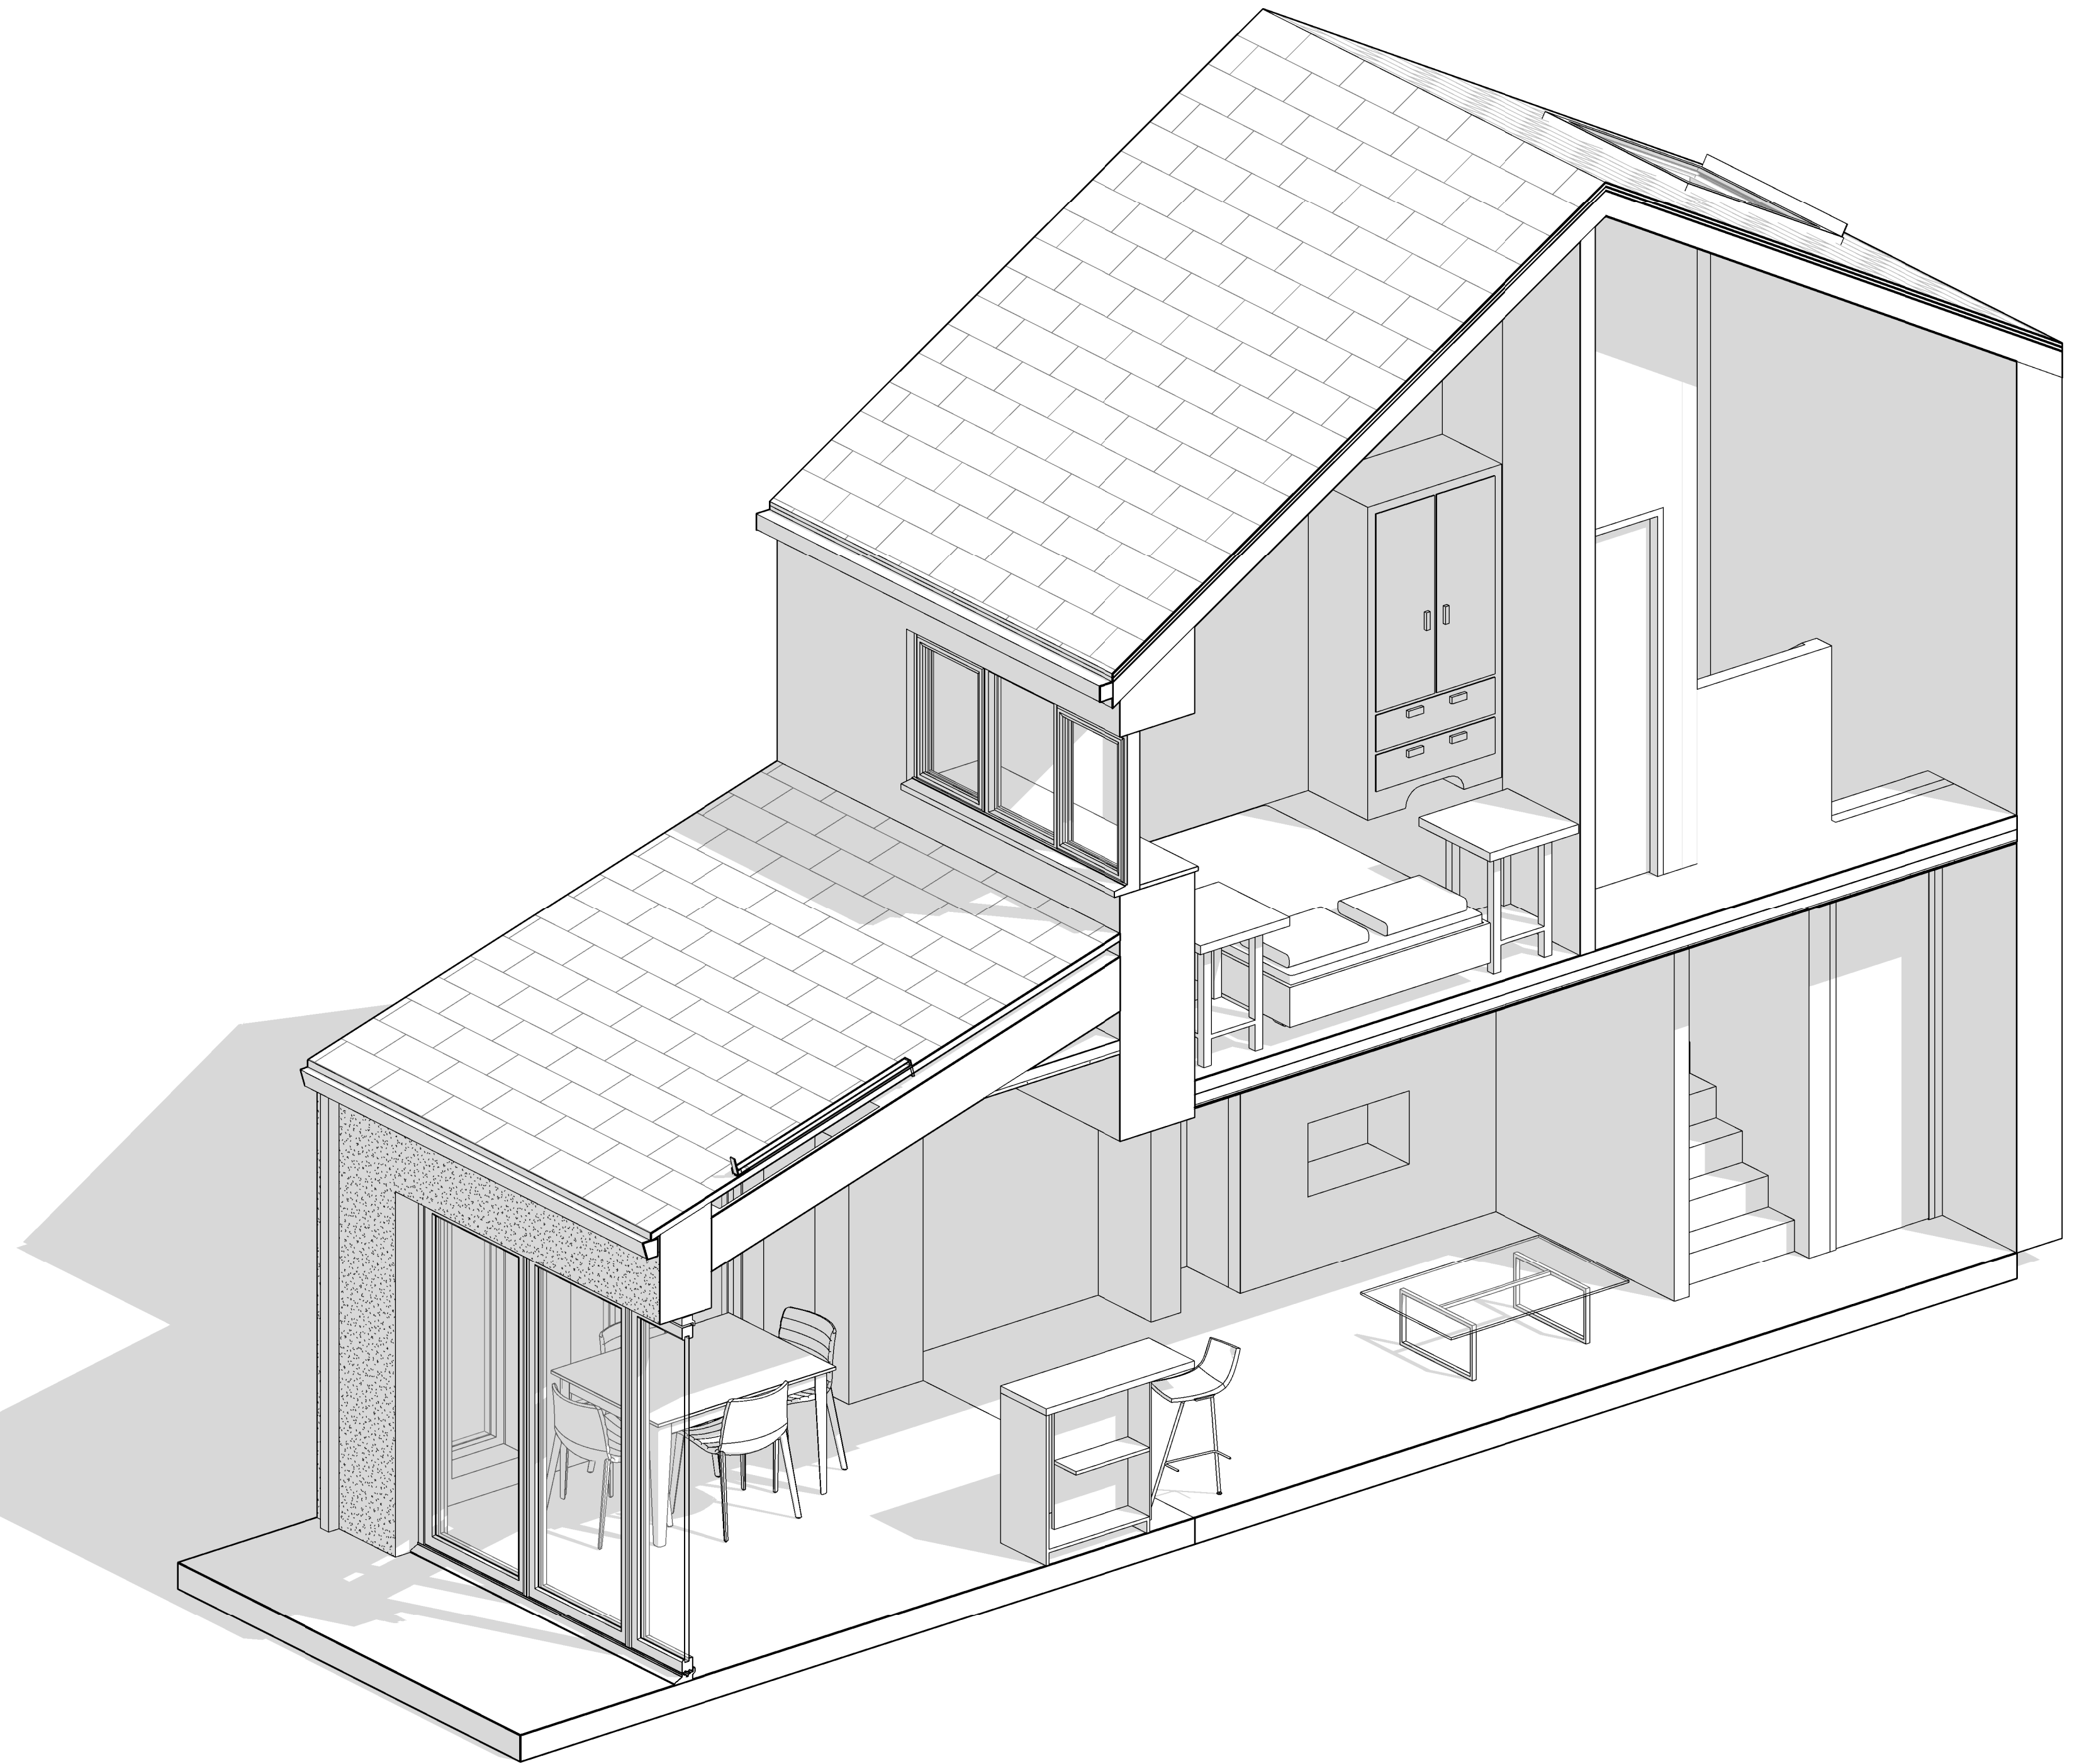

1 Axonometric Section 1

| P01         | Layouts updated to reduce proposed extension to 3m. | 22.12.2018   | MCS | -   |
|-------------|-----------------------------------------------------|--------------|-----|-----|
| Rev         | Description                                         | Date         | Dr  | App |
| original by |                                                     | date created | by  | by  |
| MS          |                                                     | 12/08/18     | -   | -   |



ONEFOURONE Architects  
5 Beech Court  
Farnley Tyas  
Huddersfield  
HD4 6AX  
United Kingdom  
T +447730 691282  
E info@onefourone-arch.co.uk  
www.onefourone-arch.co.uk

|                                                                                      |  |              |  |
|--------------------------------------------------------------------------------------|--|--------------|--|
| client name                                                                          |  |              |  |
| Mr & Mrs Crewe                                                                       |  |              |  |
| project                                                                              |  |              |  |
| 4 Hall Lane                                                                          |  |              |  |
| drawing                                                                              |  |              |  |
| Axonometric Floor Plans                                                              |  |              |  |
| computer file                                                                        |  | plot date    |  |
| C:\Users\Matt Stephenson\Documents\2018.02028.000 - 5 Hall Lane, Matt Stephenson.rvt |  |              |  |
| project number                                                                       |  | scale        |  |
| 2016.00000.000                                                                       |  | @A1          |  |
| drawing number                                                                       |  | rev          |  |
| 4HL-IVI-XX-ZZ-A-20-003                                                               |  | P01          |  |
|                                                                                      |  | issue status |  |
|                                                                                      |  | WIP          |  |

This drawing is to be read in conjunction with all related drawings. All dimensions must be checked and verified on site before commencing any work or producing shop drawings. The originator should be notified immediately of any discrepancy. This drawing is copyright and remains the property of OneFourOne Architects Ltd.