


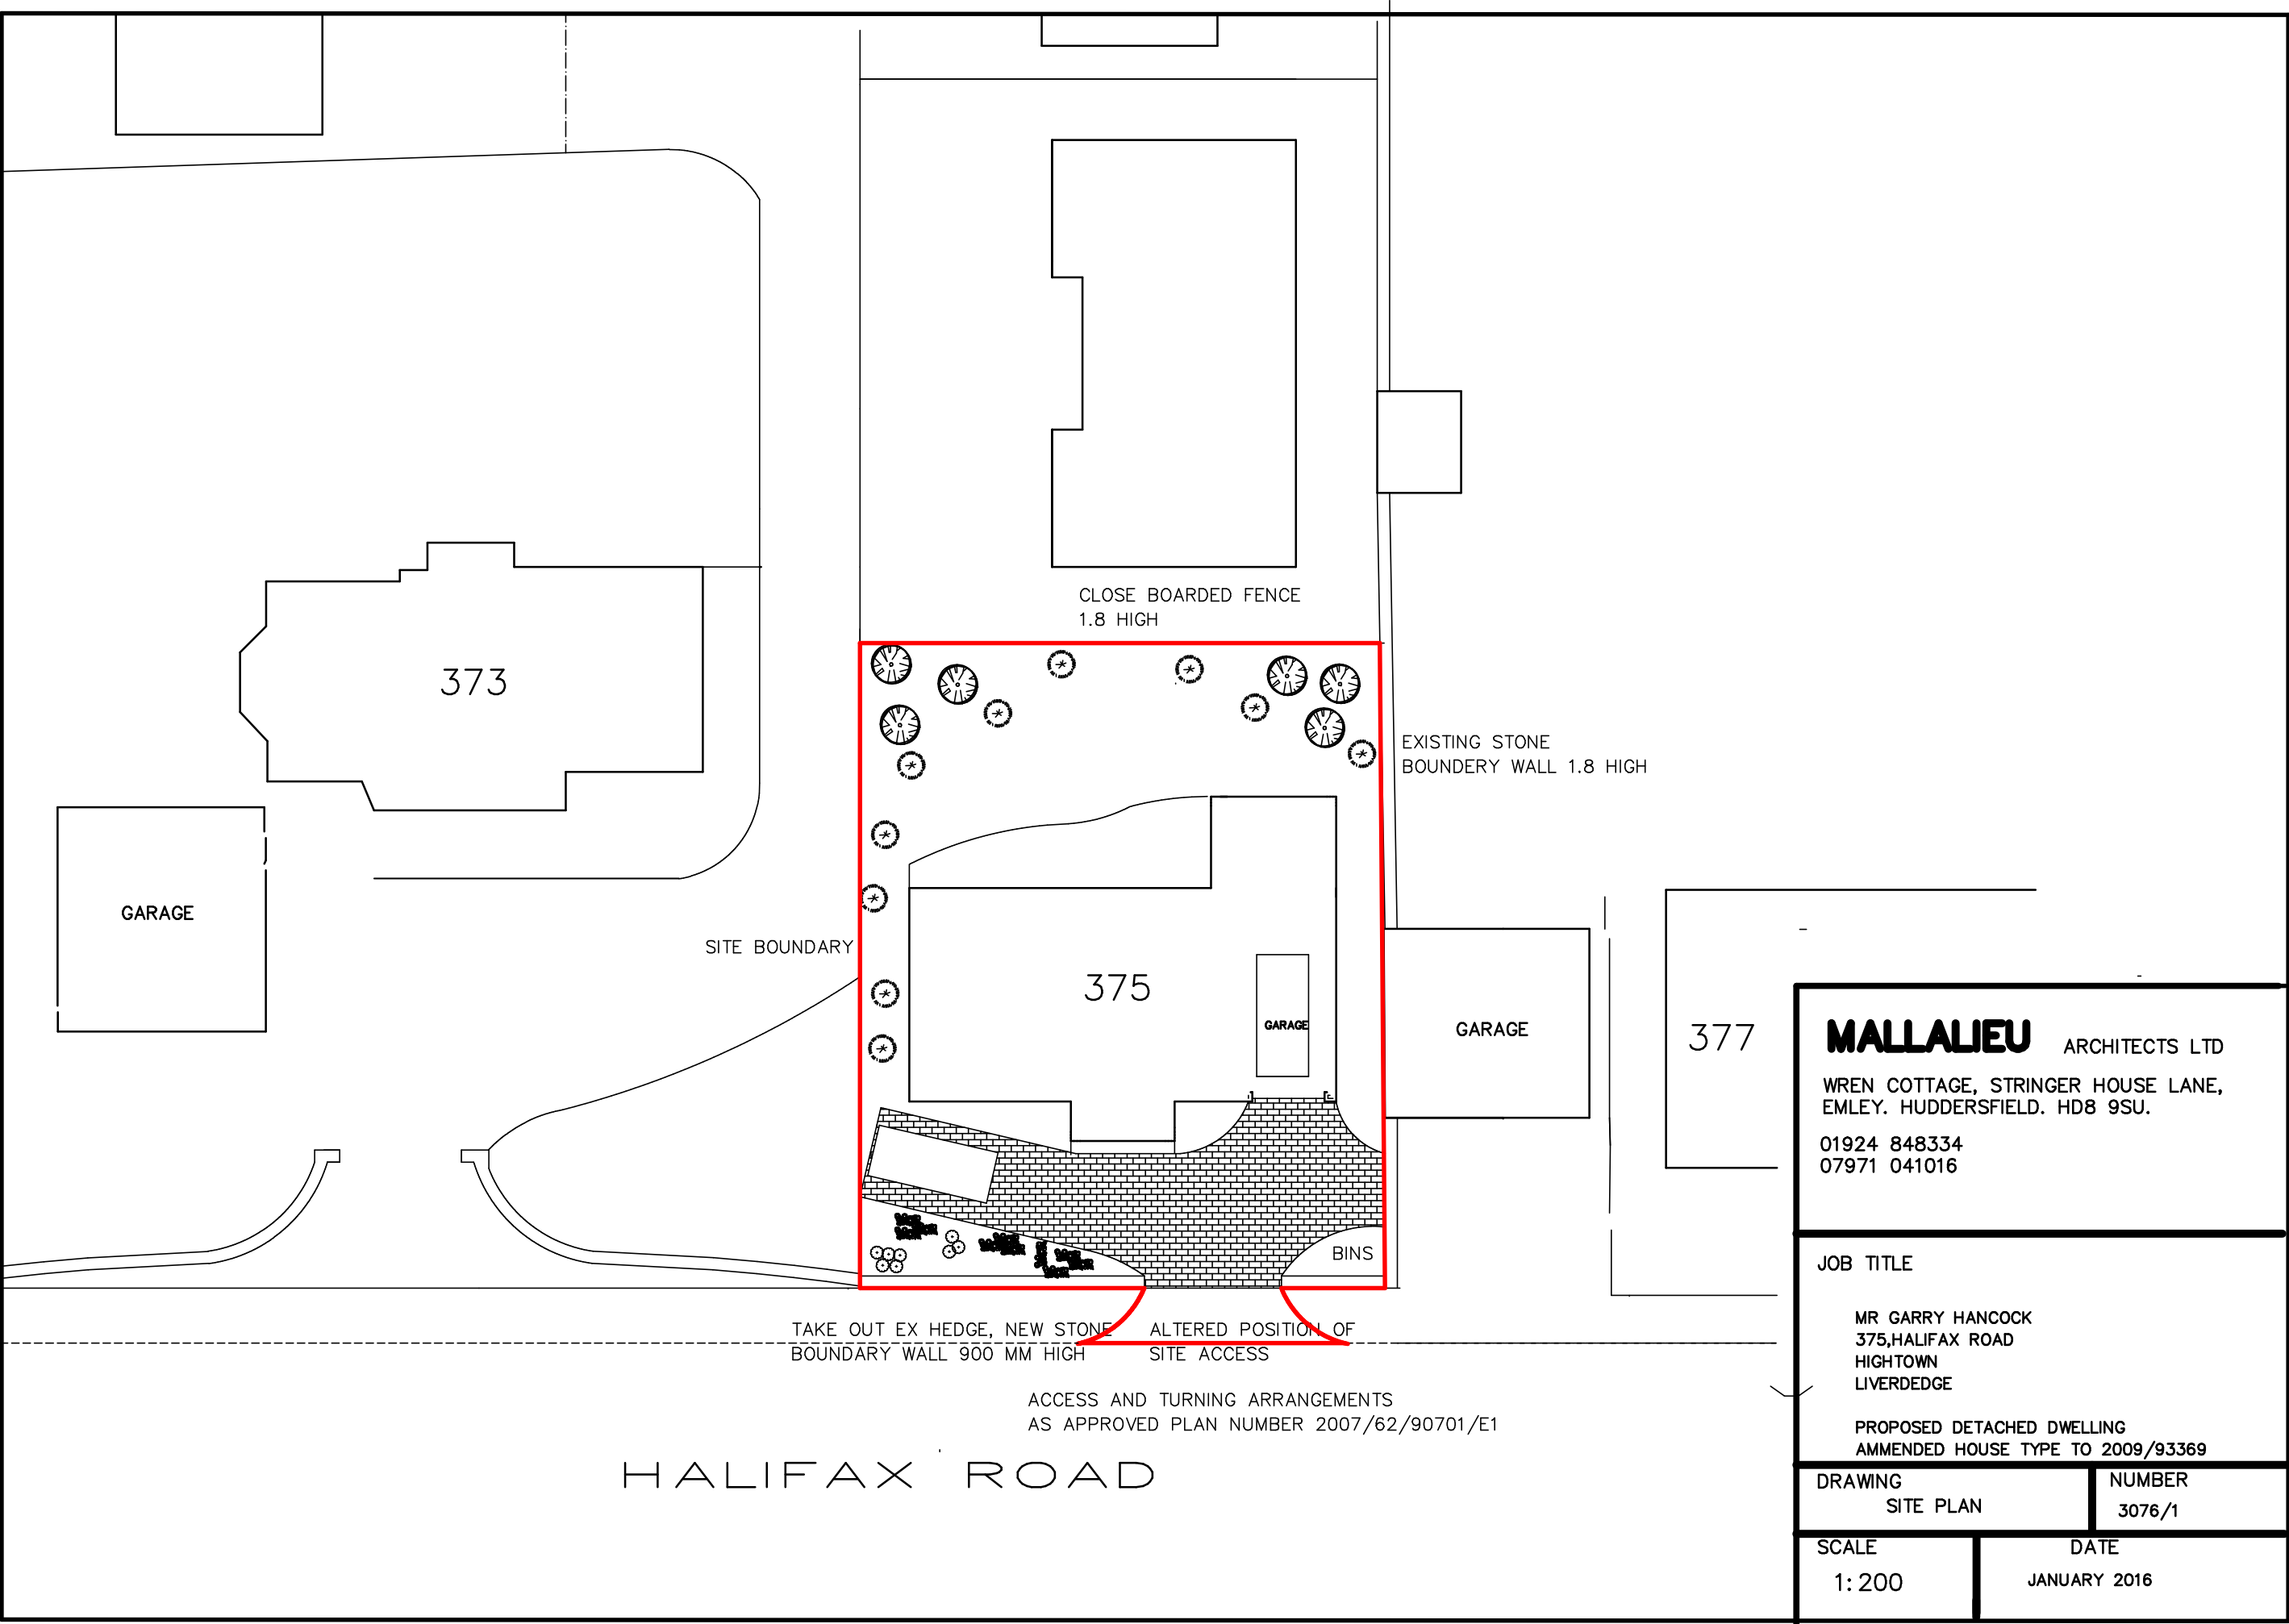

MALLALIEU ARCHITECTS LTD
WREN COTTAGE, STRINGER HOUSE LANE,
EMLEY. HUDDERSFIELD. HD8 9SU.
01924 848334
07971 041016

JOB TITLE

MR GARRY HANCOCK
375, HALIFAX ROAD
HIGHTOWN
LIVERDEGE

PROPOSED DETACHED DWELLING
AMMENDED HOUSE TYPE TO 2009/93369

DRAWING SITE PLAN	NUMBER 3076/1
----------------------	------------------

SCALE 1:200	DATE JANUARY 2016
----------------	----------------------