




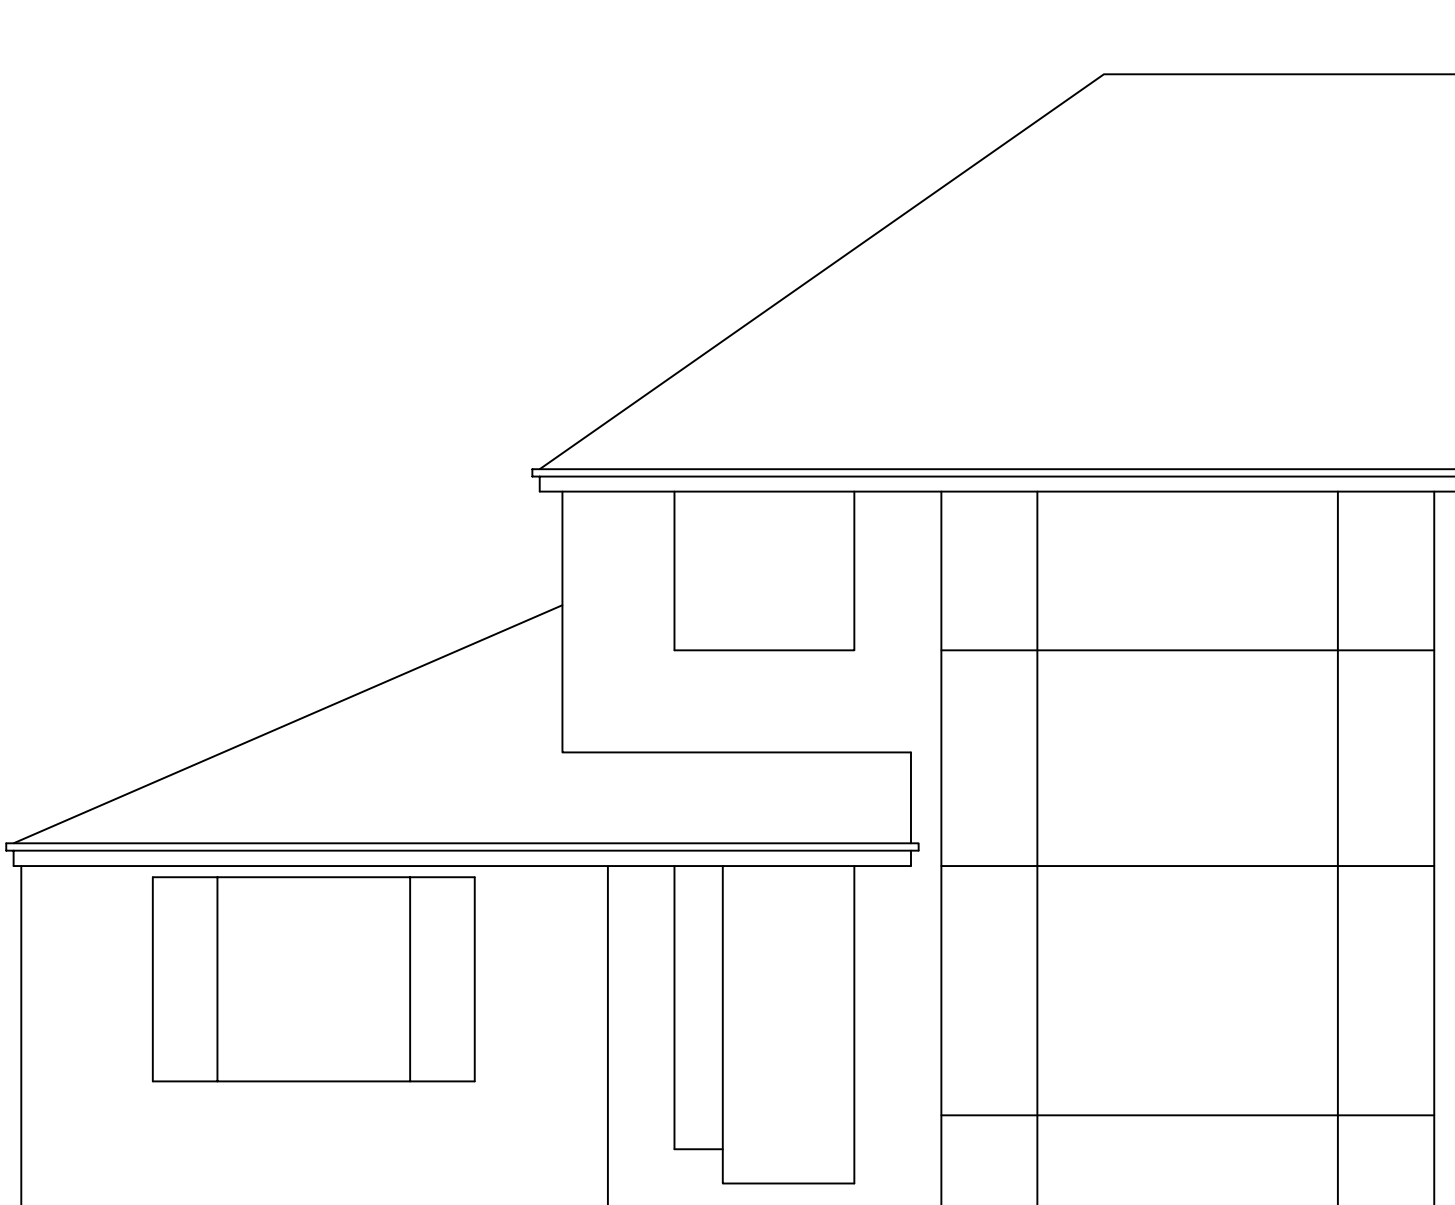


EXISTING FRONT ELEVATION

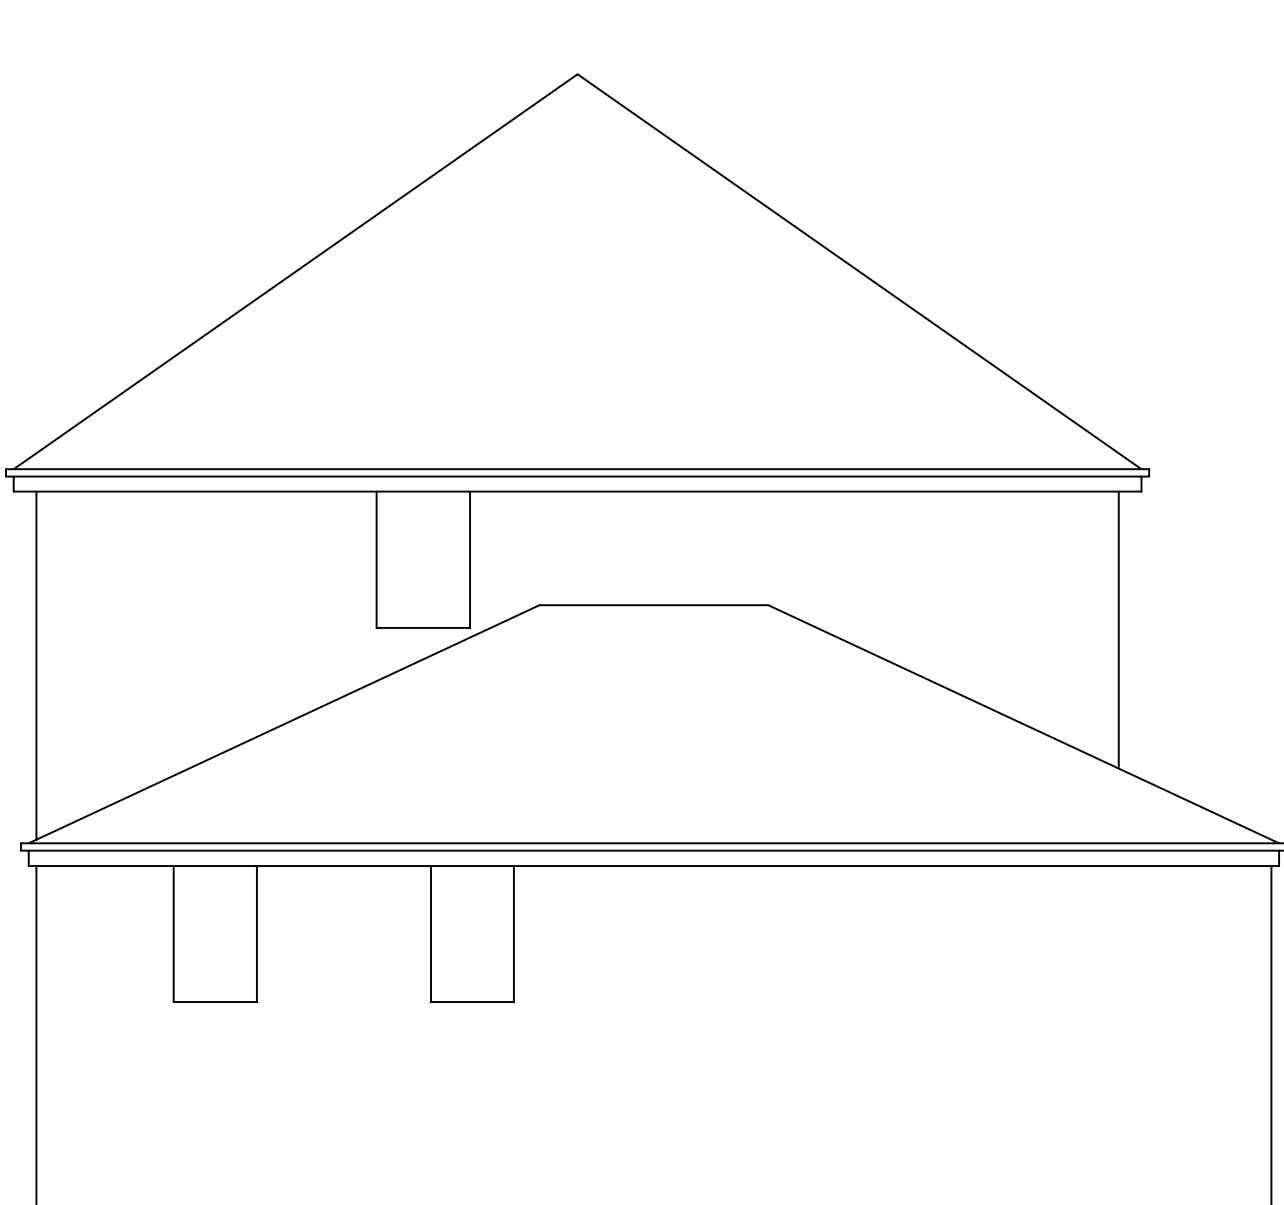


EXISTING SIDE ELEVATION

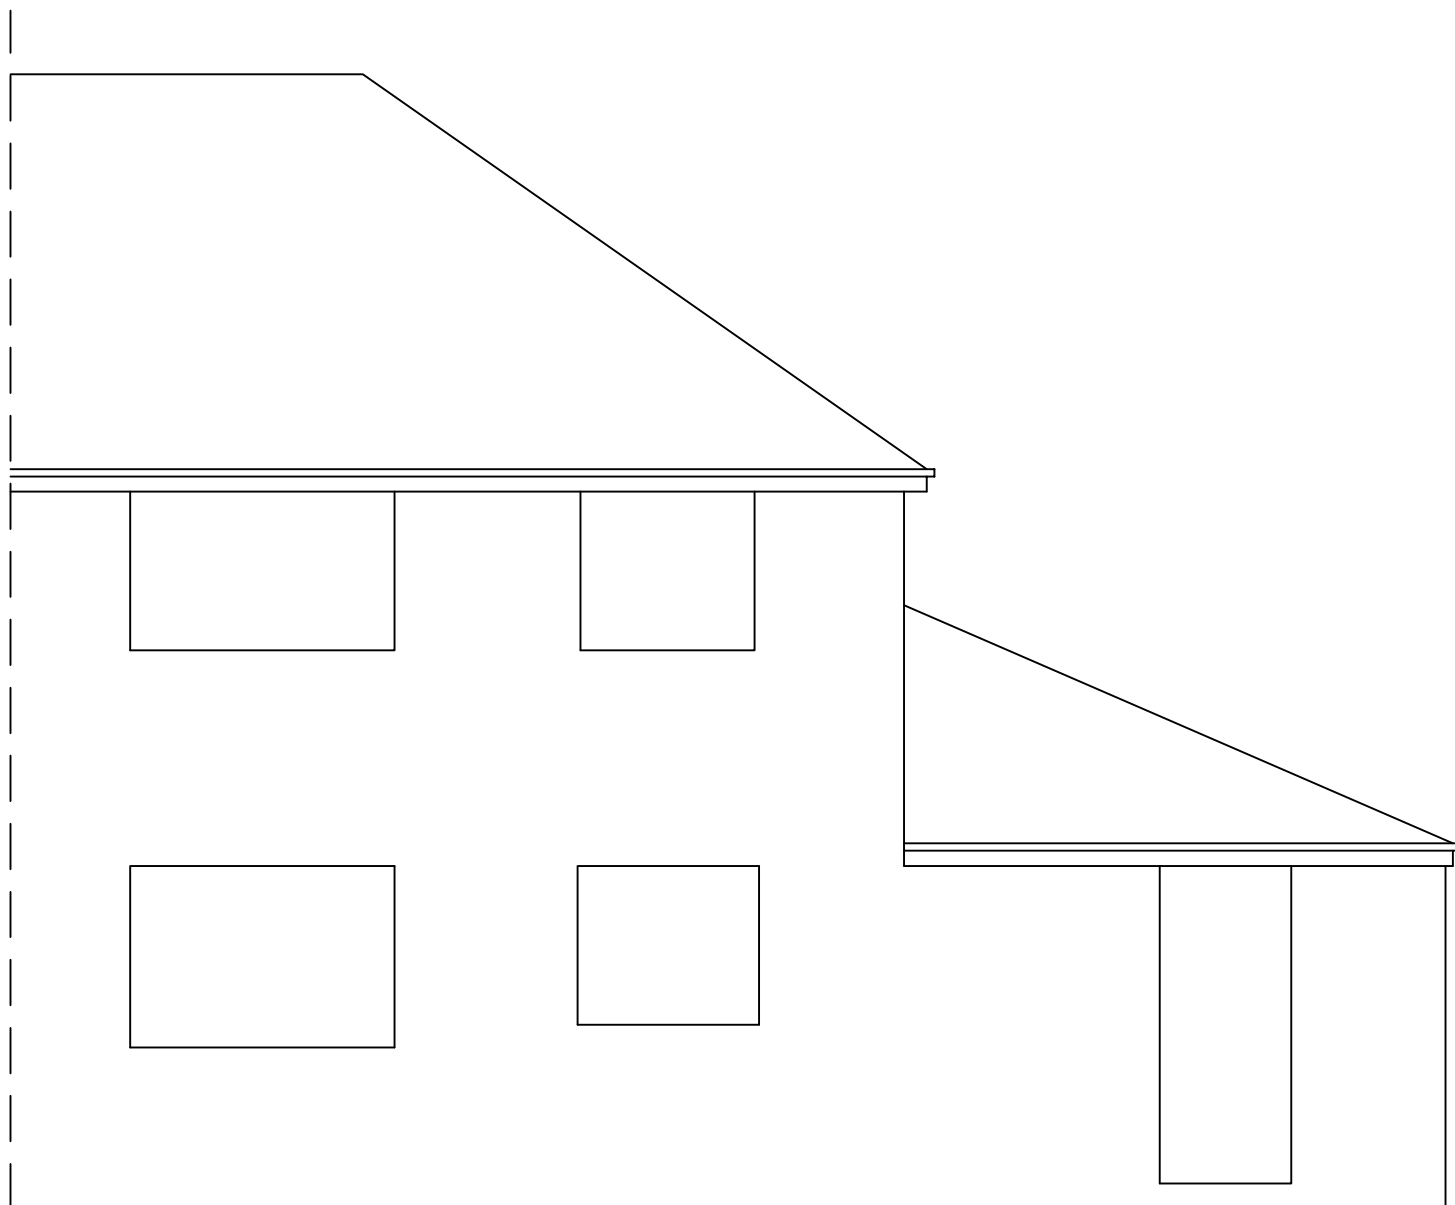

EXISTING REAR ELEVATION

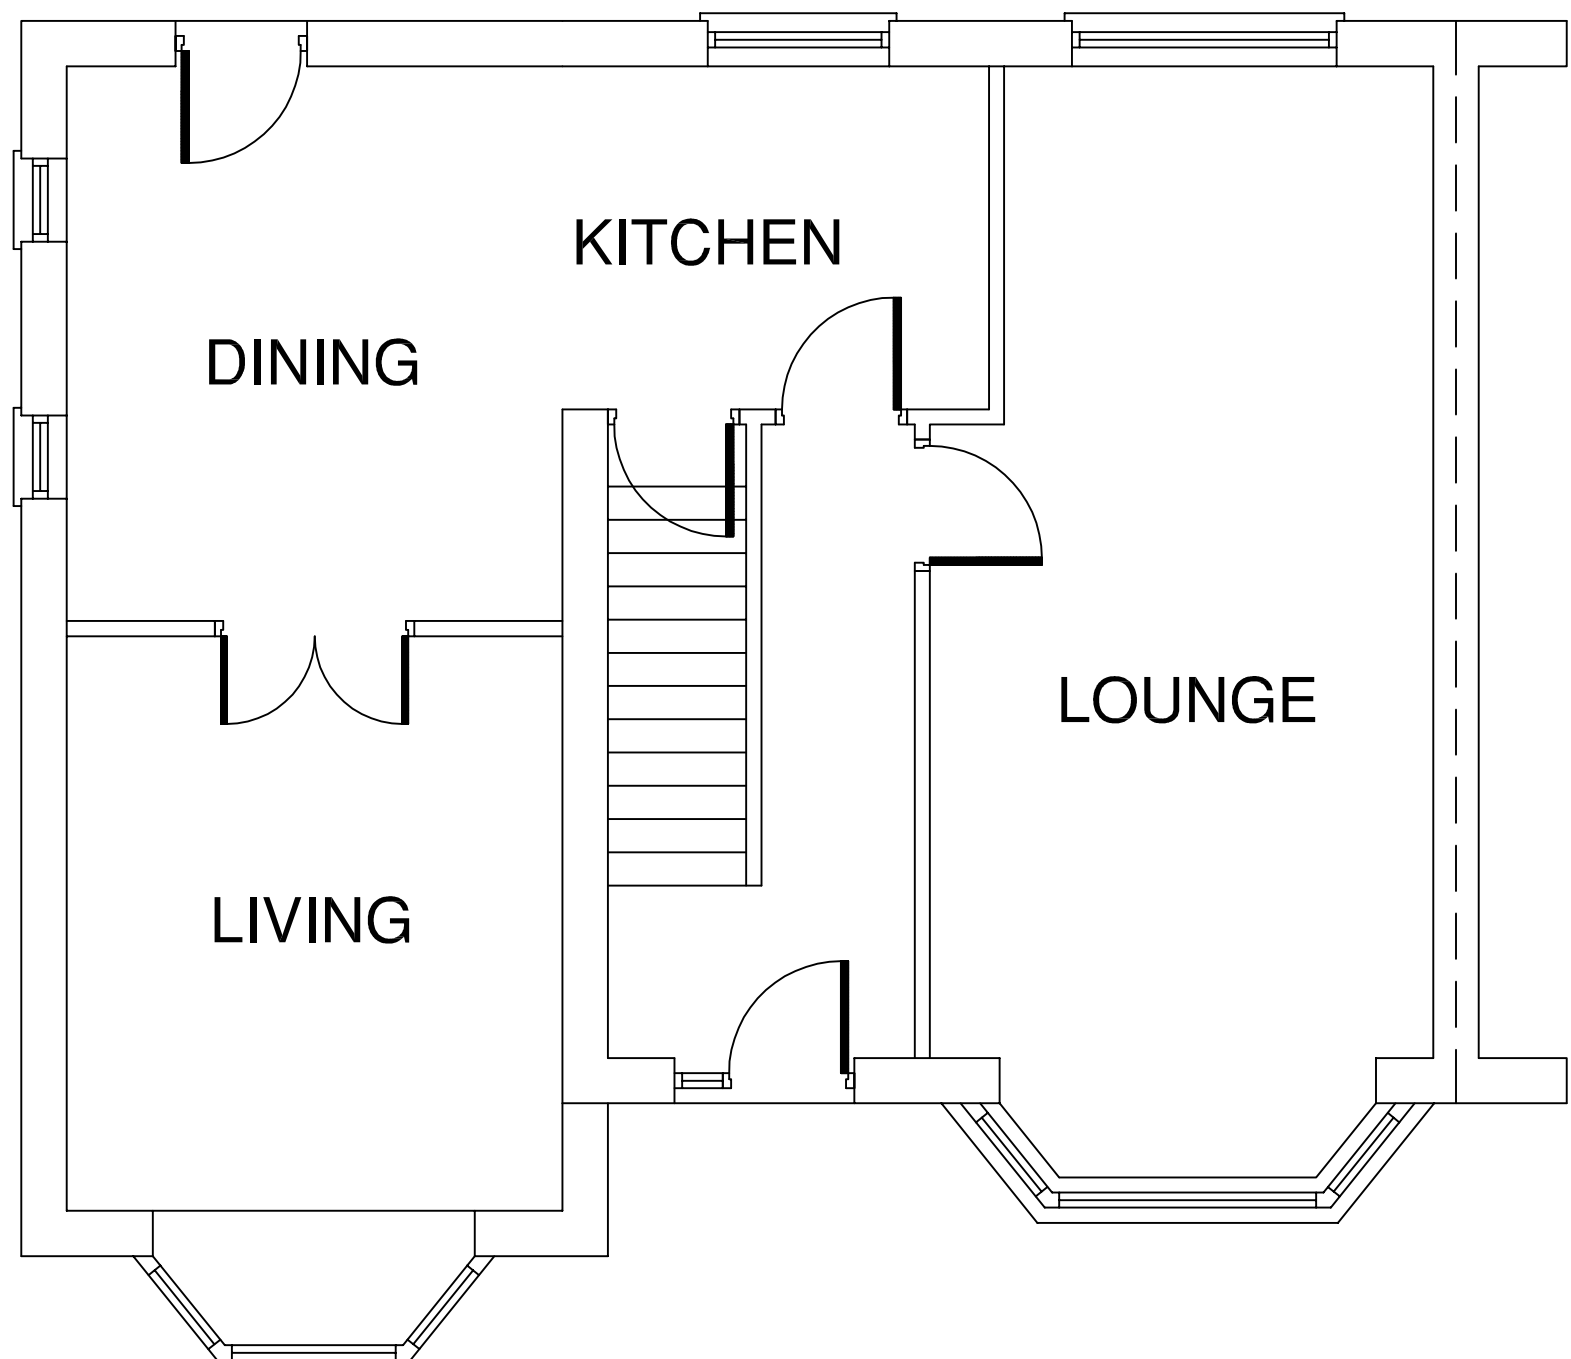


EXISTING GROUND FLOOR PLAN

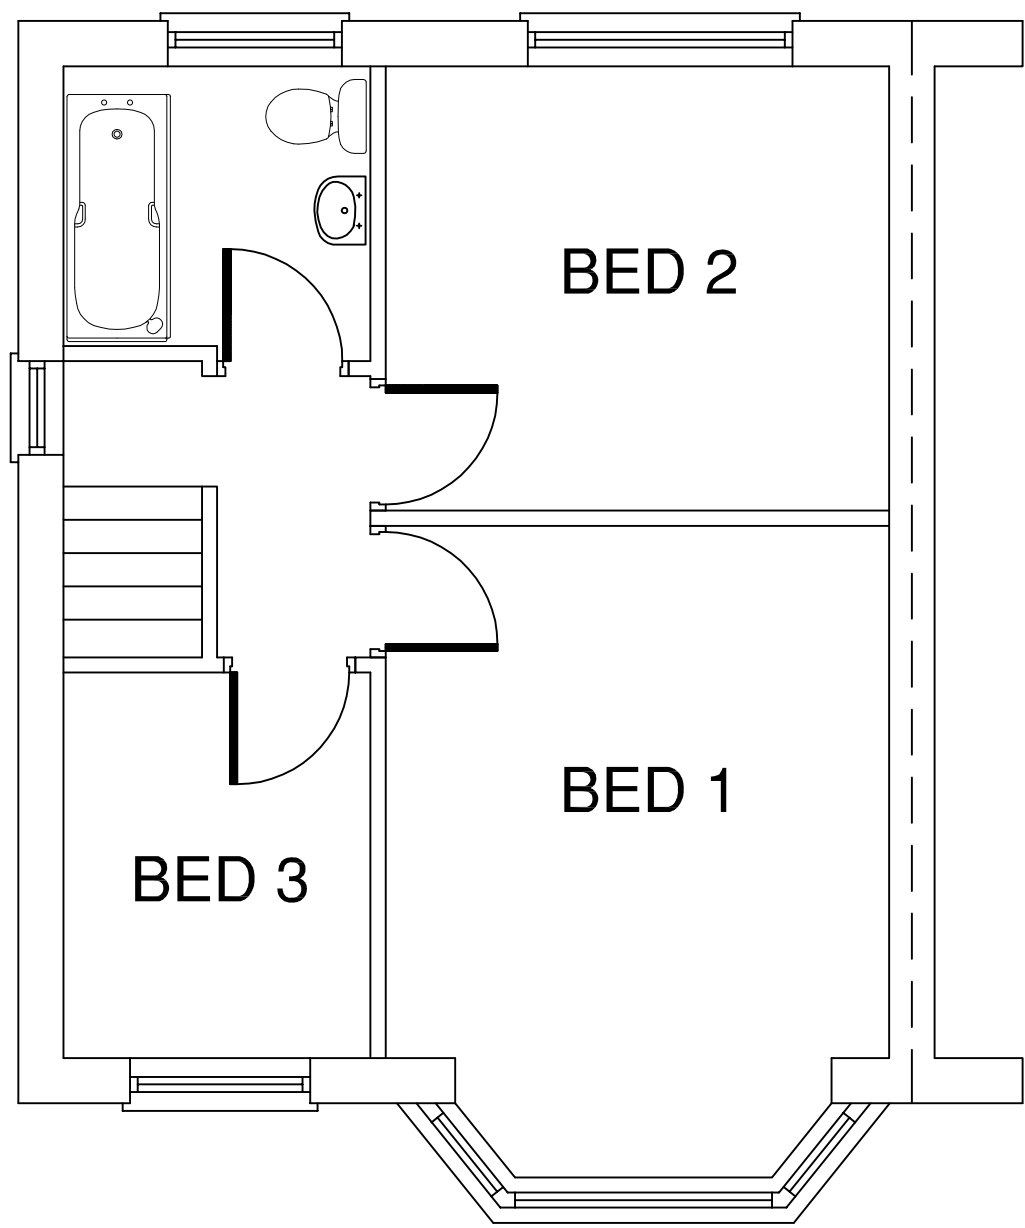

EXISTING FIRST FLOOR PLAN



LOCATION PLAN - 1/1250

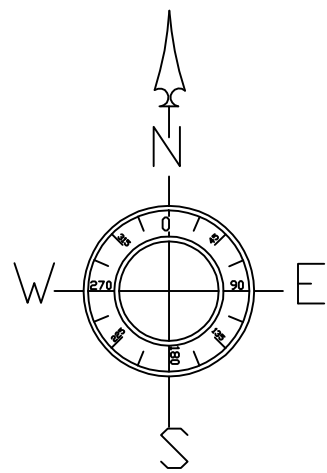

DEVELOPMENT STACEY SMITH & CLAIRE DUNSTON 5 SELSO DEWSBURY WF12 7LU	
DRAWING TITLE EXISTING PLANS AND ELEVATIONS	
SCALE 1:50	
DATE JAN 19	DRAWN.
DRG. No. SD/01	REV. /