
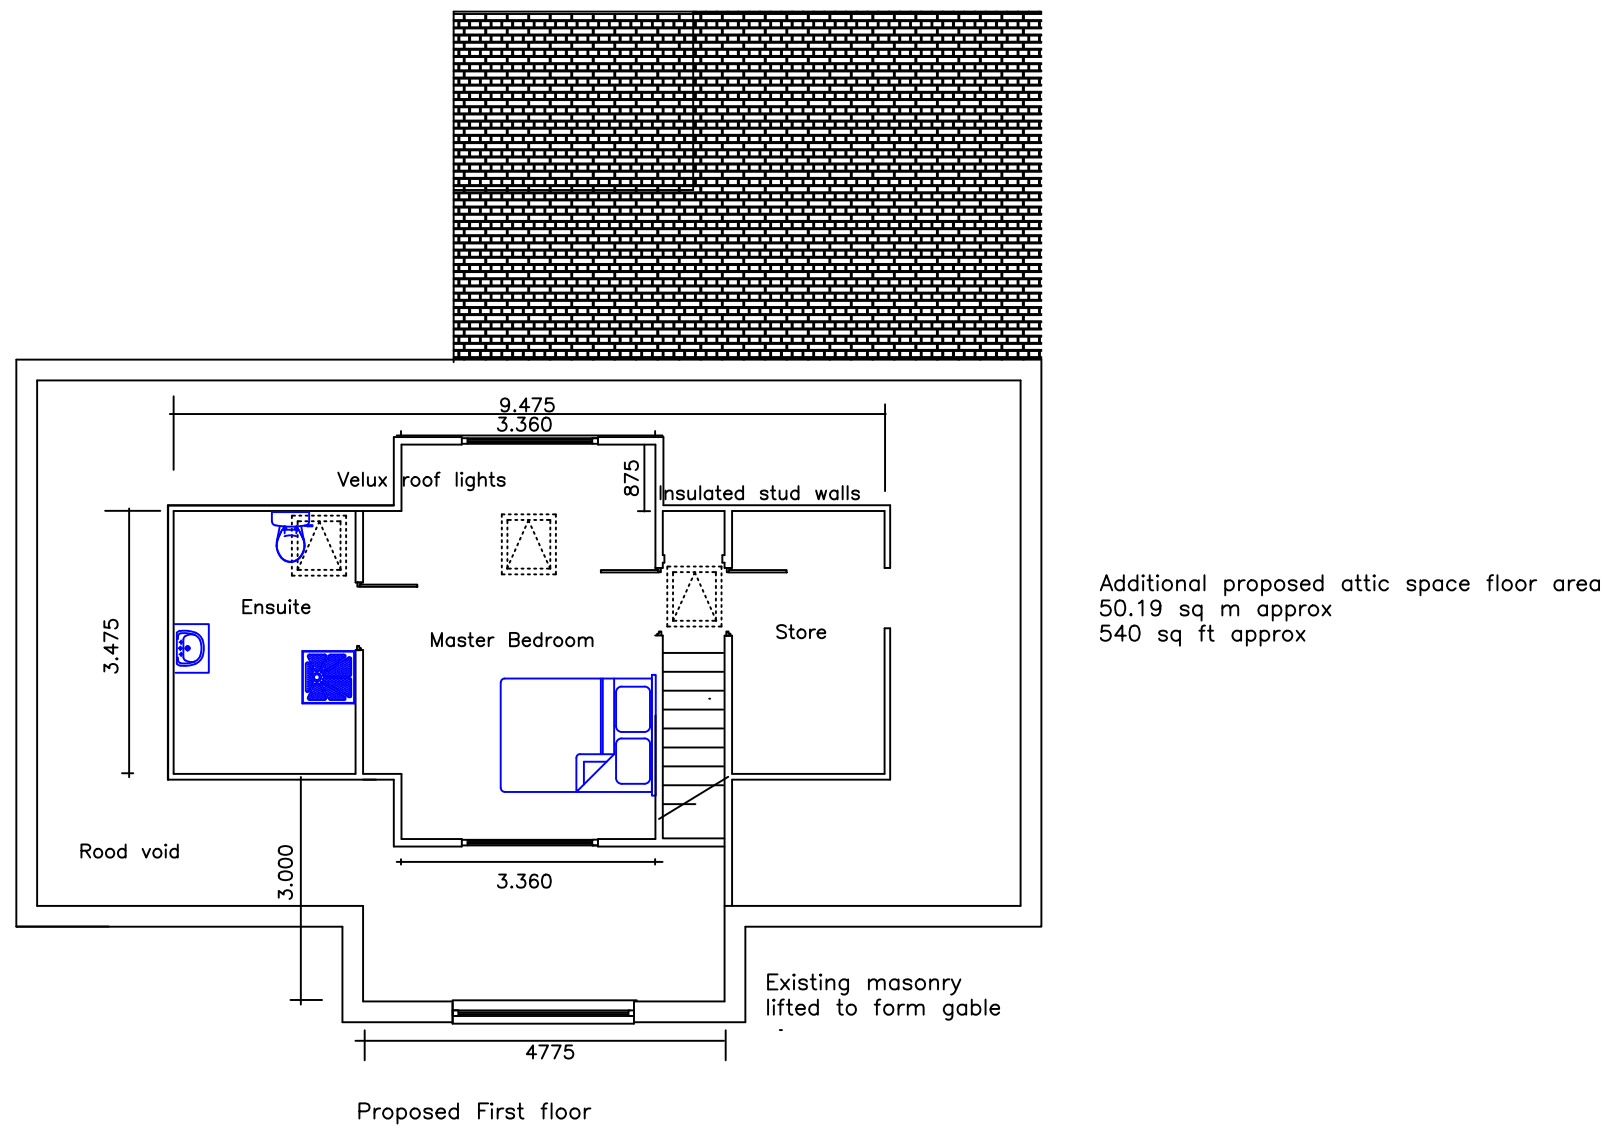
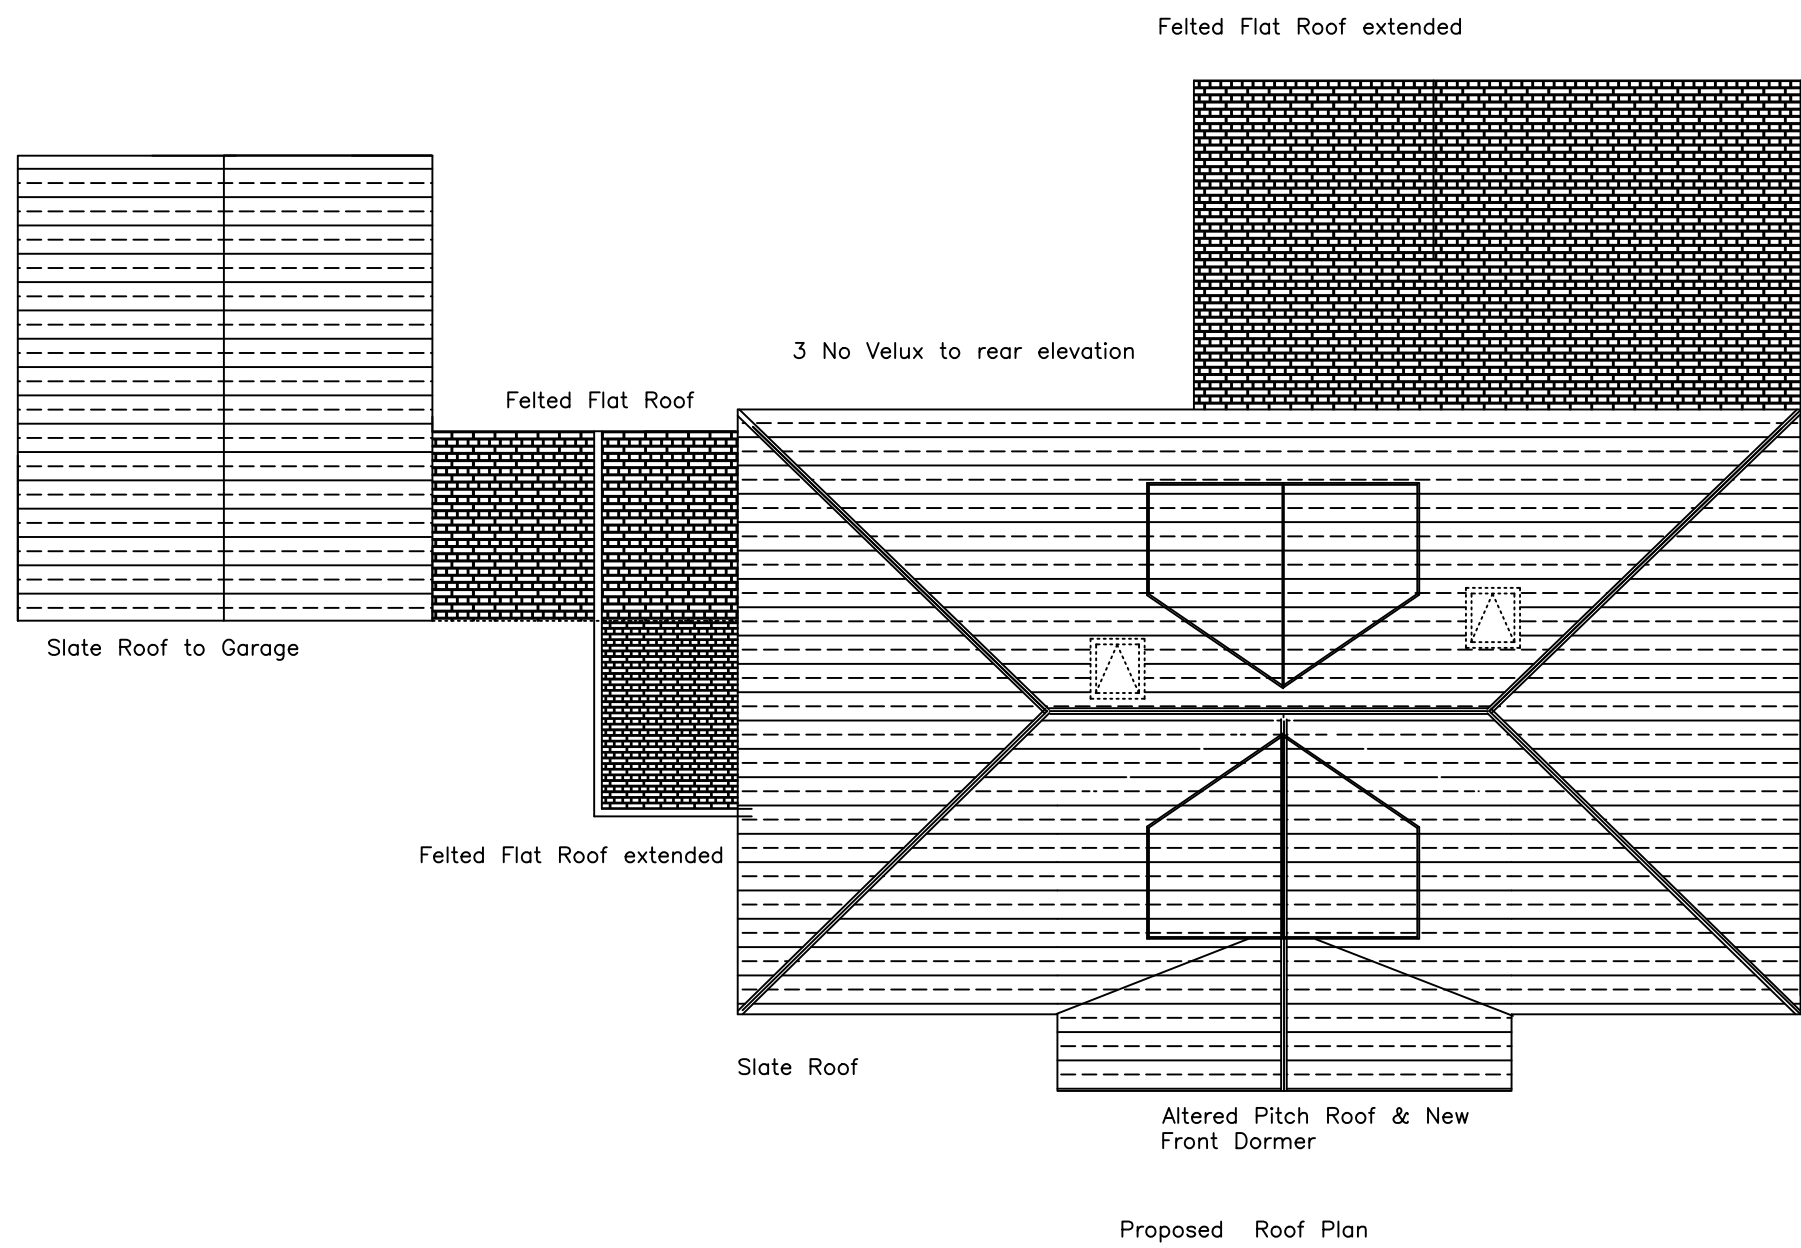


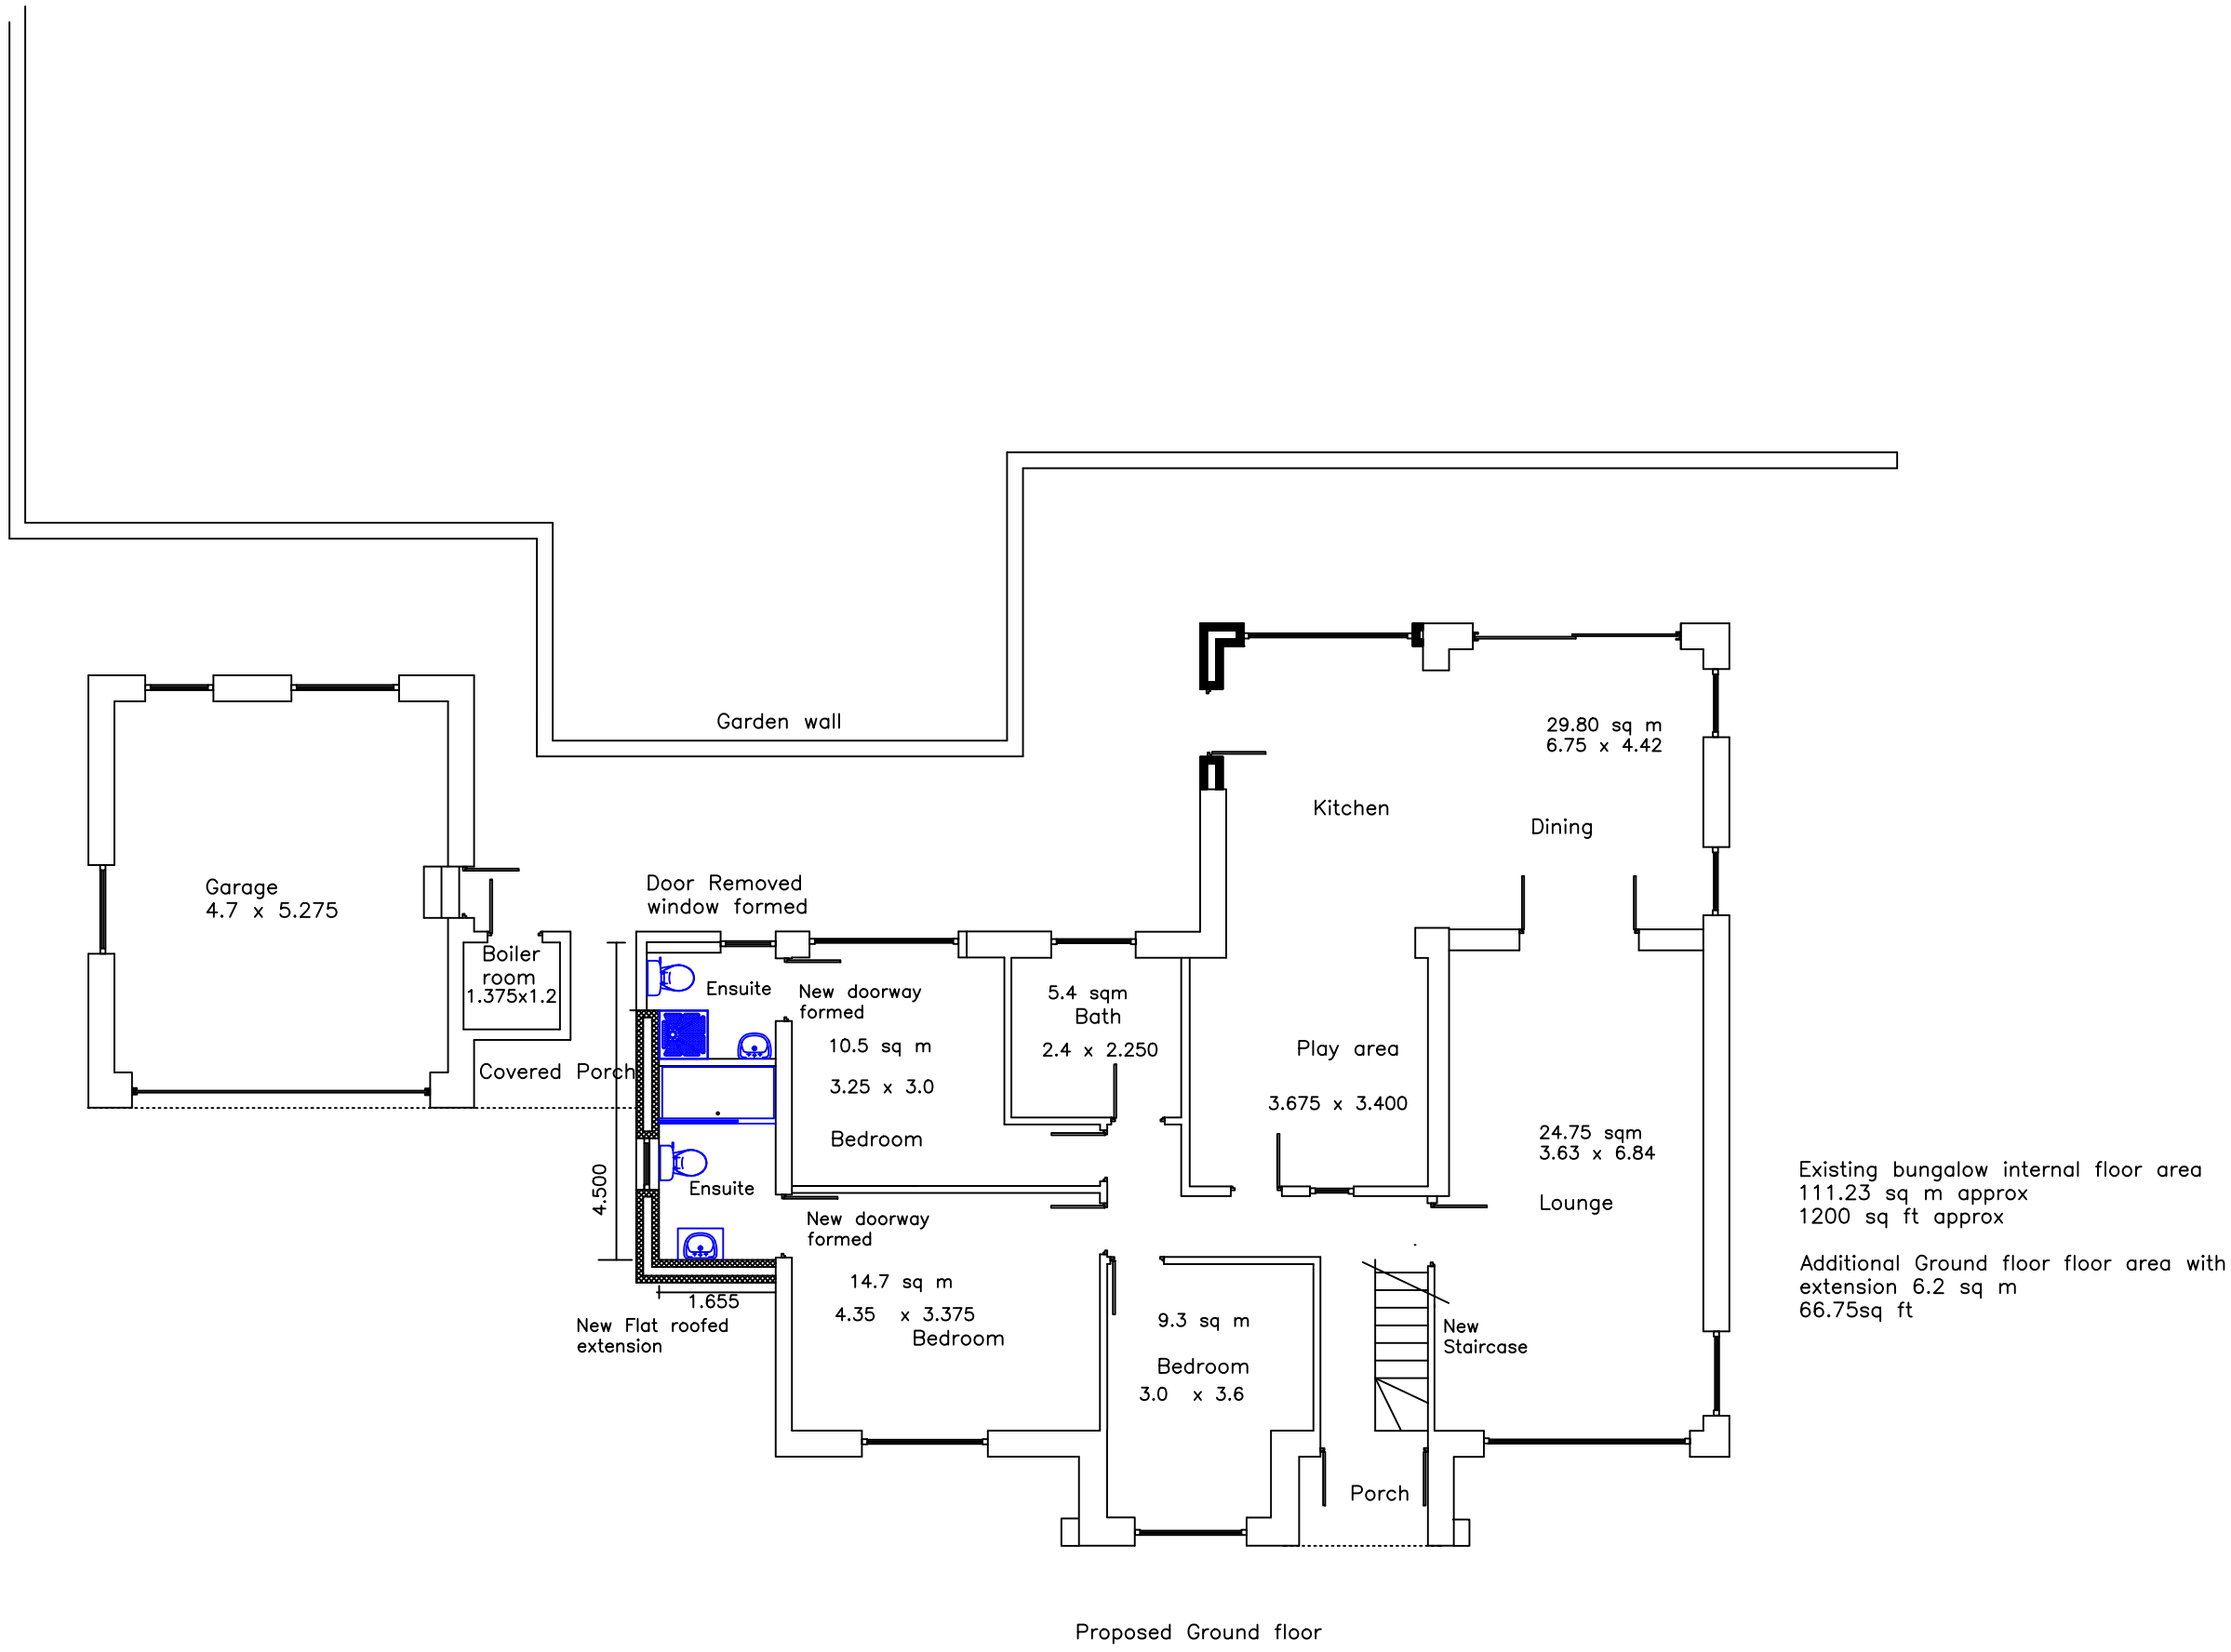

Rev	Description	Rev. by	Date
S	Client/Architect		
T	Mr James Charlton		
N	Project		
A	High Beeches 585		
T	Manchester Road Linthwaite		
J	Title		
D	Proposed Floor Plan		
S			
N	Date 17th January 2019	Drawn By	
D	Size A1	Checked	
	Scale 1:100 on A1	Approved	
C	FCS Consultants		
	31 Summervale, Bridge Lane		
	Holmfirth, HD7 1AG		
	Tel. 01484 687 722		
S	Issue		
C	Drawing Number	Revision	
L	HB/2019/03	Rev C	