


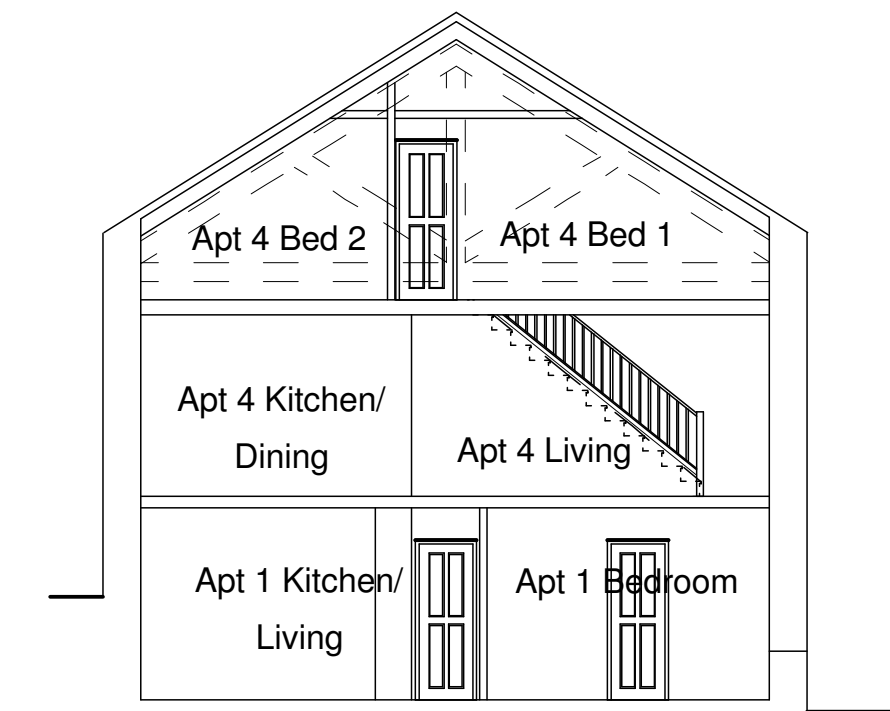


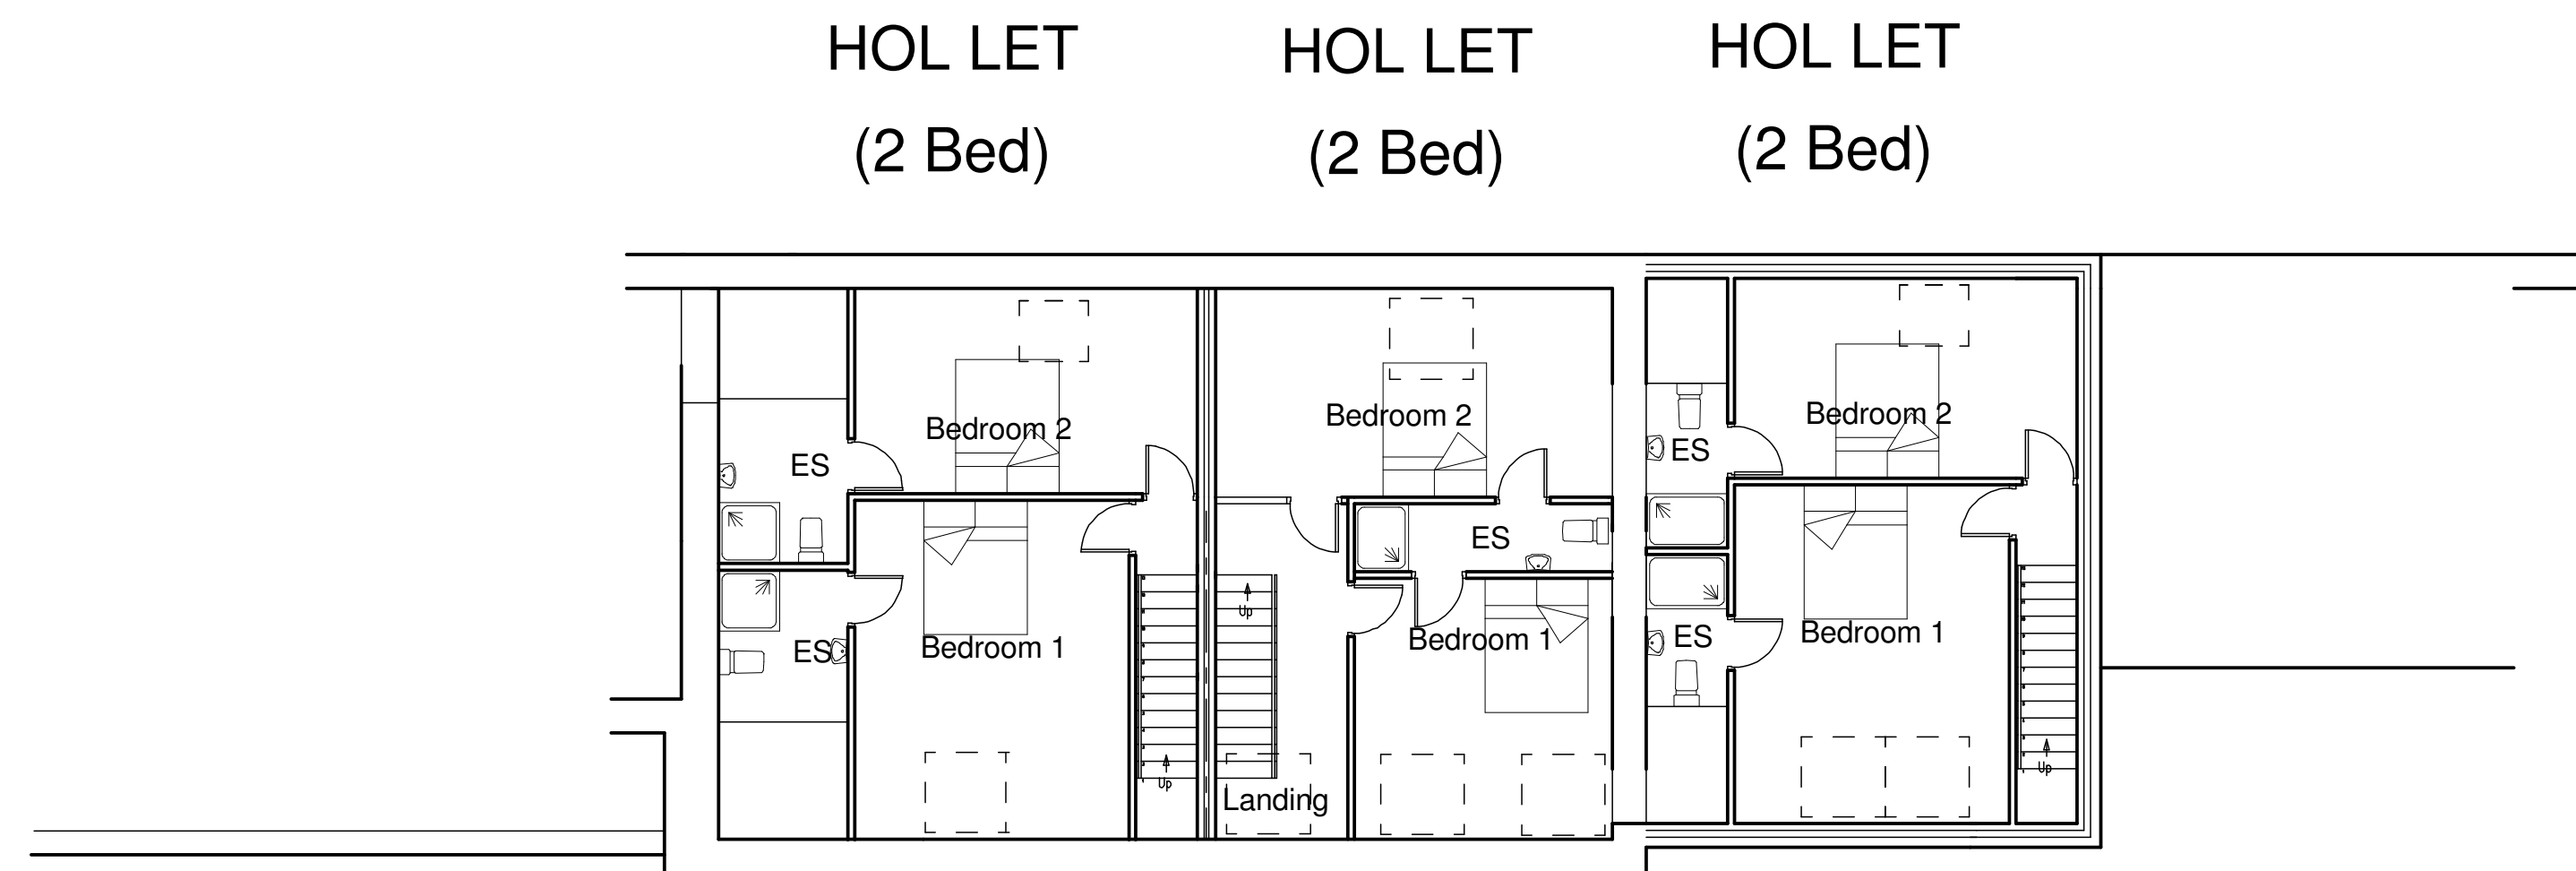


LOFT FLOOR PLAN

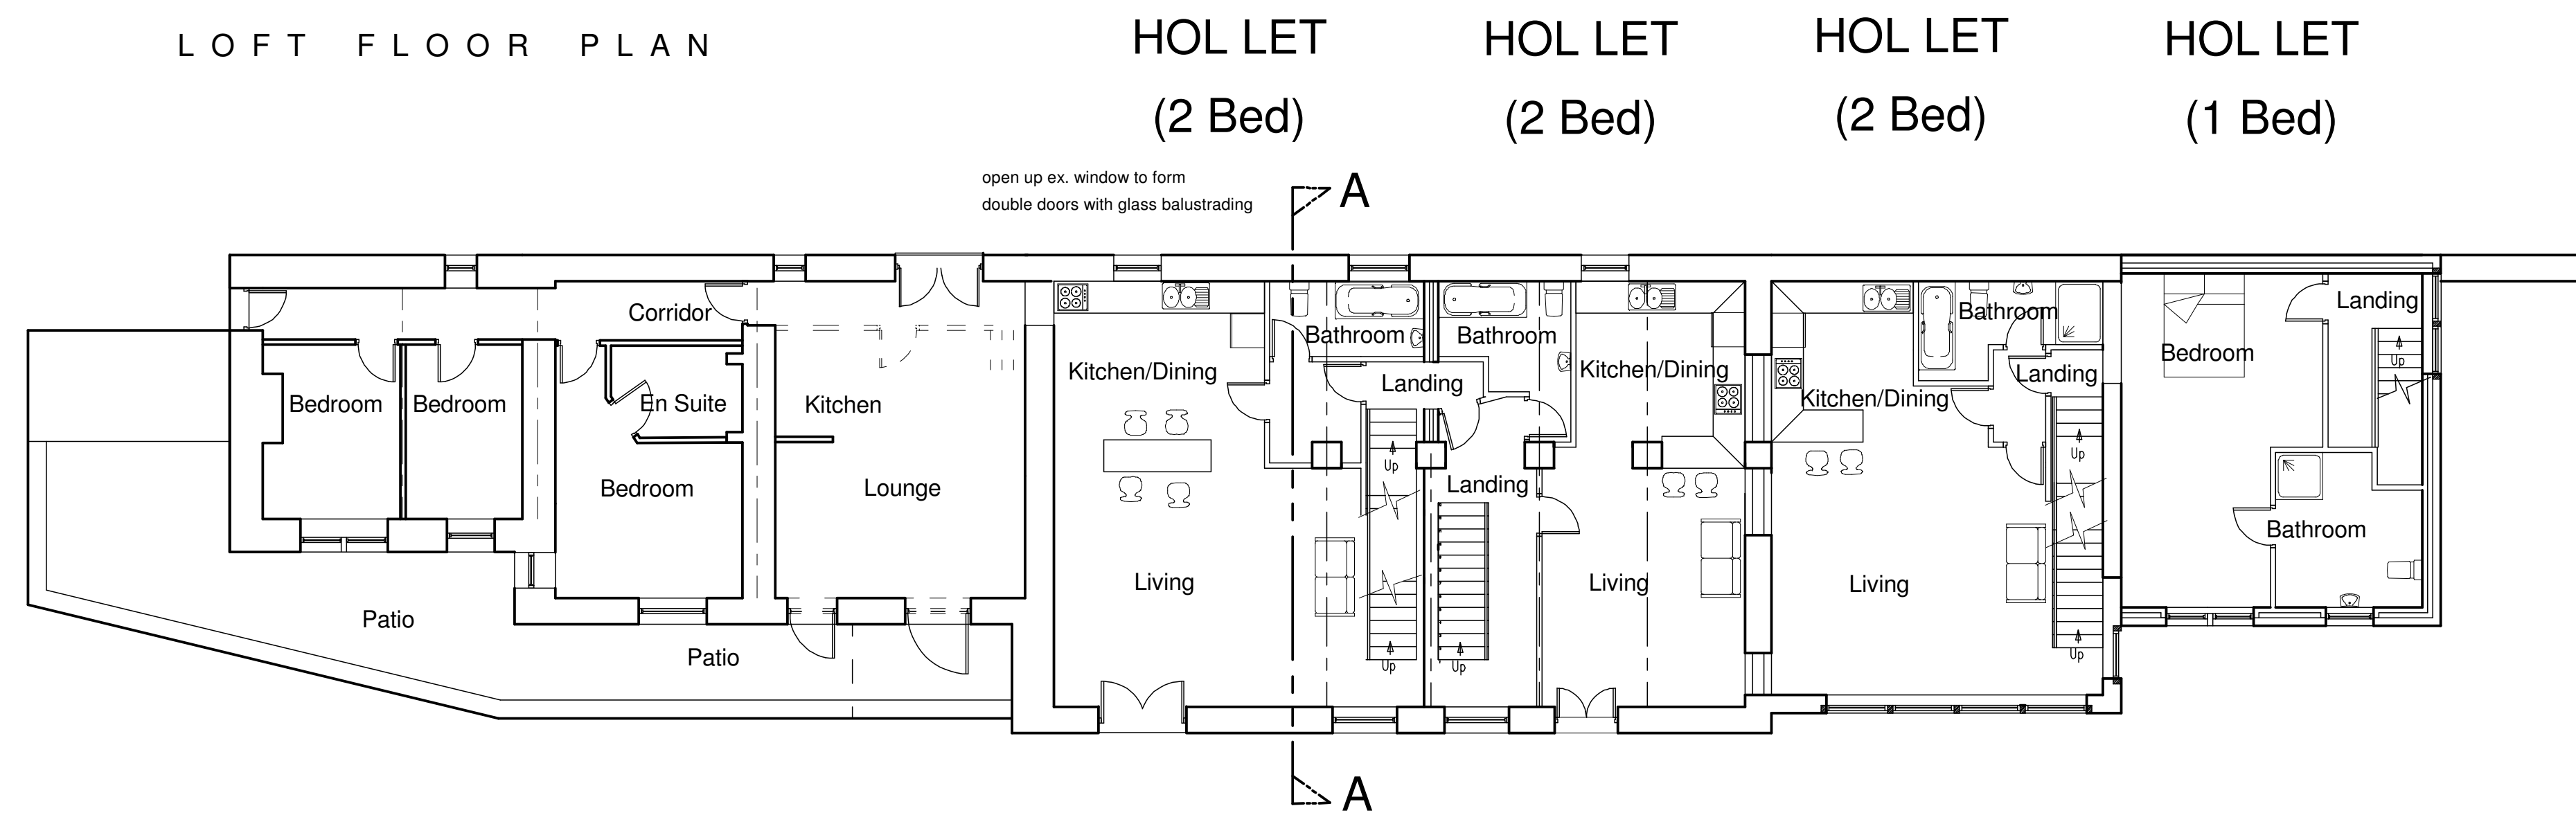

FIRST FLOOR PLAN

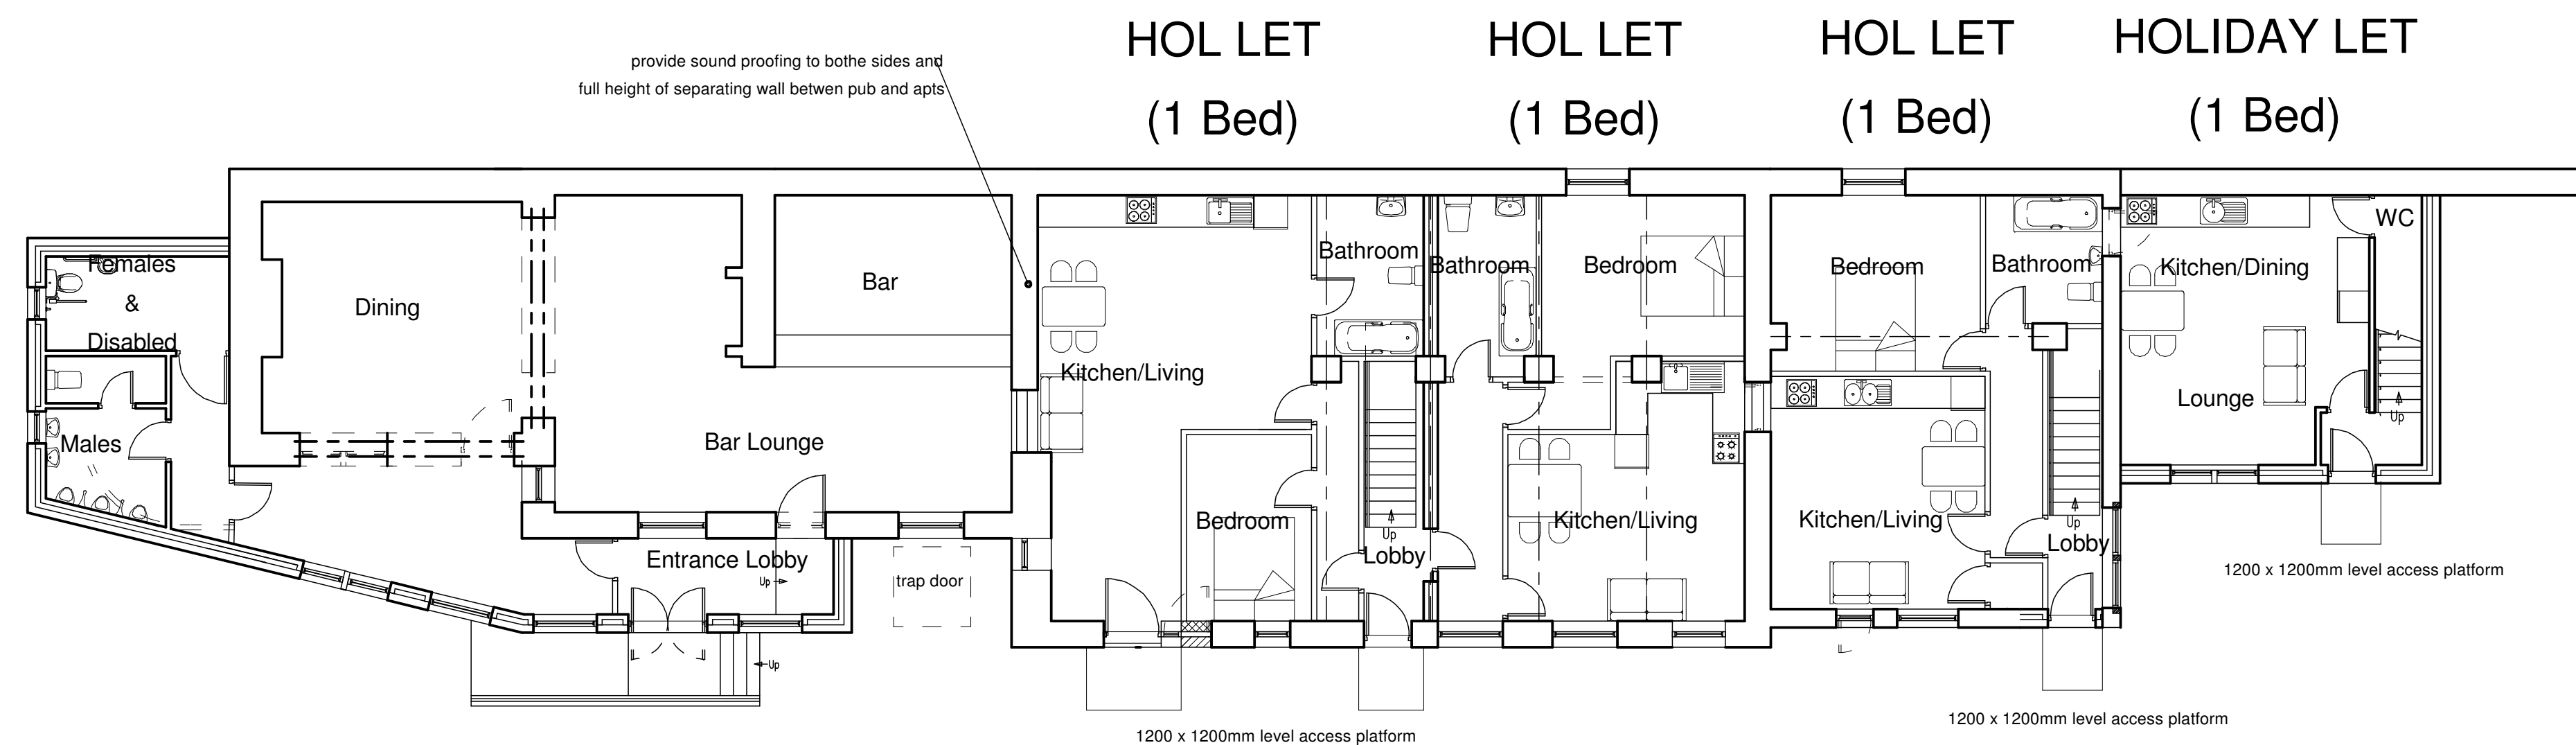

GROUND FLOOR PLAN

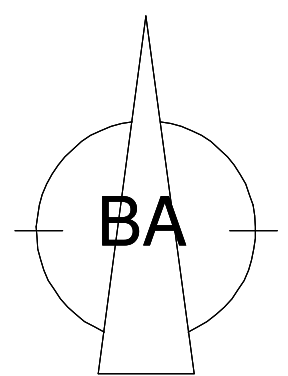

Brunswick Architectural
Unit 7, Railway Sawmills,
Burbeary Road, Hudds HD1 3UN
Mobile: 07860 354023
E-Mail: mick@brunswickstates.com

CLIENT: S Kerr

TITLE: Rose & Crown Inn, Cop Hill Side,
Slaithwaite, Hudds

NOTES:
This drawing is for Building Control & Planning
Permission purposes only. Brunswick Arch.
accept no liability for errors or omissions. The
drawing may be used for estimating purposes,
the Principal Contractor must cost fully from a
site investigation. The Contractor is responsible
for checking site dimensions, materials etc, and
all building work, such work being checked by
Building Control on site, as may be appropriate.
Brunswick Architectural disclaim any liability
for works carried out.

PROPOSED PLANS

SCALE: 1:100 @ A1 DATE: 27 April 2019

DRG No18_160.2.2B

