




FRONT ELEVATION




SIDE ELEVATION




REAR ELEVATION

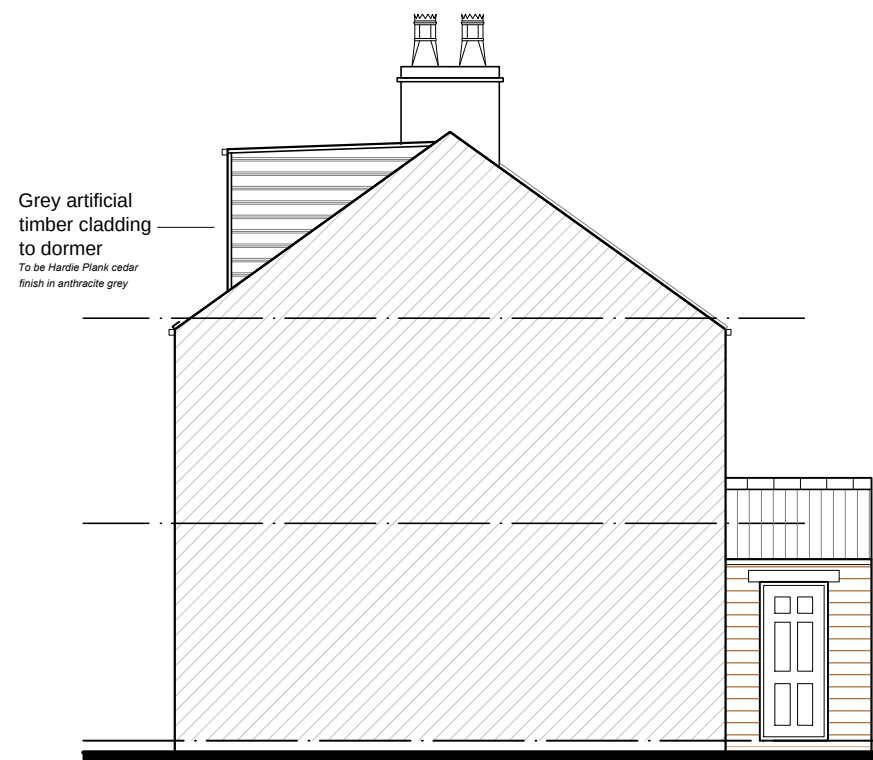


PARTIAL SIDE ELEVATION

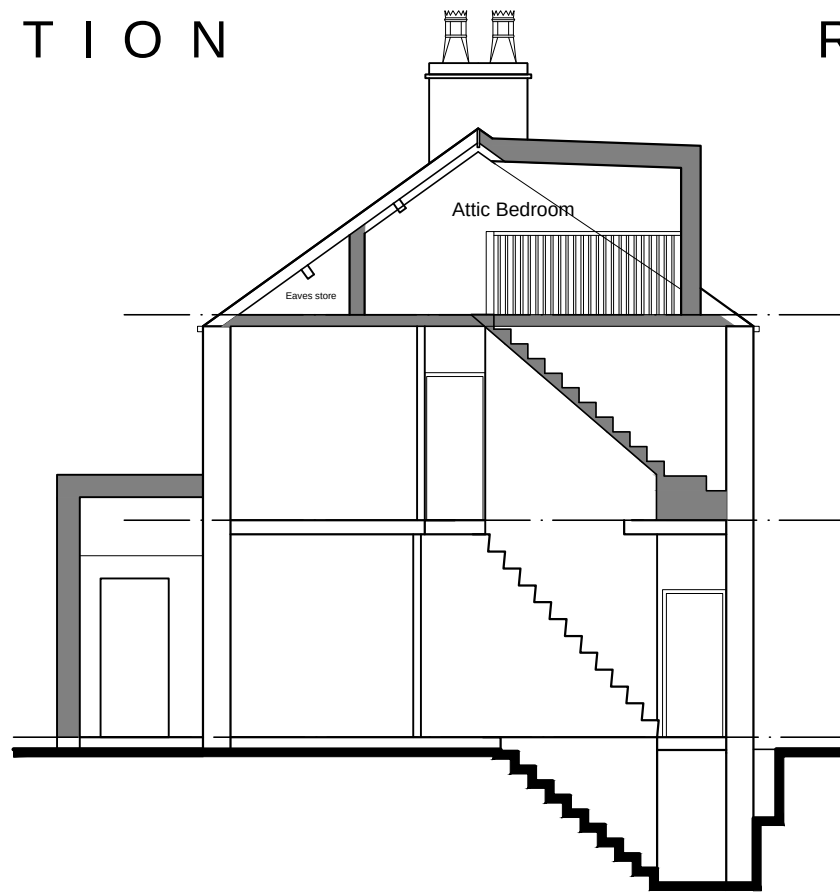


SECTION A - A

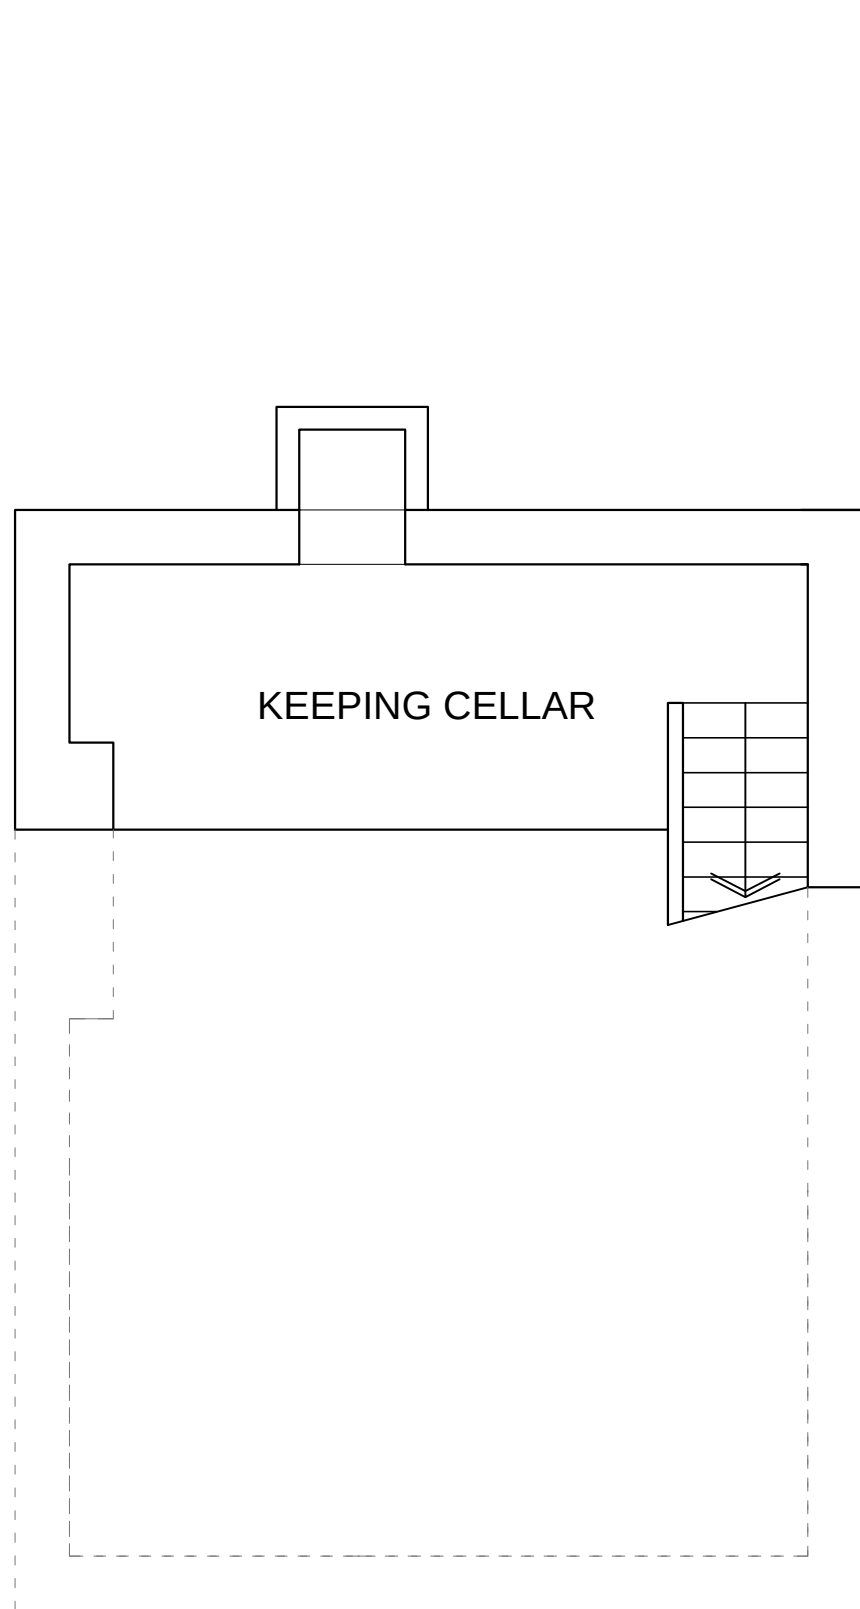


CELLAR FLOOR PLAN

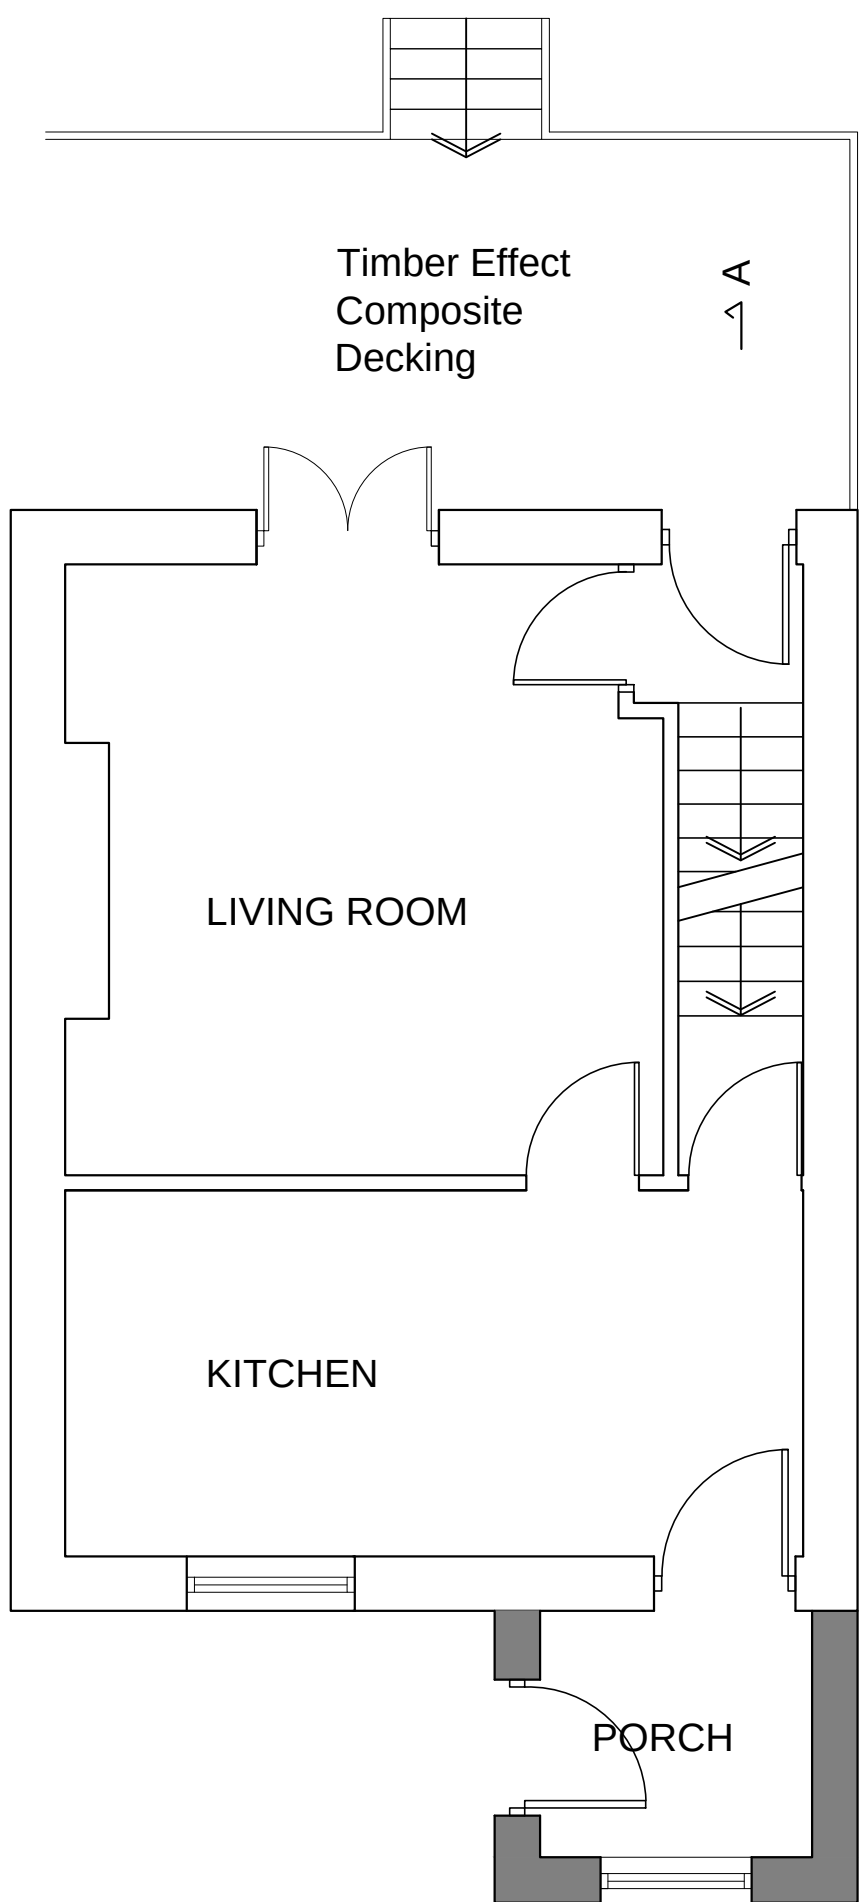

GROUND FLOOR PLAN

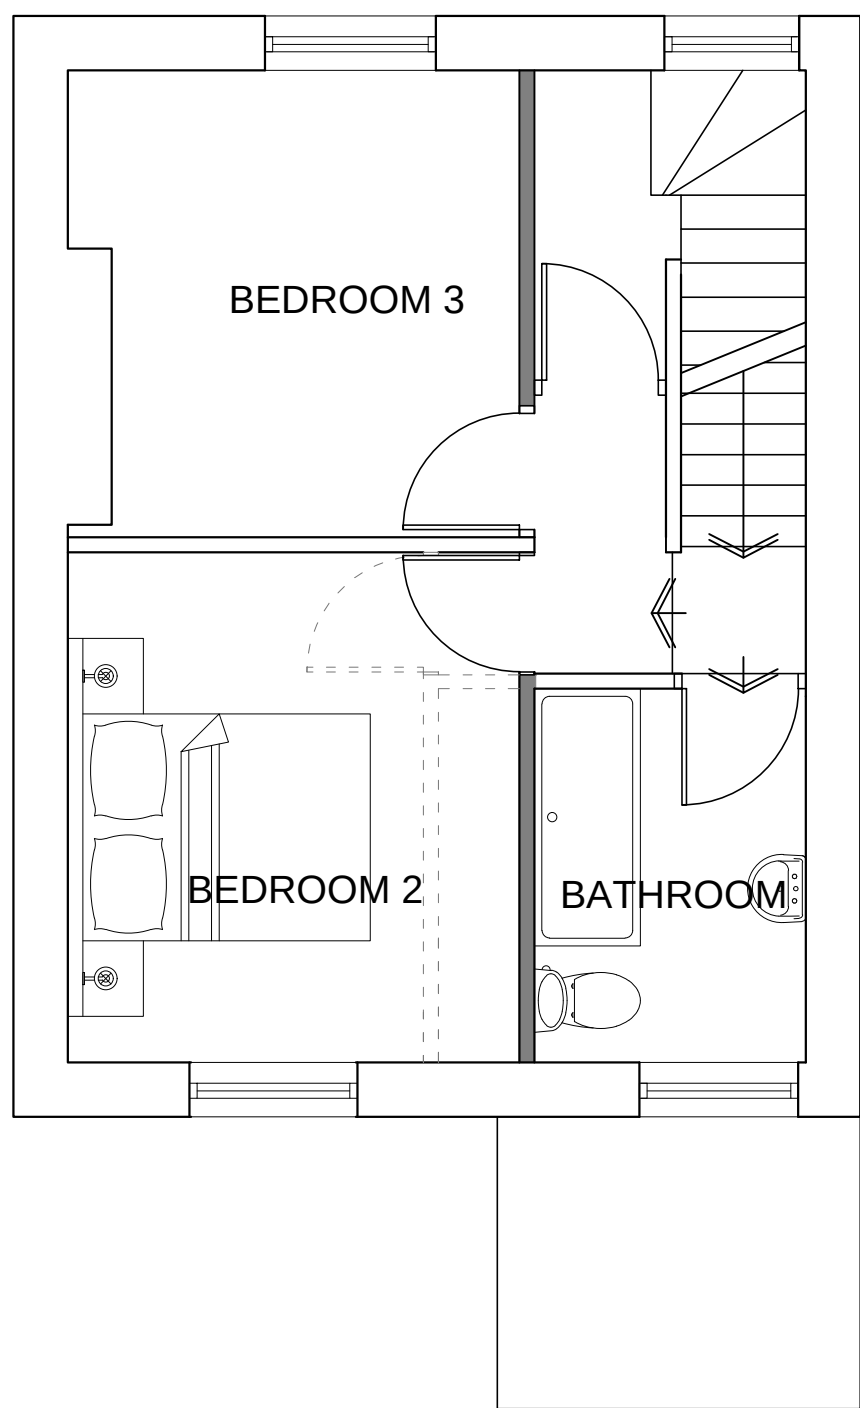

FIRST FLOOR PLAN

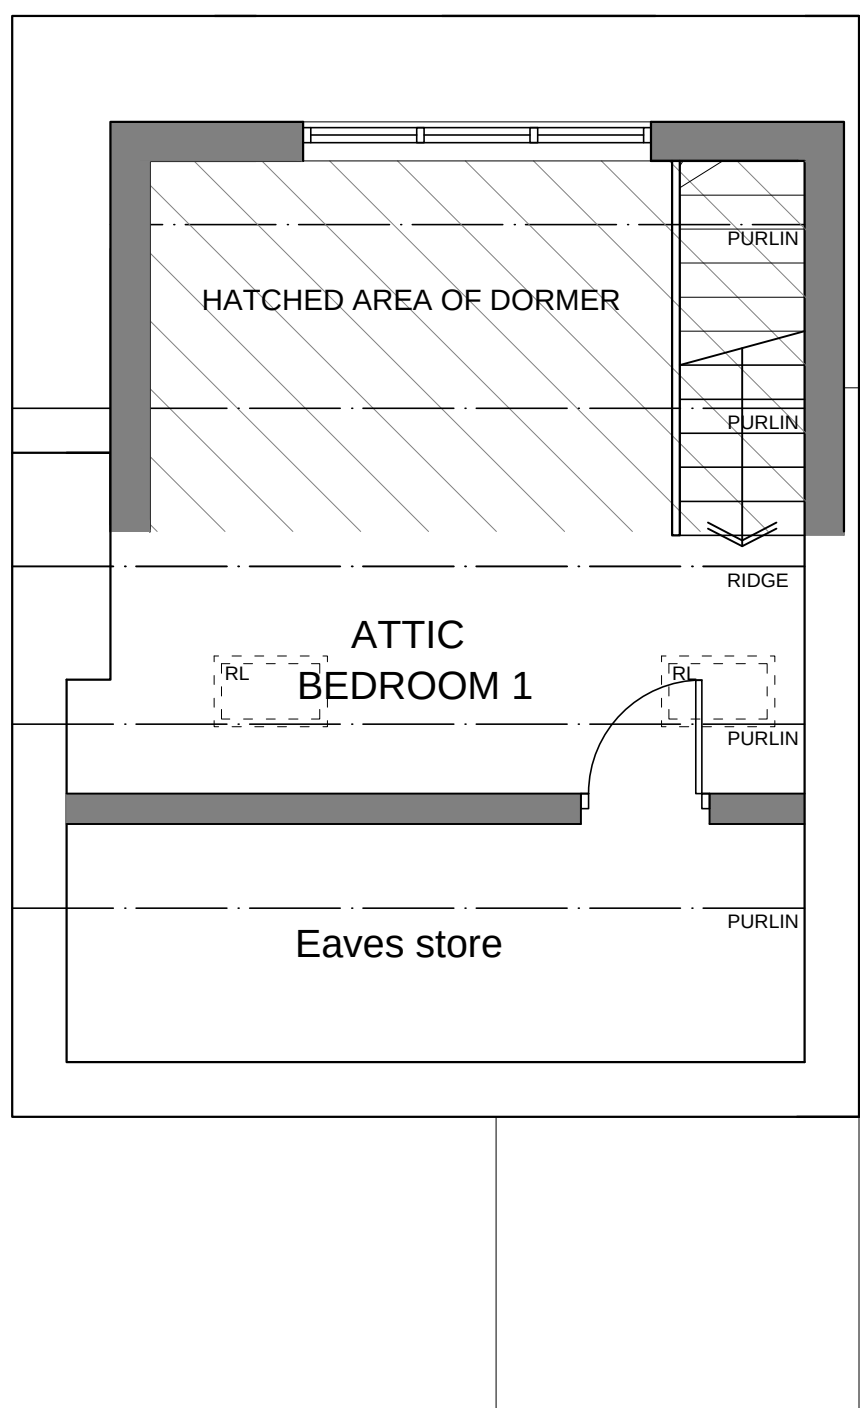

ATTIC FLOOR PLAN

Only figured dimensions should be used.
Scaled dimensions should be checked with the Architect.
This drawing together with the design, is the property and copyright of the Architect and must not be reproduced without written permission

PLANNING

Rev D:
Dormer reduced in size following LPA comment. JF 29.03.19

Rev C:
Dormer size reduced following LPA comment. Windows merged to form one large central window. JF 27.03.19

Rev B:
Dormer size reduced following LPA comment. JF 20.03.19

Rev A:
Dormer size reduced following LPA comment. Decking material annotated on plans. JF 08.03.19

Revision:



acumen
designers & architects

acumenarchitects.co.uk 01484 546000
Headrow House, Old Leeds Road, Huddersfield, HD1 1SG

CLIENT:

MS. G. STEPHENSON

JOB TITLE:

ALTERATIONS to 15 GREENSIDE,
LOWER CUMBERWORTH,
HUDDERSFIELD

DRAWING TITLE:

HOUSE as PROPOSED

DRAWN: JF	DATE: JAN '19
CHECKED: JC	SCALE: 1:100 & 1:50@ A1
DRAWING NUMBER:	2584 - 03D