


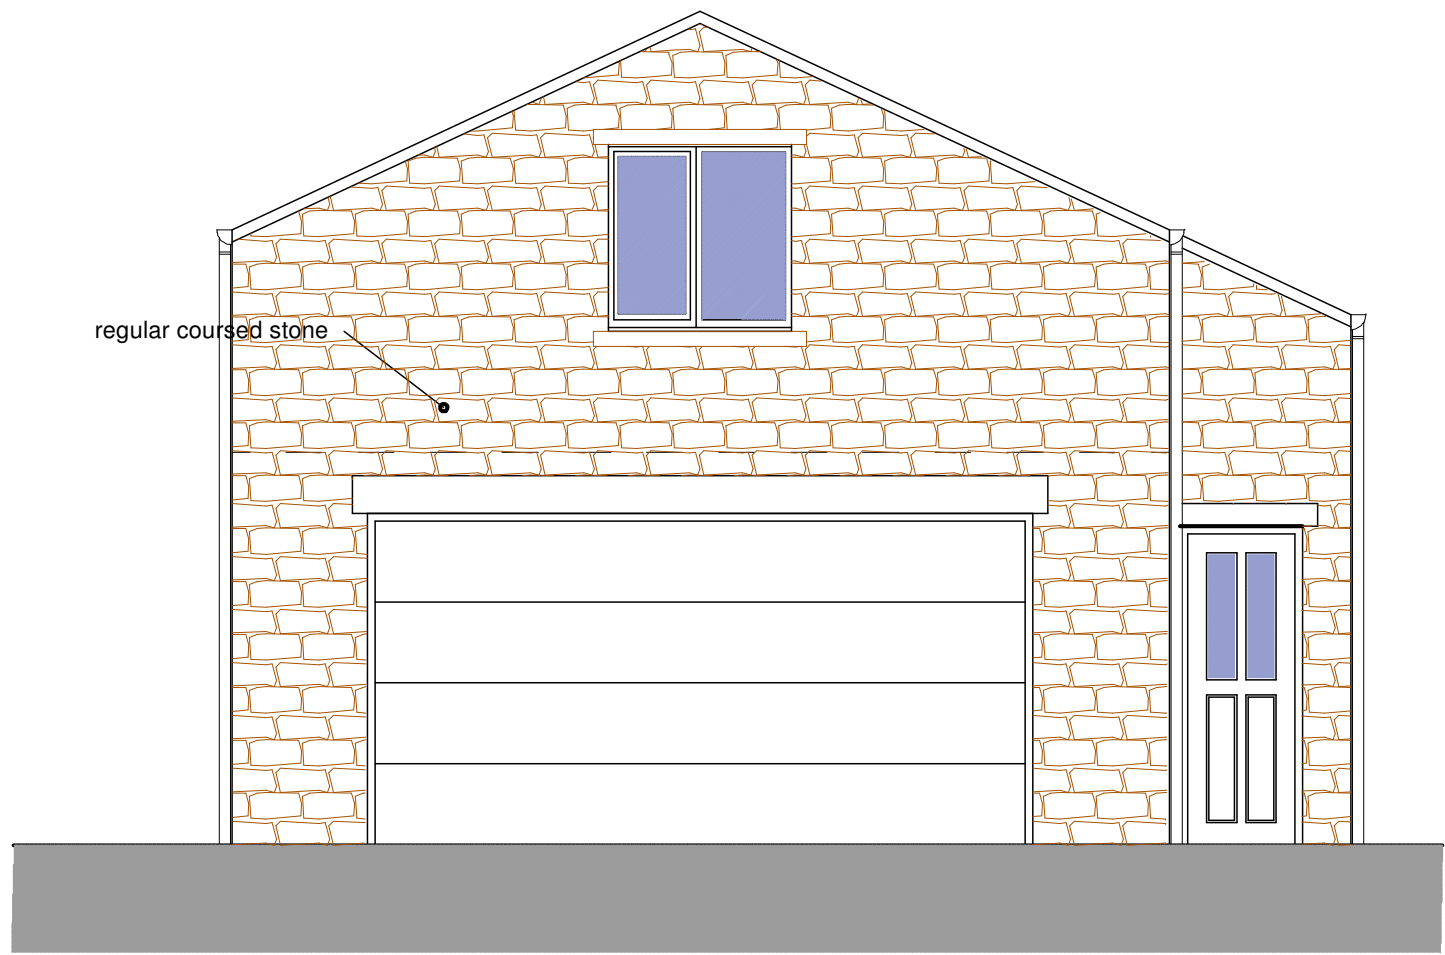


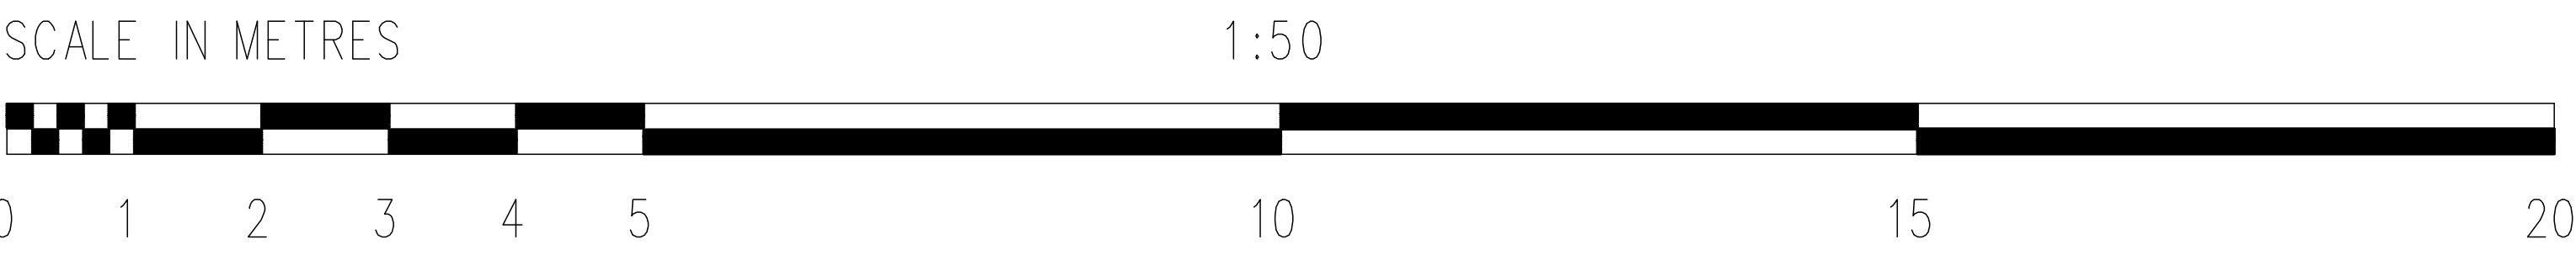


FRONT ELEVATION

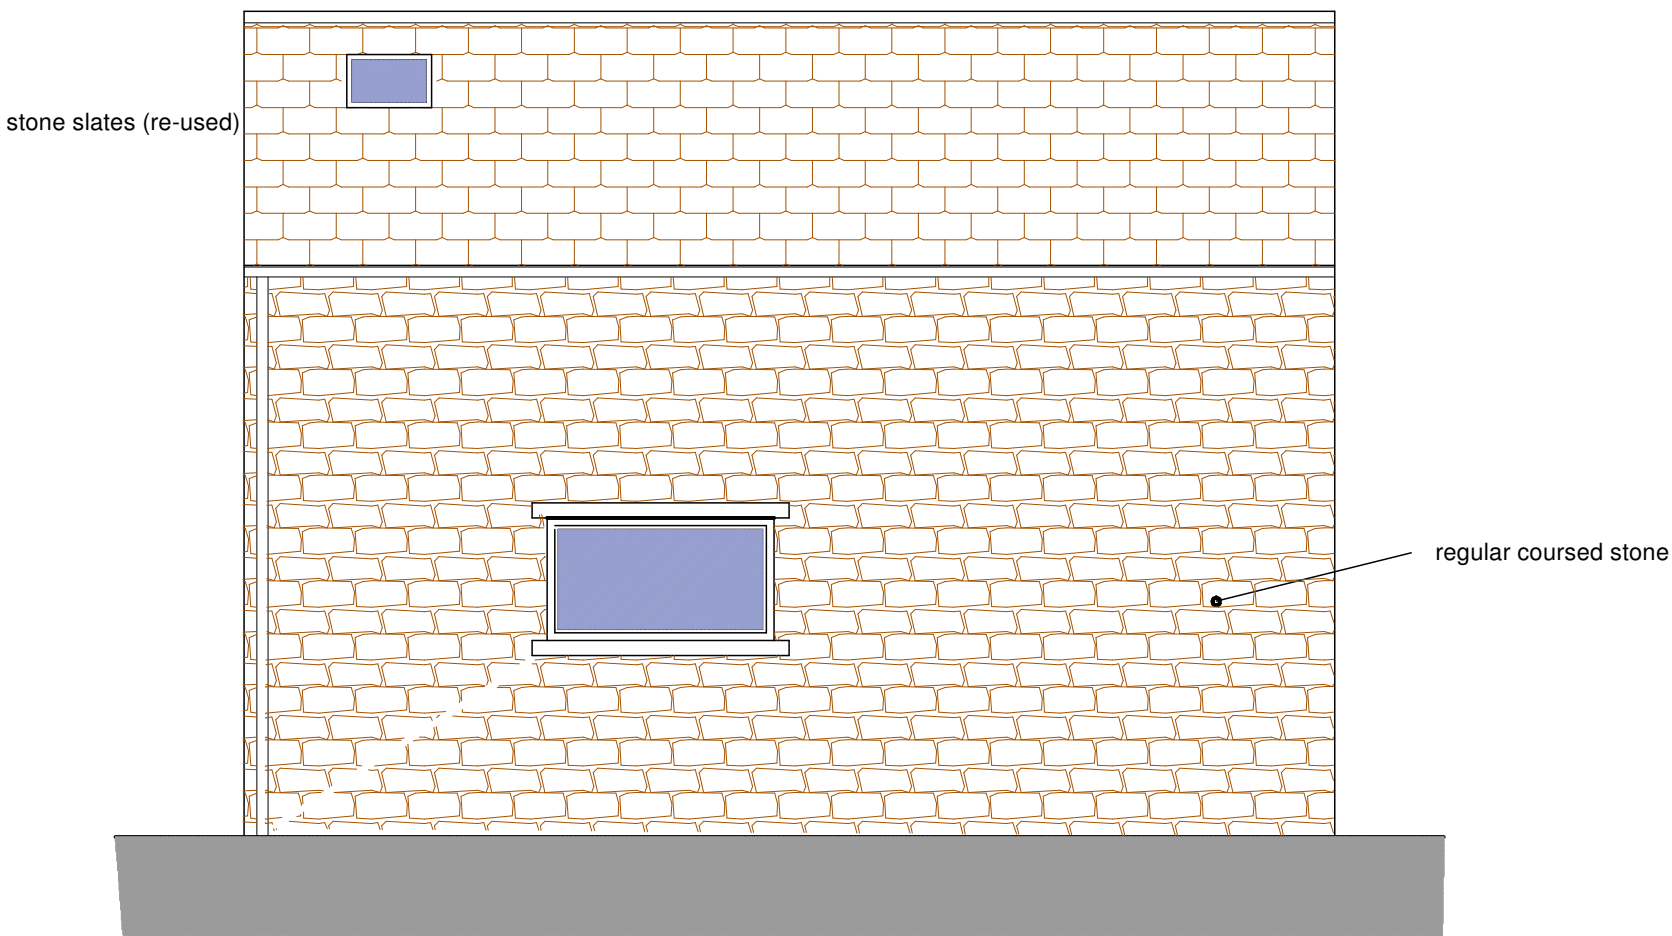


SIDE ELEVATION

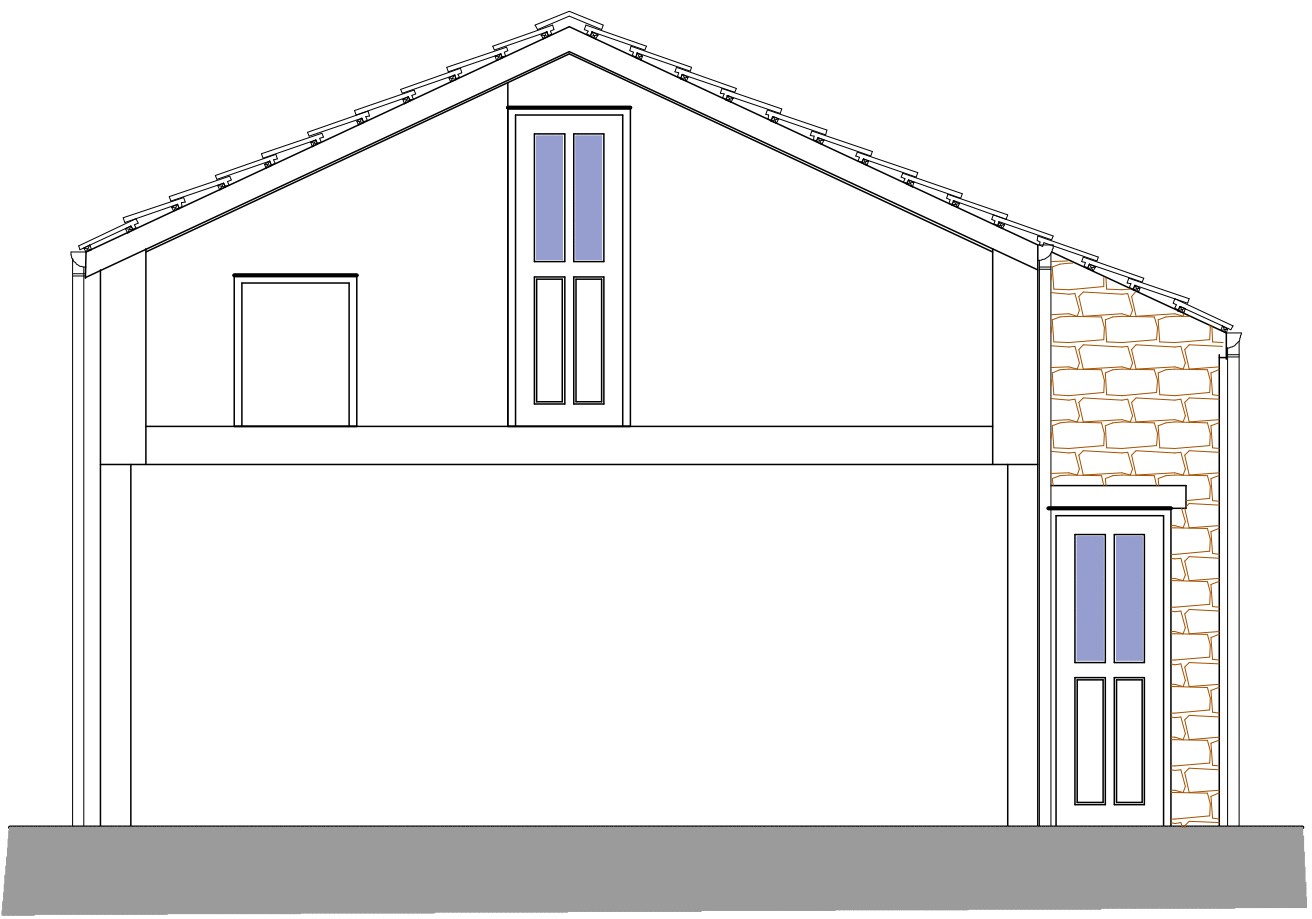


TYPICAL SECTION

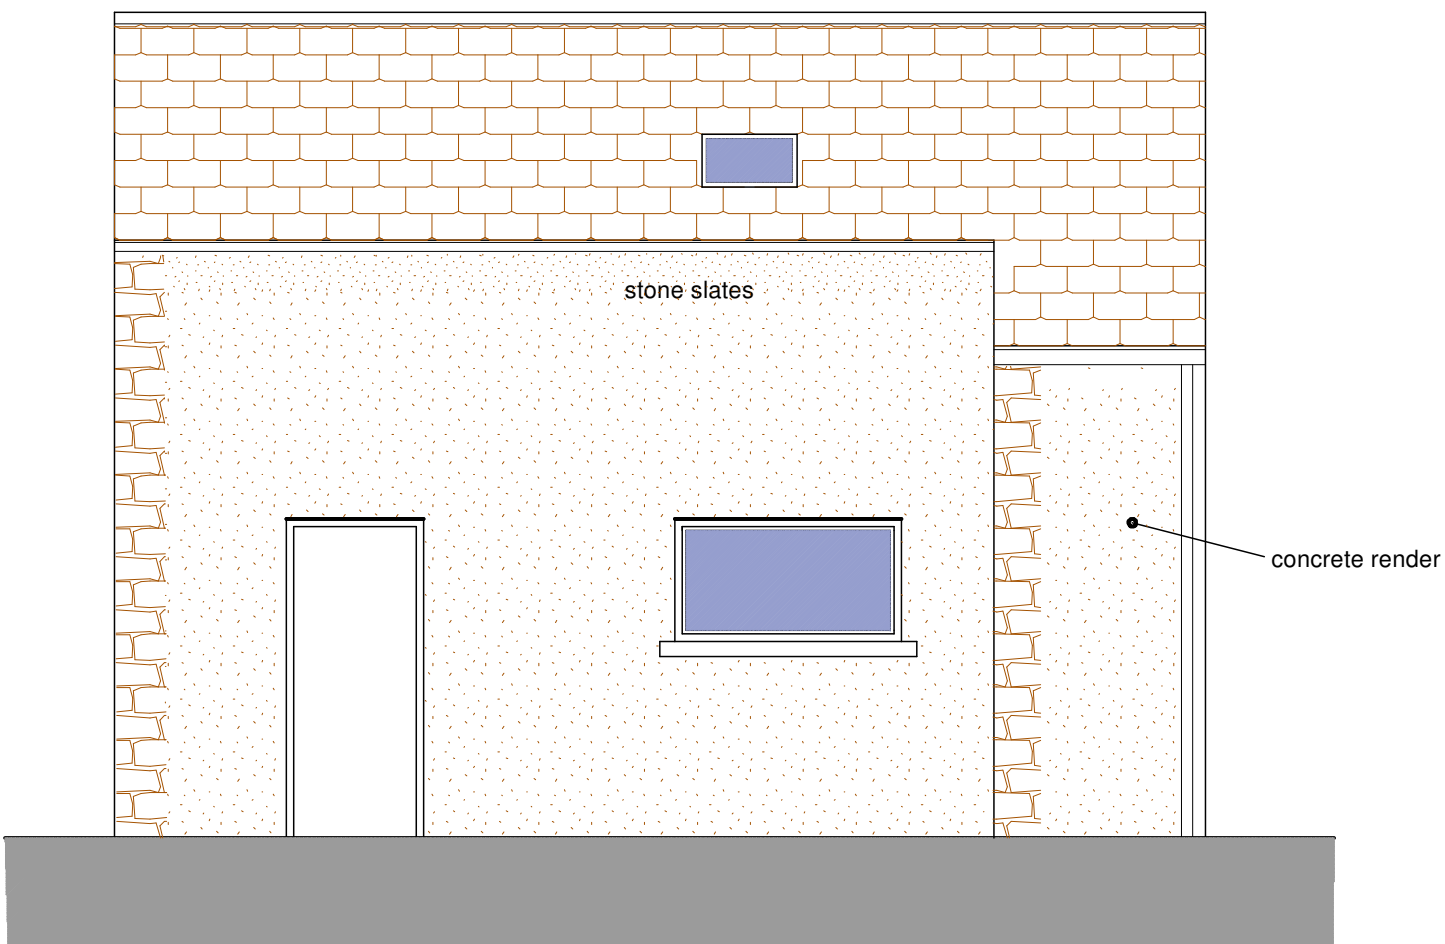


SIDE ELEVATION

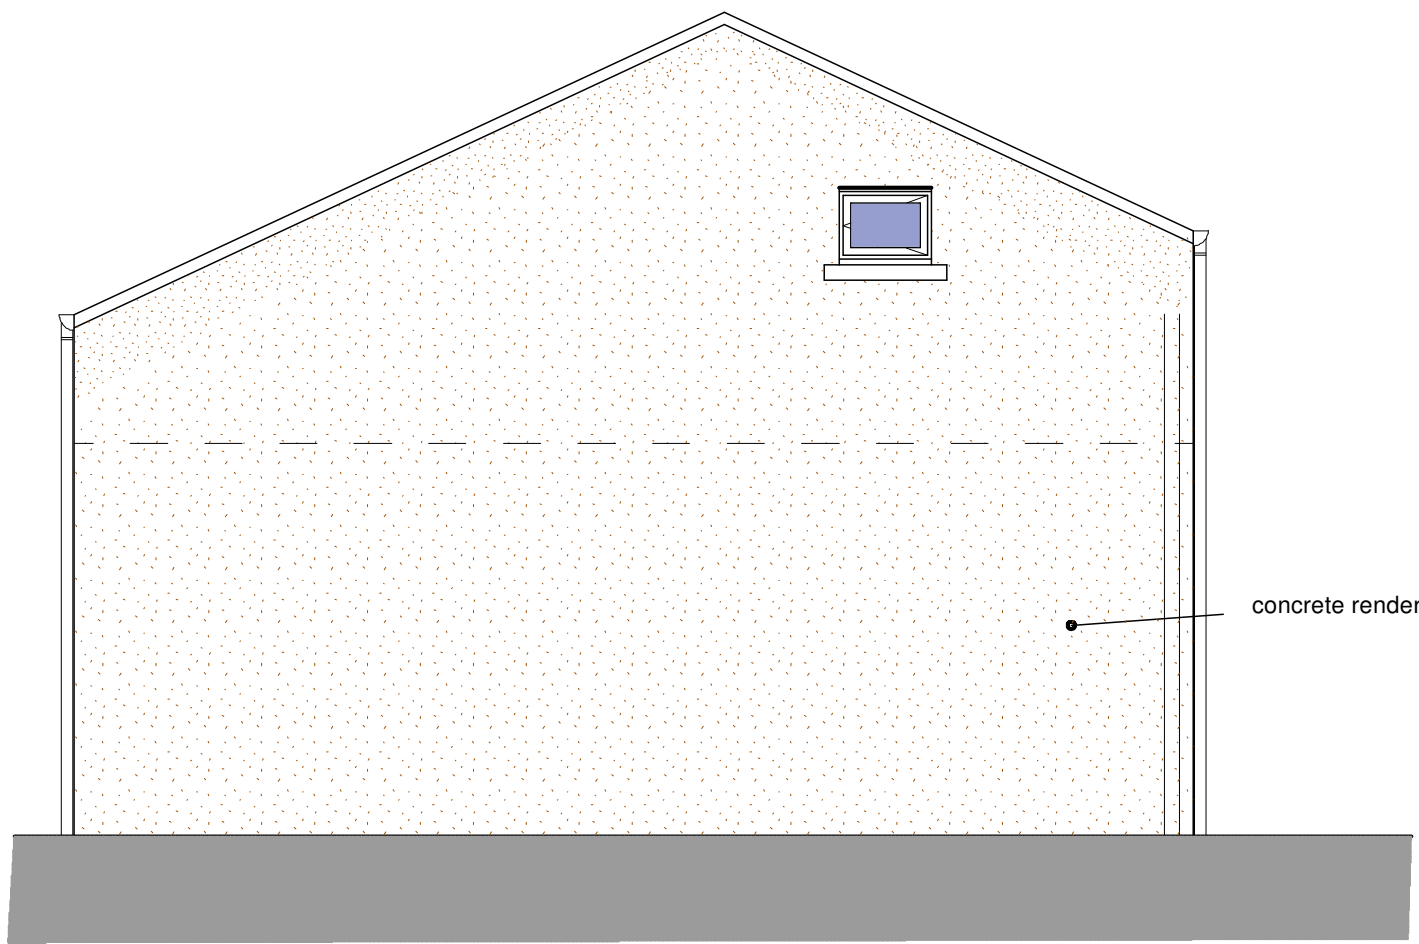


REAR ELEVATION

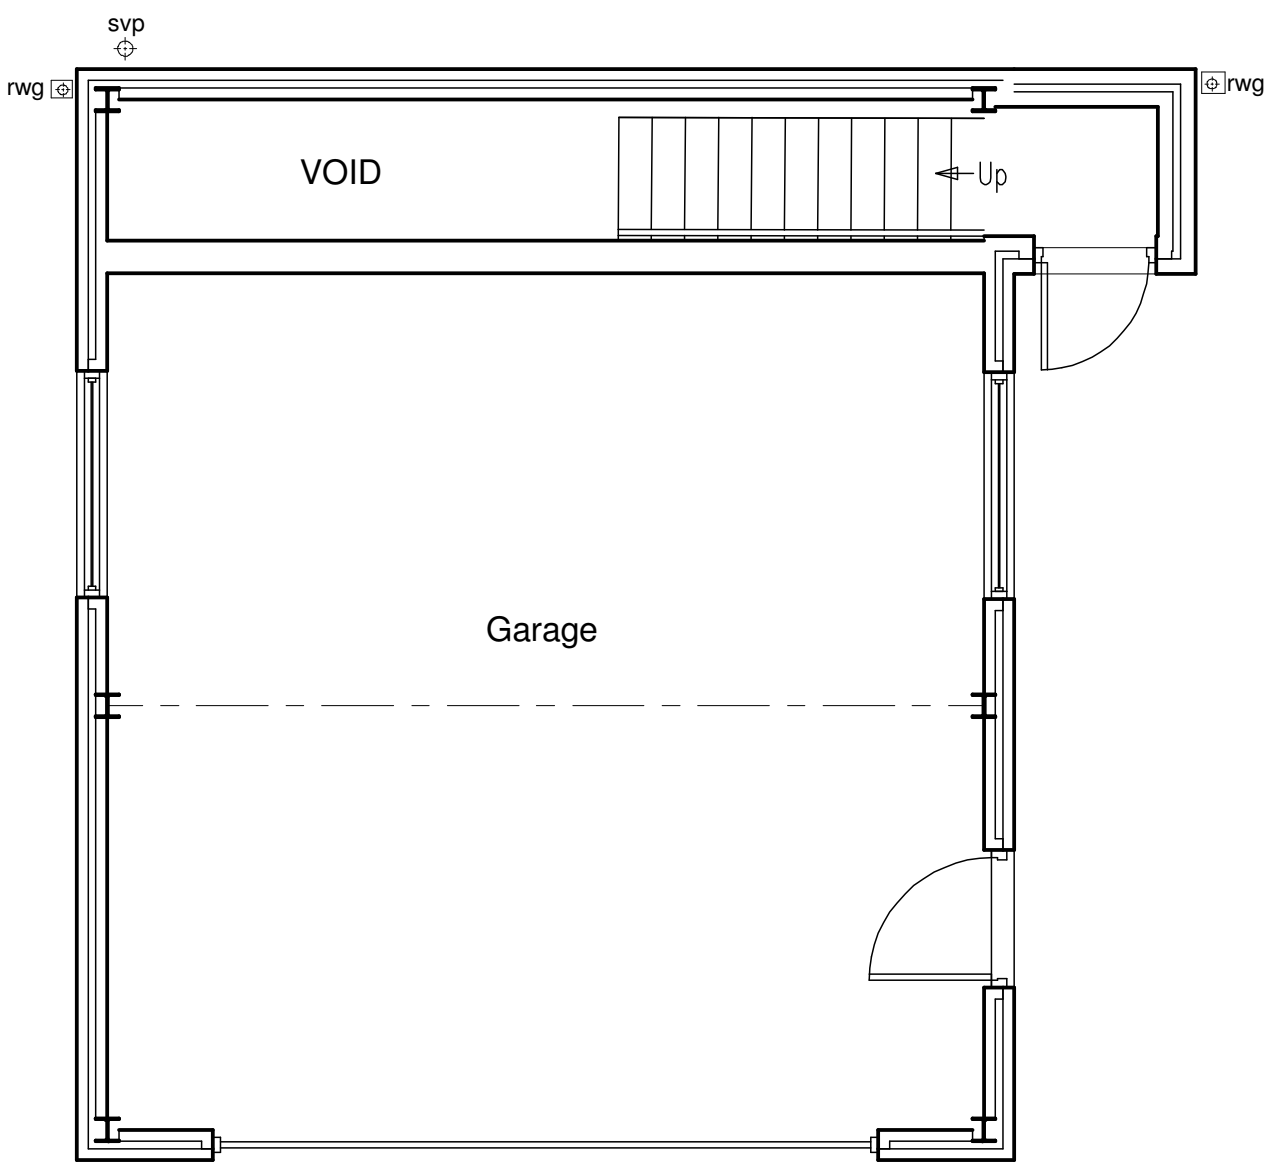

GROUND FLOOR PLAN

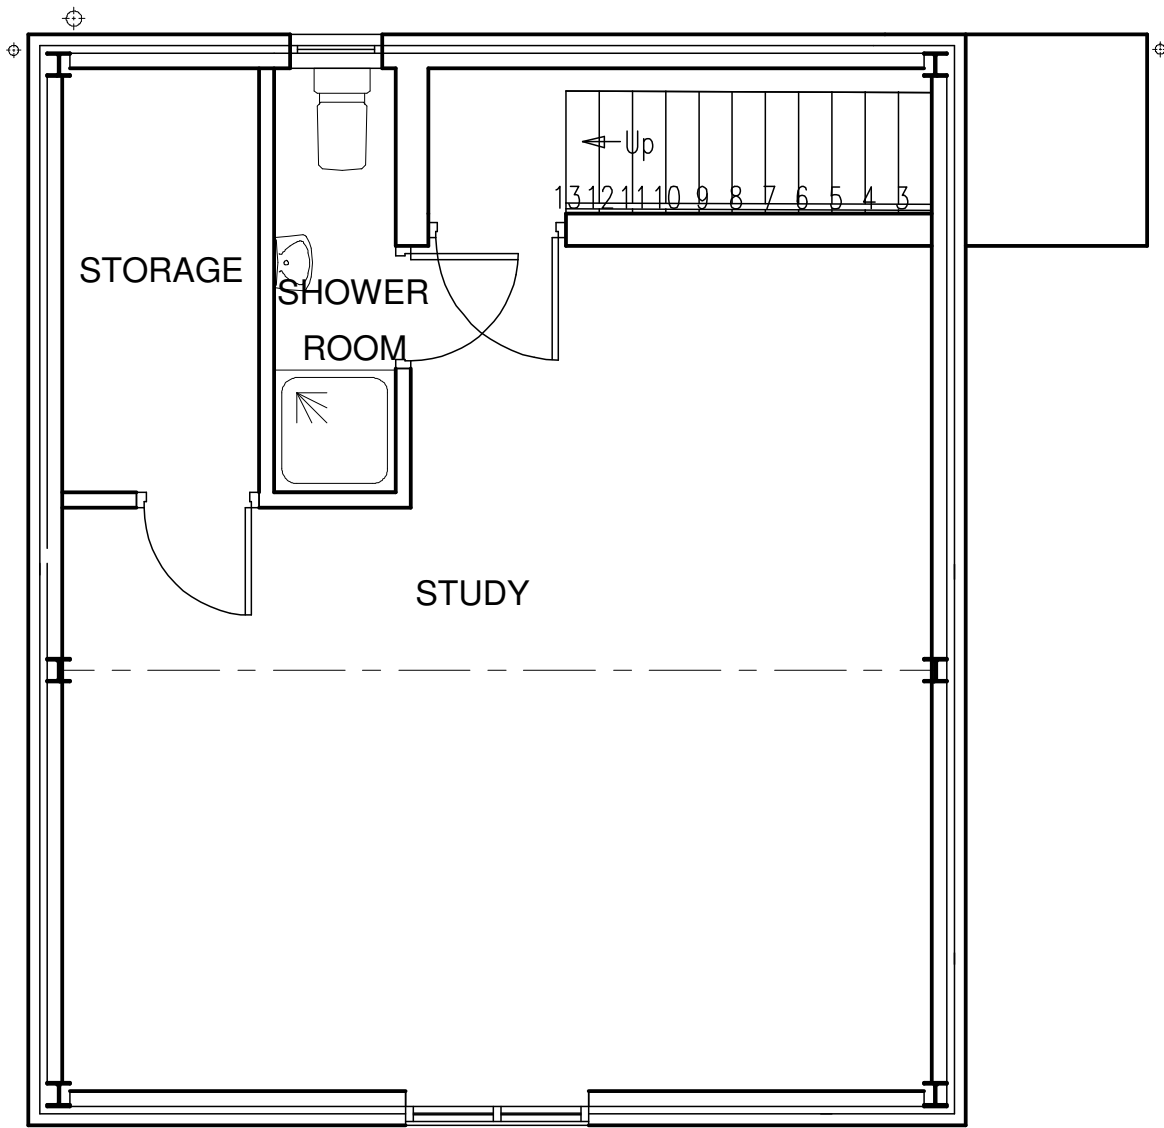

FIRST FLOOR PLAN

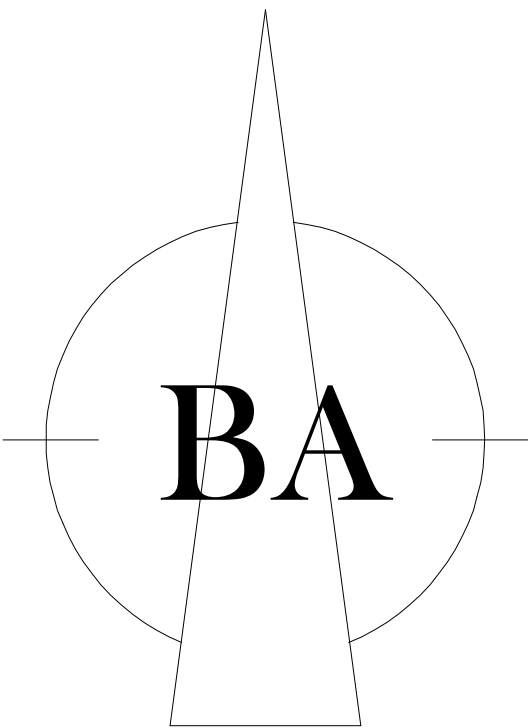

Brunswick Architectural Unit 7, Railway Sawmills, Burbeary Rd, Hudds HD1 3UN Mobile: 07860 354023 E-Mail: mick@brunswickstates.com	
CLIENT:	A CRABTREE
TITLE:	Extension at 2 Drake Hill Cottage, Drake Hill Rd, Cumberworth
NOTES:	This drawing is for Building Control & Planning Permission purposes only. Brunswick Architectural accept no liability for errors or omissions. The drawing may be used for estimating purposes, but the Principal Contractor must cost fully from a site investigation. The Contractor is responsible for checking site dimensions, materials etc, and all building work, such work being checked by Building Control on site, as may be appropriate. Brunswick Architectural disclaim any liability for works carried out.
Revisions:	REV A - 9 March 2019 - Ridge lowered, pitch lessened and material amended to side elevation to satisfy Planning
PROPOSED PLAN AND ELEVATIONS	
SCALE:	1:50 @ A1
DATE:	01 Jan 2019
DRG No:19_100.2A	