



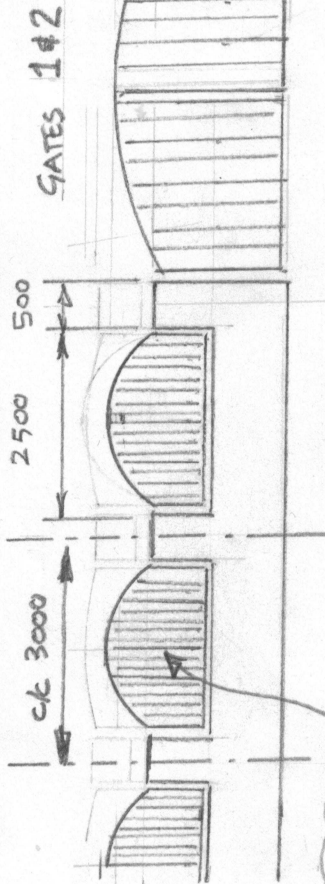

RAILINGS 15 ϕ BAR
100mm C/C

WALL SCALE 1:100
MATERIAL - NATURAL STONE

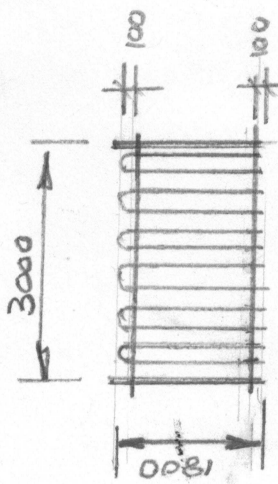


FENCING 1:100
BOWTOP

POSTS 60mm ϕ
COLOR GREEN RAL 6005
HORIZONTAL RAIL 50x25
VERTICAL RAILS 119 ϕ C/C
GATES A&B - TO MATCH

LOV Analysis

IRISH
NATIONAL
CLUB
PARK PARADE

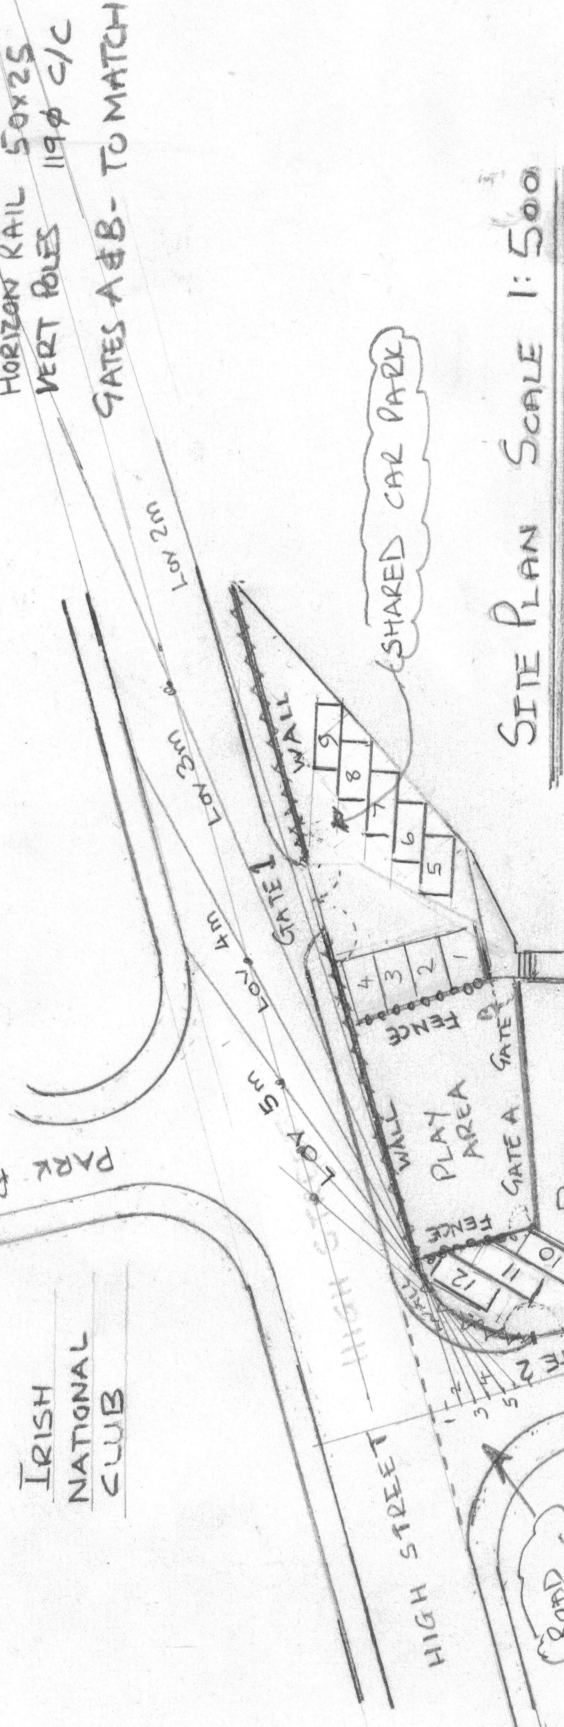

KEY
WALL
FENCING

LOV = Line of Visibility
7m - 15m
6m - 19m
5m - 24m
4m - 32m
3m - 53m
2m - 150m

SITE PLAN SCALE 1:500

PROJECT : PARK PRE-SCHOOL Type : Wall and Play Area			
Location	125 High Street Westtown Dewsbury	WF13 2QG	
Drawn by	M Pandor	Contact	07479 464 428 mpandor@gmail.com
Date	20/01/2019	Scale	1:500 & 1:100
Paper Size	A4	Drawing No	1MP 002 (rev 1)
		Page	2 of 2