


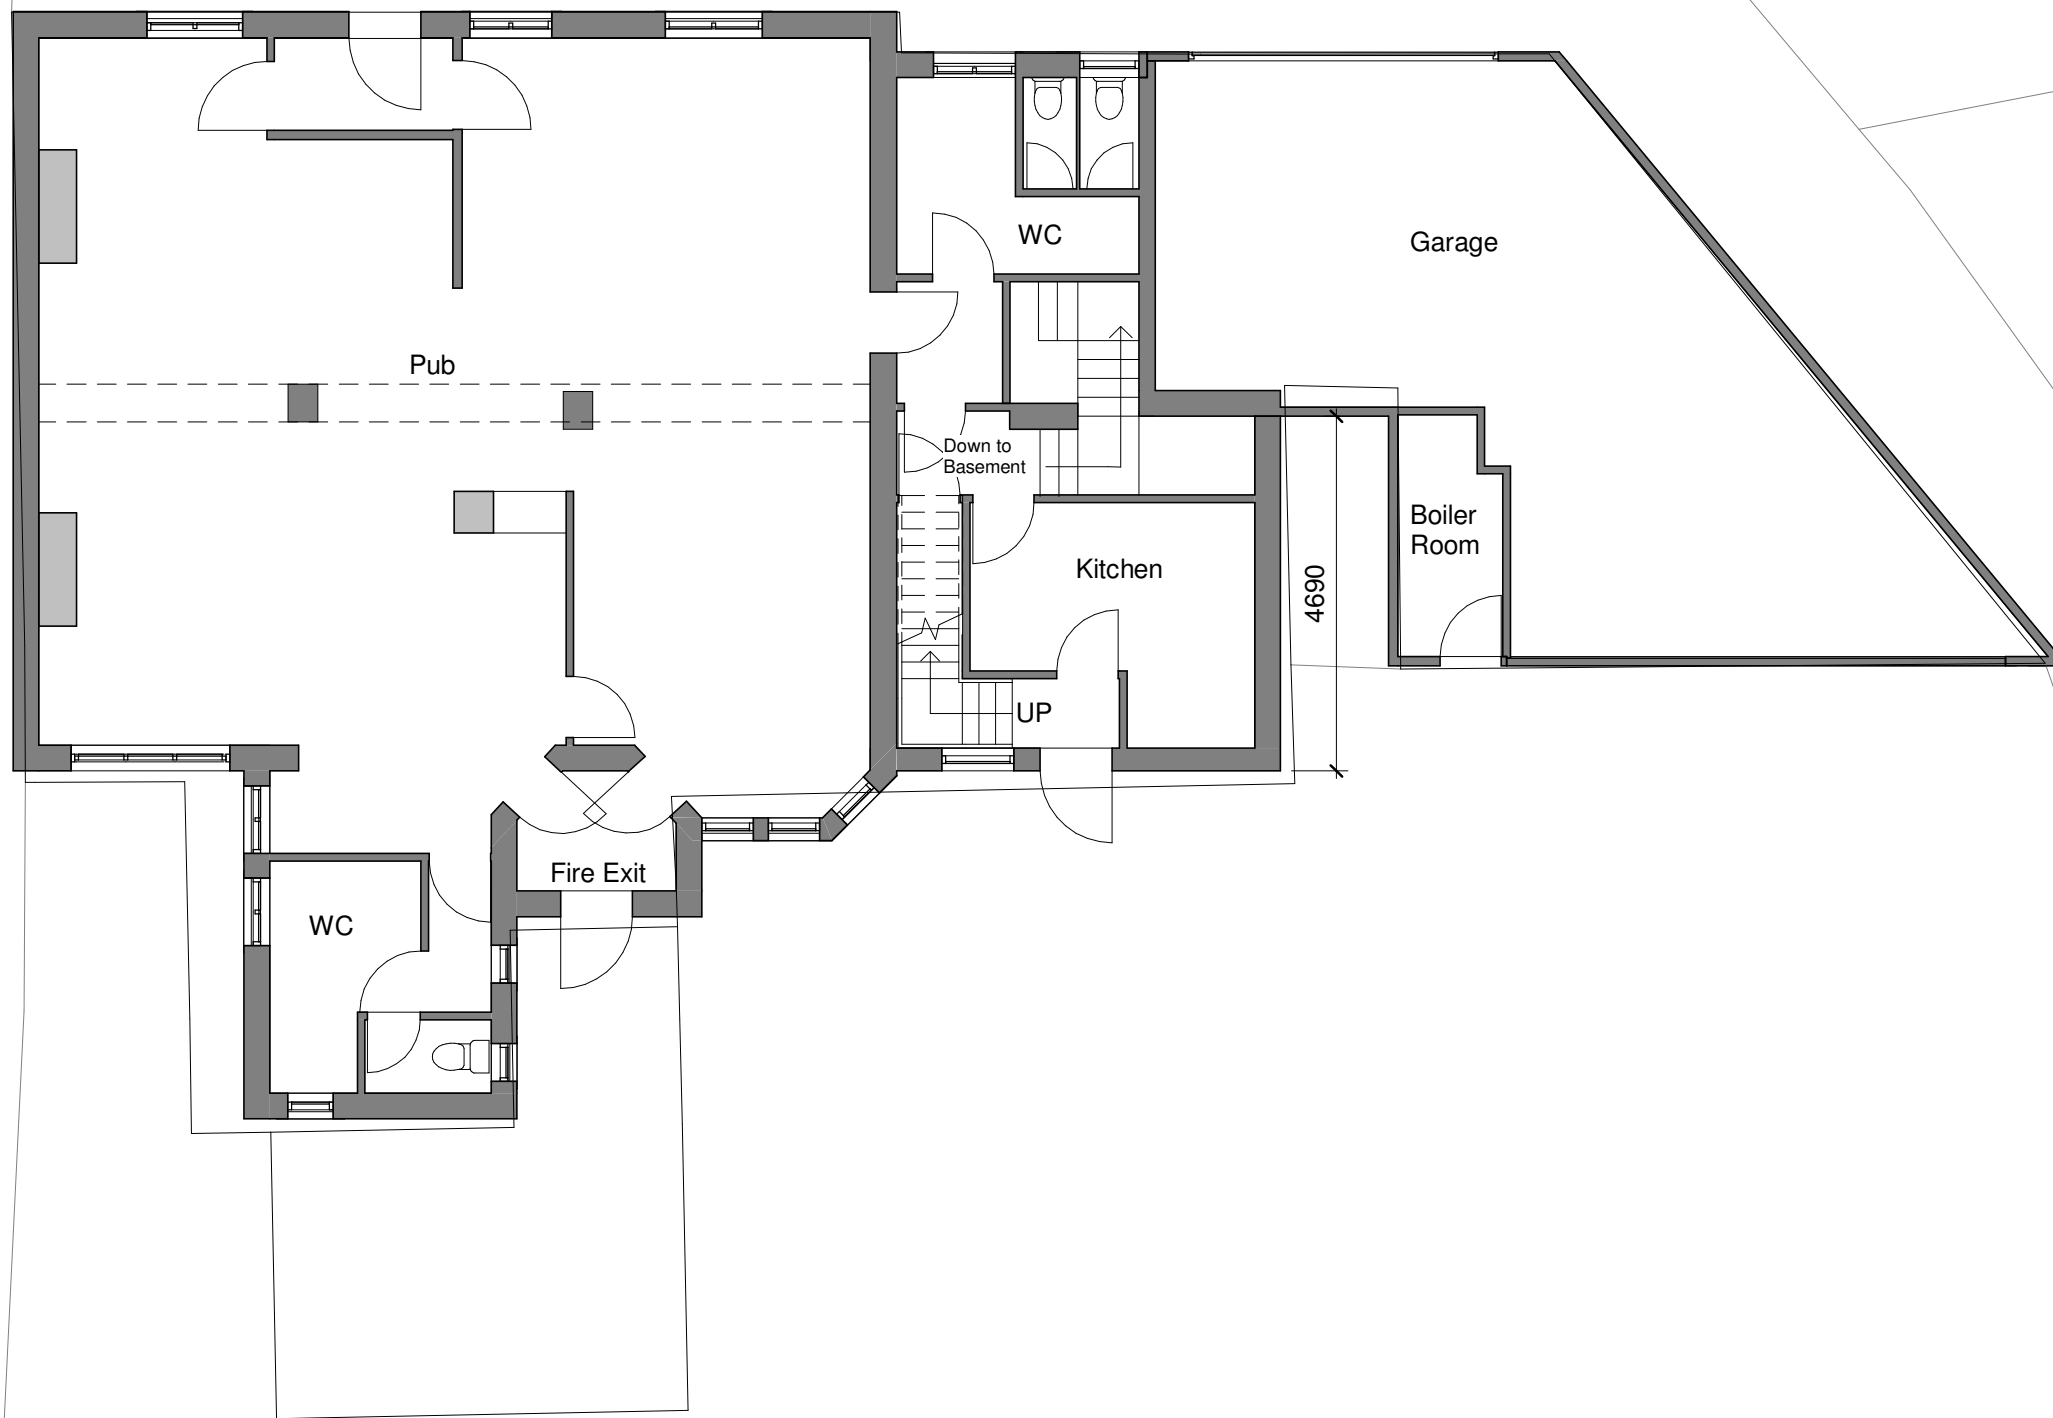

Existing Ground Floor Plan

1 : 100

103-105 Bradford Rd
Huddersfield
HD1 6DZ
E : eng@huddsdesign.com
T : 01484 941051

Hudds Design

SHEET	Date	
	14/01/2019	
PROJECT	Scale (@ A3)	
	1 : 100	
DRAWING NUMBER	CLIENT	
	Mr Idris	
-00-009		REV