


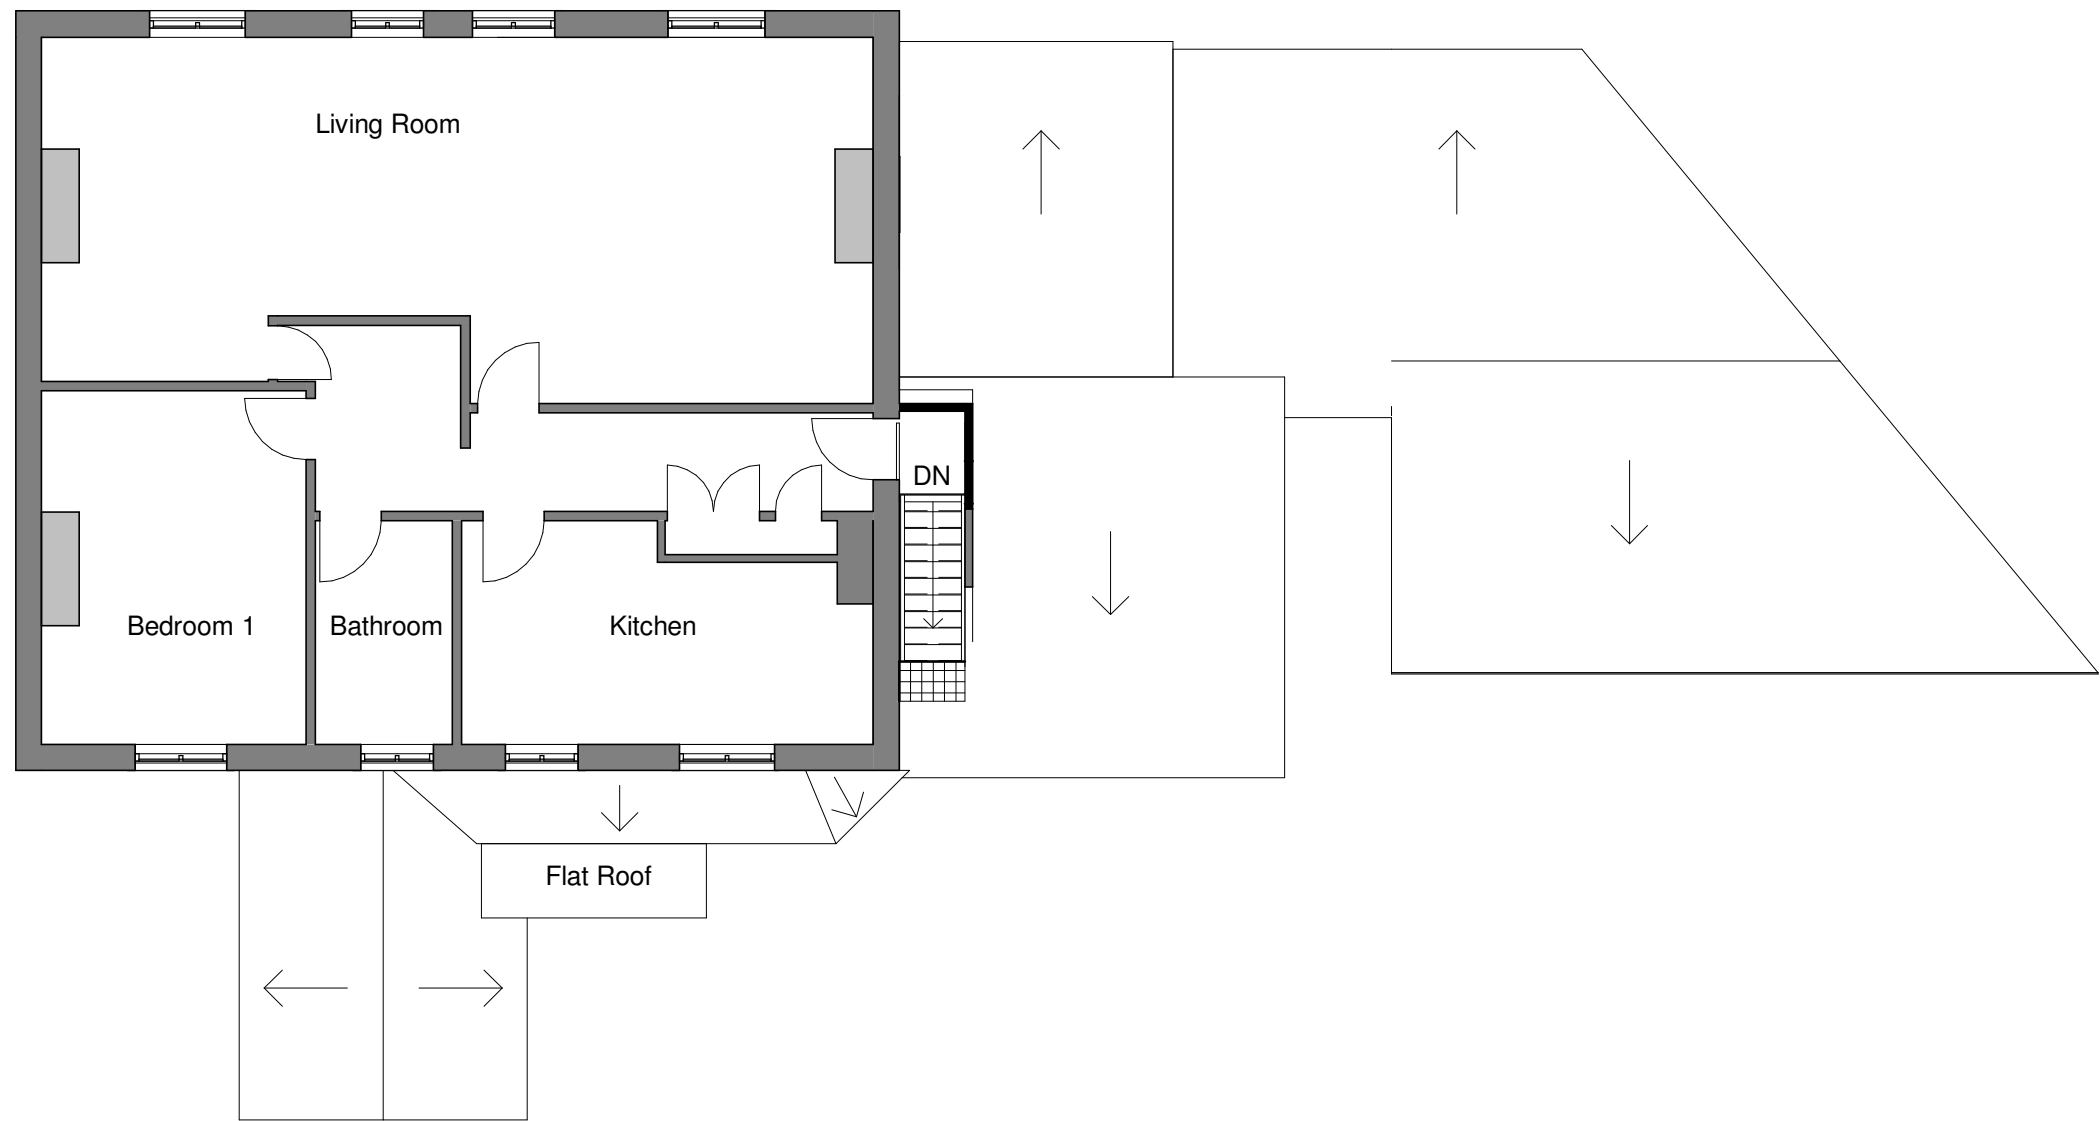

First Floor Plan  
1 : 100

103-105 Bradford Rd  
Huddersfield  
HD1 6DZ  
E : eng@huddsdesign.com  
T : 01484 941051

Hudds Design

|                     |              |  |
|---------------------|--------------|--|
| SHEET               | Date         |  |
|                     | 14/01/2019   |  |
| Existing Floor Plan | Scale (@ A3) |  |
|                     | 1 : 100      |  |
| PROJECT             | CLIENT       |  |
| IDZ Works           | Mr Idris     |  |
| DRAWING NUMBER      | REV          |  |
| -00-010             |              |  |