


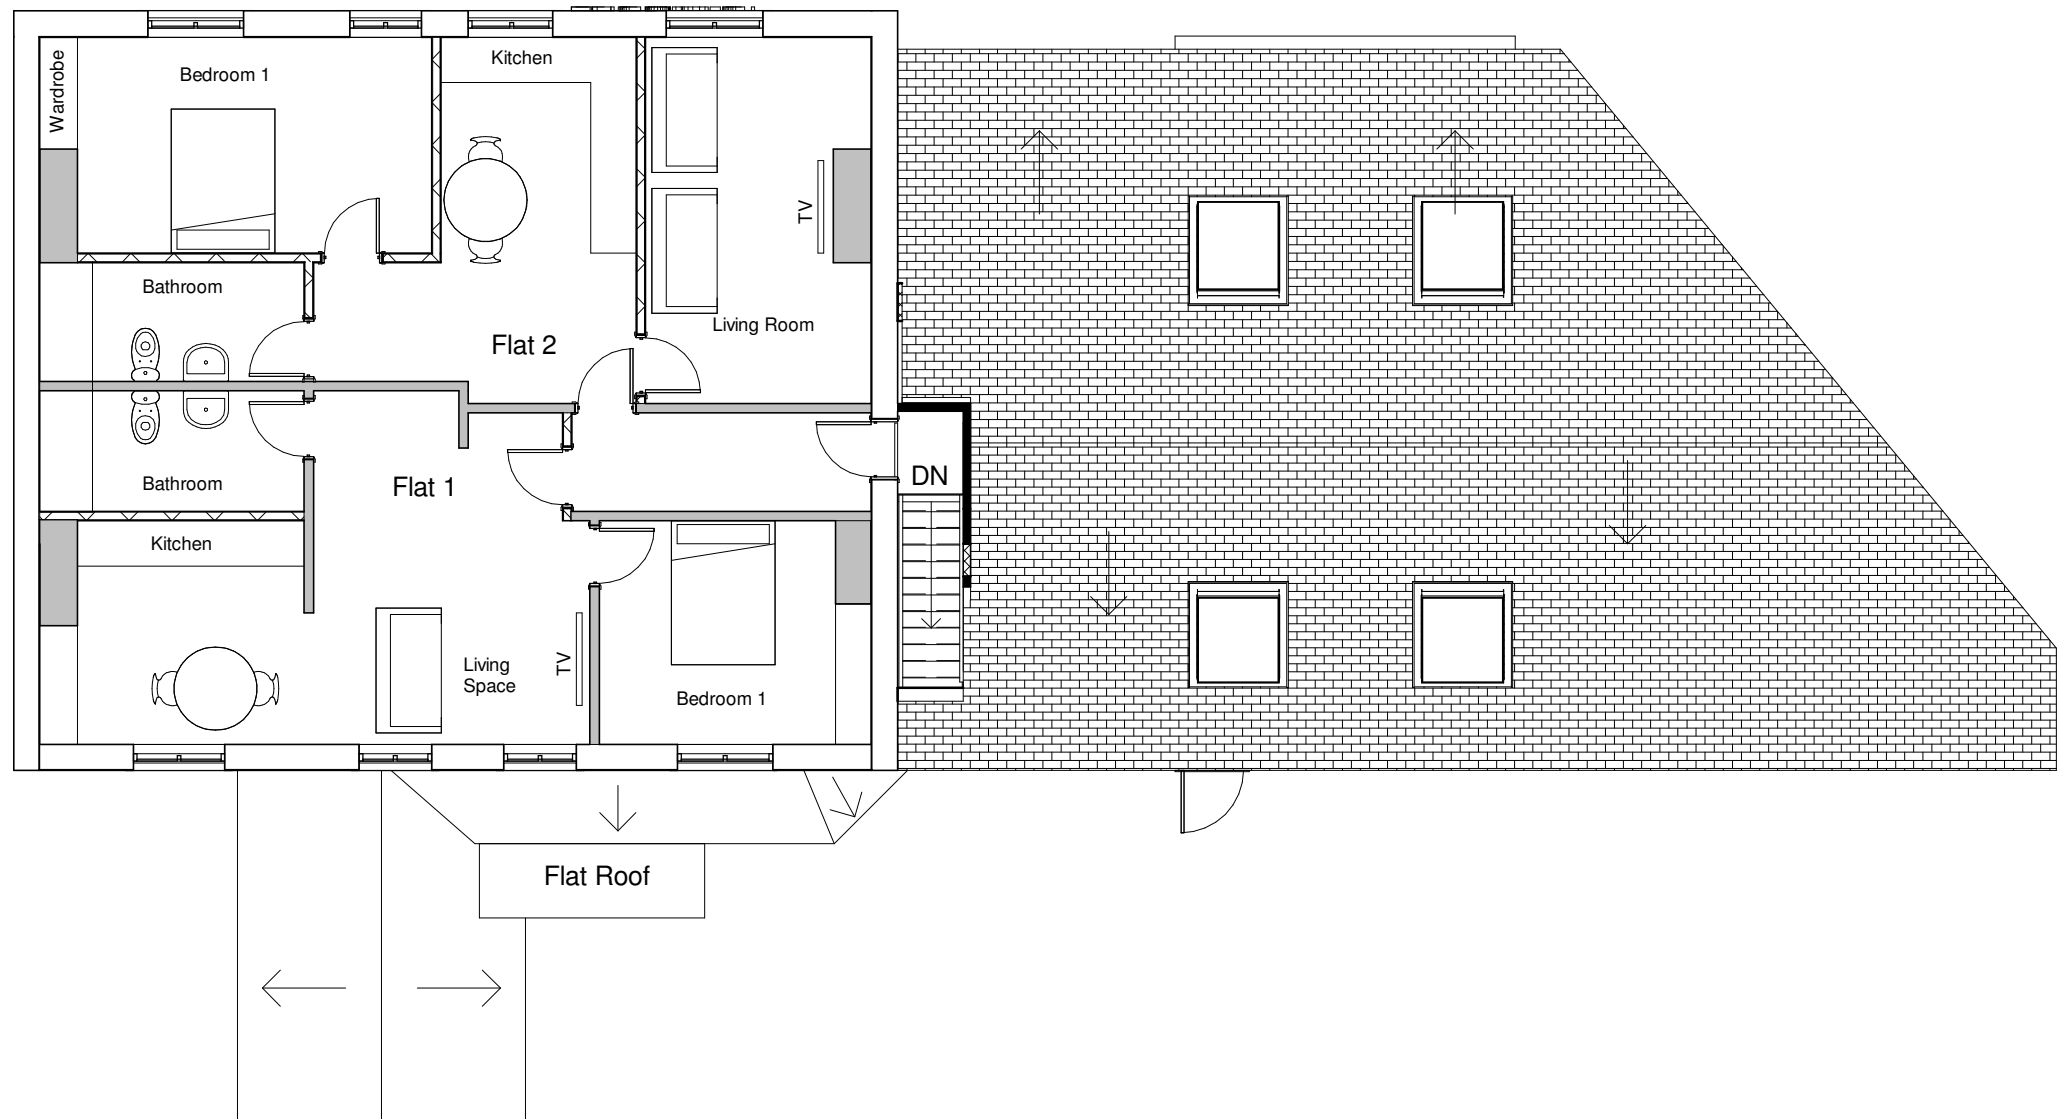

First Floor Plan
1 : 100

103-105 Bradford Rd
Huddersfield
HD1 6DZ
E : eng@huddsdesign.com
T : 01484 941051

Hudds Design

SHEET	Date	
	14/01/2019	
Proposed First Floor Plan		Scale (@ A3)
		1 : 100
PROJECT		CLIENT
ID-WORKZ		Mr Idris
DRAWING NUMBER		REV
-01-010		A