



DO NOT SCALE FROM DRAWING. ALL DIMENSIONS TO BE CHECKED ON SITE

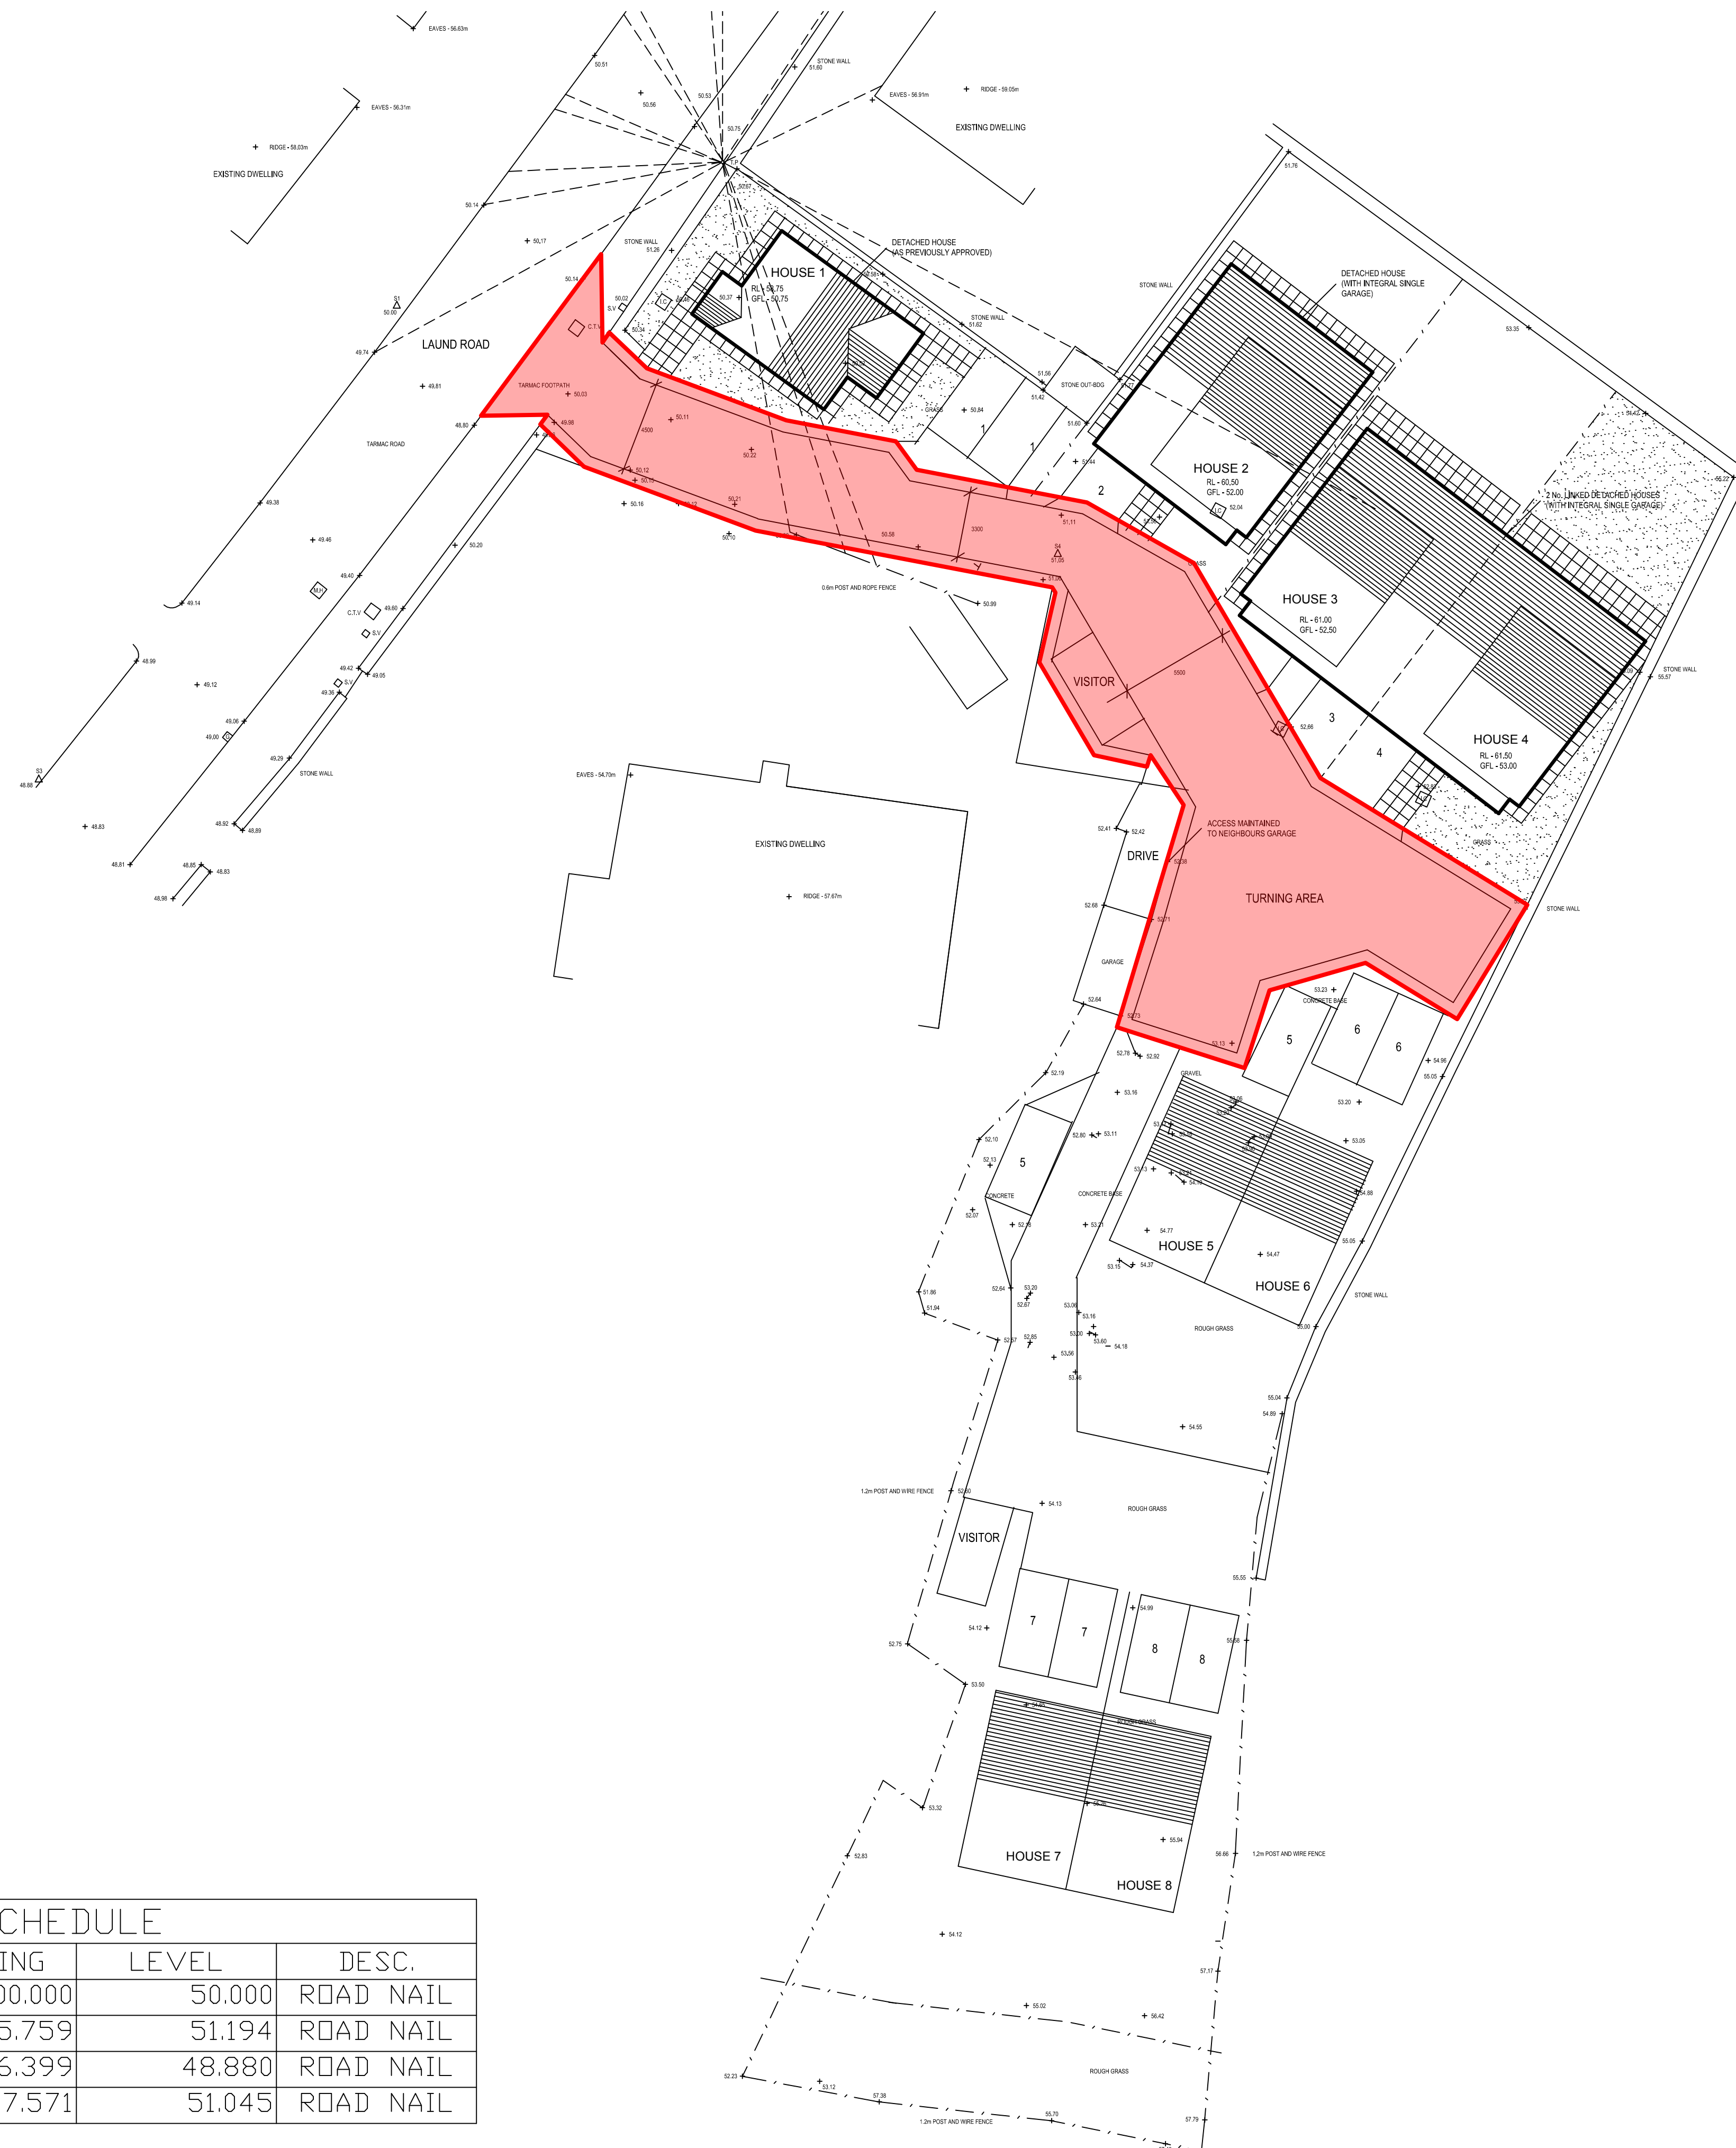

STATION SCHEDULE				
NAME	EASTING	NORTHING	LEVEL	DESC.
S1	1000.000	2000.000	50.000	ROAD NAIL
S2	1019.411	2025.759	51.194	ROAD NAIL
S3	982.037	1976.399	48.880	ROAD NAIL
S4	1033.051	1987.571	51.045	ROAD NAIL

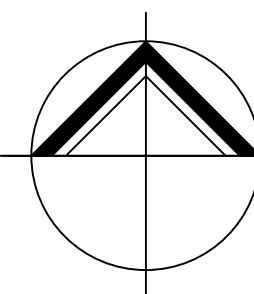

NORTHERN
DESIGN
PARTNERSHIP

Chartered Architects

THE CHAPEL
MILLMOOR ROAD
MELTHAM
HUDDERSFIELD HD9 5JU
TELEPHONE (01484) 85484
FAX (01484) 854949

CLIENT

CREATIVE DEVELOPMENTS
(HUDDERSFIELD) LTD

PROJECT

120 LAUND ROAD
SALENDINE NOOK
HUDDERSFIELDHD3 3TY

DRAWING TITLE

PROPOSED SITE PLAN

Rev.	Notes	Date	Drawn

SCALE

1:200 @ A1

10/17

PROJECT No.

1801

DRAWING No.

02

Rev