

DO NOT SCALE IF IN DOUBT ASK


No part of this drawing may be reproduced without prior written permission from J M H Design
J M H Design reserves all copyrights on its designs.

THIS DRAWING IS INTENDED FOR PLANNING AND BUILDING REGULATION SUBMISSIONS ONLY - AND SHOULD NOT BE USED AS A WORKING DRAWING FOR BUILDING PURPOSES



BOUNDARIES, ANGLES & DIMENSIONS ARE TO BE CHECKED ON SITE BY THE MAIN CONTRACTOR PRIOR TO COMMENCEMENT OF WORKS

CDM Regulations


Contractor to comply fully with managing for Health and Safety - Construction (Design and Management Regulations 2007)

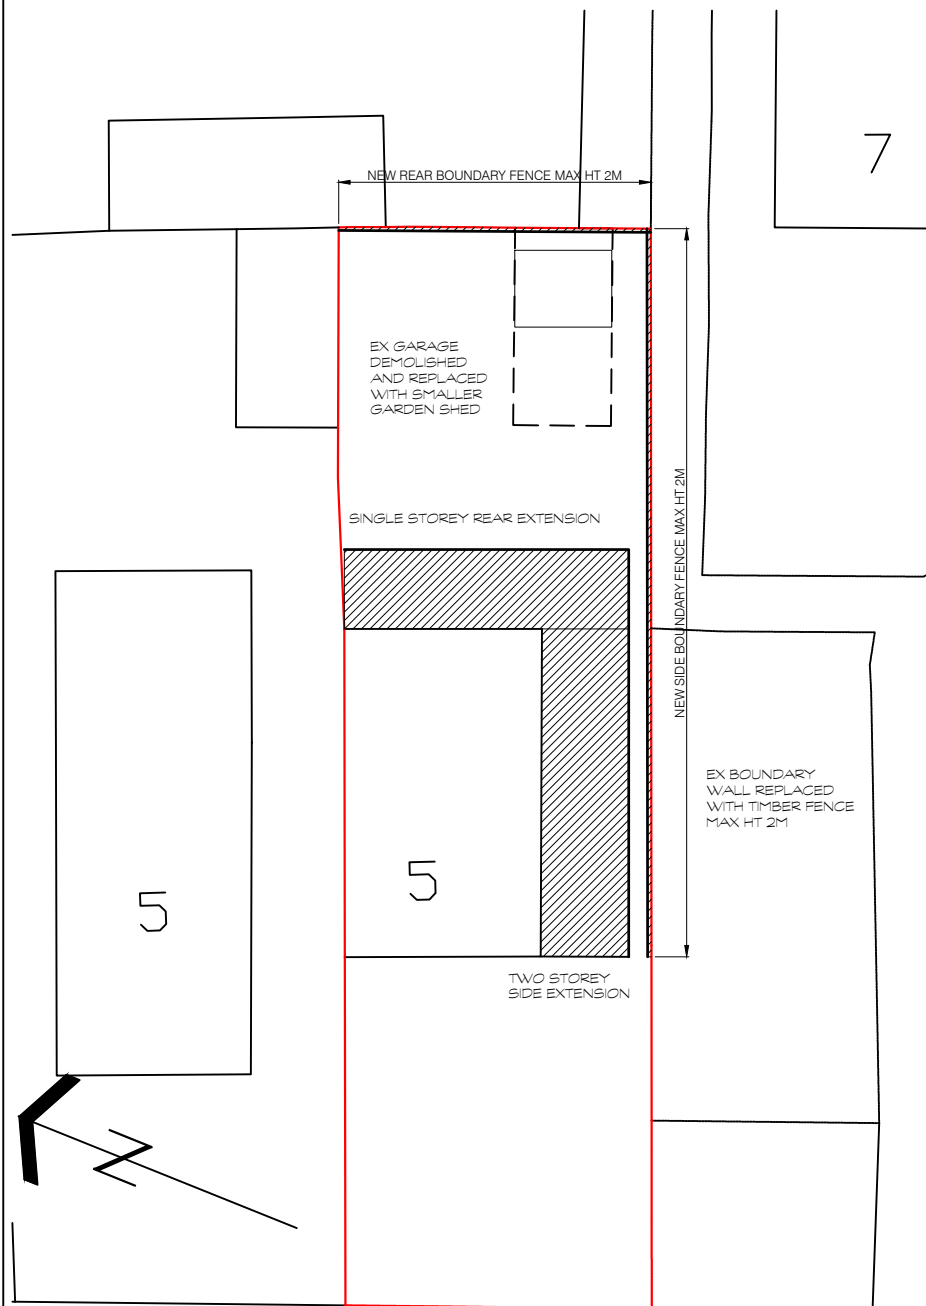

SITE PLAN 1:200

 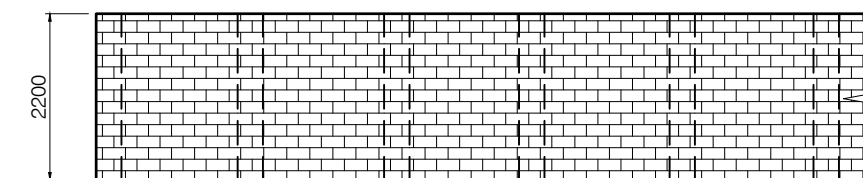

EXISTING BRICK WALL 2.2M HT

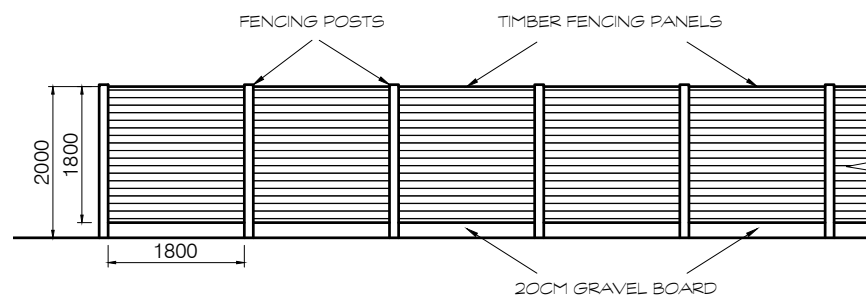

PROPOSED FENCE 2M HT

FENCE DETAIL 1:100



REV	DETAILS	DATE	INITIAL
B	ANOTATION AMENDED	04/03/19	MH
A	FENCING DETAILS ADDED	04/03/19	MH

PROJECT TWO STOREY SIDE & SINGLE STOREY REAR EXTENSIONS AND NEW BOUNDARY FENCE
CLIENT Mr Mrs R SWITHENBANK
5 ASHBY CLOSE
ROBERTTOWN WF15 7PA
TITLE SITE PLAN

DRG No. RS/02B SCALE 1:250 @ A4
DRN BY MH DATE 18/02/19

jmh.design
architectural & interior consultants

Poplar Studios, 12 Liversedge Hall Lane,
Liversedge, West Yorkshire. WF15 7DB

t: 01924 518 592
e: info@jmhdesign.co.uk