




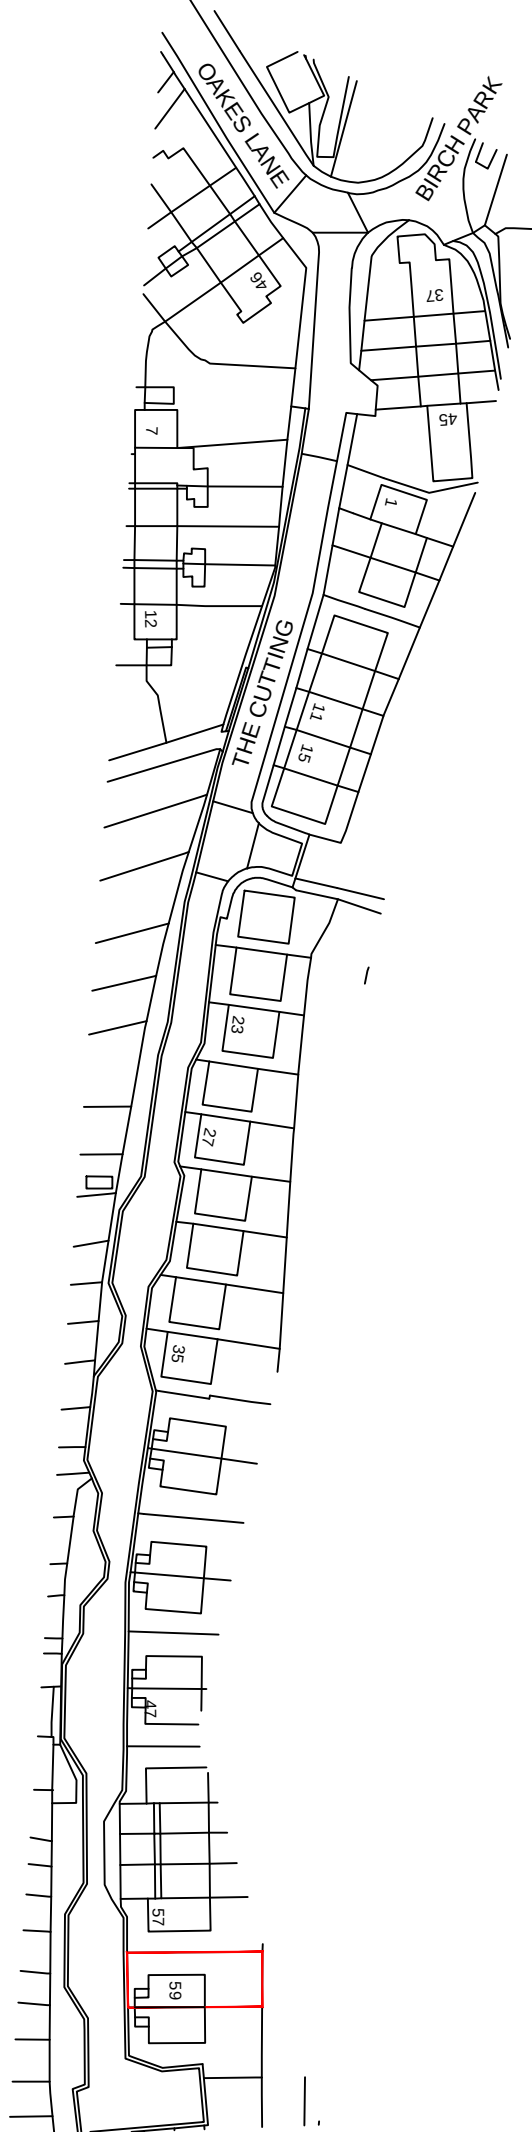

LOCATION PLAN 1:1250

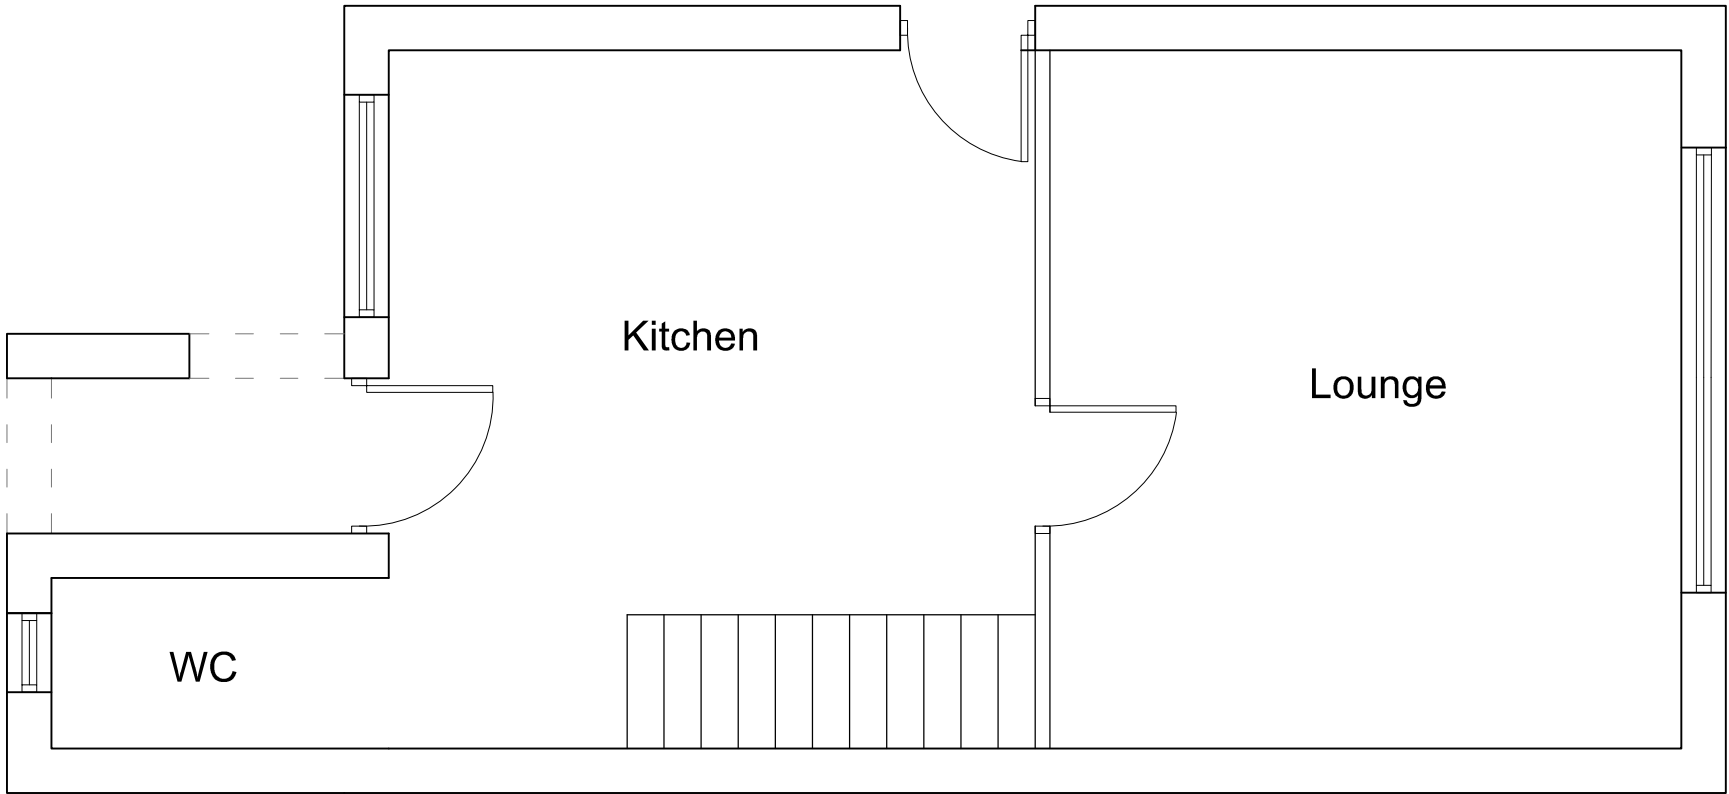

PROP PLAN 1:50

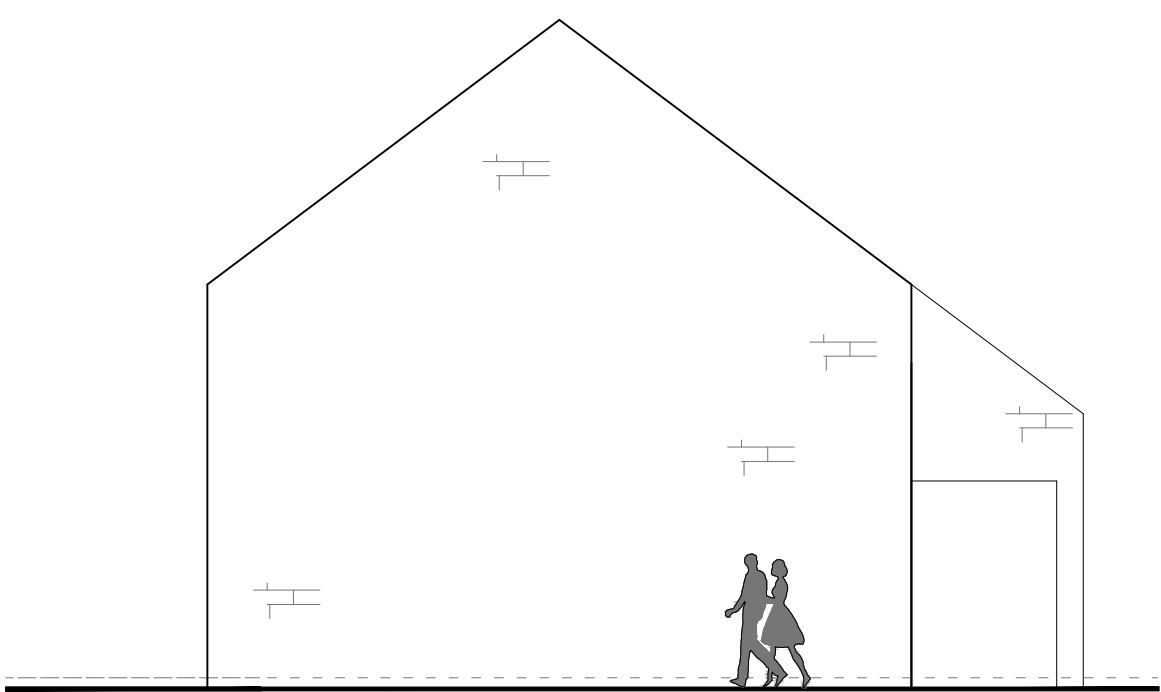

SIDE ELEVATION 1:100



REAR ELEVATION 1:100



FRONT ELEVATION 1:100

NOTE: ALL DIMENSIONS SHOWN
ARE PROVISIONAL DIMENSIONS
ONLY & SHOULD NOT BE READ AS
EXACT MEASUREMENTS.
THESE MAY NEED TO BE ALTERED
DUE TO SITE CONSTRAINTS/
INSPECTION
THE DRAWINGS AND DESIGN ARE
THE COPYRIGHT OF LDVJL &
SHOULD NOT BE RE-PRODUCED
WITHOUT PRIOR PERMISSION

DRAWING DESCRIPTION

EXISTING PLANS & PROP PLANS &
ELEVATIONS
PLANNING

JOB TITLE
59 THE CUTTINGS, BROCKHOLES

CLIENT
BEAUMONT CONTRACTORS

DRAWN BY	SCALE	1:100, 1:50 @ A2
DATE	FEB 2019	DRAWING NO.
CHECKED		145/2-002
		REVISION
		-



L'Arche Developments (Yorkshire) Ltd
12 Manor Road
Farnley Twp
Huddersfield
HD4 6JA
mail@larchedevelopments.co.uk
Company Reg: 31455384 VAT Reg: 143262555