


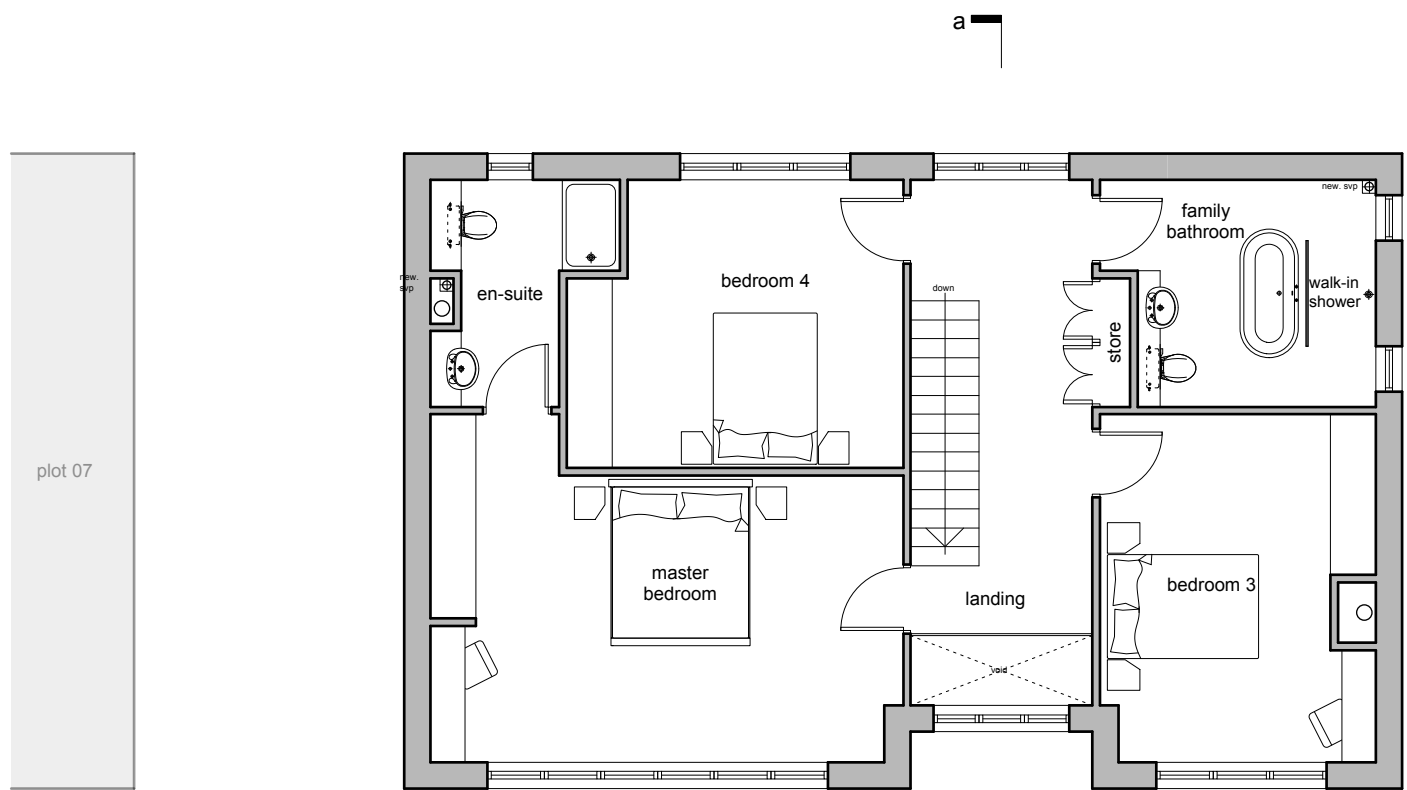


second floor plan
scale 1:100




south elevation
scale 1:100


- VM Quartz or Anthra Zinc standing seam roof
- VM Quartz or Anthra Zinc half round gutters and matching downpipes
- "off white" through colour render, shown thus
- dark grey powder coated aluminium framed windows & curtain walling
- regular coursed natural stone walls, with sawn stone ashlar string course detailing, heads, cills and jambs, as shown
- VM Quartz or Anthra Zinc vertical panelling, with seam, shown thus
- dark grey insulated garage door, colour to match doors and windows
- dark grey composite front door, with side glazing

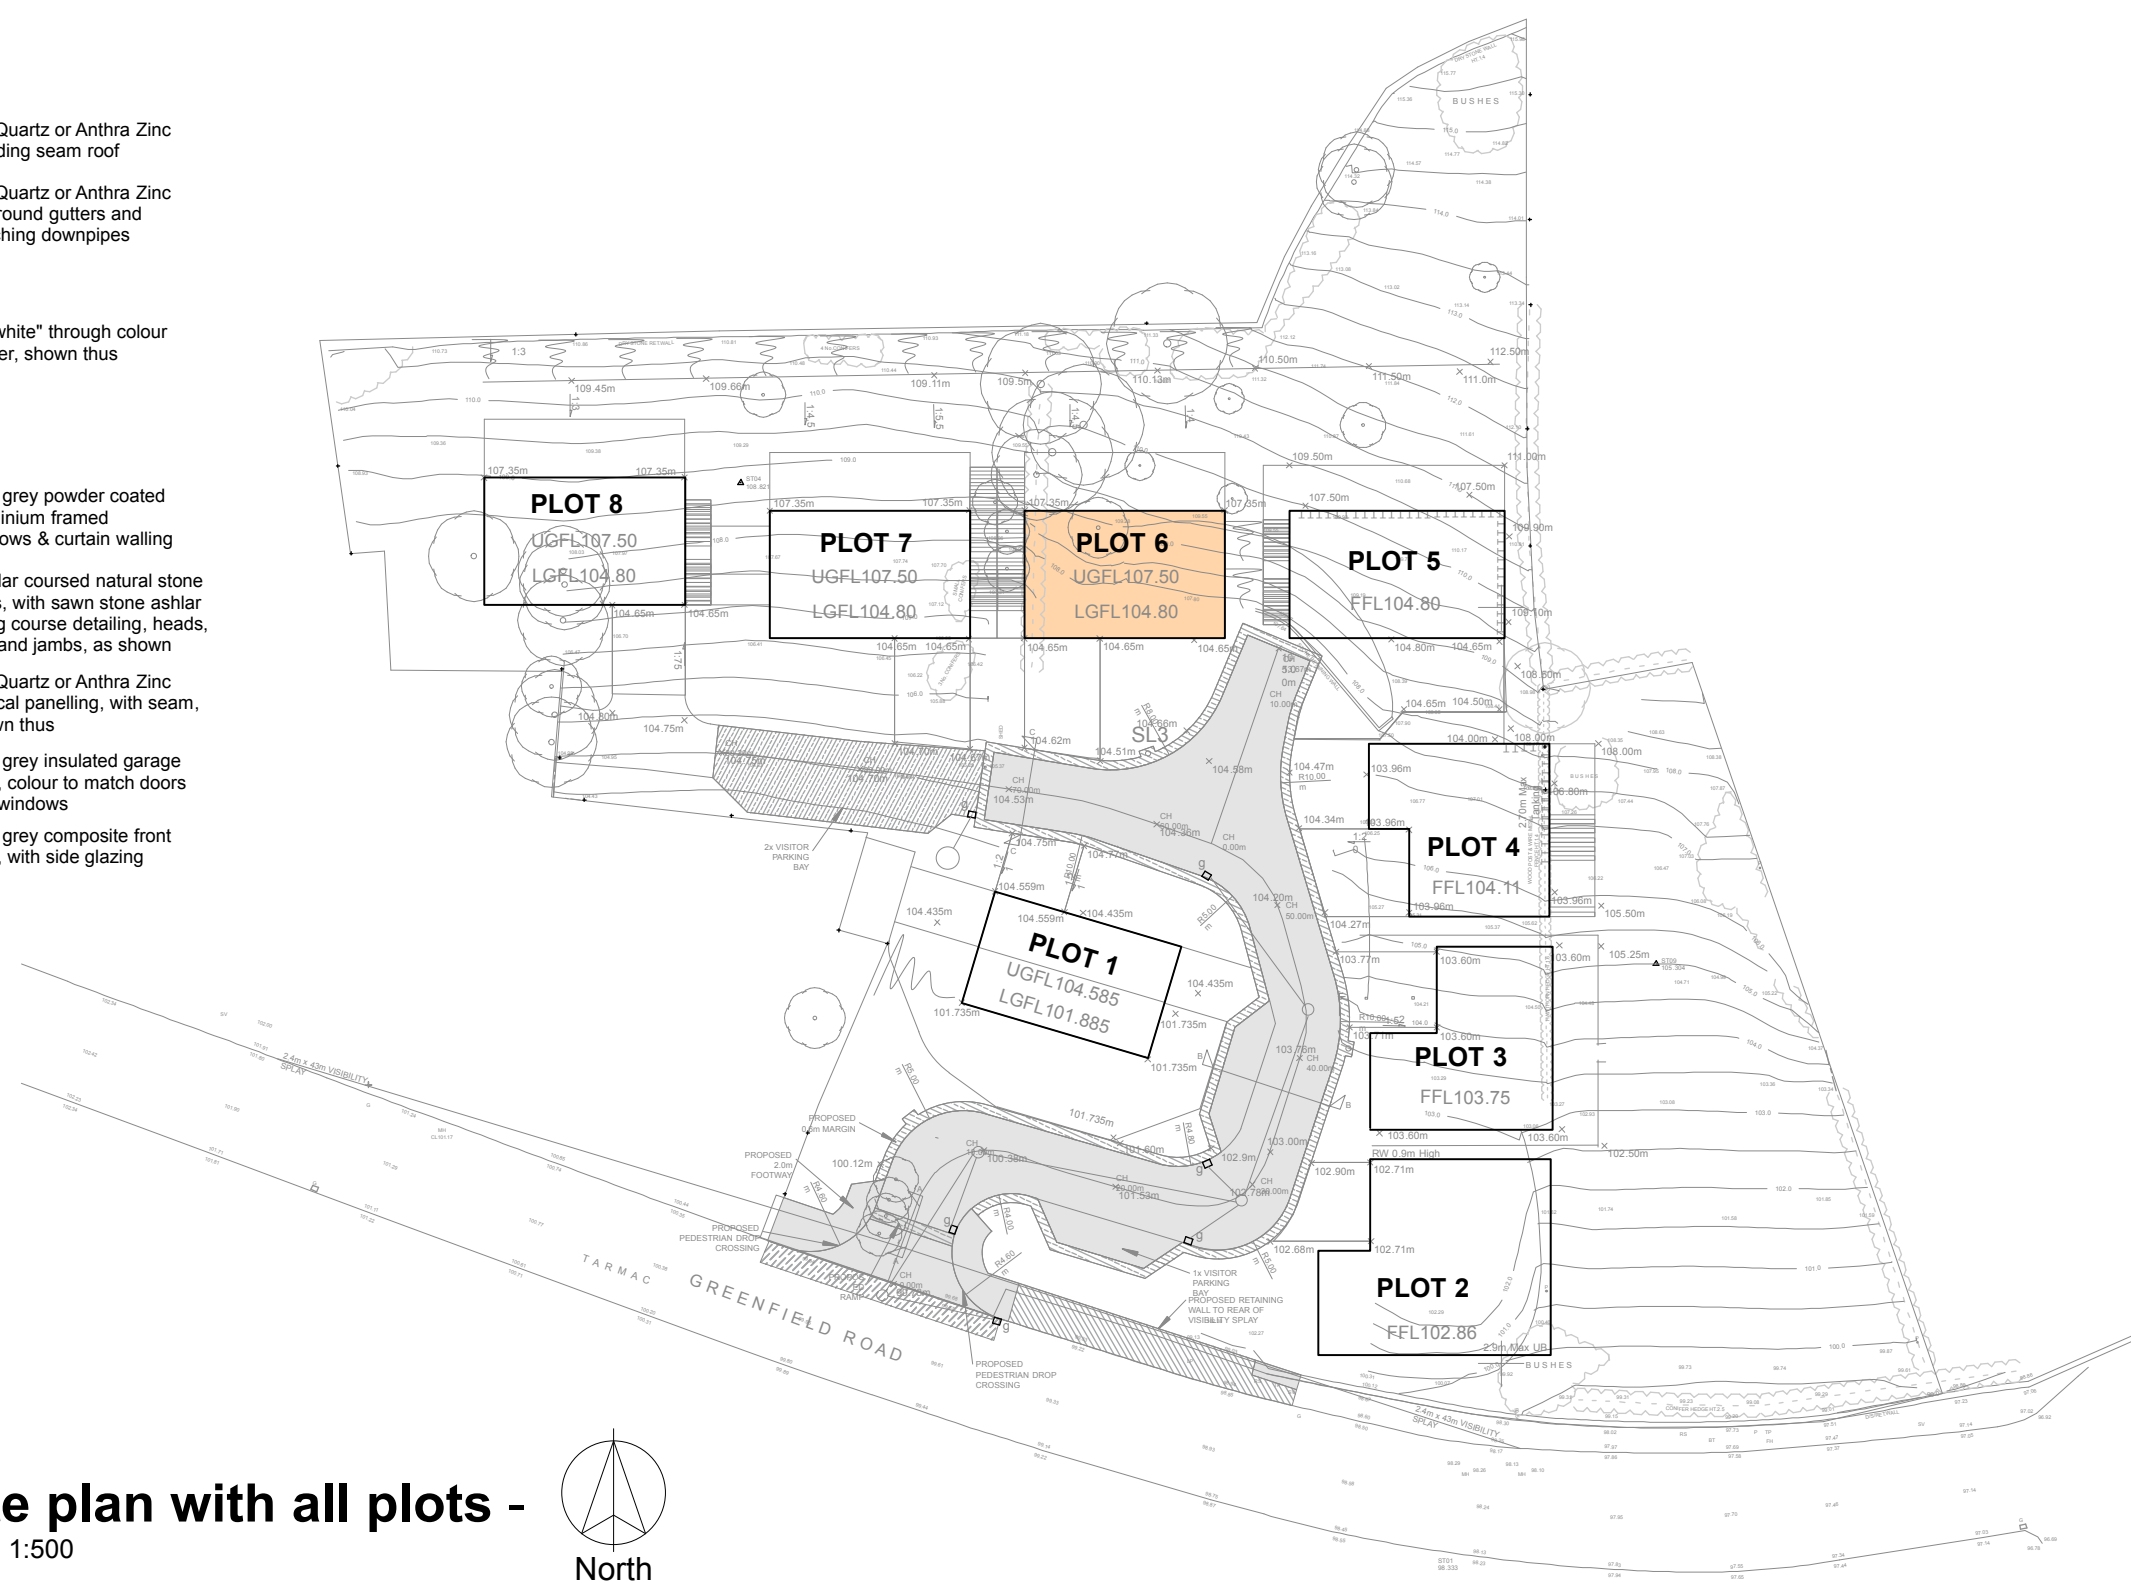

site plan with all plots -
scale 1:500

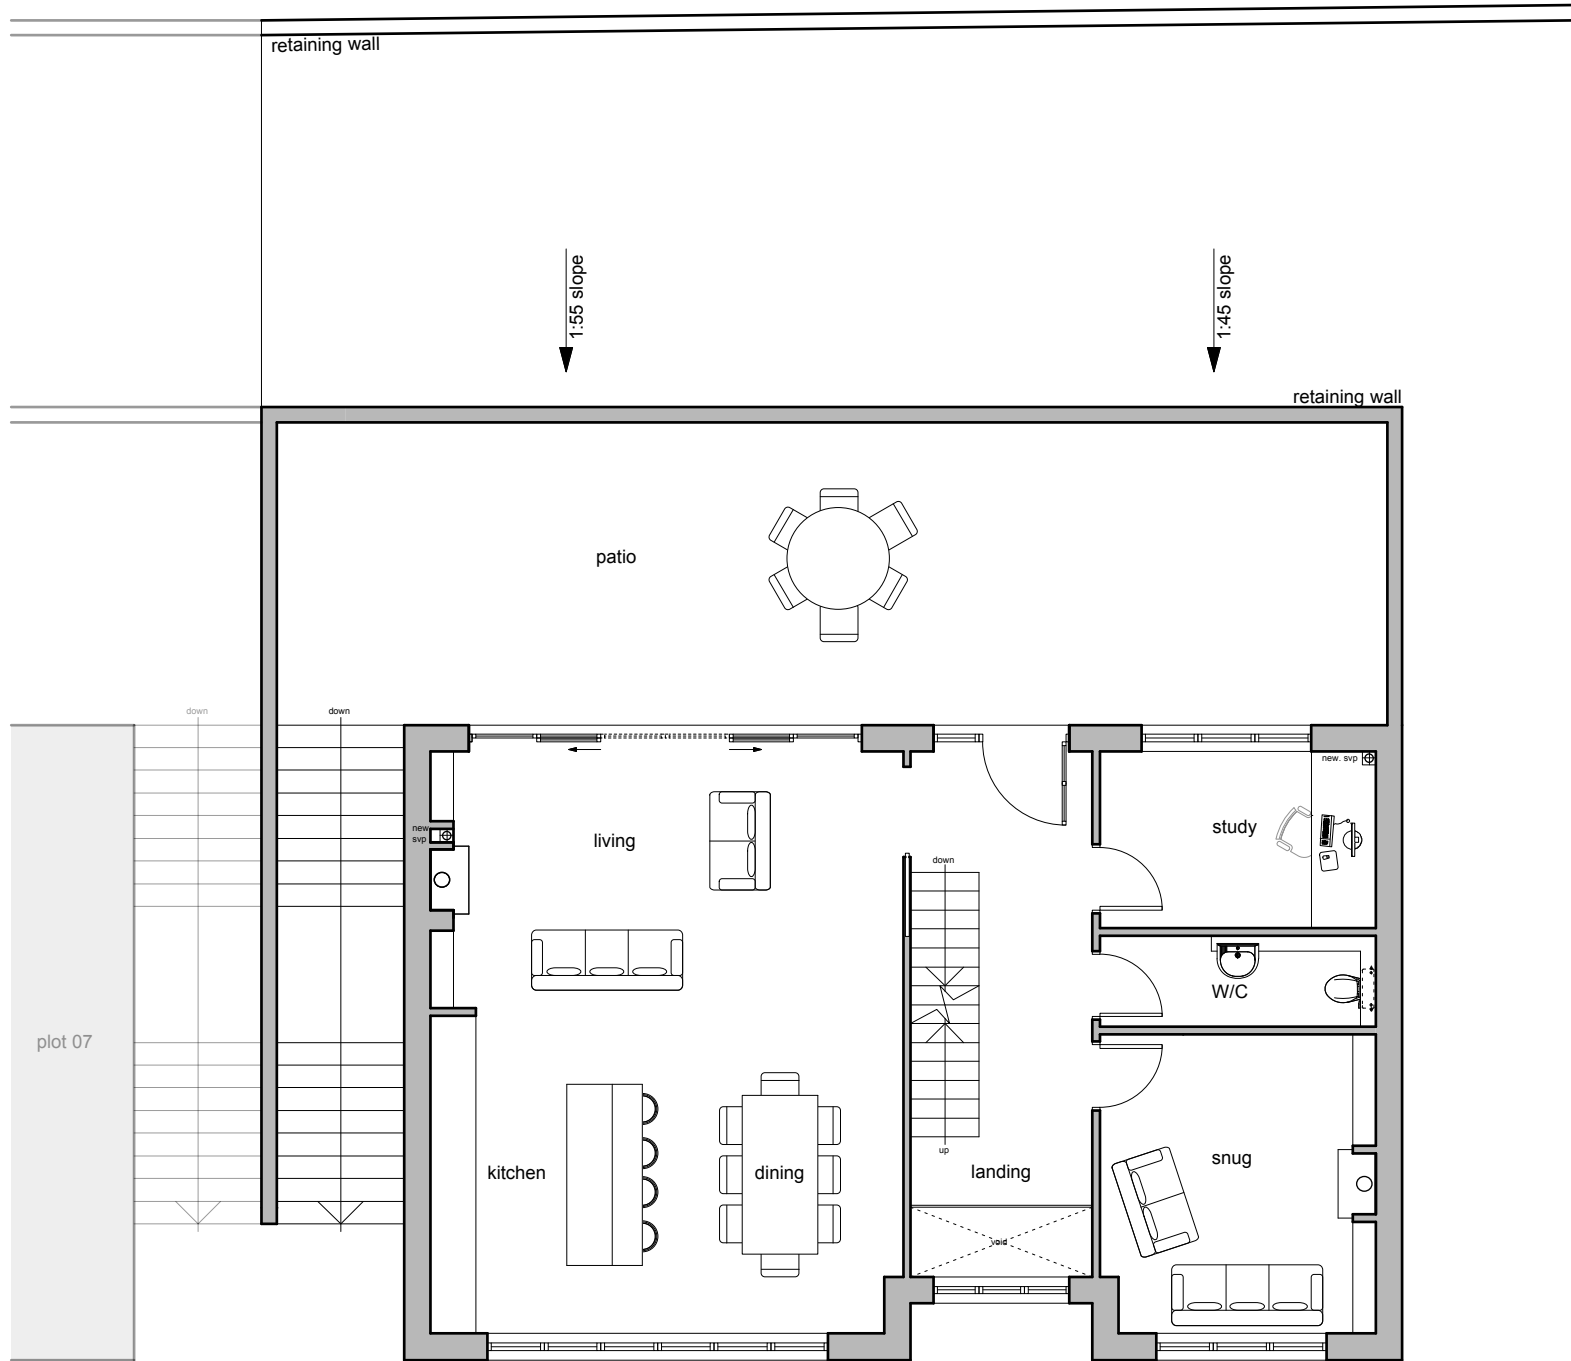

first floor plan
scale 1:100

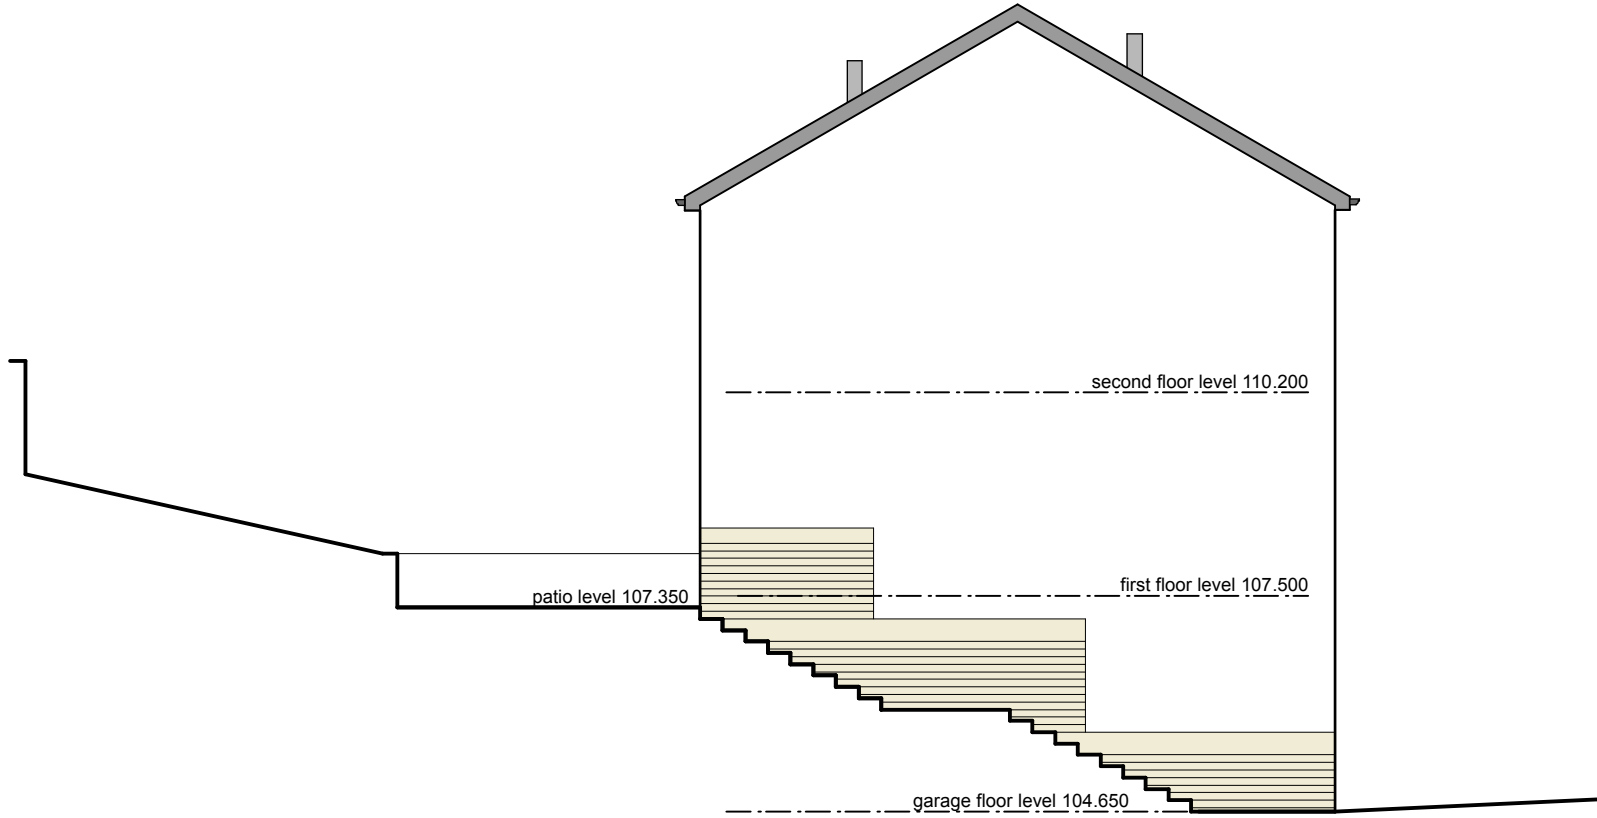


west elevation
scale 1:100




front (south) elevations plots 8, 7, 6 & 5 -
scale 1:200




rear (north) elevations plots 5, 6, 7 & 8 -
scale 1:200

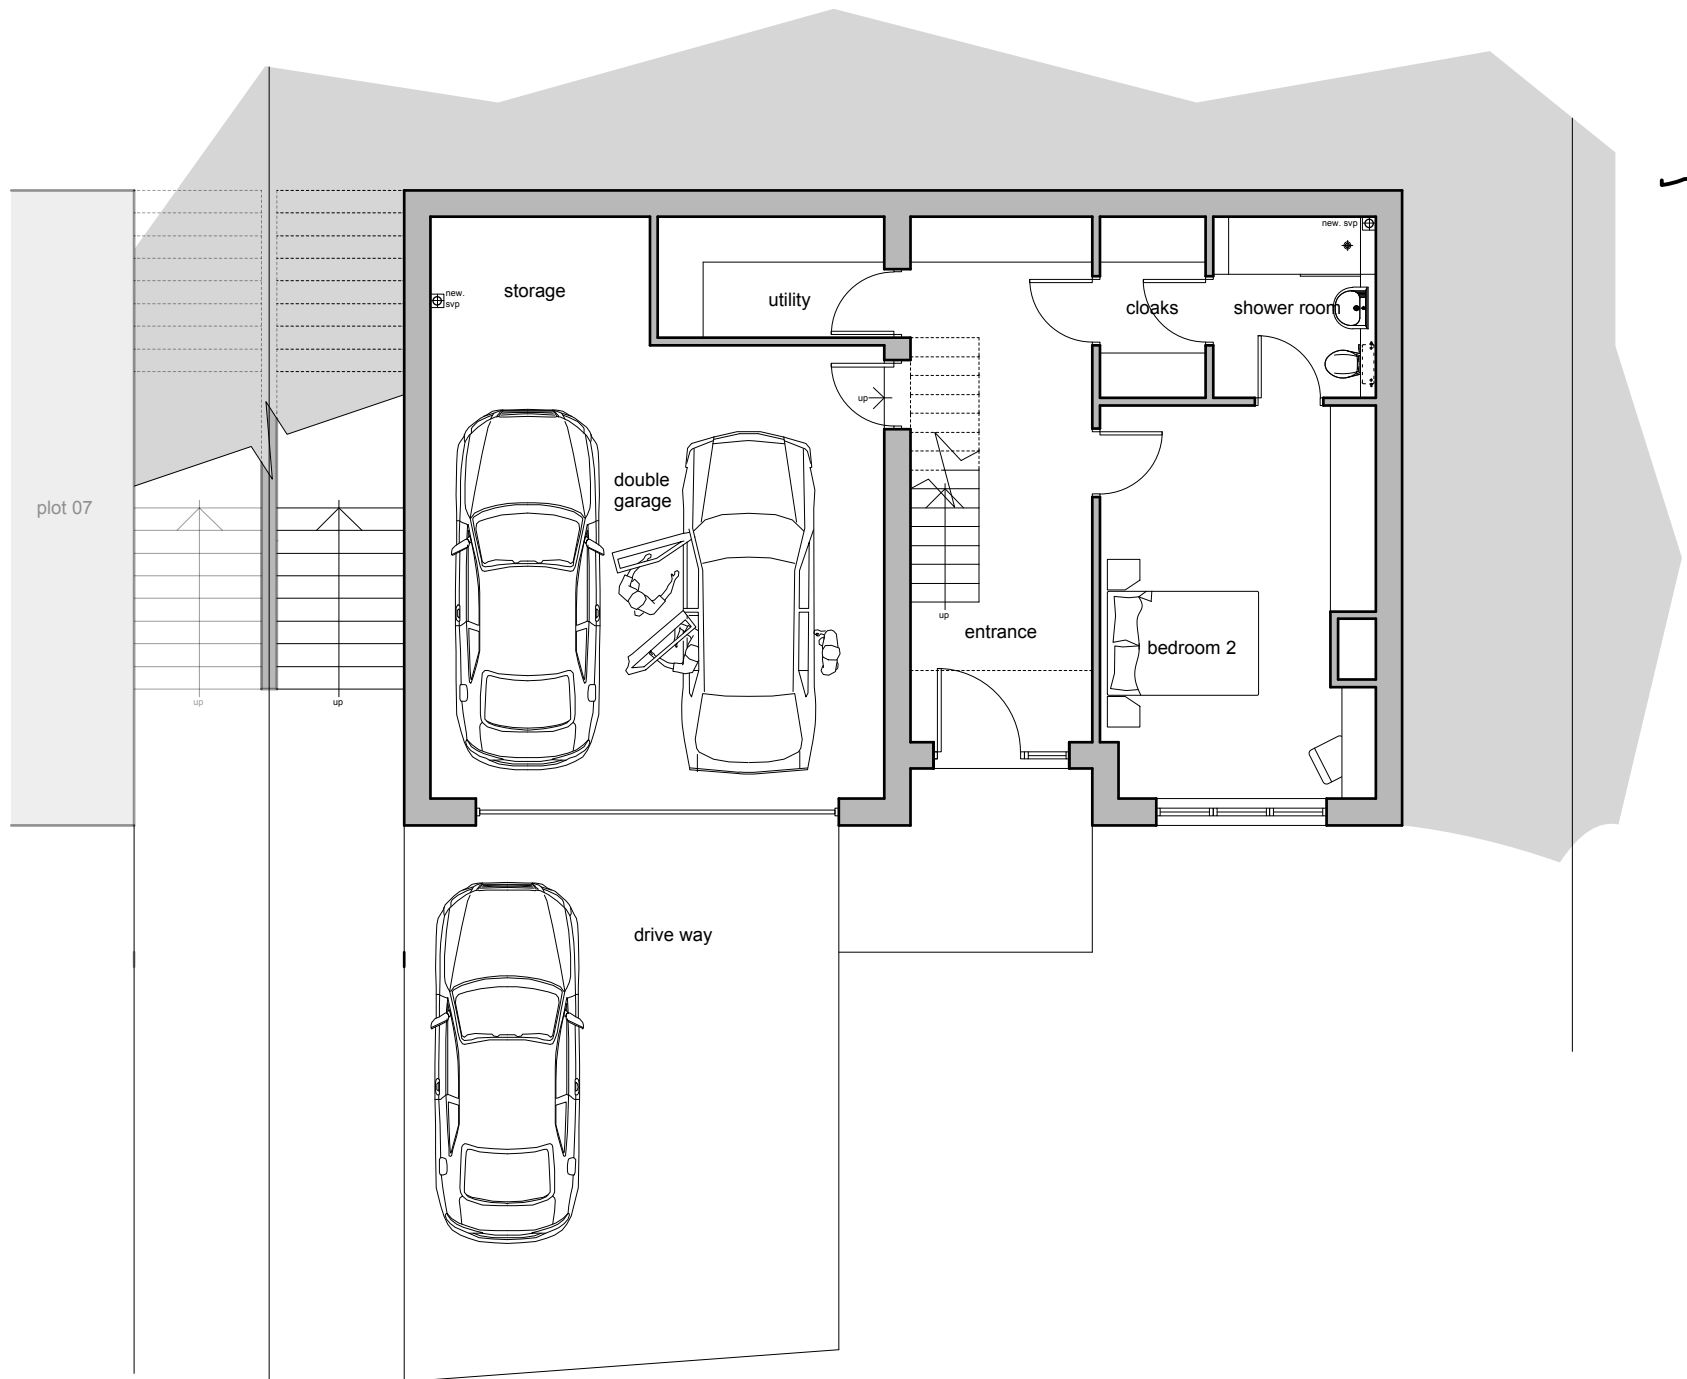


lower ground floor plan
scale 1:100

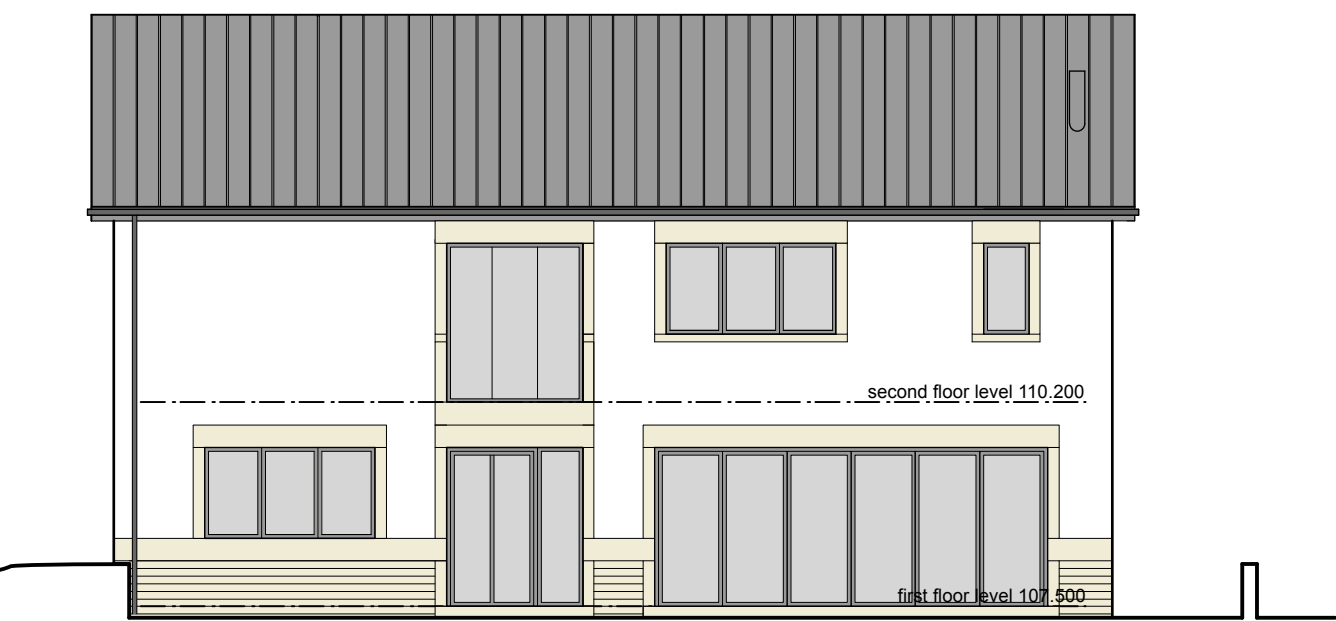

north elevation
scale 1:100

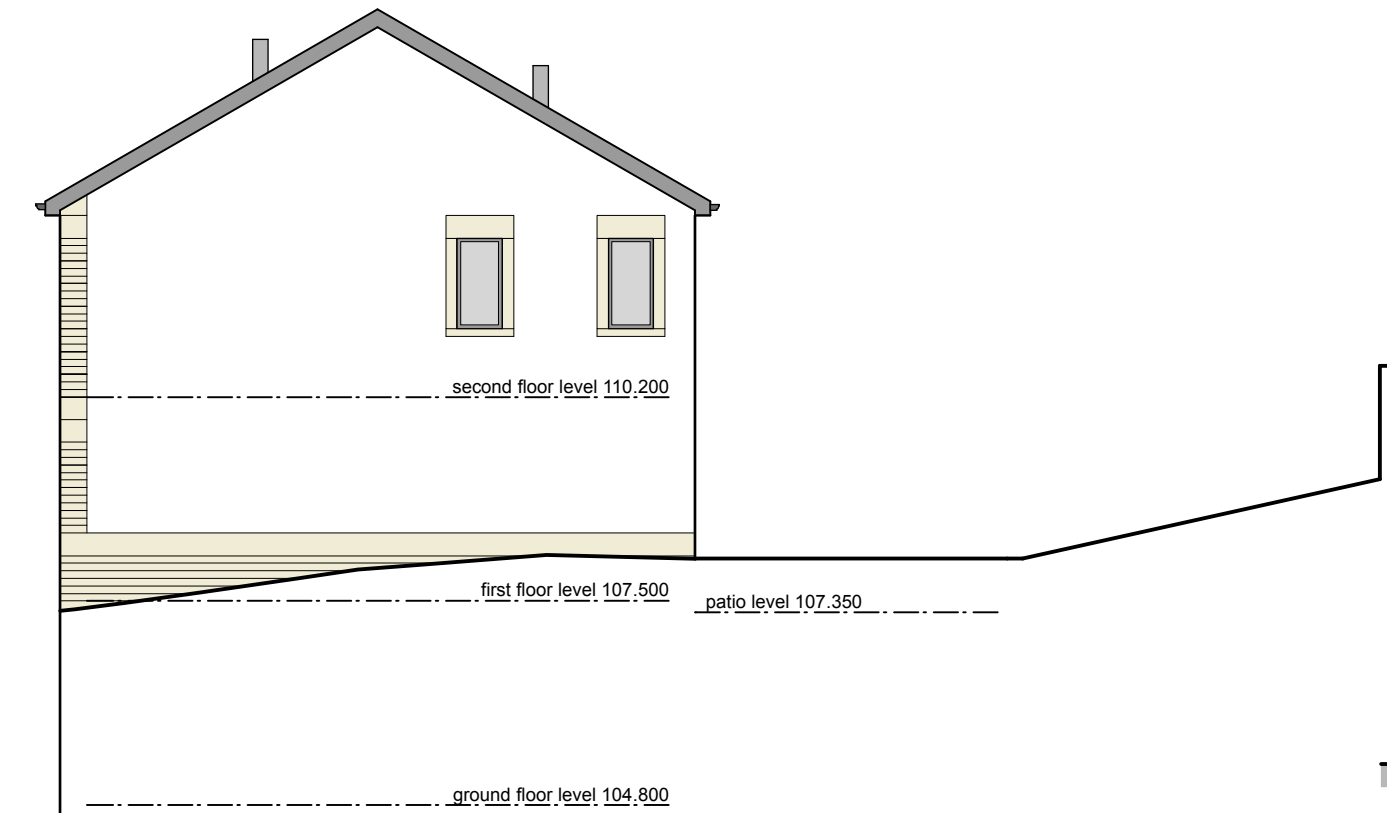

east elevation
scale 1:100

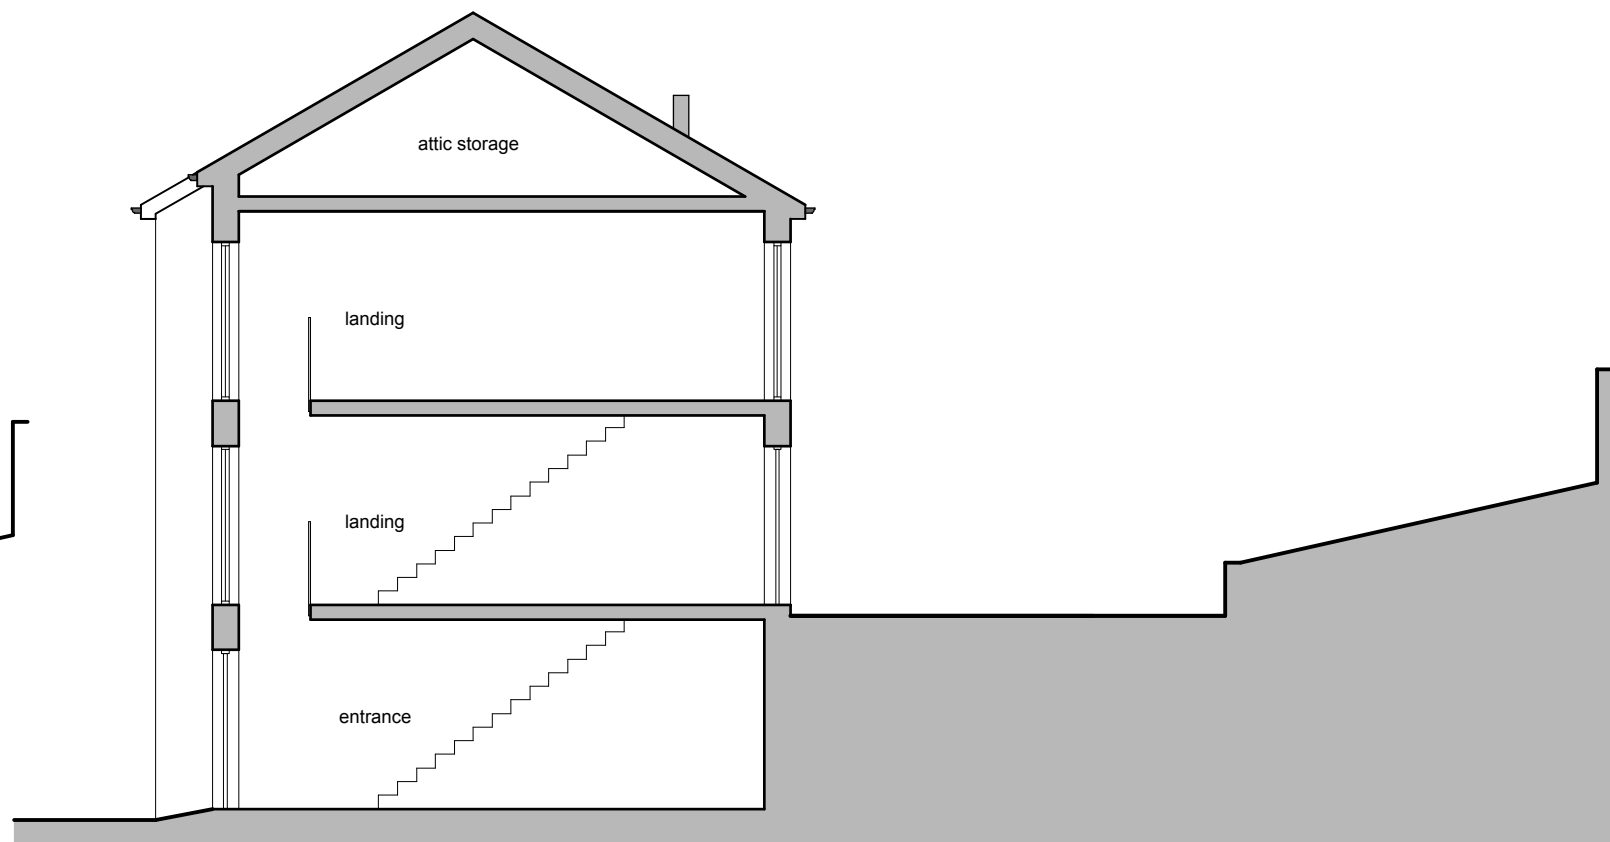

indicative section a-a
scale 1:100

This drawing has been prepared specifically for the purpose of obtaining Planning Permission and/or Building Regulation Approval. Its suitability for other purposes, without supplementary details and specifications cannot be guaranteed. The Permissions and/or Approvals are beyond the Architects control and no guarantee that such will be granted is given or to be inferred by reason of the preparation of this drawing. Only figured dimensions are to be used. All dimensions to be checked on site. This drawing together with the design is the property and copyright of the Architect and must not be reproduced without prior written permission.

rev.	description	date	drawn	approved
P05	Notes added for materials specification	22.02.19	NG	NG
P04	Internal adjustments and increasing roof overhang at verge	19.02.19	BM	NG
P03	Minor amendments following comments made by client	01.02.19	BM	NG
P02	changed zinc middle panels in long glazing to ashlar	30.01.19	BM	NG
P01	Drawing originated	30.01.19	BM	NG

ADP

project Proposed housing development
at
106 Greenfield Road
Holmfirth
HD9 2LP
for
HH Services Ltd

title Plot 06 - GA Drawing
number 18131D-106-P05
scale 1:100 or as shown
size A1

ARCHITECTURE
+ DESIGN
PARTNERSHIP

The Old Police Station 16 Bridge Lane Holmfirth HD9 7AN
T: 01484 685411 E: hello@adp-architects.com
W: www.adp-architects.com

RIBA #
Chartered Practice