



CELLAR FLOOR PLAN

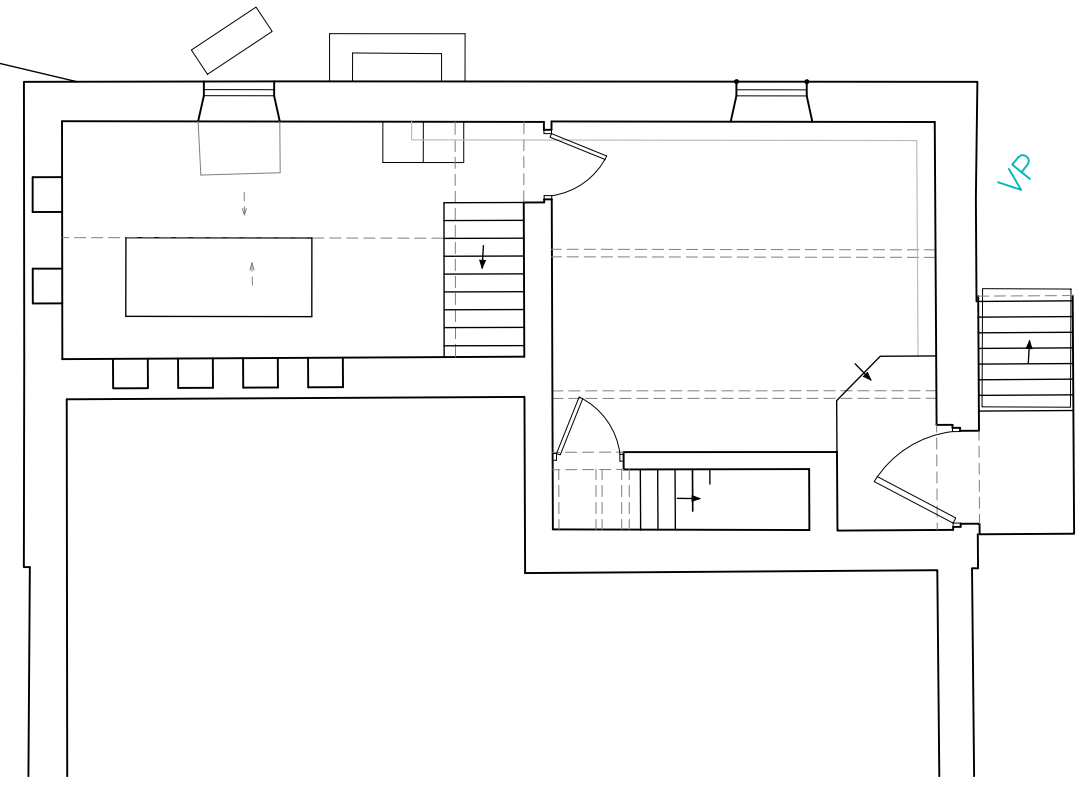

FIRST FLOOR PLAN

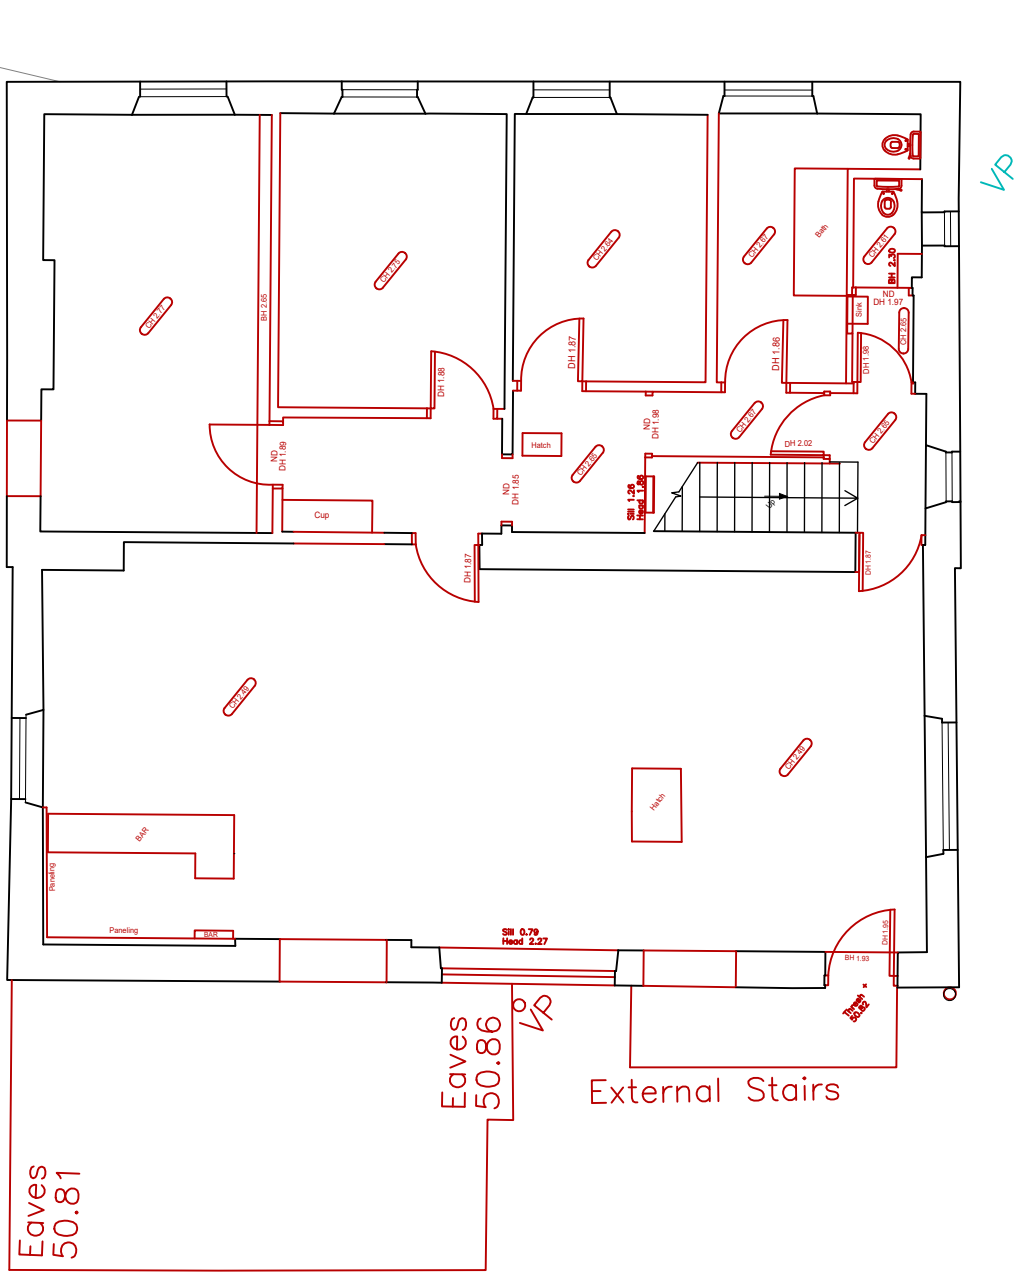


GROUND FLOOR PLAN



Please Note -
Demolitions are coloured in brown


SOUTH WEST ELEVATION

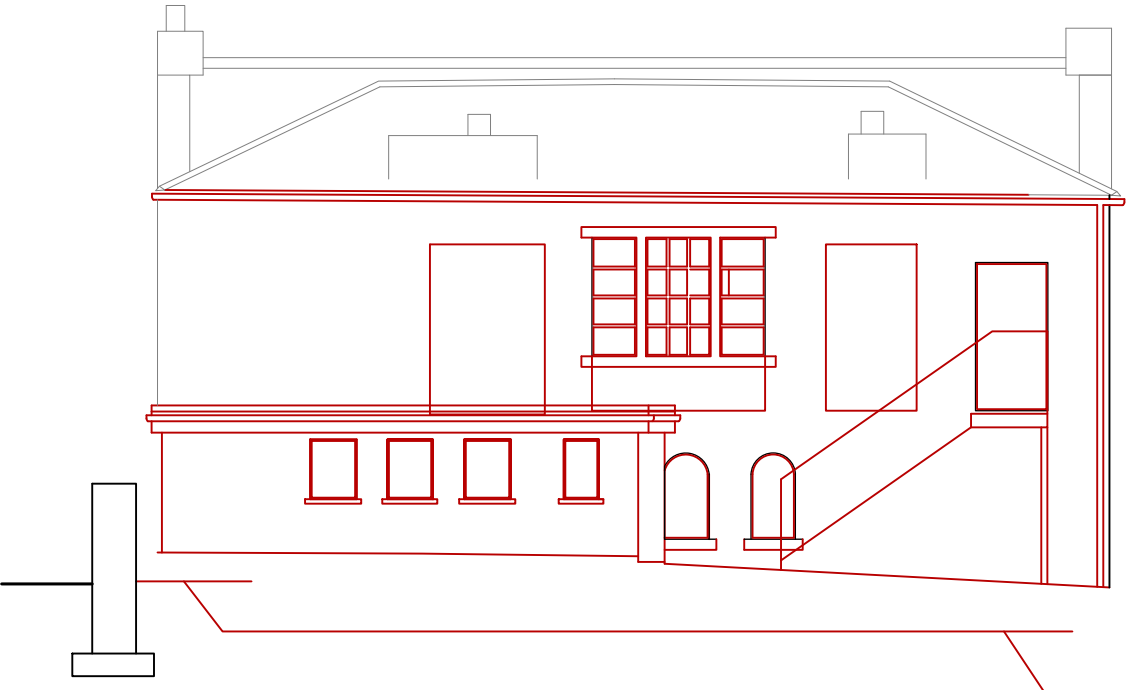

SOUTH EAST ELEVATION



SECTION 1-1

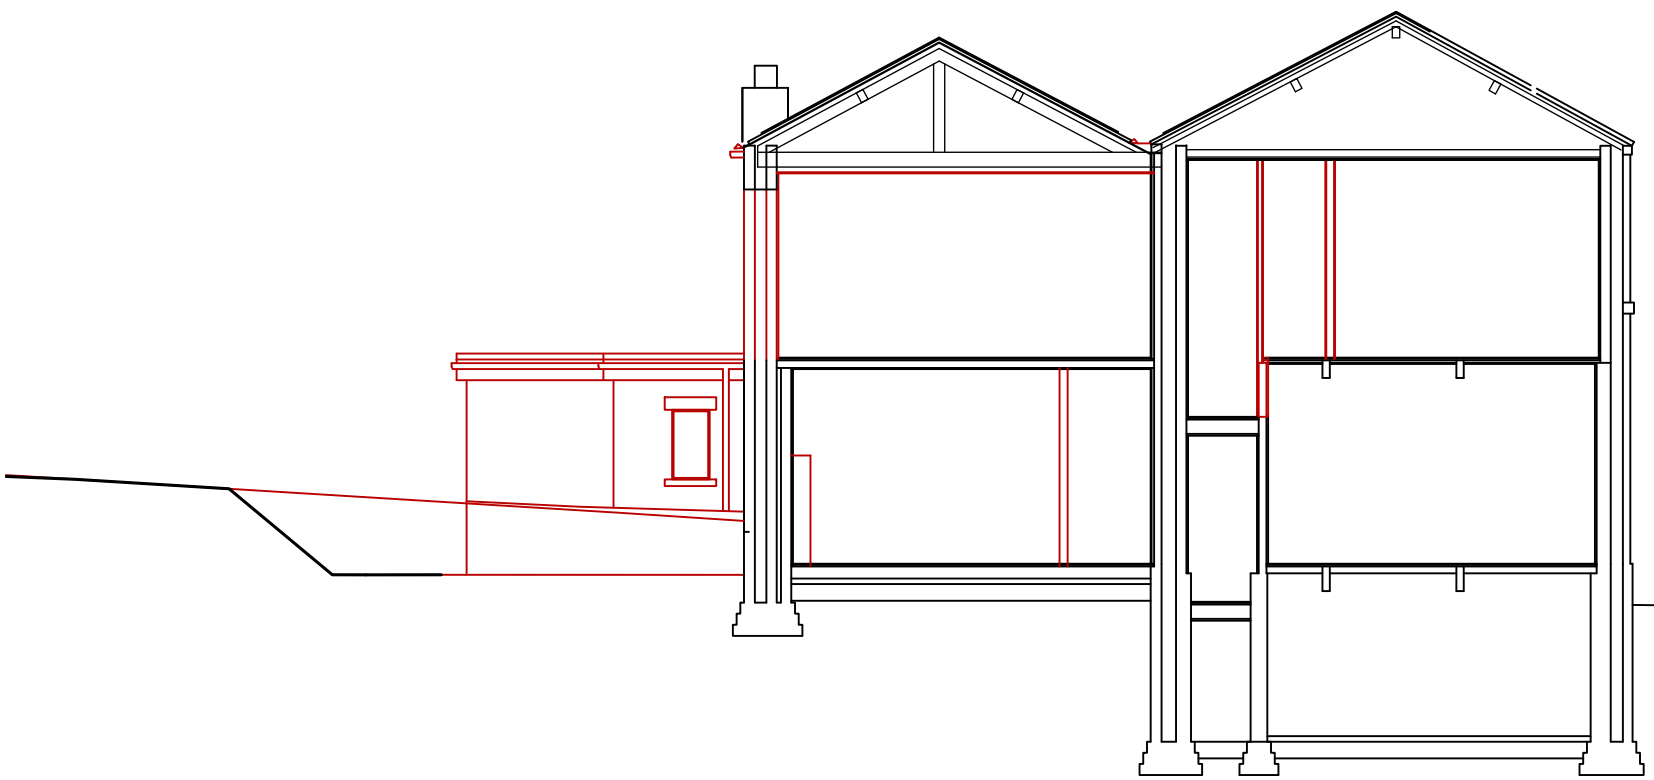


NORTH EAST ELEVATION




NORTH WEST ELEVATION




Scale 1:100

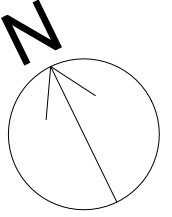

SITE/ROOF PLAN
Scale 1:200

 

DEMOLITIONS

 

Do not scale from this drawing. Use figured dimensions only.

Contractors to verify all dimensions on site before commencing any work or shop drawings.

If drawings or specifications exceed the quantities taken in any way, Fibre Architects are to be informed before the work is initiated.

All drawn information is based on Ordnance Survey and/or existing record drawings. All content subject to Site Survey, Structural Survey, Site Investigations, Planning and other Statutory Approvals.

This drawing is not to be reproduced in whole or part without the consent of Fibre Architects Ltd.

Fibre Architects Limited Copyright.

Rev	Description	Date	By	App'd
1	Project	17-010	MO	15/10/17
2	Office Development - The Chartist Pub, 74 Commercial Road, Skelmanthorpe, HD8 9DS			
3	Drawing Title	Scale @ A1	As Shown	MO
4	Information as Proposed			
5	Demolitions			
6	Client	Pennine Industrial		
7	Drawing no	AL0003		
8	Rev			

First Floor Buckden Mount
8 Thornhill Road
Huddersfield, HD3 3AU

Tel: 01484 544 410
www.fibrearchitects.co.uk
Email: info@fibrearchitects.co.uk