



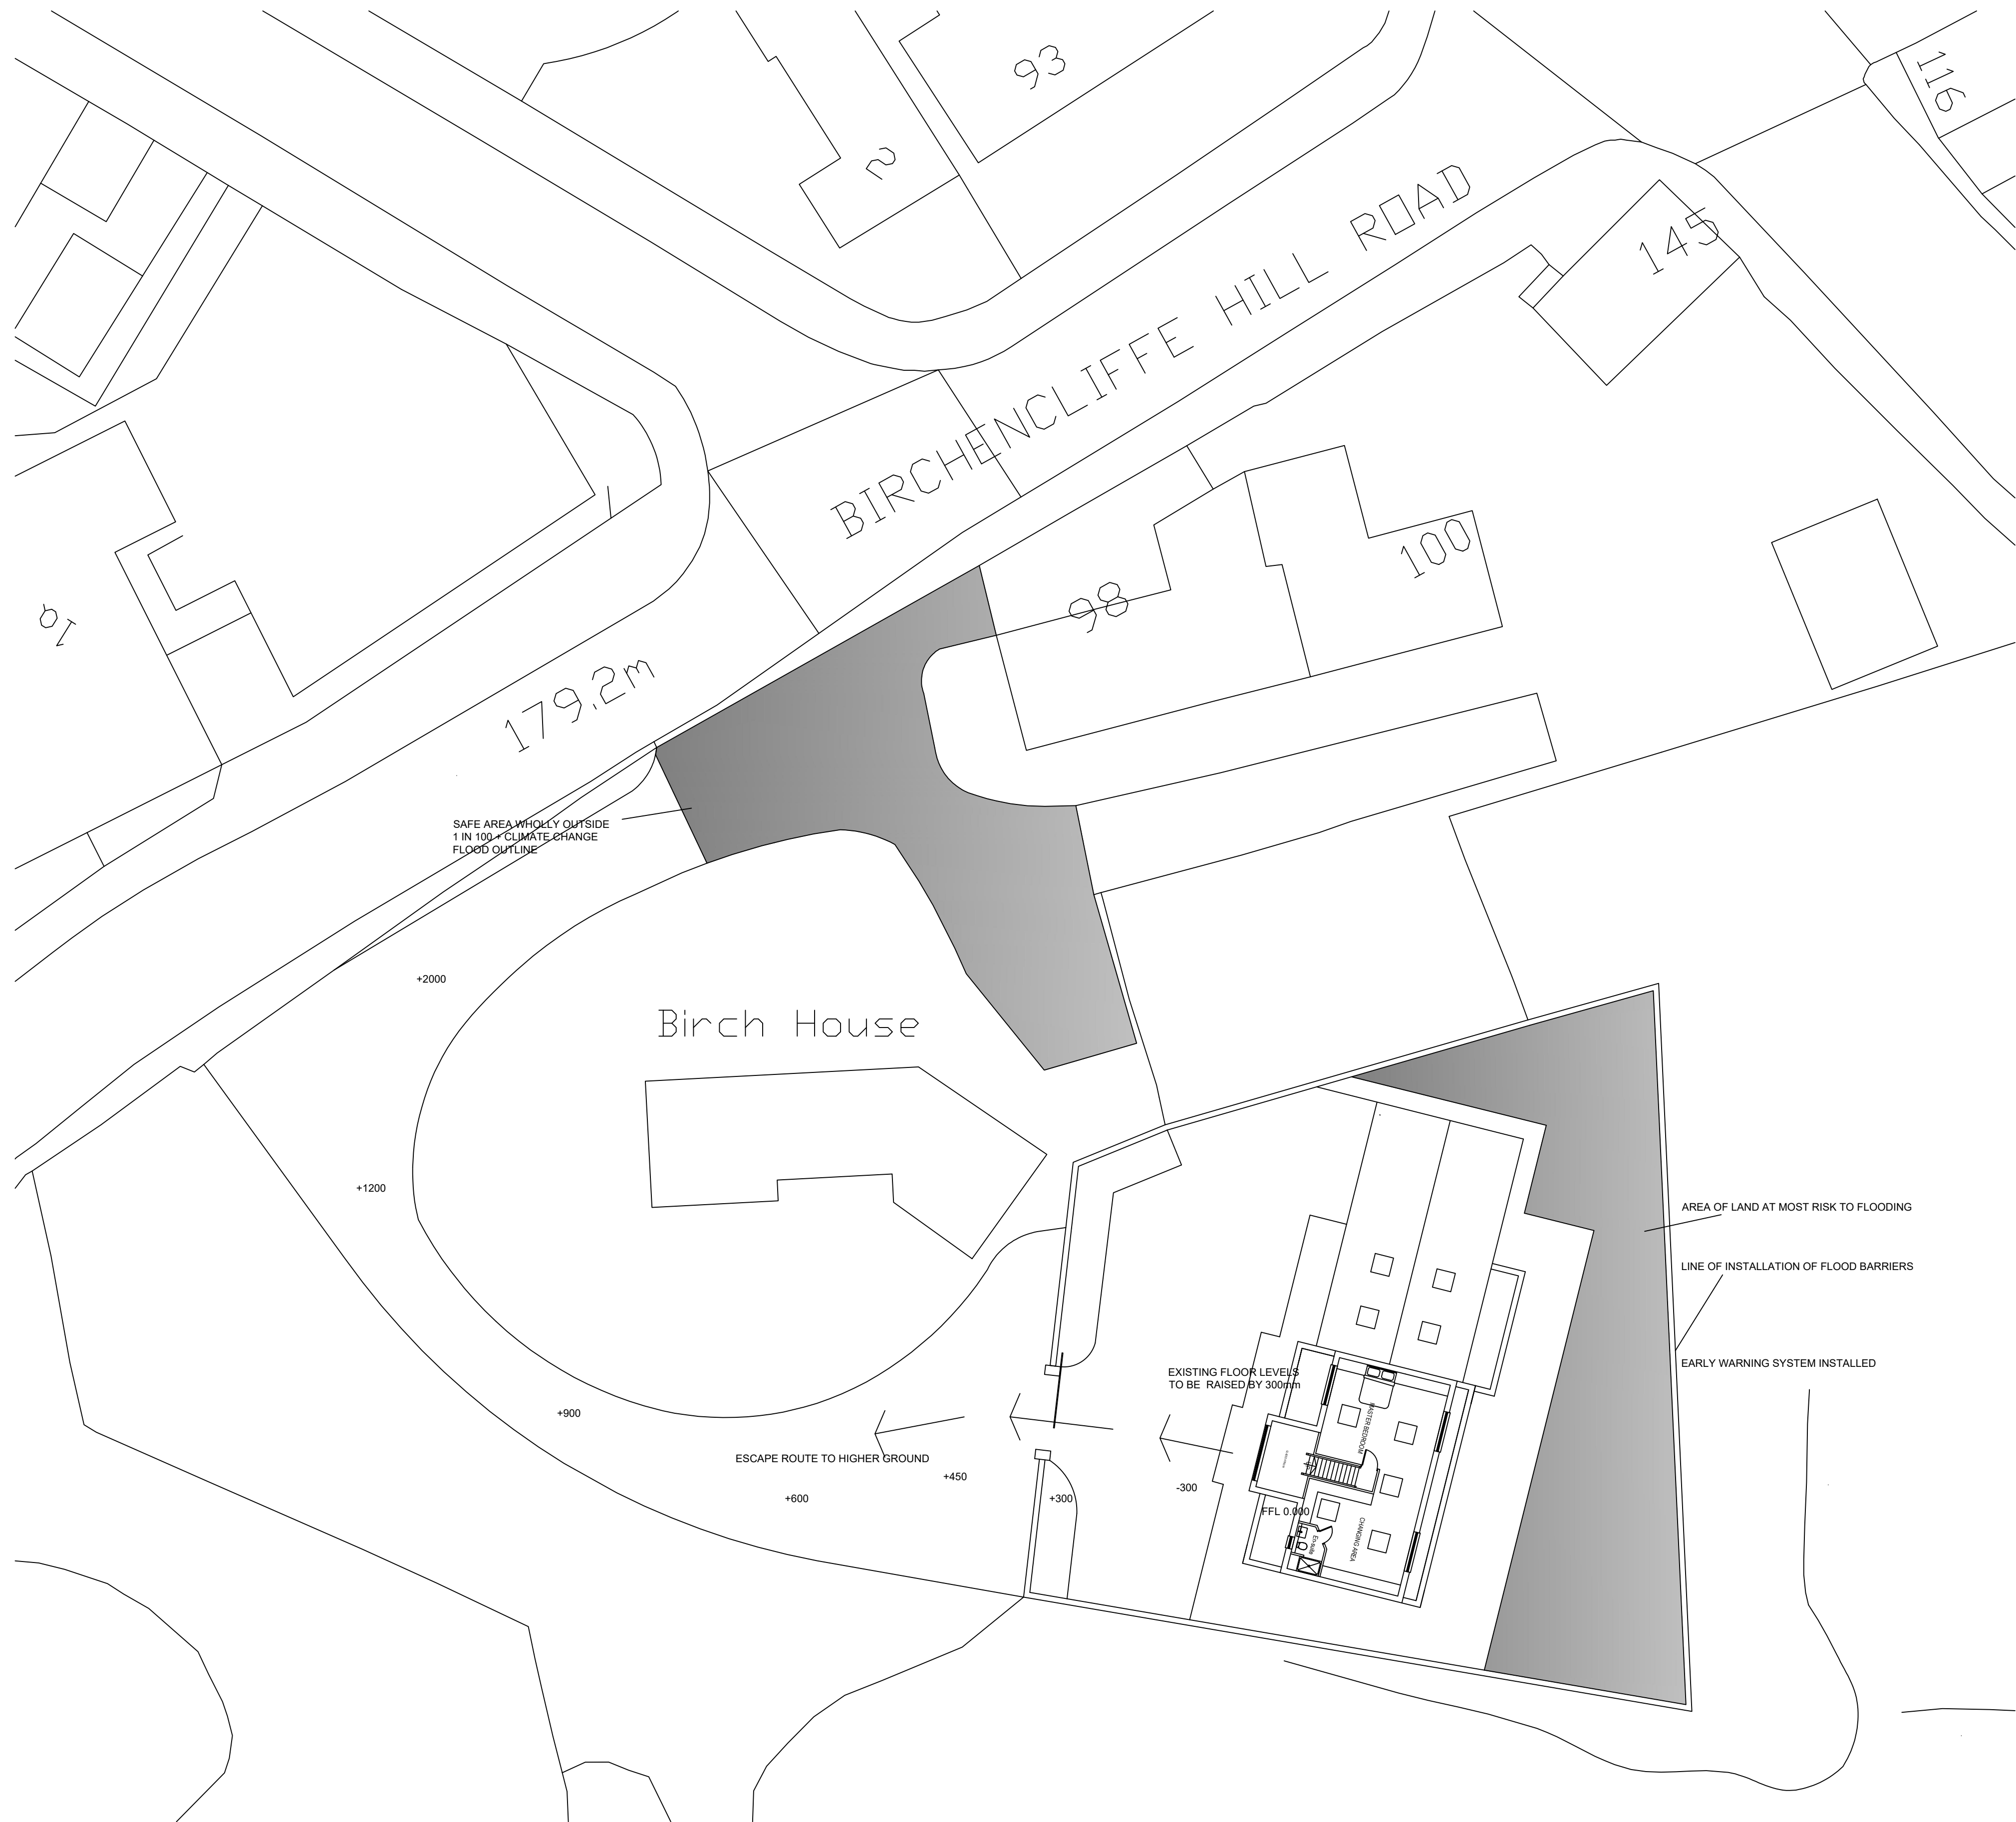

IF IN ANY DOUBT PLEASE ASK THE ARCHITECT FOR CLARIFICATION.
DO NOT SCALE FROM DRAWING. ALL DIMENSIONS TO BE CHECKED ON SITE
THE COPYRIGHT FOR THESE DRAWINGS REMAINS THE PROPERTY OF THE ARCHITECT,
THEY MUST NOT BE REPRODUCED IN ANY WAY WITHOUT THE ARCHITECT'S PRIOR
WRITTEN CONSENT.

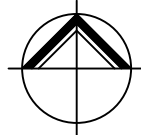

**NORTHERN
DESIGN
PARTNERSHIP**

Chartered Architects

THE CHAPEL
MILLMOOR ROAD
MELTHAM
HUDDERSFIELD HD9 5JU
TELEPHONE (01484) 854848
FAX (01484) 854949

CLIENT

MR S KHAN

PROJECT

PROPOSED EXTENSIONS AND ALTERATIONS
90 BIRCHENCLIFFE HALL ROAD
BIRCHENCLIFFE

DRAWING TITLE

FLOOD RISK EVACUATION PLAN

Rev.	Notes	Date	Drawn
*	*	*	*

SCALE 1:200@A1 06.19 A.D.

PROJECT No.	DRAWING No.	Rev.
1843	FRA	-

PROPOSED SITE PLAN FLOOD EVACUATIONS ROUTE