


Only figured dimensions should be used.

Scaled dimensions should be checked with the Architect.

This drawing together with the design, is the property and copyright of the Architect and must not be reproduced without written permission


PLANNING

Revision:

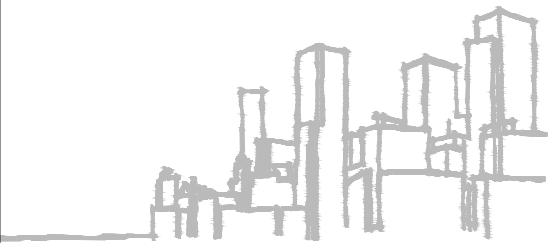

acumen
designers & architects

acumenarchitects.co.uk 01484 546000
Headrow House, Old Leeds Road, Huddersfield, HD1 1SG

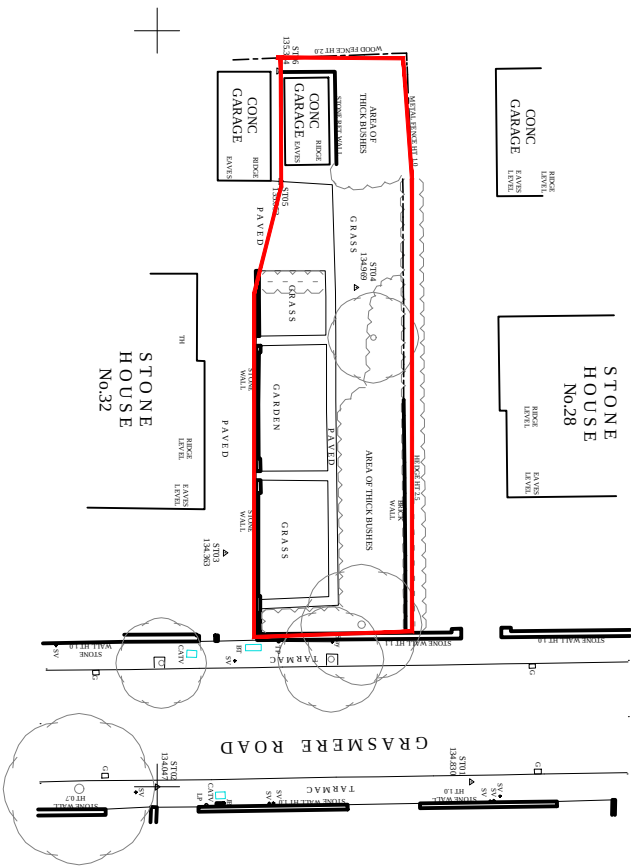

EXISTING SITE PLAN

CLIENT: JAMES WIMPENNY HOMES LTD.	JOB TITLE: 32 GRASMERE RD GLEDHOLT HUDDERSFIELD	DRAWING TITLE: EXISTING SITE PLAN	DRAWN BY: AO	DATE: 01.03.19
			CHECKED BY: JC	SCALE: 1:500 @ A4
			DRAWING NUMBER:	2592 - 01