

Portakabin®




Standard floor loading is 3kN/m². Any loading imposed on a floor that is greater than 3kN/m² may require strengthening. Please contact your hire centre if you expect to exceed 3kN/m².

Please note that this and any accompanying drawing(s) are for illustrative purposes only and as such, the building shown may vary from the actual finished building on site.


The position of windows, external doors and electrical fixtures (if shown) are dependent on stock availability at time of order.

EXTERNAL COLOUR SCHEME | Ultima


Walls - Goosewing Grey - nearest BS ref 10 A 05
Vertical wall trim - Goosewing Grey - nearest BS ref 10 A 05
Bottom wall trims - White - nearest BS ref 00 E 55
Long wall fascias (covering wall) - Goosewing Grey - nearest BS ref 05
Long wall fascia (covering beam) - White - nearest BS ref 00 E 55
Short wall composite fascia - Goosewing Grey - nearest BS ref 10 A
Roof - White - nearest BS ref 00 E 55
External Skirt - Goosewing Grey - nearest BS ref 10 A 05
External corners - Grey - BS 4800 00 A 05
Columns, intermediate - Grey - BS 4800 00 A 05
Windows - Blue Grey - nearest BS 4800 18 B 29
Doors (insulated door) - Slate grey - nearest BS 18 B 25

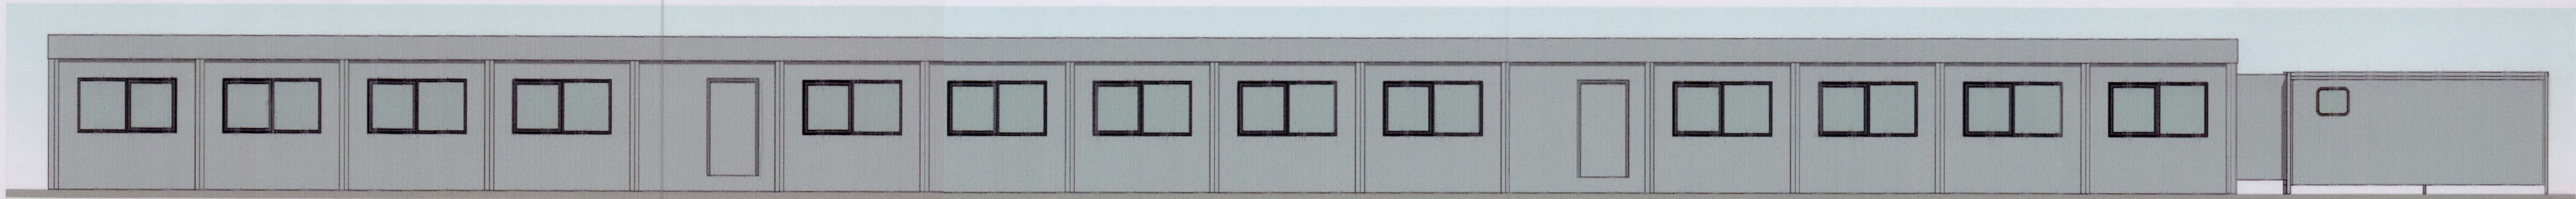


1 North Elevation
1 : 125

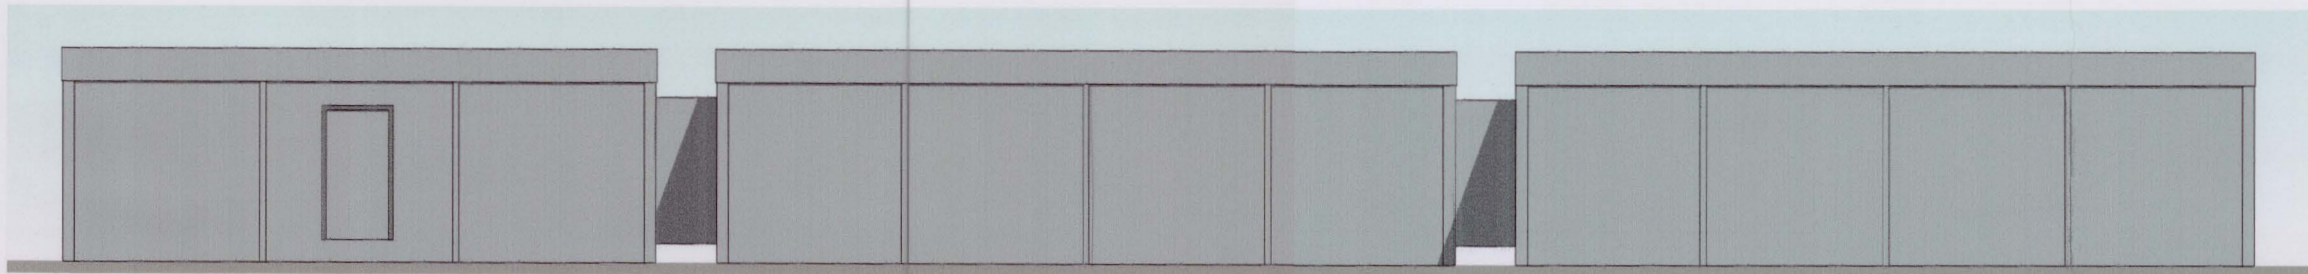

2 East Elevation
1 : 125

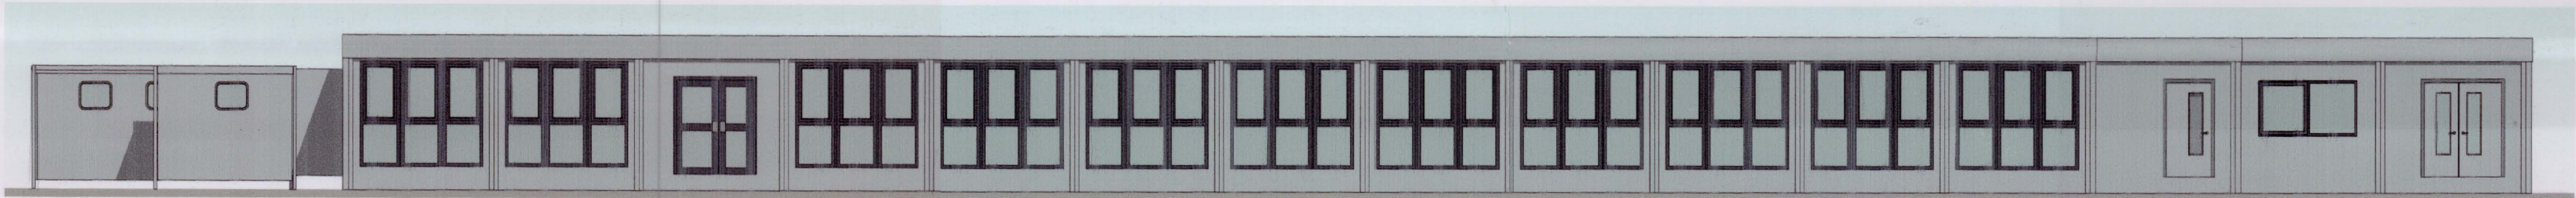

3 South Elevation
1 : 125

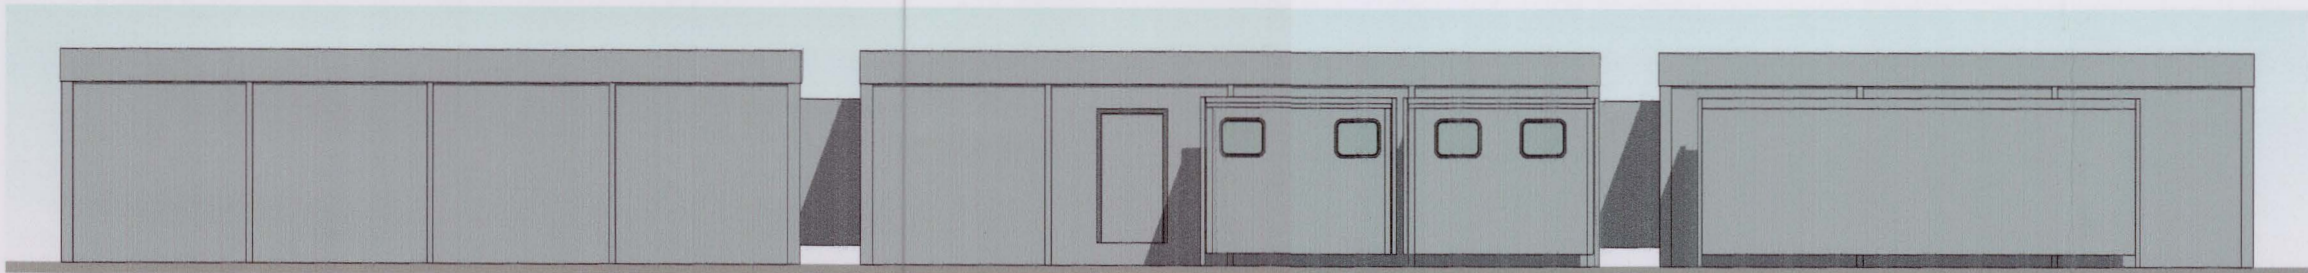

4 West Elevation
1 : 125

G	Block 2 - Links changed to 1.2m length, Kitchen & Porchtop Units mirrored, Lobby entrance mirrored.	18.03.19
B	Block 1 - Internal double doors to Lobby changed to inward opening. Block 2 - 1st Link removed. Block 3 - 1st Meeting Room moved position.	08.03.19
A	Some modules removed from Block 1 and 2, internal changes made to all blocks.	08.03.19

Rev	Revision Description	Date
-----	----------------------	------

Project Name
Office Decant 2019

Client Name
Cummins Turbo Tech

Sheet Name
Proposed Elevations - Ultima
Modules Complex - Including a
range of Vision Modules.

Date
26/02/19

Scale
1 : 125 @ A2

Drawing Number
HD/8391.11

Rev.
C

Drawn by
WEH