



Contractor must verify all dimensions on site before commencing any work or shop drawings. If this drawing exceeds the quantities taken in any way, the building designers are to be informed before the work is initiated.  
Only figured dimensions to be taken from this drawing. Do not scale off this drawing.  
Drawing based on Ordnance Survey and/or existing record drawings - design and drawing content subject to Site Survey, Structural Survey, Site Investigations, Planning and Statutory Requirements and Approvals.  
All drainage layouts are schematic and invert levels must be established prior to construction.



Proposed Main House Front Elevation 1:50

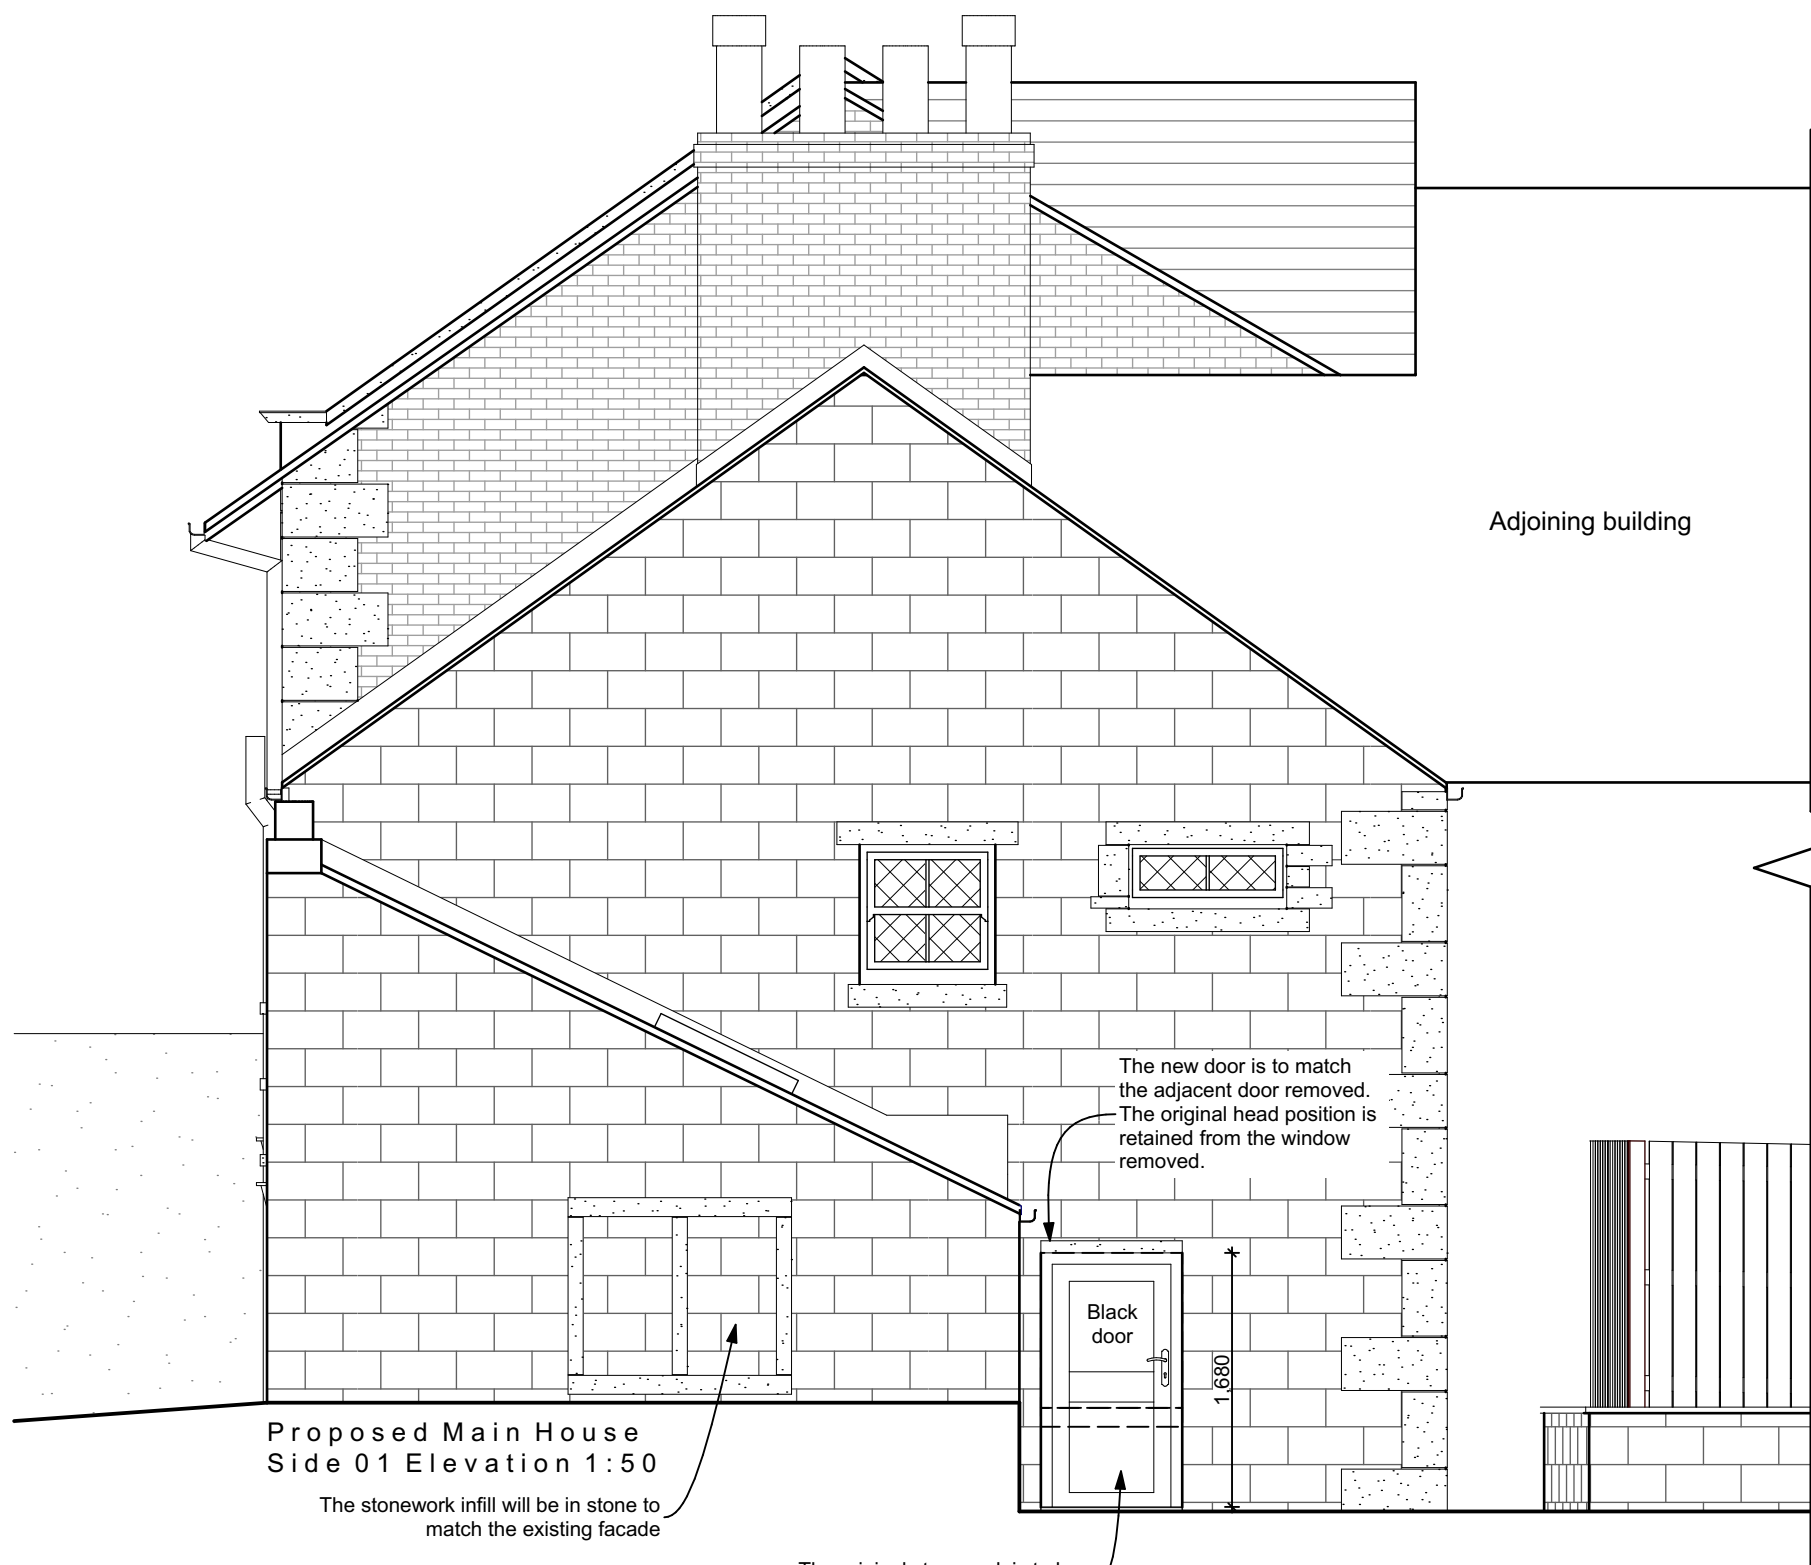

Proposed Main House Side 01 Elevation 1:50

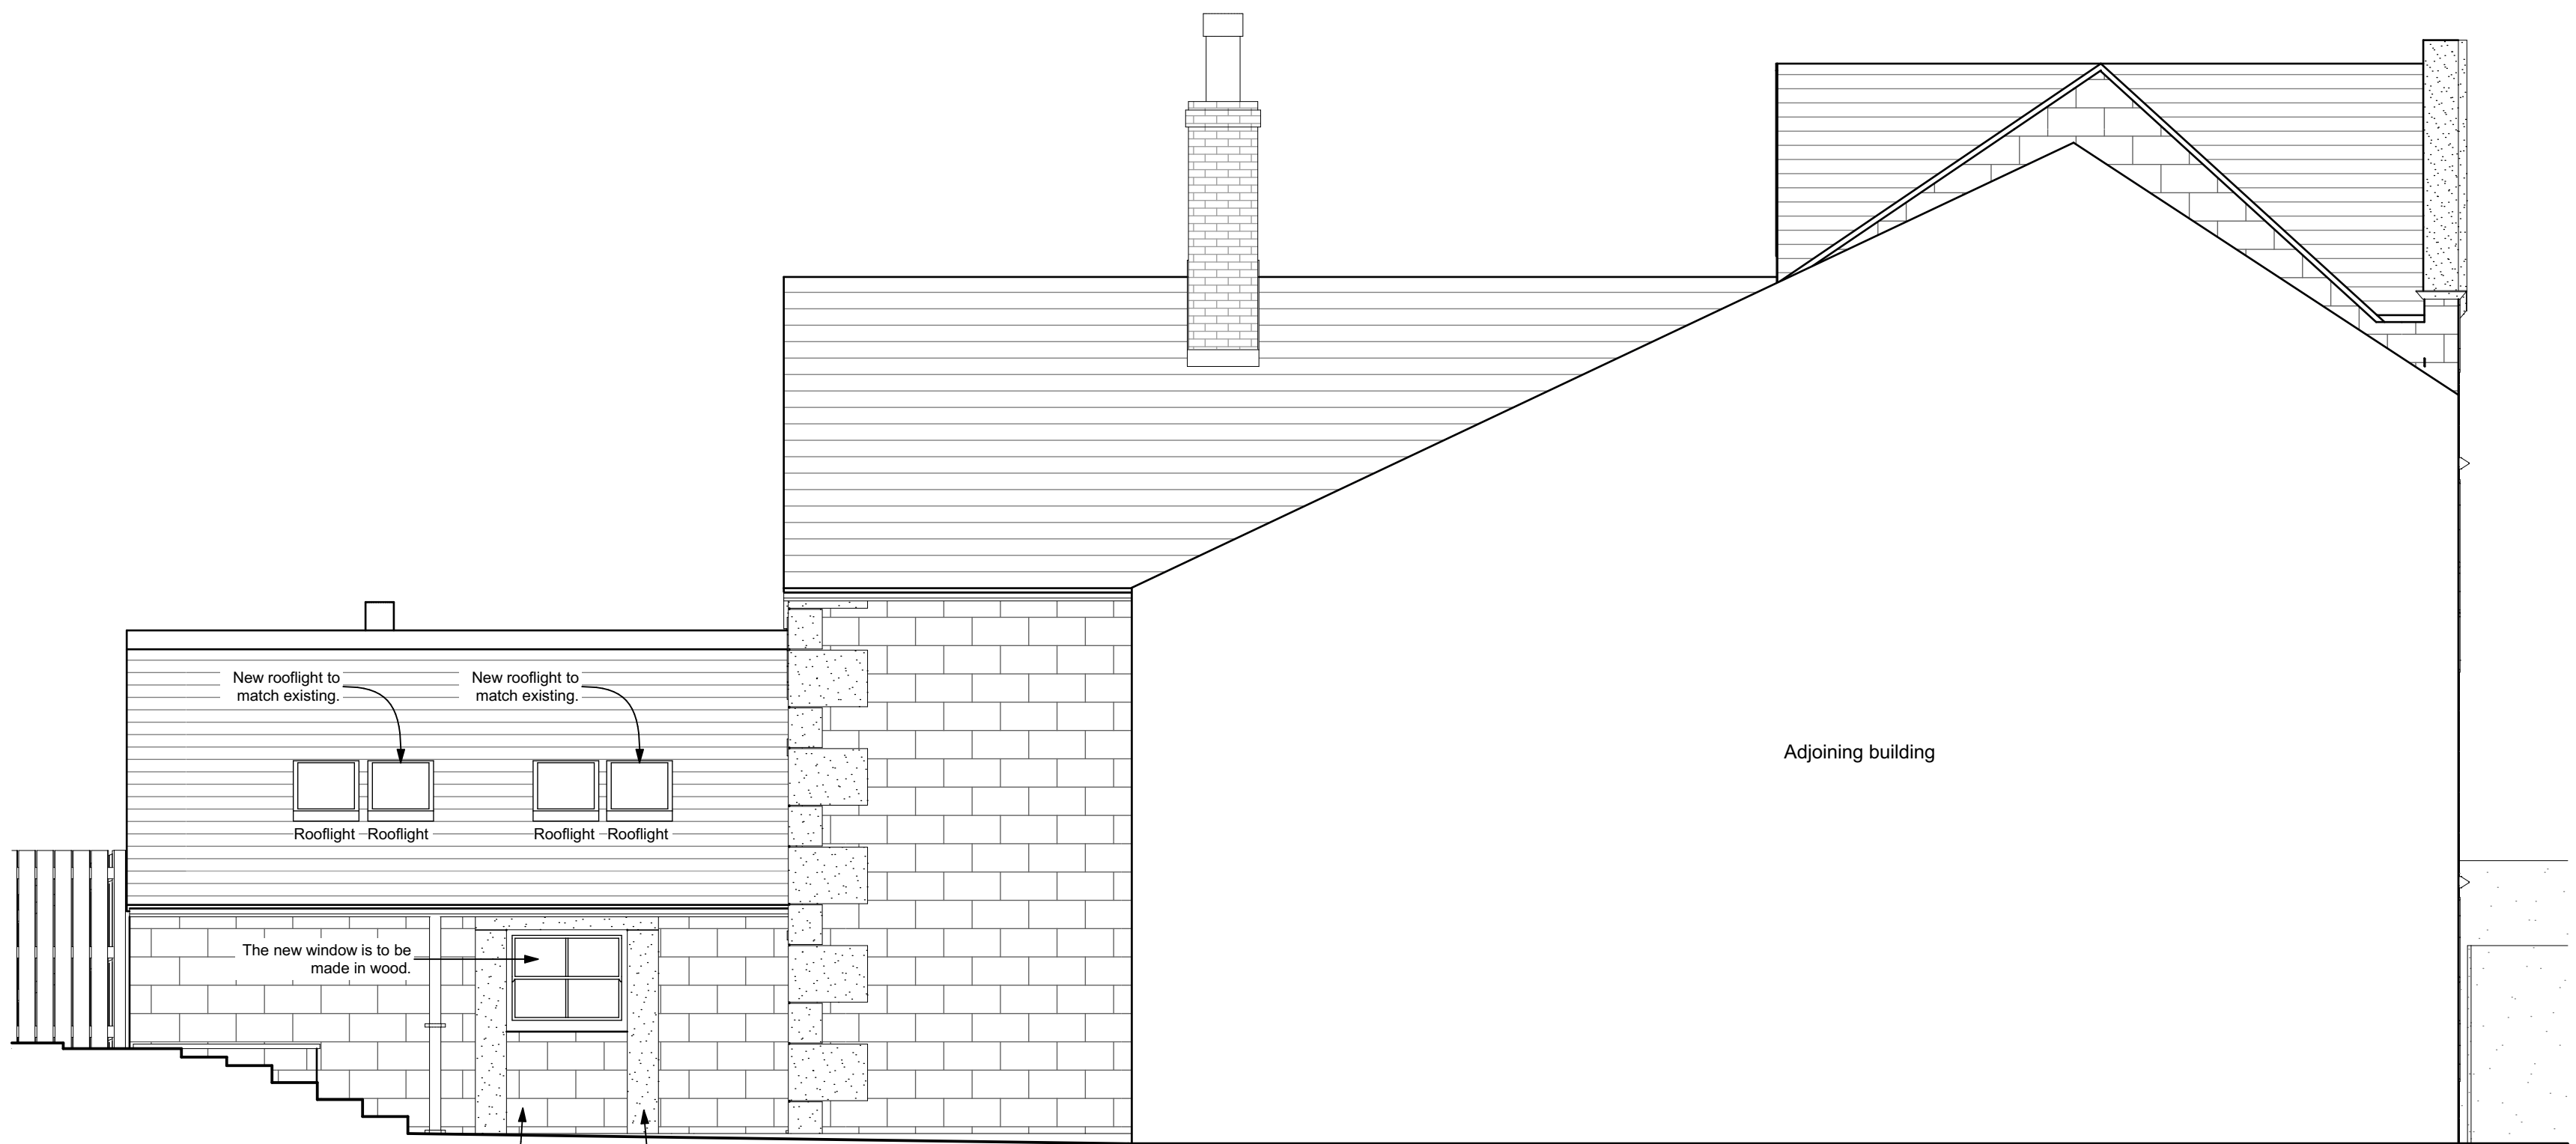

Proposed Main House Rear Elevation 1:50



Existing Main House Side 02 Elevation 1:50

| Material Key:   |                   |
|---|-------------------|
|   | Buff stonework.   |
|   | Brown brickwork.  |
|   | Stone roof tiles. |
|   | Stone detailing.  |
| <b>Note:</b><br>All white windows.<br>All brown doors unless otherwise stated.<br>All black gutters and downpipes. |                   |

|   |                                                             |
|---|-------------------------------------------------------------|
| Project Status:   | PLANNING ONLY                                               |
| <br>Defining problems with beautiful solutions...   |                                                             |
| 4 Rushmead Court, Ossett, WF5 0NZ<br>tel: 01924 275 594<br>web: <a href="http://www.transformarchitects.co.uk">www.transformarchitects.co.uk</a> email: <a href="mailto:info@transformarchitects.co.uk">info@transformarchitects.co.uk</a> |                                                             |
| Project Address:   | Kirkby Grange Farm,<br>Kirkby Lane,<br>Flockton,<br>WF4 4AH |
| Client:   | Mr & Mrs Rust                                               |
| Drawing Title:   | Proposed Elevations A1                                      |
| Scale:   | 1:50                                                        |
| Date:   | 23.04.2019                                                  |
| Drawn By:   | MNB                                                         |
| Drawing Number:   | T1020 - PL05                                                |
| Revision:   | Nil                                                         |