


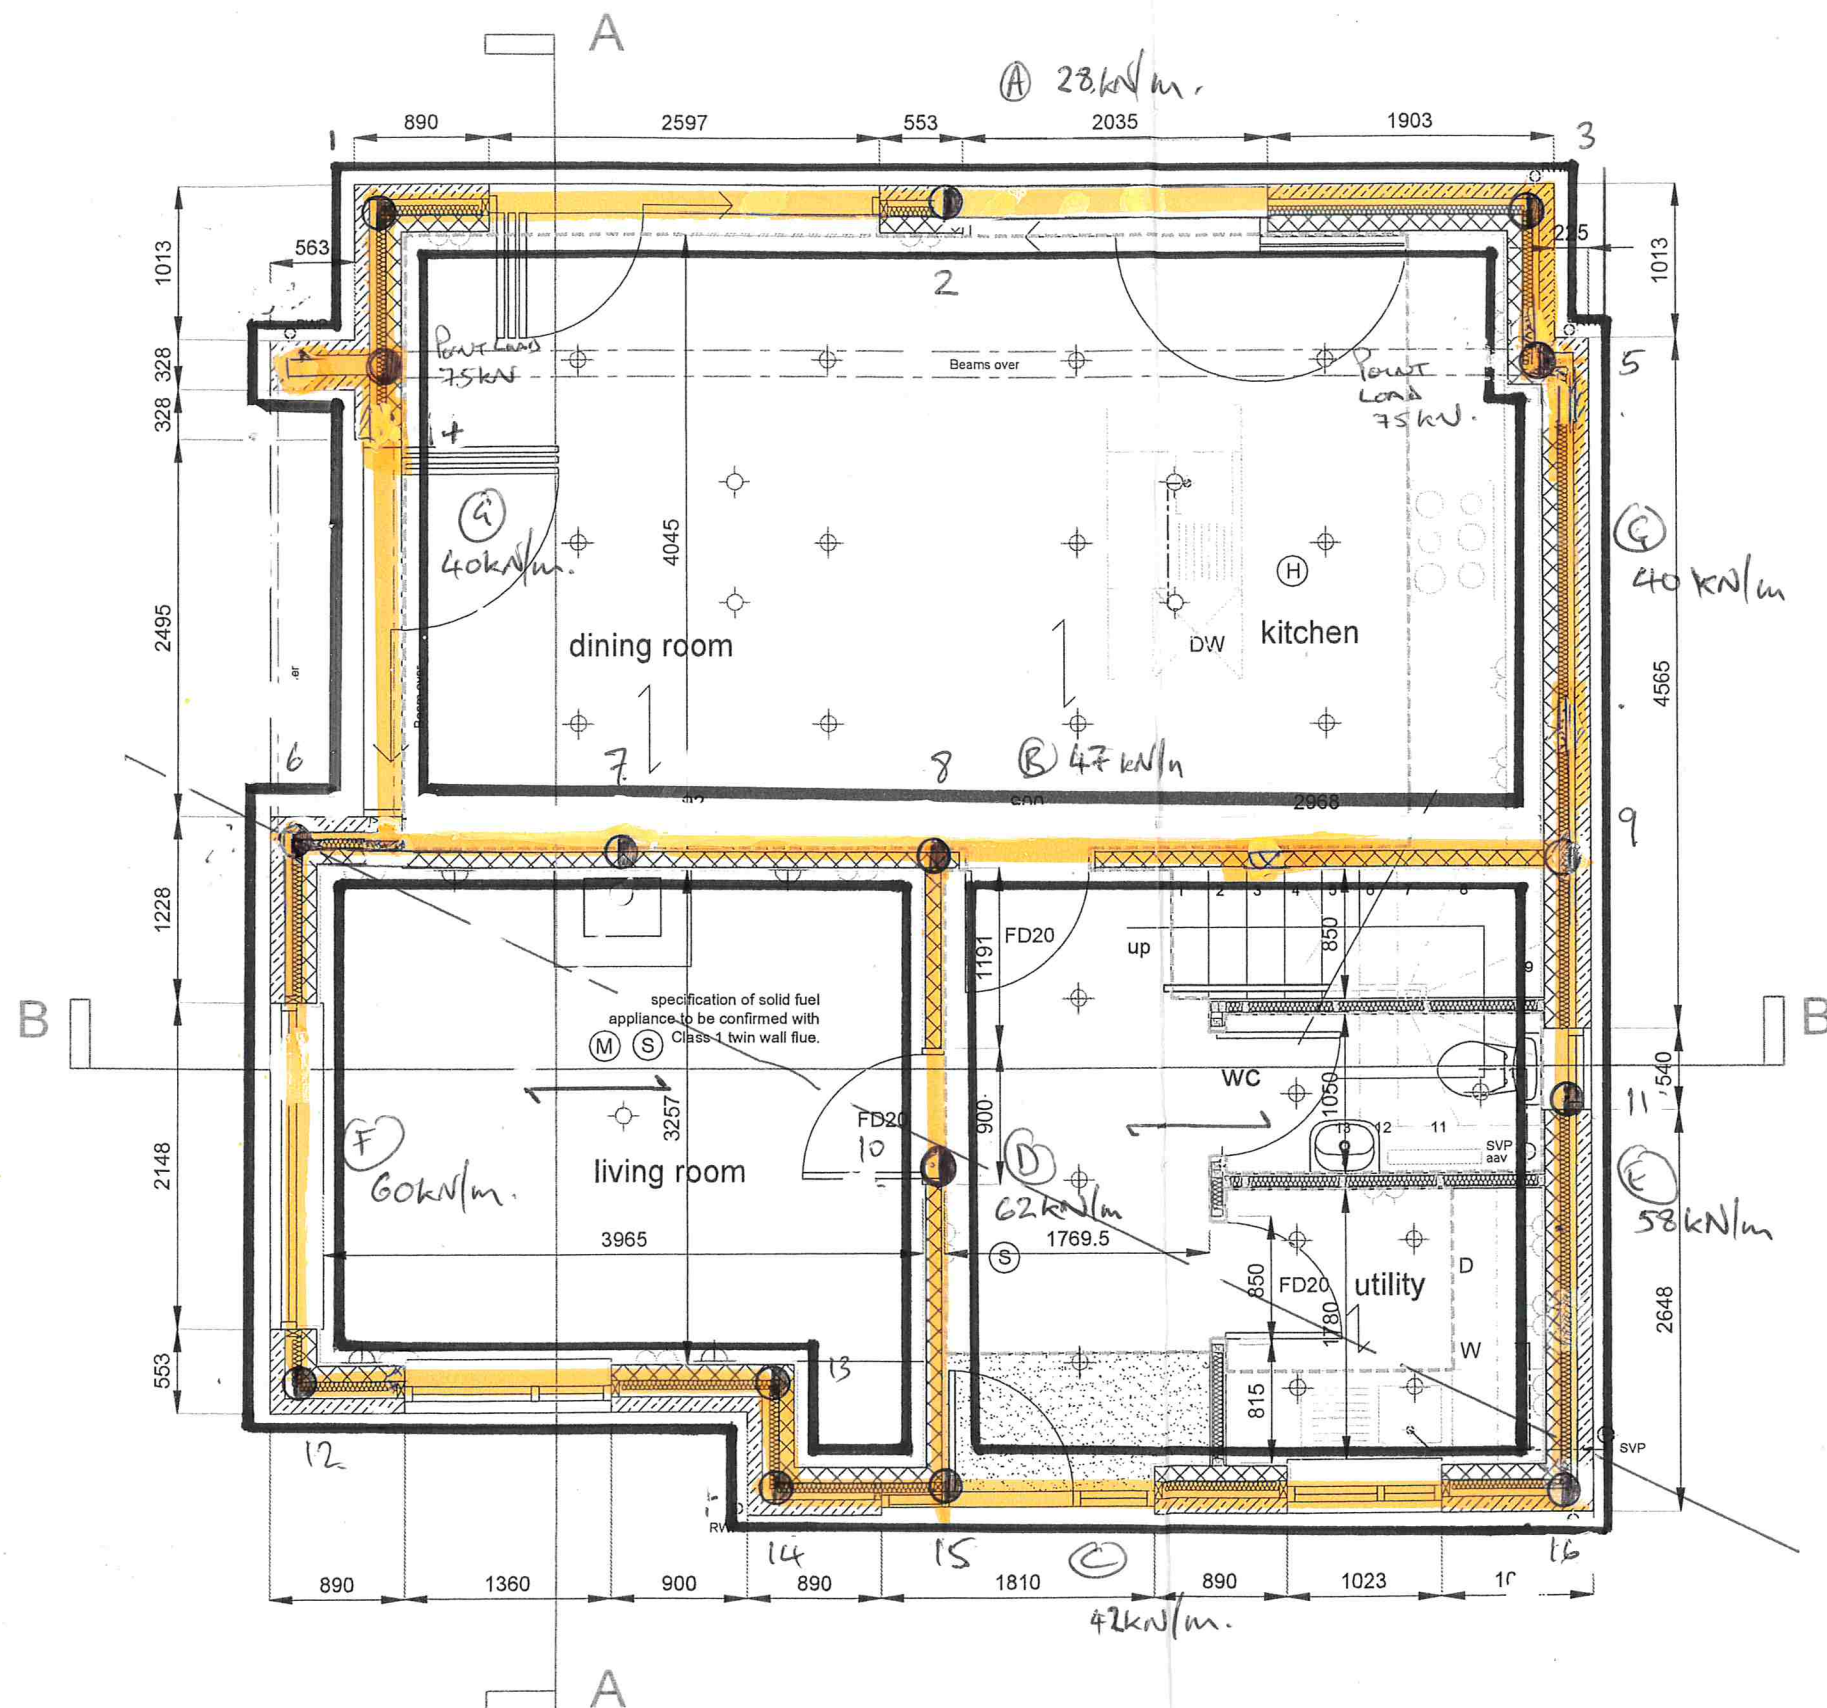

- Wall light
- Pendant position
- Spotlight position
- Socket position
- Radiator
- Underfloor heating

B.REGS / TENDER

1. DO NOT SCALE FROM THIS DRAWING - USE FIGURED DIMENSIONS ONLY
2. READ IN CONJUNCTION WITH ALL OTHER CONSULTANTS/SPECIALISTS DRAWINGS. REPORT ANY DISCREPANCIES BEFORE AFFECTED WORK COMMENCES
3. ALL SETTING OUT DIMENSIONS TO BE CHECKED ON SITE BY CONTRACTOR BEFORE WORK COMMENCES
4. THIS DRAWING REMAINS COPYRIGHT OF ROOST ARCHITECTS. COPY/DISTRIBUTE ONLY WITH CONSENT OF ROOST ARCHITECTS

2014.029.301A

20A Bank View

Proposed Ground Floor Plan

Scale 1:50 @ A3

Date 24.04.2015

roost
architects.com

www.roostarchitects.com
enquiries@roostarchitects.com
telephone: 0784 330 2678

Ground Floor Plan