

1. For notes refer to drawing 09-122-900.

1. For Retaining Wall Type 1A detail refer to drawing 09-122-400.
2. For Retaining Wall Type 1B detail refer to drawing 09-122-401.
3. For Retaining Wall Type 2A detail refer to drawing 09-122-402.
4. For Retaining Wall Type 2B detail refer to drawing 09-122-402.
5. For Retaining Wall Type 2C detail refer to drawing 09-122-403.
6. For Retaining Wall Type 2D detail refer to drawing 09-122-403.
7. For Retaining Wall Type 2E detail refer to drawing 09-122-404.
8. For Retaining Wall Type 2F detail refer to drawing 09-122-404.
8. For Retaining Wall Type 2G detail refer to drawing 09-122-402.
9. For Retaining Wall Type 3 detail refer to drawing 09-122-405.

Key

-  Denote proposed gabion basket retaining wall
 Denote proposed sheet pile retaining wall

Site Plan updated	E	04/04/2019	TM	KGP
Fence detail added	D	01/04/2019	TM	KGP
Updated to suit revised scheme.	C	25/03/2019	TM	KGP
Wall reference added.	B	13/03/2019	TM	KGP
Revised to suit new layout	A	08/03/2019	TM	KGP
DESCRIPTION	REV	DATE	CHK	APR

beamconsulting



Beam Consulting
14 Bond Street
Wakefield
WF1 2QP
Tel: 01924 361653
Fax: 01924 364631

DRAWING TITLE

Retaining Wall Type 3A & 3B Details


STATUS

DRAWN	KK	DATE	10.12.2018
CHECKED	TM		
APPROVED	KGP	SCALE	AS SHOWN @ A1
DRAWING NUMBER		REVISION	
09-122-405		E	

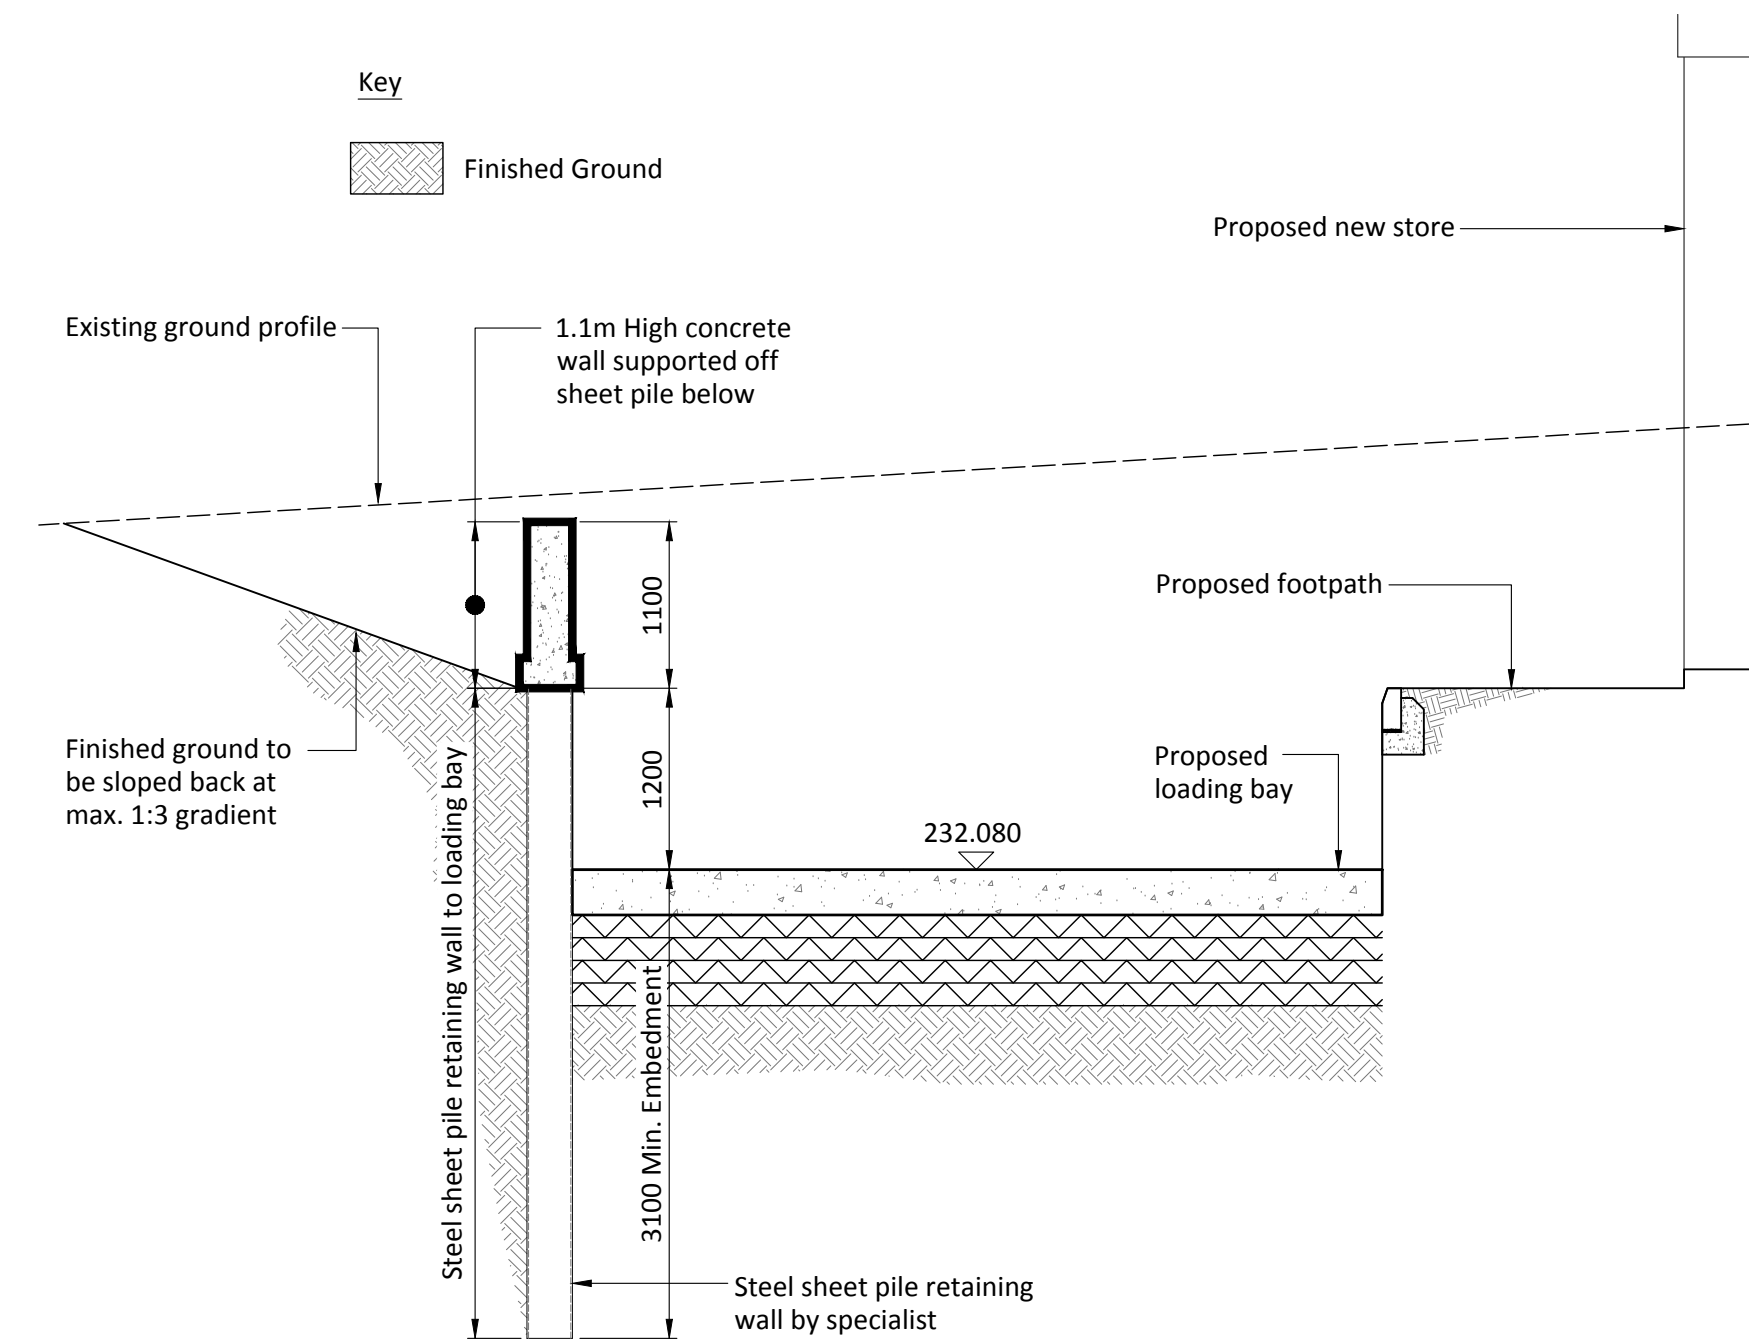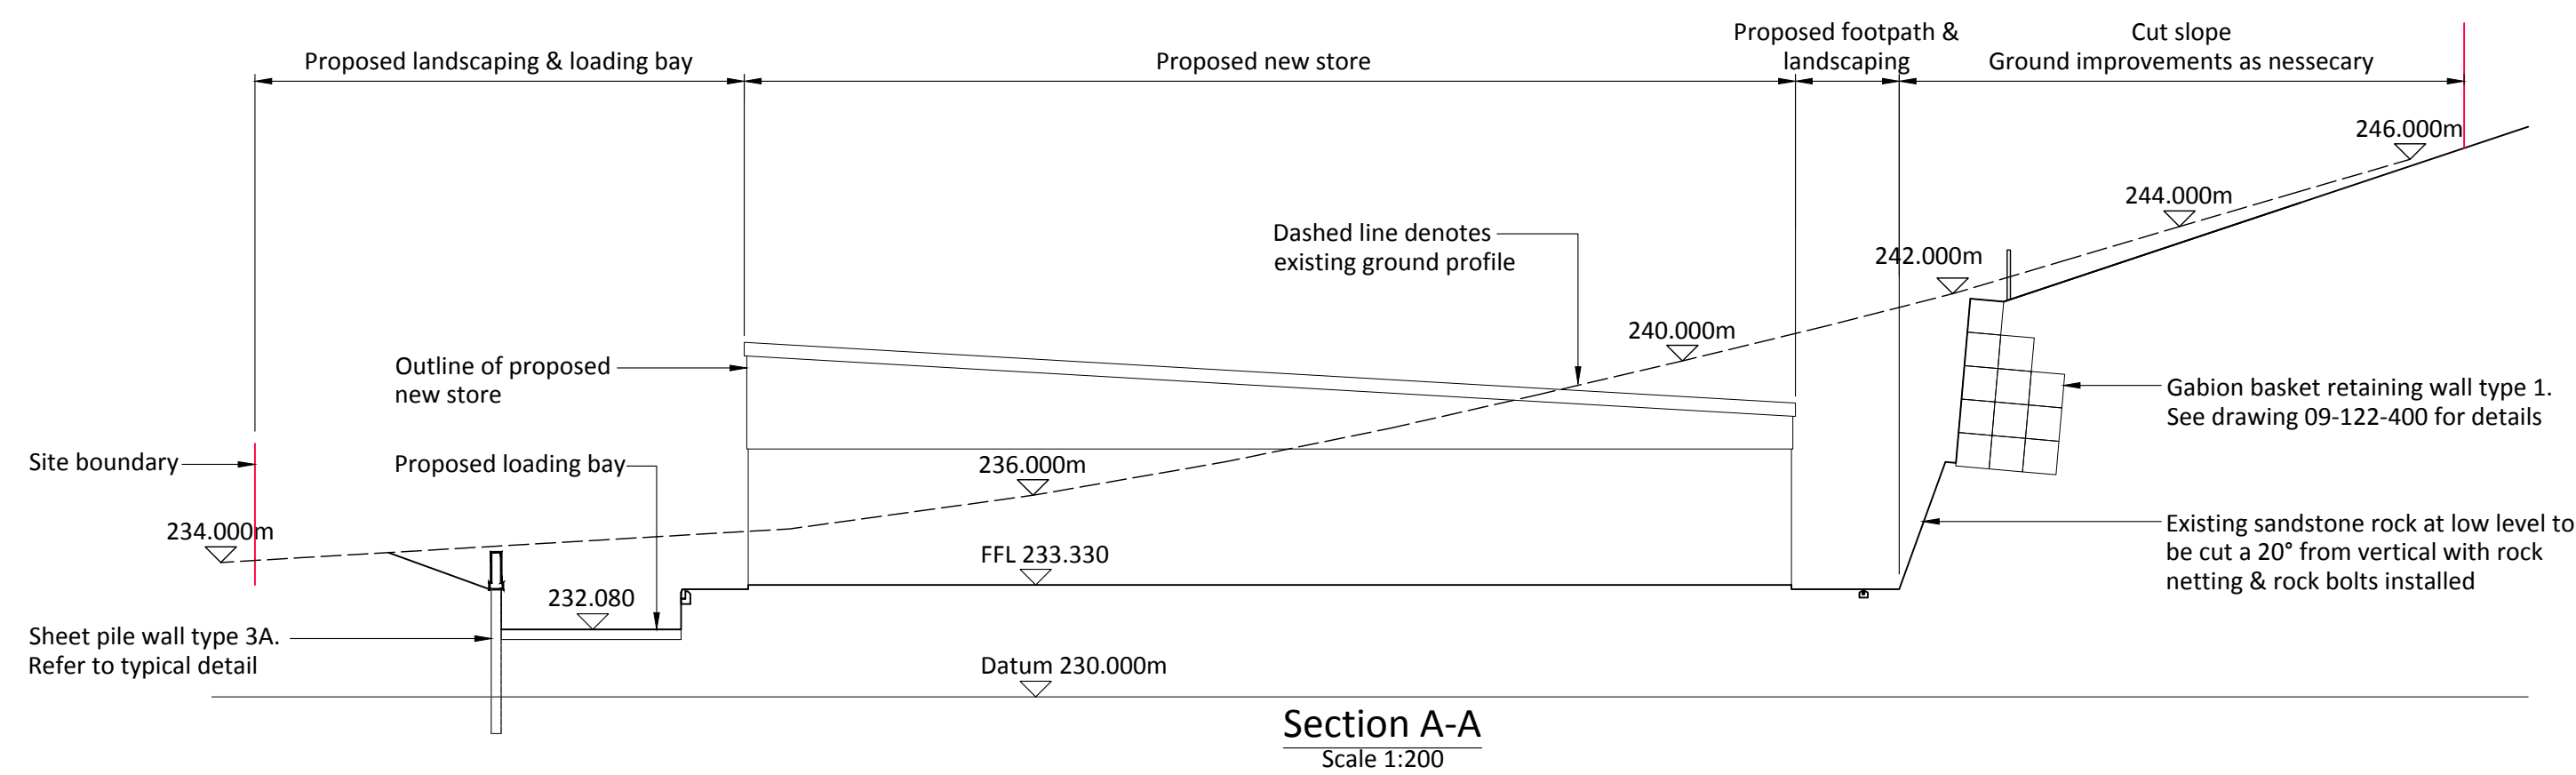

Type 3A Sheet Pile Wall Detail

Scale 1:50

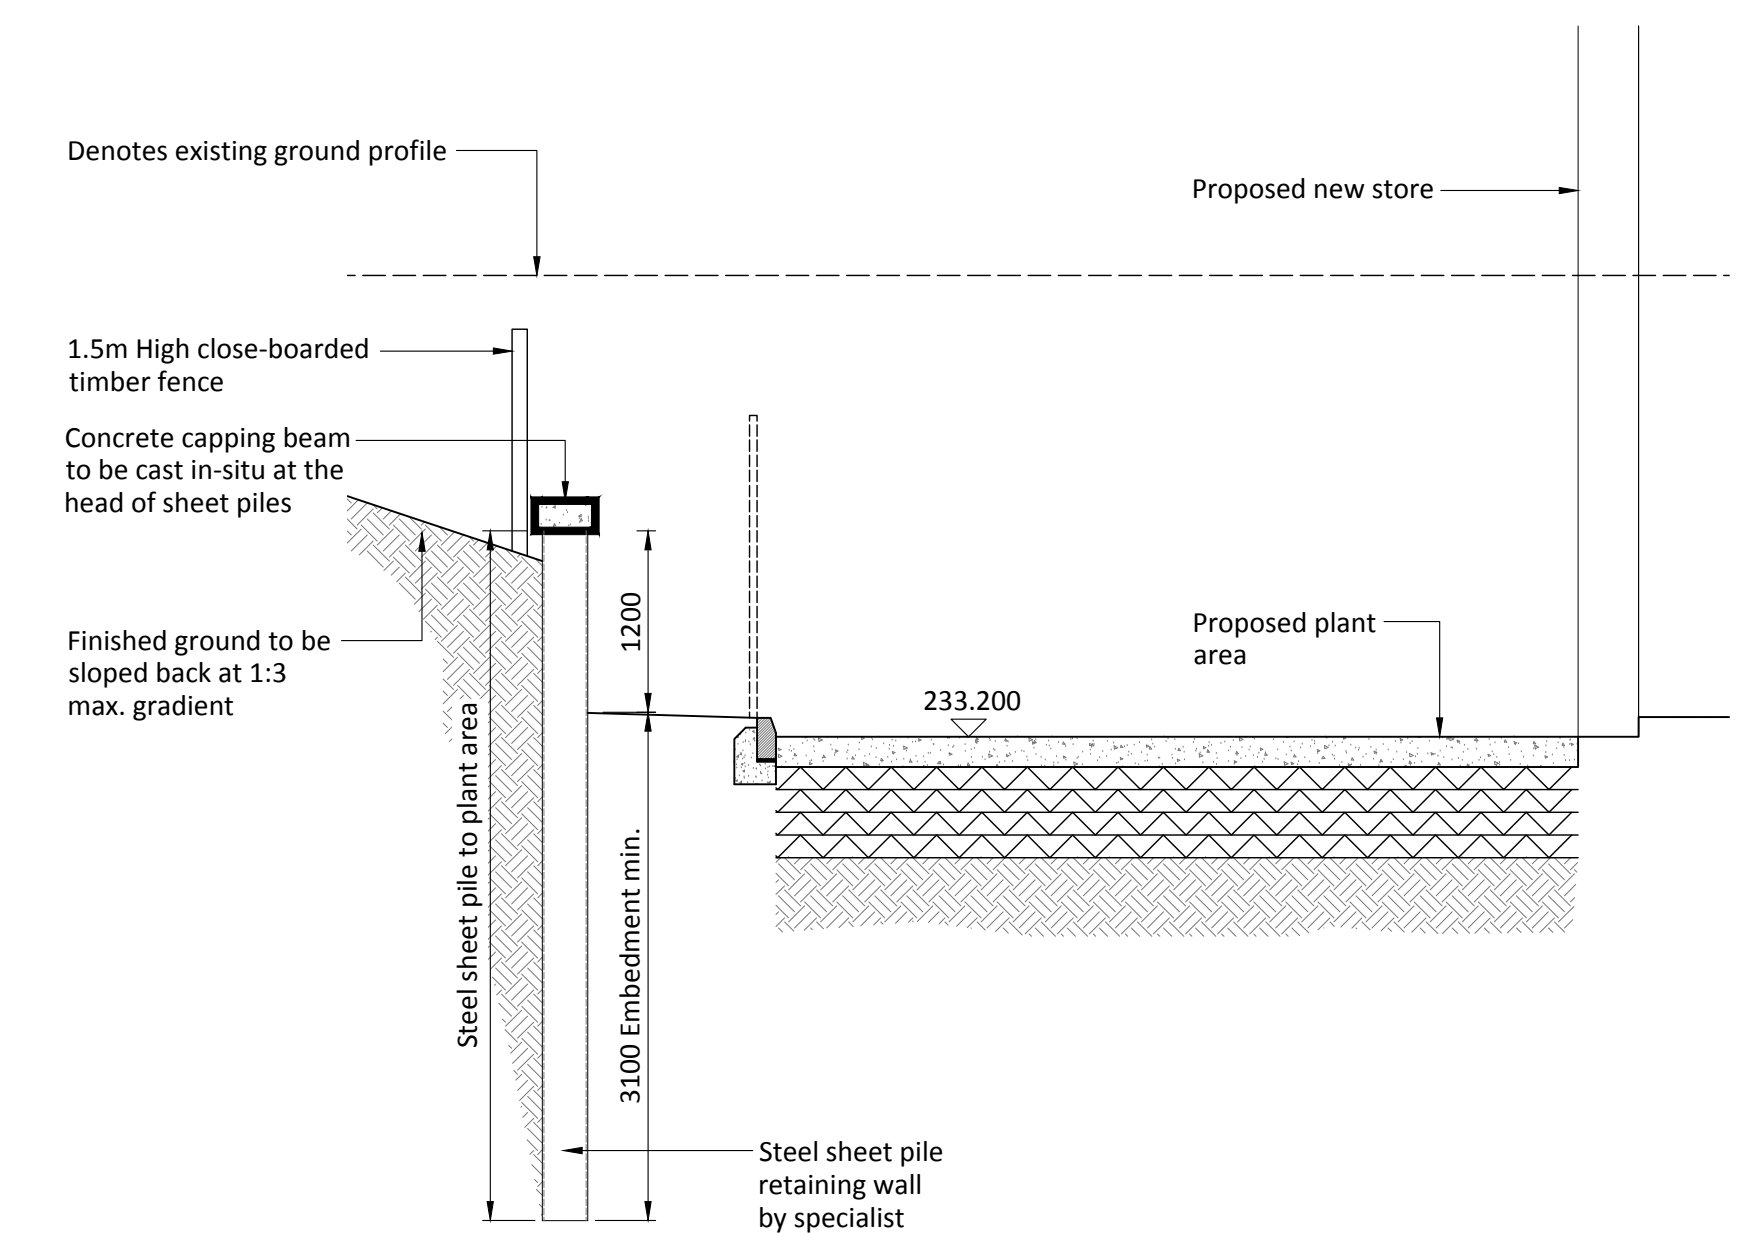

Type 3B Sheet Pile Wall Detail

