




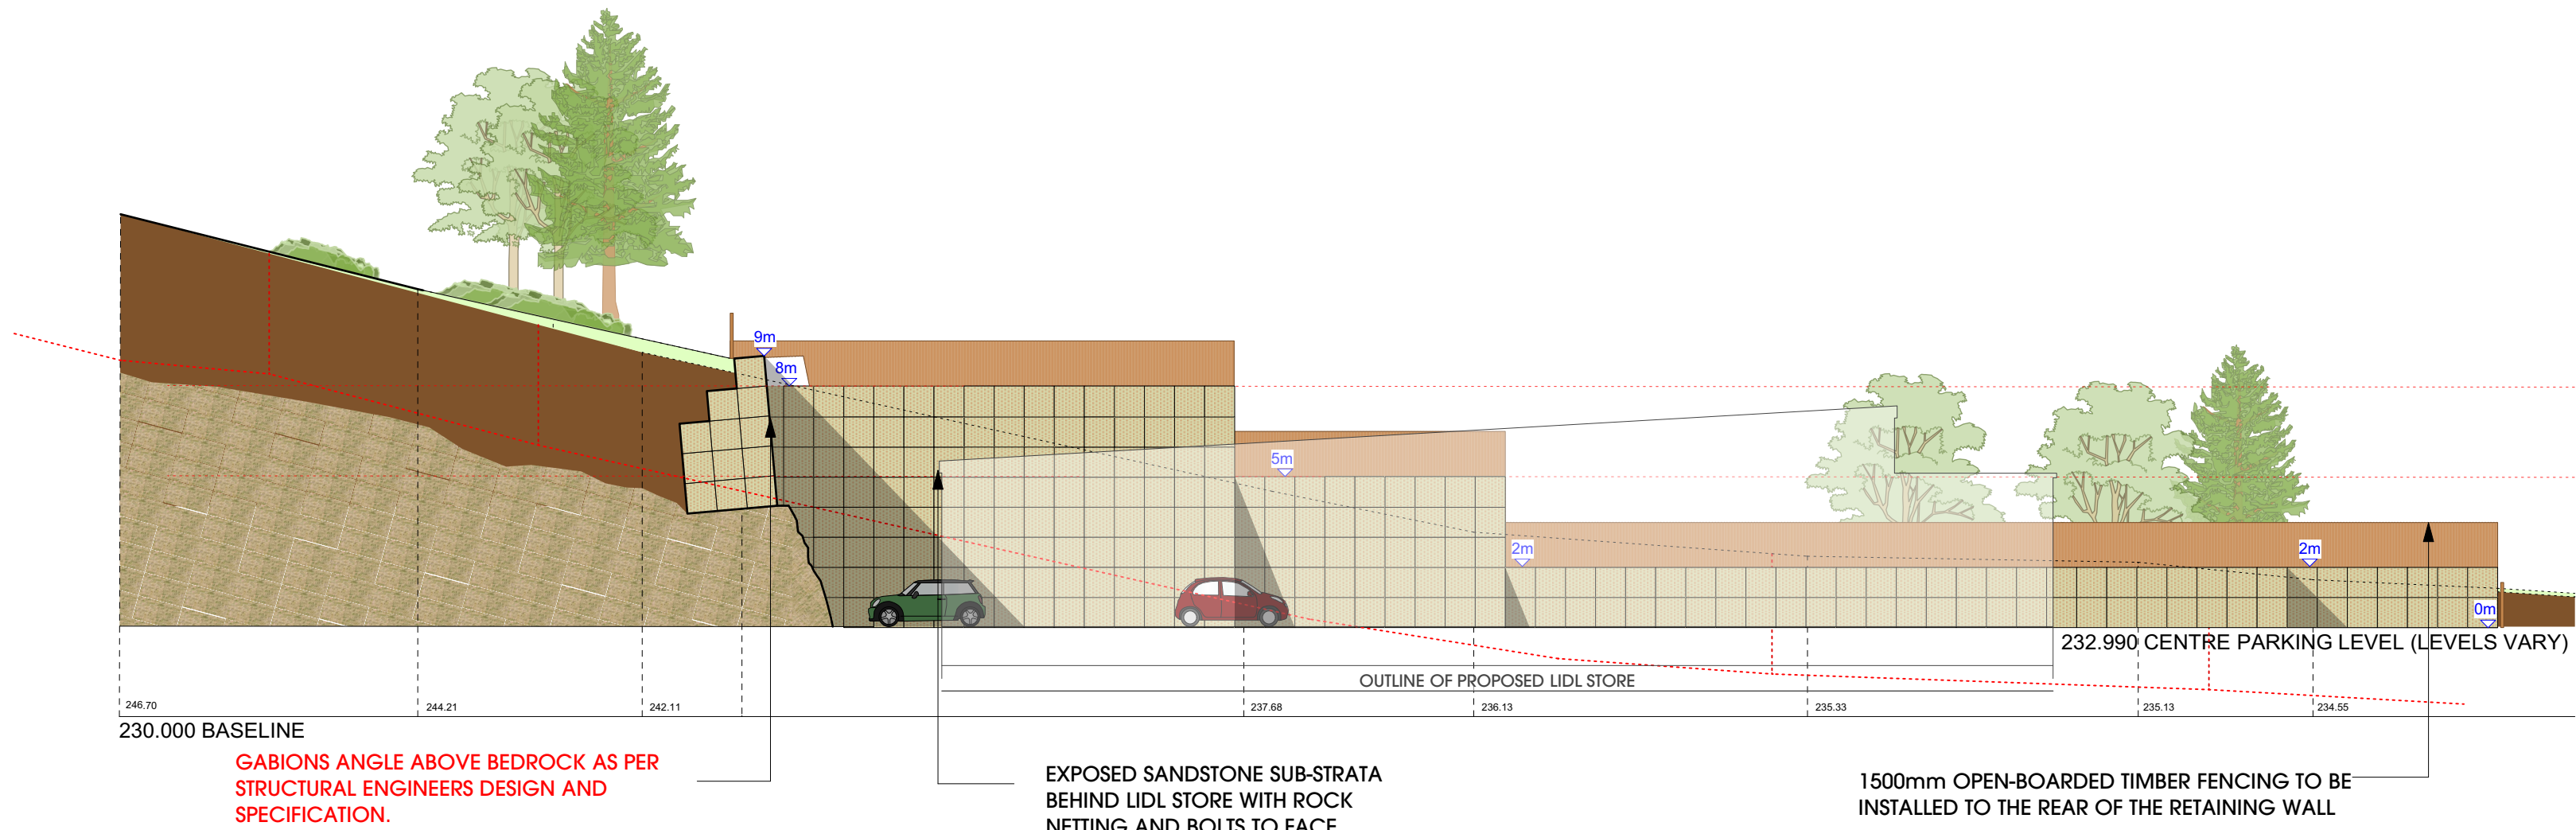


1 - EAST /SIDE RETAINING WALL

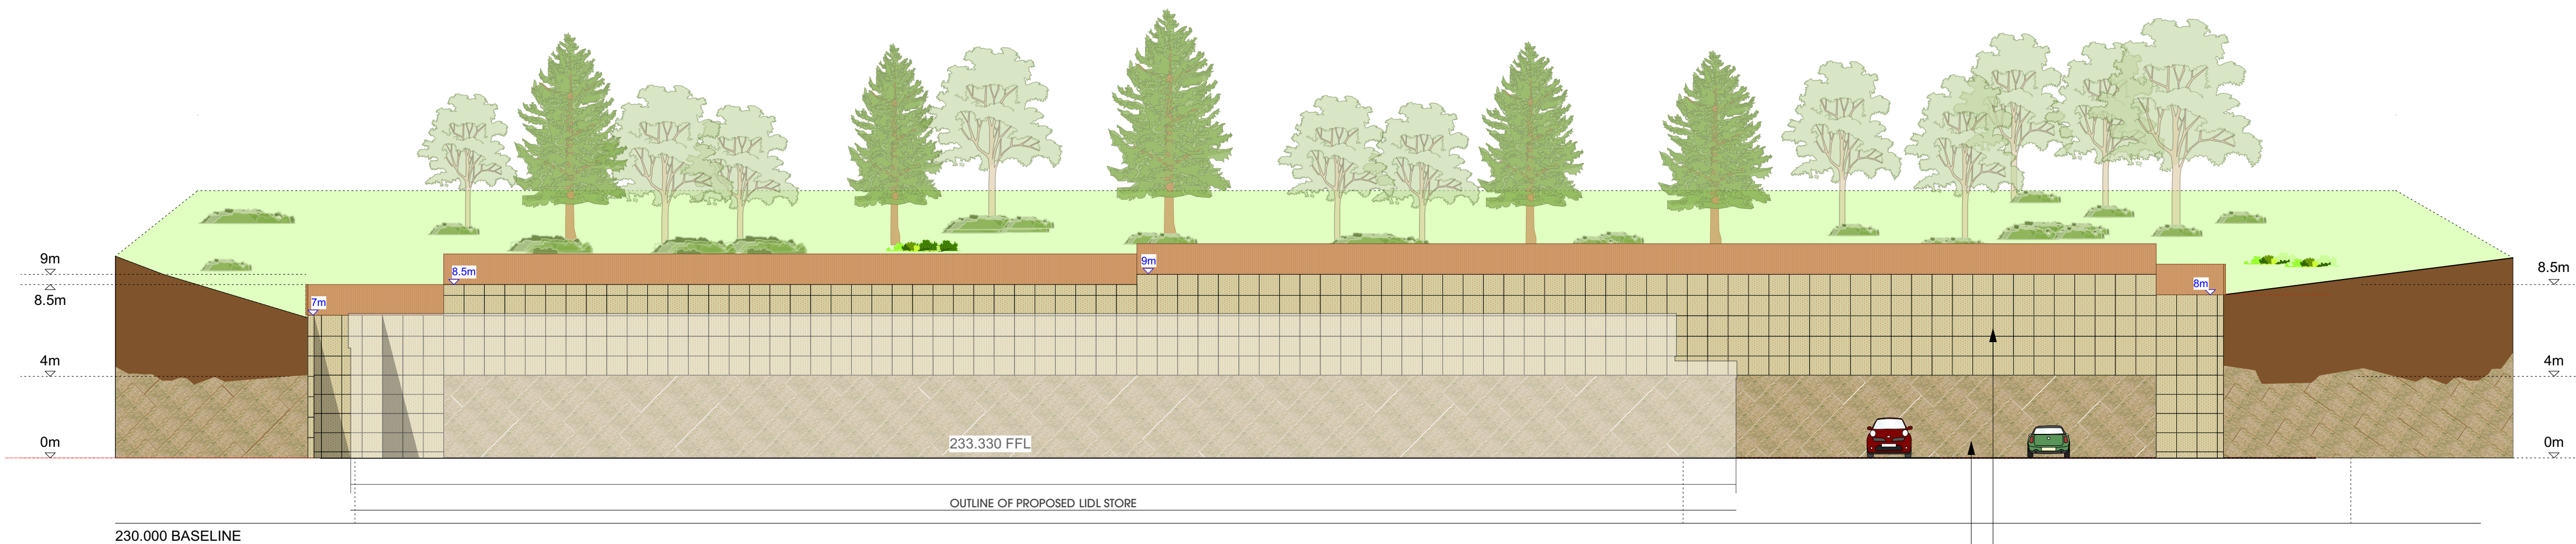

2 - NORTH /REAR RETAINING WALL

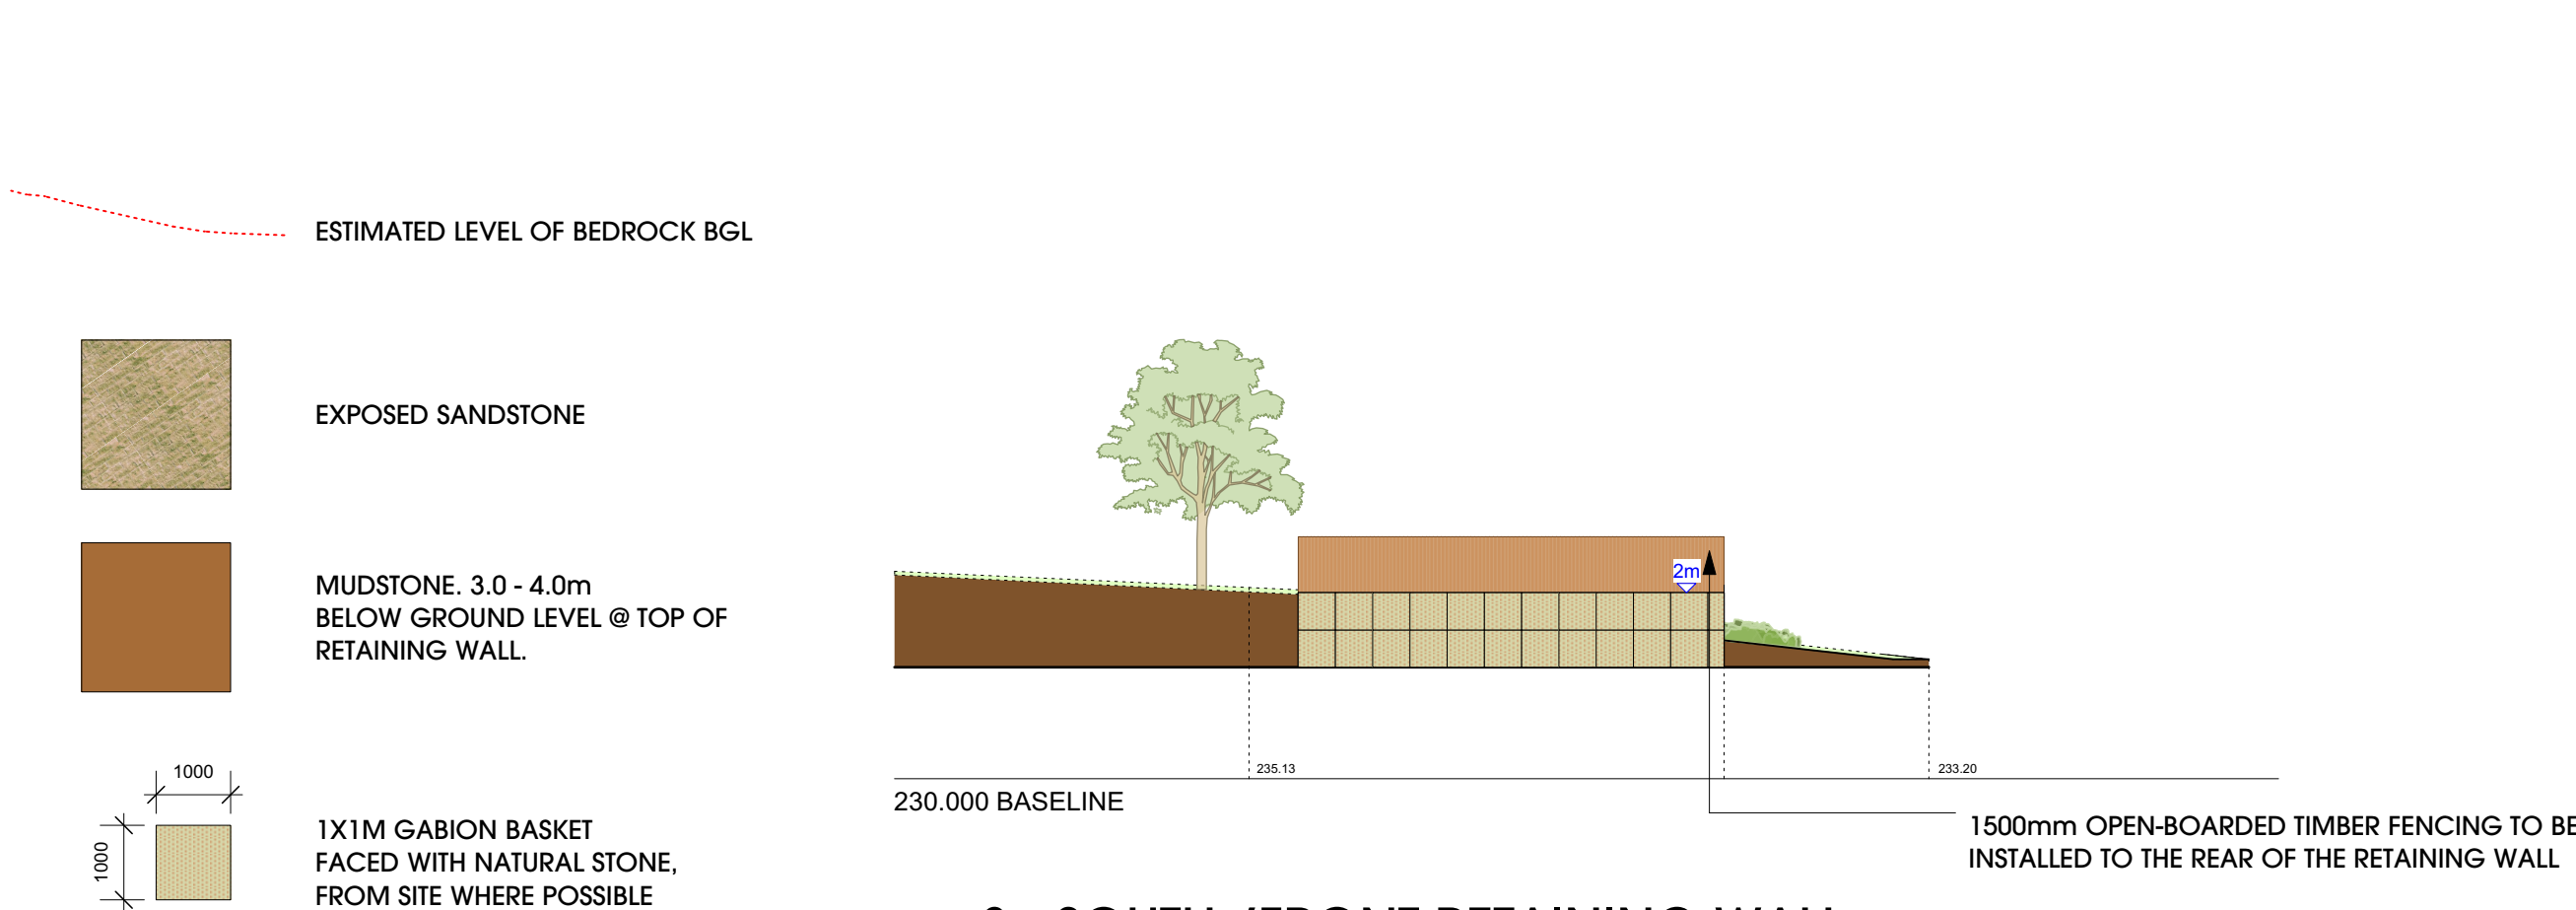

3 - SOUTH /FRONT RETAINING WALL

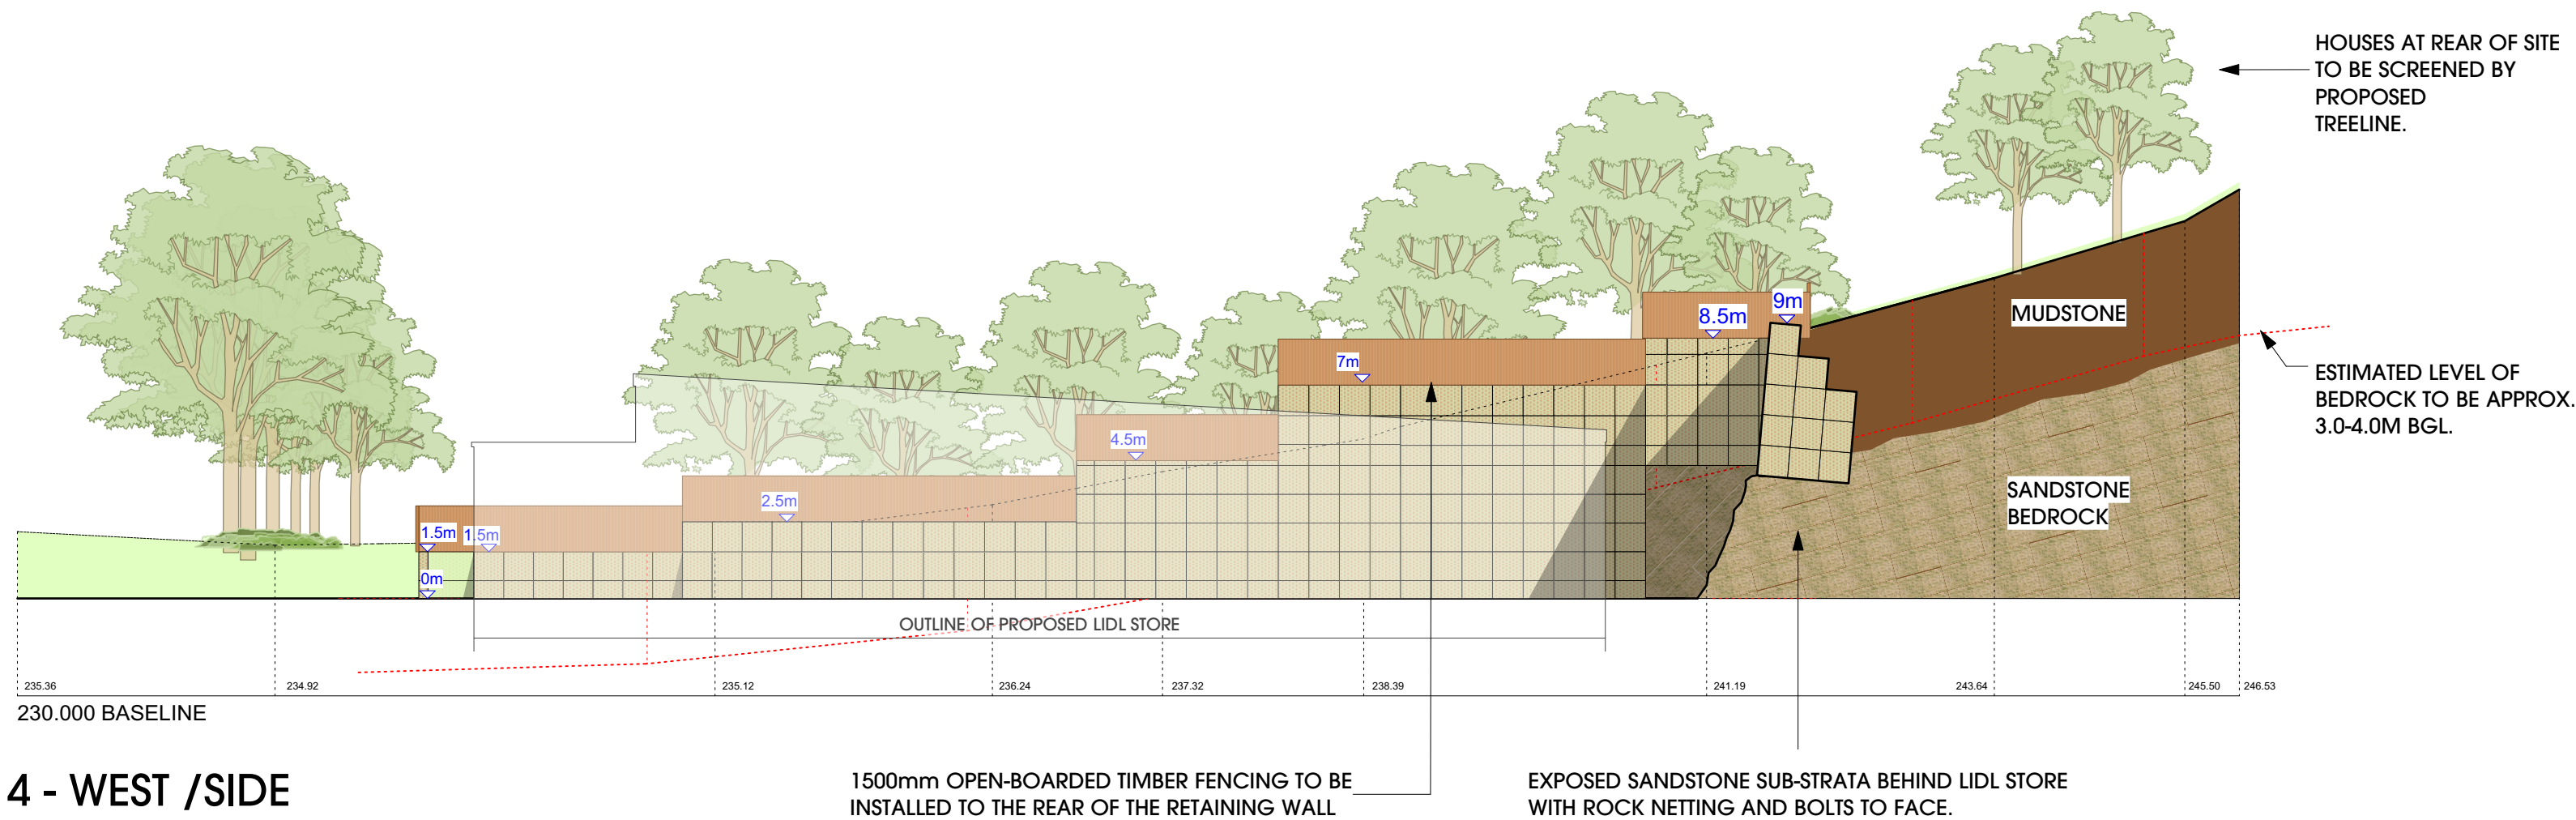

4 - WEST /SIDE RETAINING WALL

Rev.	Date	Description	Drawn
G	04.11.19	Updated in line with latest site plan alterations	LS
F	20.06.19	Added annotation on each elevation specifying timber fencing	JBH
E		Updated in line with Boundary Treatment Plan	LS
A/D	02.04.19	Clients updates	

client
Lidl GB Ltd



project
New Hey Road,
Huddersfield
drawing title
Proposed Retaining Wall
Elevations

date November 2018
status Planning Issue
scale 1:200 @ A1
drawn DL checked MH
job no. 1814 dwg no. P406 rev. G

htcarchitects
York Place Studio
8 Britannia Street
Leeds LS1 2DZ
T: (0113) 244 3457
W: www.htcarchitects.co.uk
E: info@htcarchitects.co.uk