




Ordnance Survey (c) Crown Copyright 2018. All rights reserved. Licence number 100022432

1 Location Plan
Scale: 1:2500

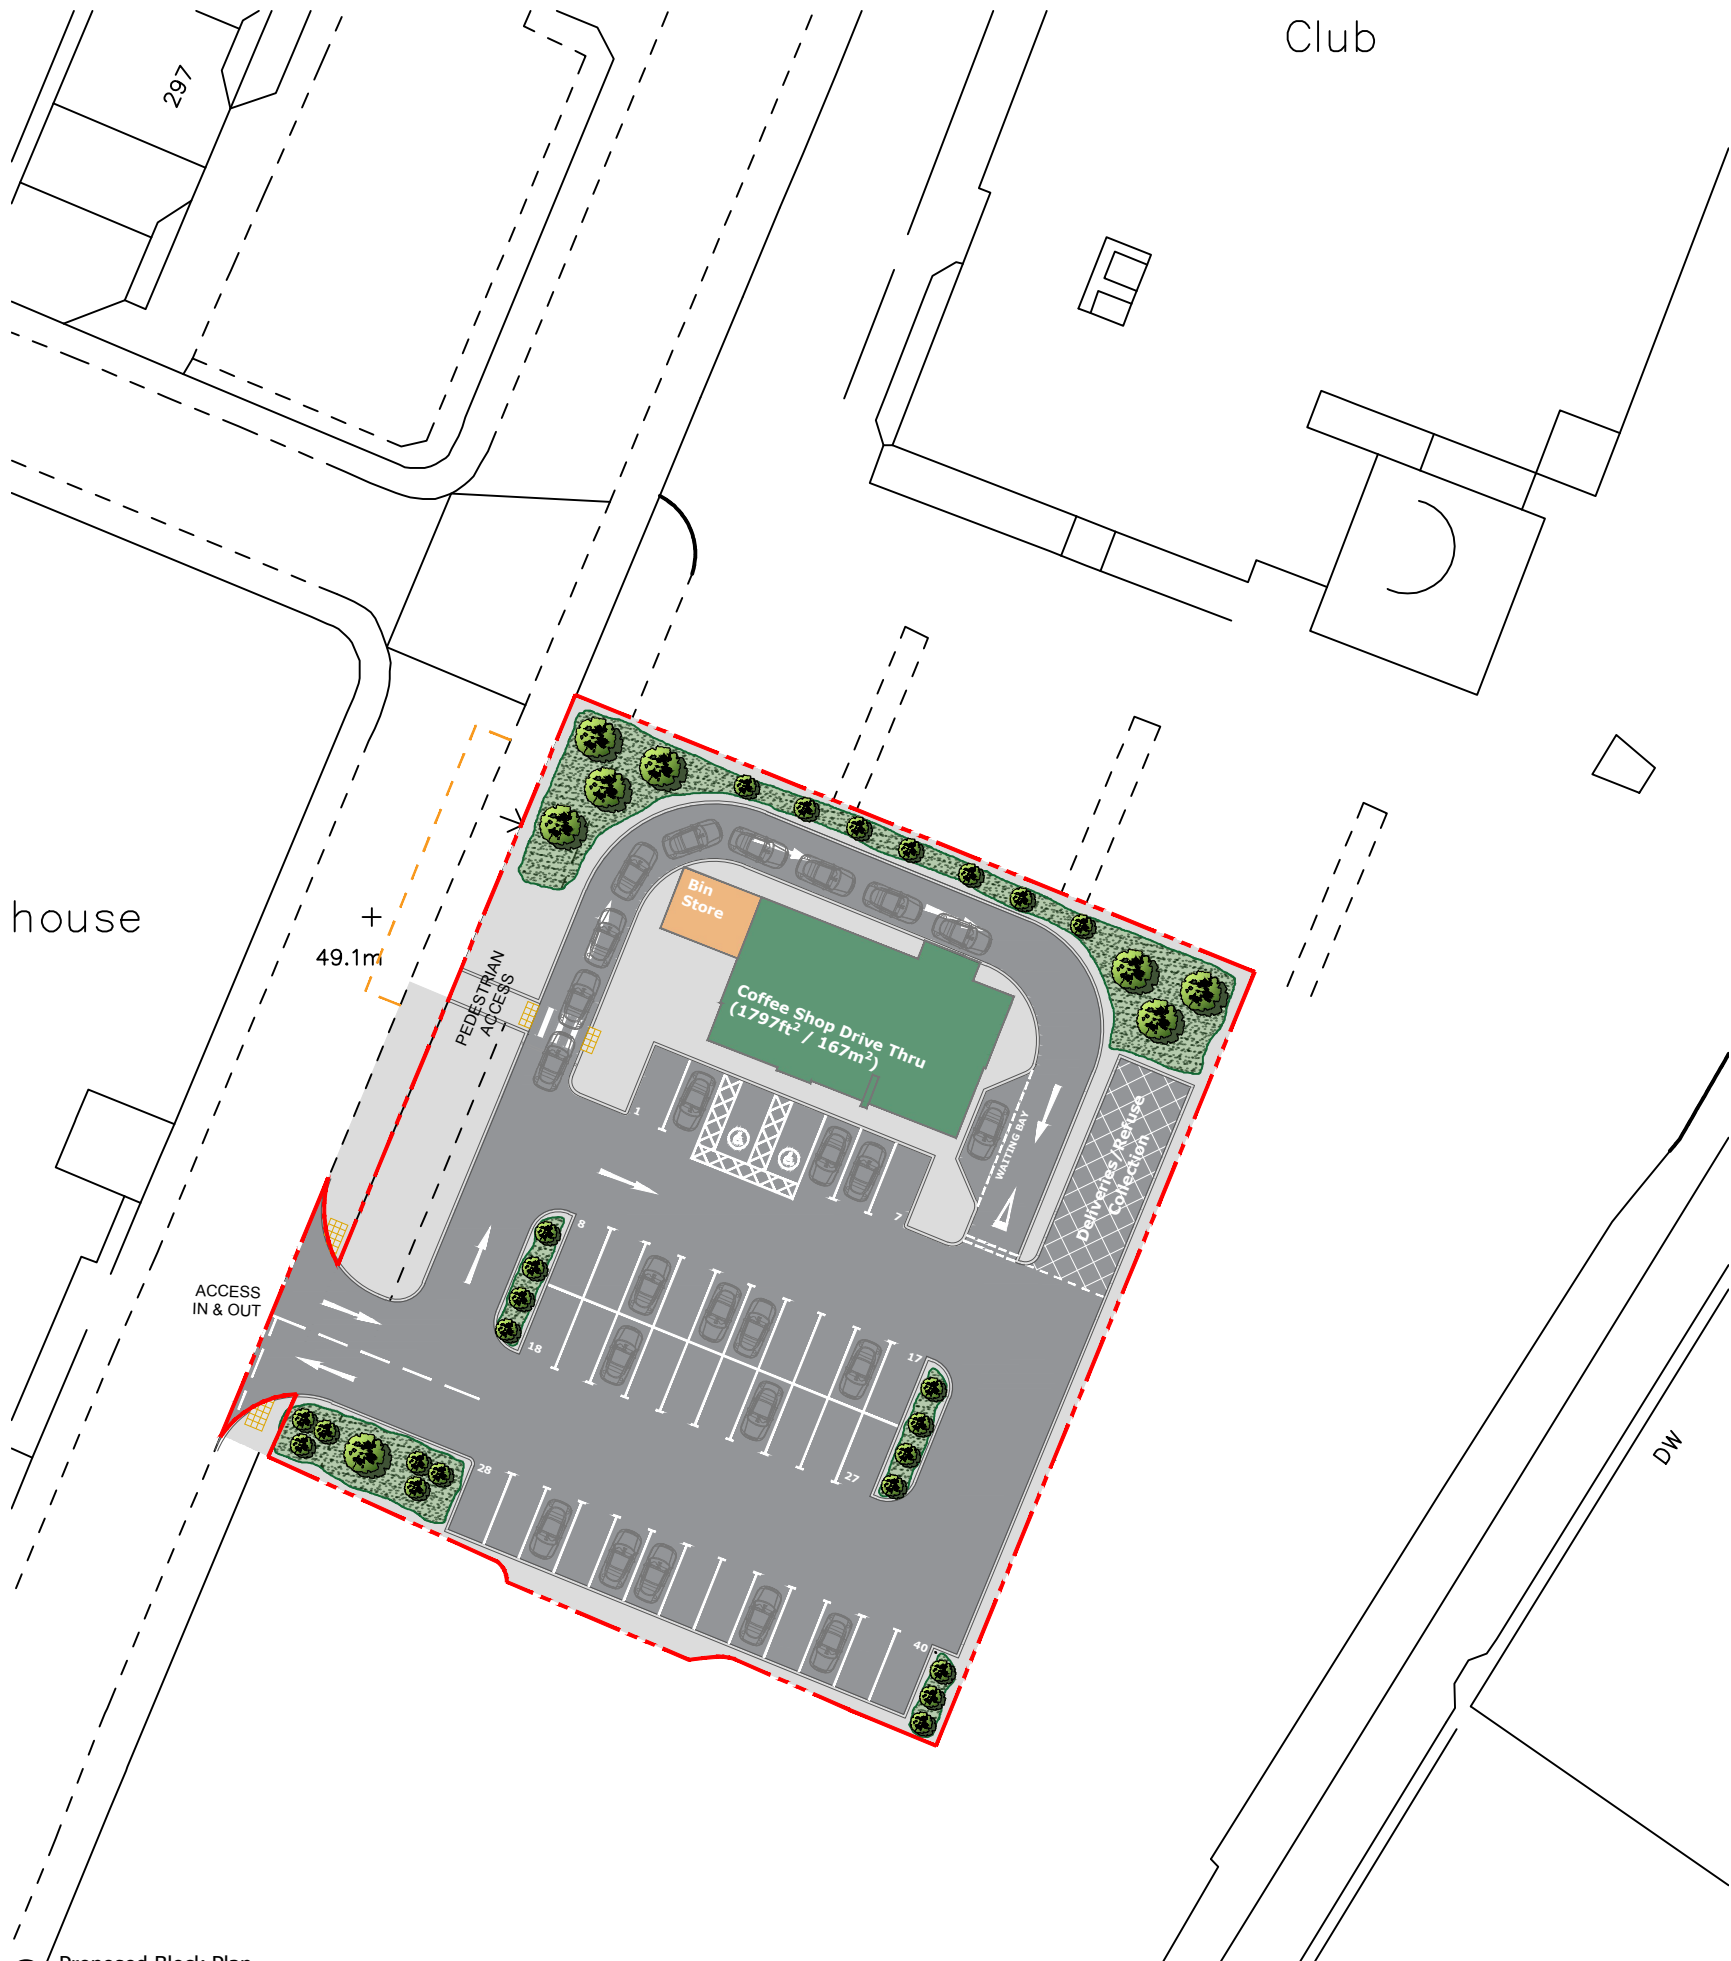

2 Proposed Block Plan
Scale: 1:500

Red Boundary Area: 0.6 Acres (approx)

Schedule of Areas		
Area	ft²	m²
Coffee Shop	1797	167

Parking Schedule	
Zone	Bays
Standard	38
Accessible	2
Total	40




Euro House,
Beehive Trading Park
Haslingden Road, Blackburn
Lancashire, BB1 2EE
T: 01254 205439, E:enquiries@eurogarages.com

Batley
Bradford Road,
Batley

Location &
Proposed Block Plan

Drawing No: **pln049.02** B
Scale: **See drawing**
Issue Date: **23.11.18**
Drawn: **IS**
Checked: **--**

Revision Notes			
Date	Rev	By	Description
23.05.19	A	IS	General amendments to block plan
28.05.19	B	IS	General amendments to site plans

 

Notes
This drawing is the copyright of EG Group Ltd. No reproduction of this drawing is allowed without prior permission. All Drawings must be checked and verified prior to commencement of work on site. All dimensions are in millimeters, unless otherwise stated. Anyone using this drawing (e.g. Contractor, Client, Supplier) is to check all dimensions on site prior to carrying out work or ordering of materials.