




Side Elevation As Existing
Scale 1:100

0m 1m 2m 3m 4m 5m



Side Elevation As Existing
Scale 1:100

0m 1m 2m 3m 4m 5m

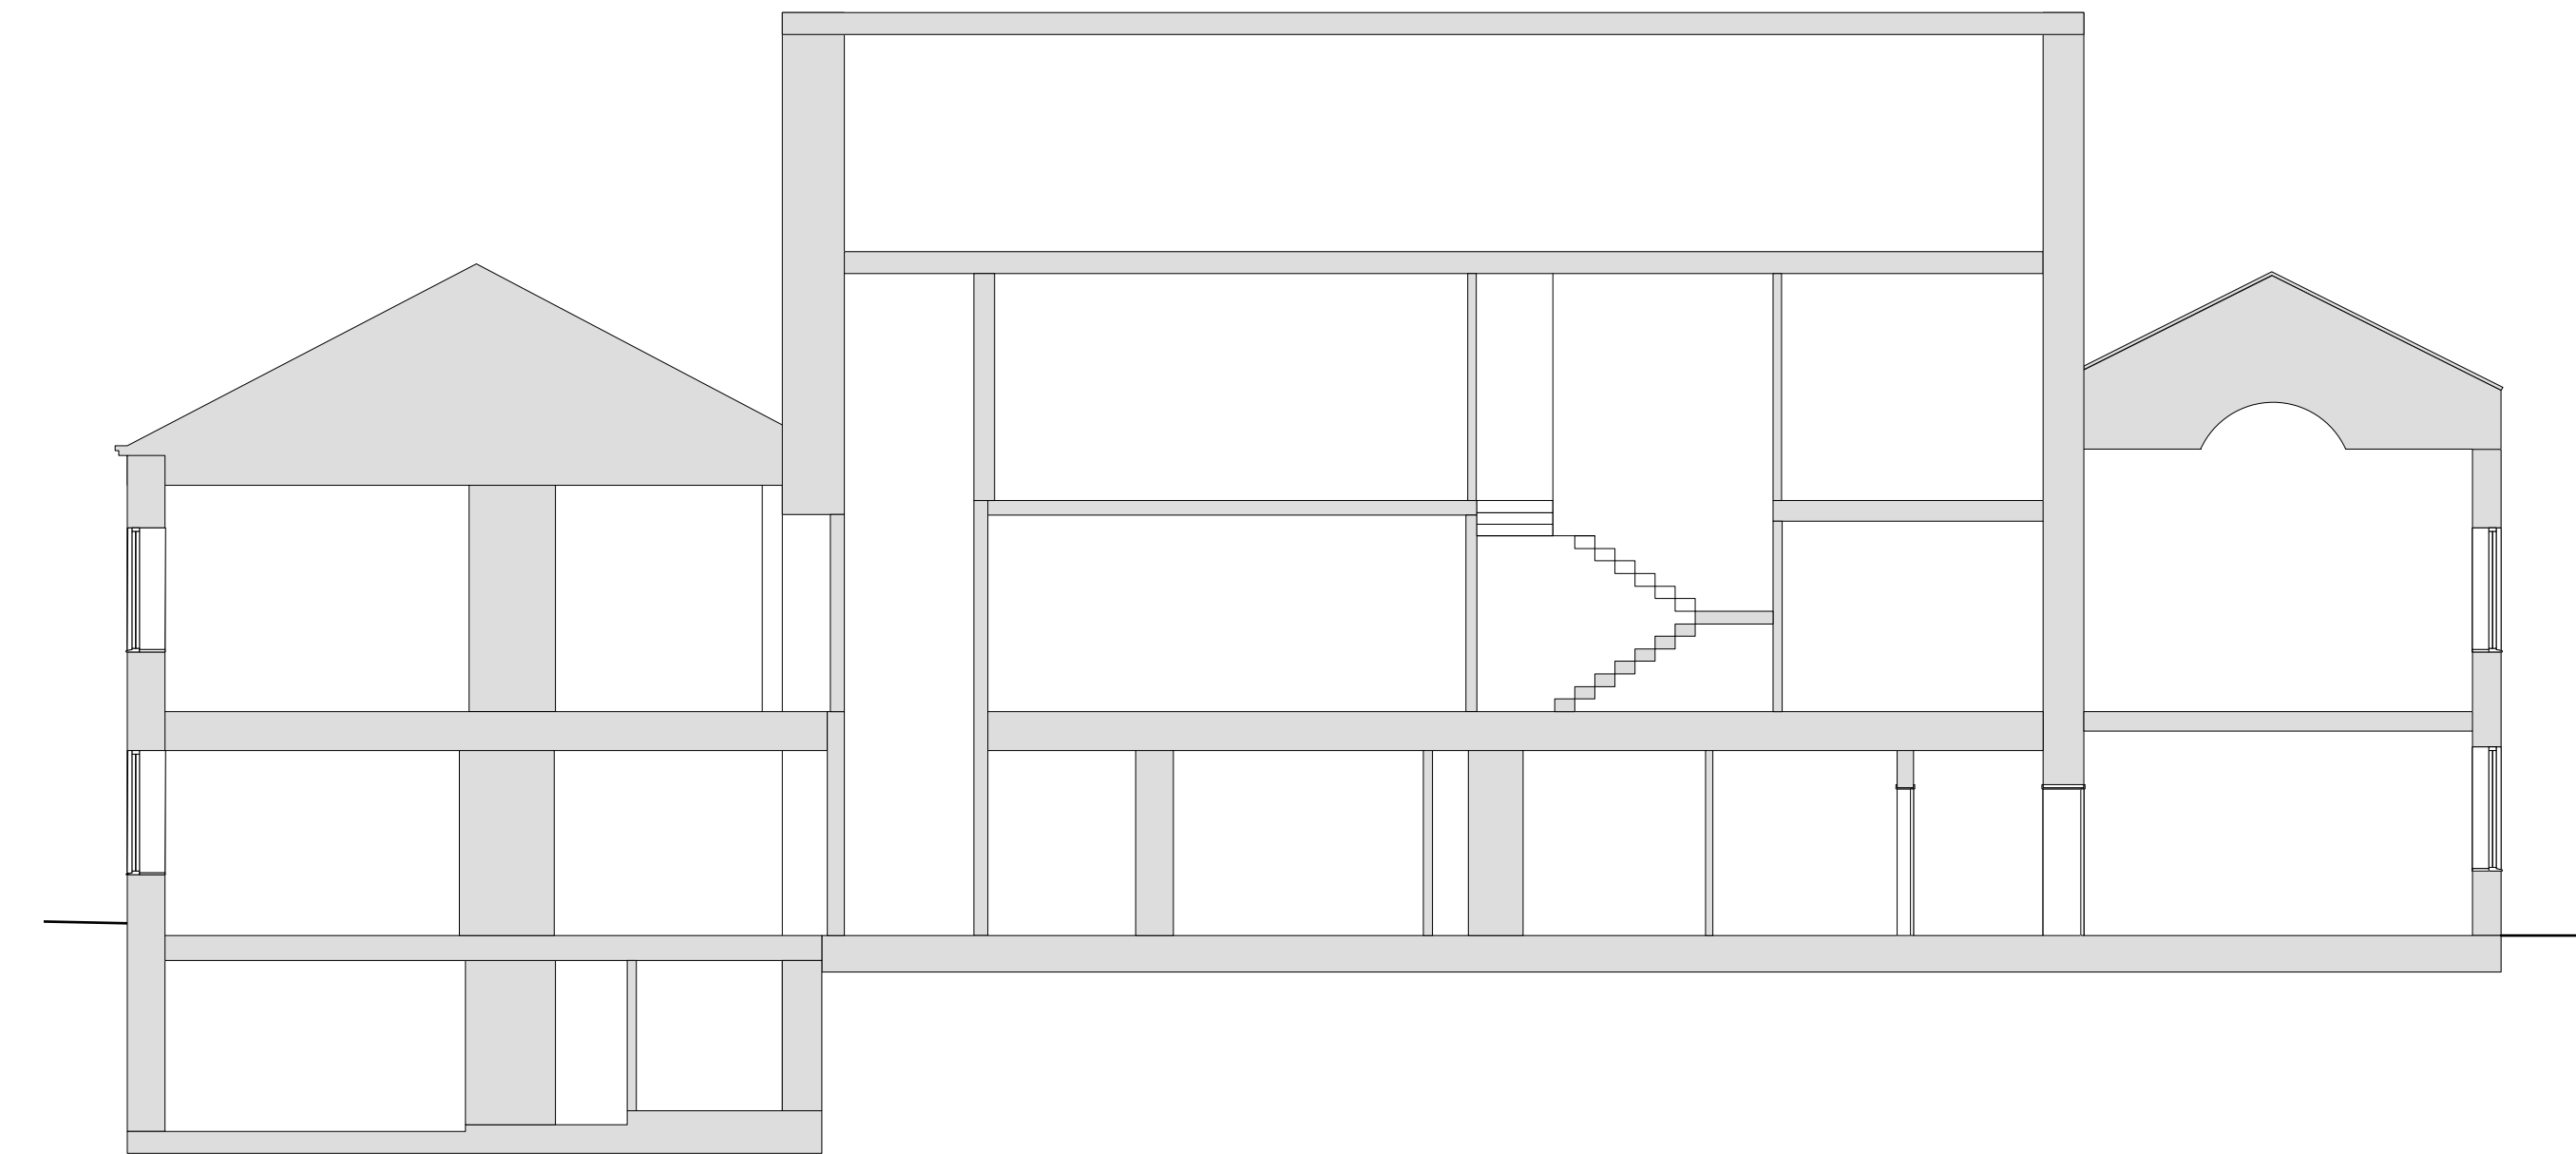

Section A-A As Existing
Scale 1:100

0m 1m 2m 3m 4m 5m



Front Elevation As Existing
Scale 1:100

0m 1m 2m 3m 4m 5m



Rear Elevation As Existing
Scale 1:100

0m 1m 2m 3m 4m 5m



Section B-B As Existing
Scale 1:100

0m 1m 2m 3m 4m 5m

NOTES:

Any errors or omissions to be reported to Code L6 immediately.

This drawing and design is the copyright of Code L6 and is not to be used for any purpose without their consent.

rev | details | date

Code L6
Architecture Ltd

31 Halifax Road Brighouse
West Yorkshire HD6 2AA
T: 01484 714 870
E: codeL6@btinternet.com
W: www.CODEL6.com

Project:
Princess St,
Huddersfield,
HD1 2TT

Client:
HIMS Investments Ltd.

Drawing:
Elevations As Existing

Date:
19/12/18

Scale:
1:100

Size:
A1

Drawing Number:
18-159-03

AS EXISTING