



Side Elevation As Proposed
Scale 1:100

0m 1m 2m 3m 4m 5m

Note:
Secondary glazing to all windows, to reduce the noise levels by the worst case for Bedrooms, which is 33db.
This will be achieved by using secondary glazing with 100mm cavity and 6mm glazing, which will achieve a noise reduction of 37Db.



Front Elevation As Proposed
Scale 1:100

0m 1m 2m 3m 4m 5m

Black painted steel railings to match existing




Side Elevation As Proposed
Scale 1:100

0m 1m 2m 3m 4m 5m




Rear Elevation As Proposed
Scale 1:100

0m 1m 2m 3m 4m 5m

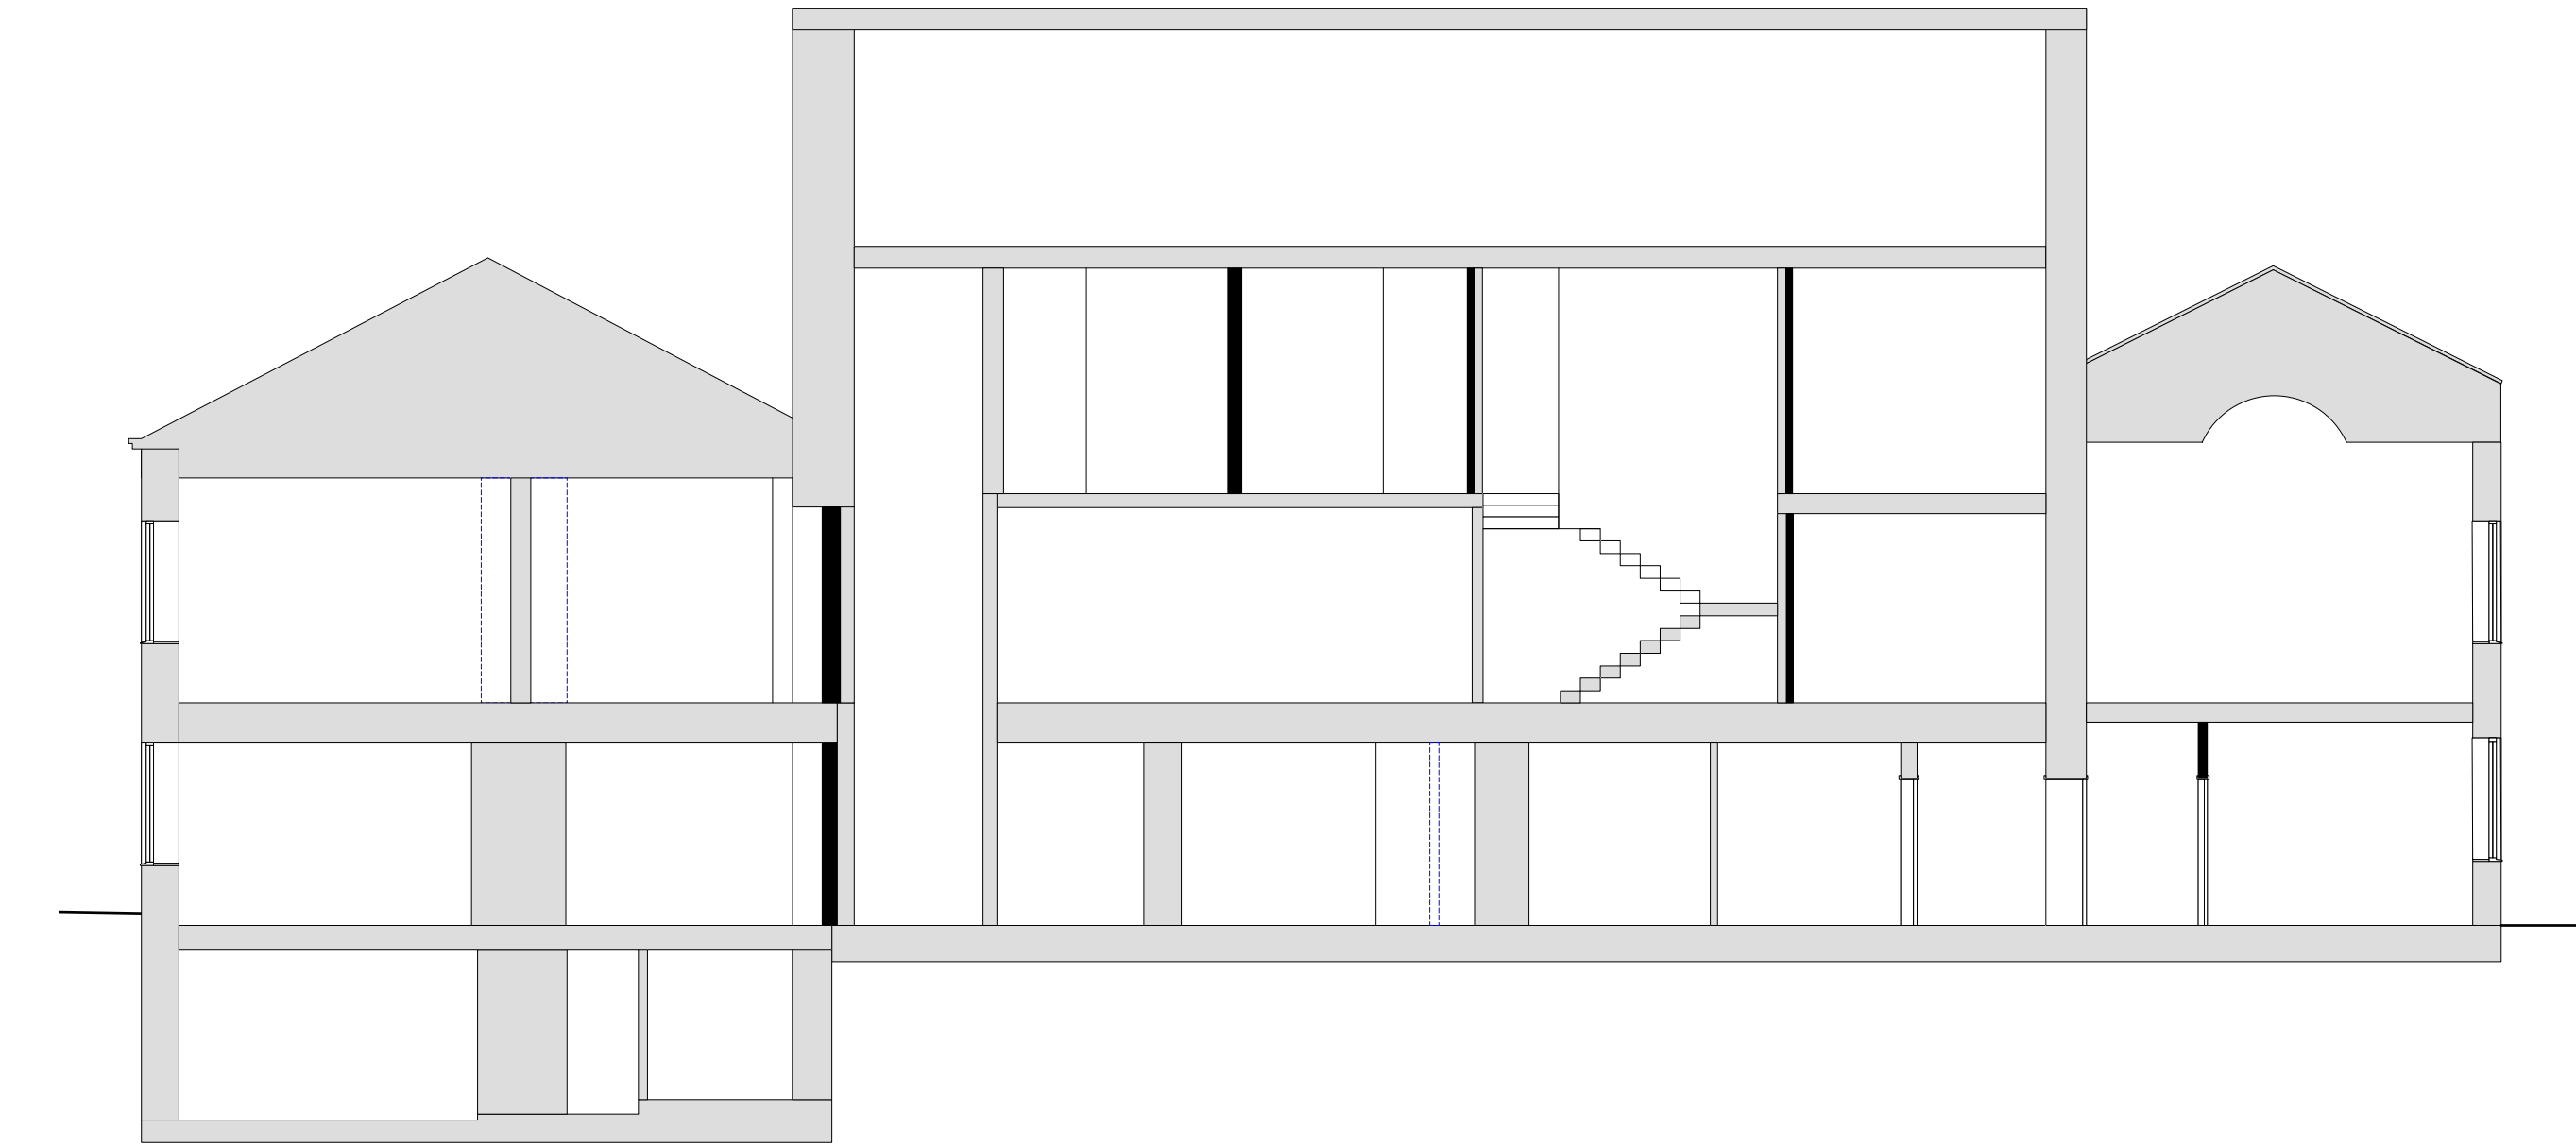

Section A-A As Proposed
Scale 1:100

0m 1m 2m 3m 4m 5m

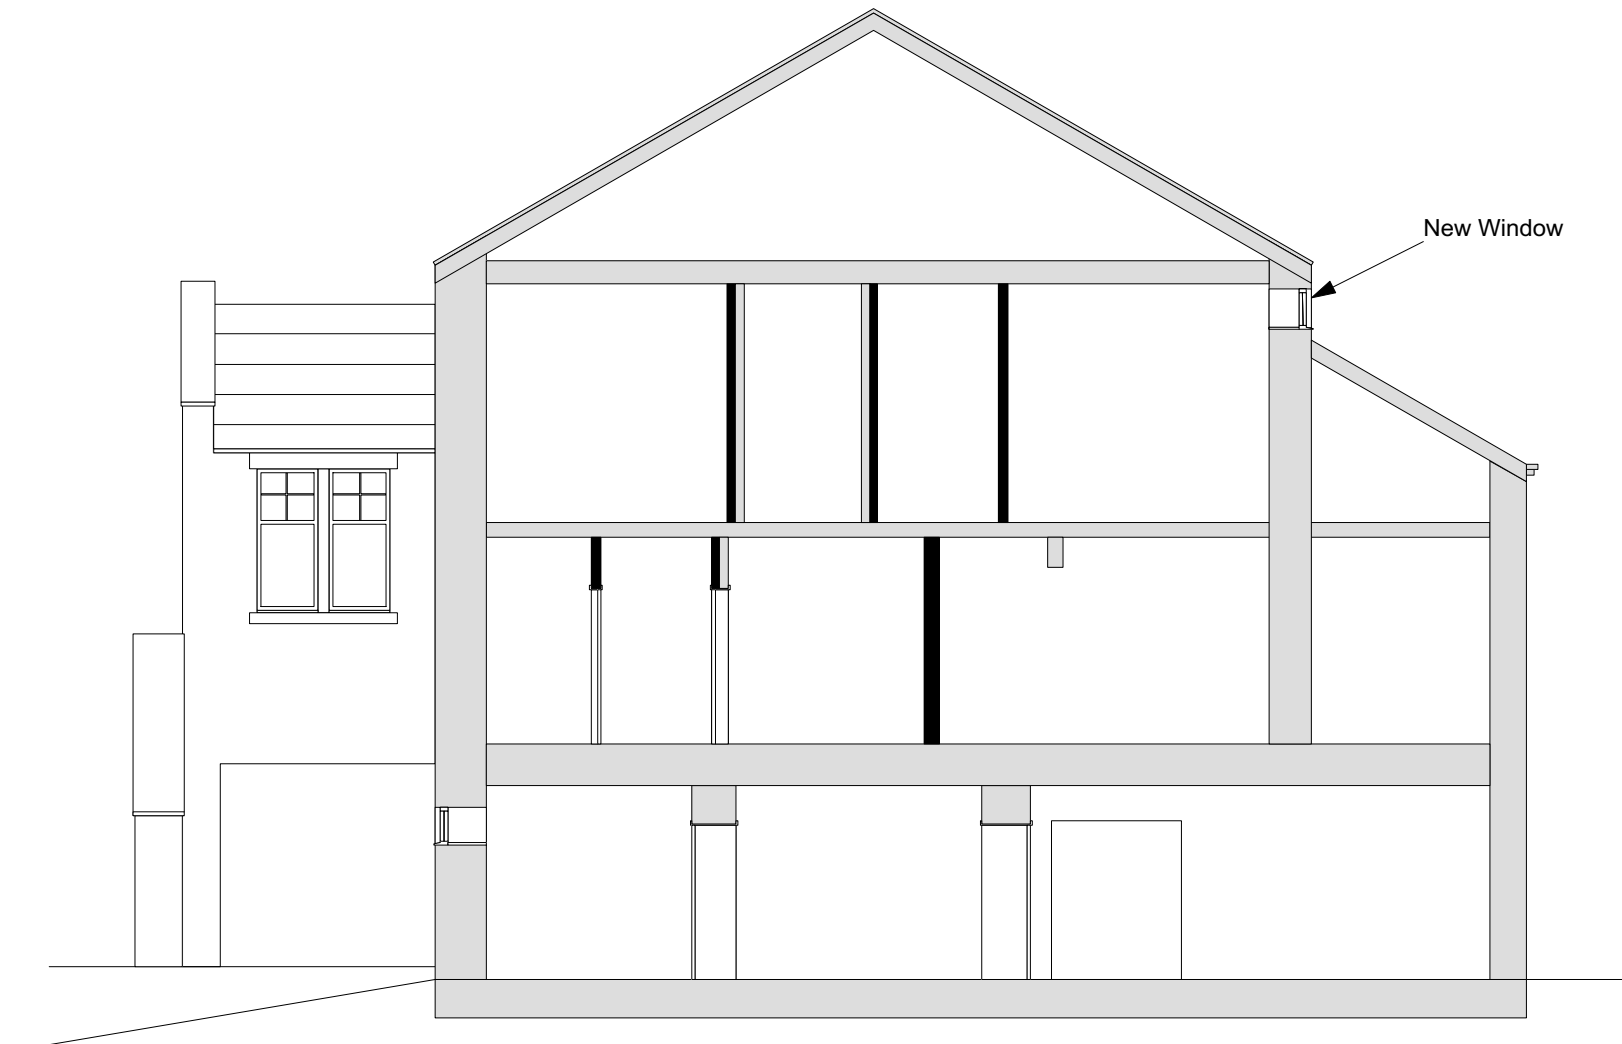

Section B-B As Proposed
Scale 1:100

0m 1m 2m 3m 4m 5m

New Window

AS PROPOSED

NOTES:
Any errors or omissions to be reported to Code L6 immediately.
This drawing and design is the copyright of Code L6 and is not to be used for any purpose without their consent.

B Existing entrance Doors 230919 retained. note regarding windows added.
A Railings extended and new entrance doors shown
rev details date 12/09/19

Code L6
Architecture Ltd
31 Halifax Road Brighouse
West Yorkshire HD6 2AA
T: 01484 714 870
E: codeL6@btinternet.com
W: www.CODEL6.com

Project:
Princess St,
Huddersfield,
HD1 2TT

Client:
HIMS Investments Ltd.

Drawing:
Elevations As Proposed

Date: 19/12/18 Scale: 1:100 Size: A1

Drawing Number:
18-159-11B