



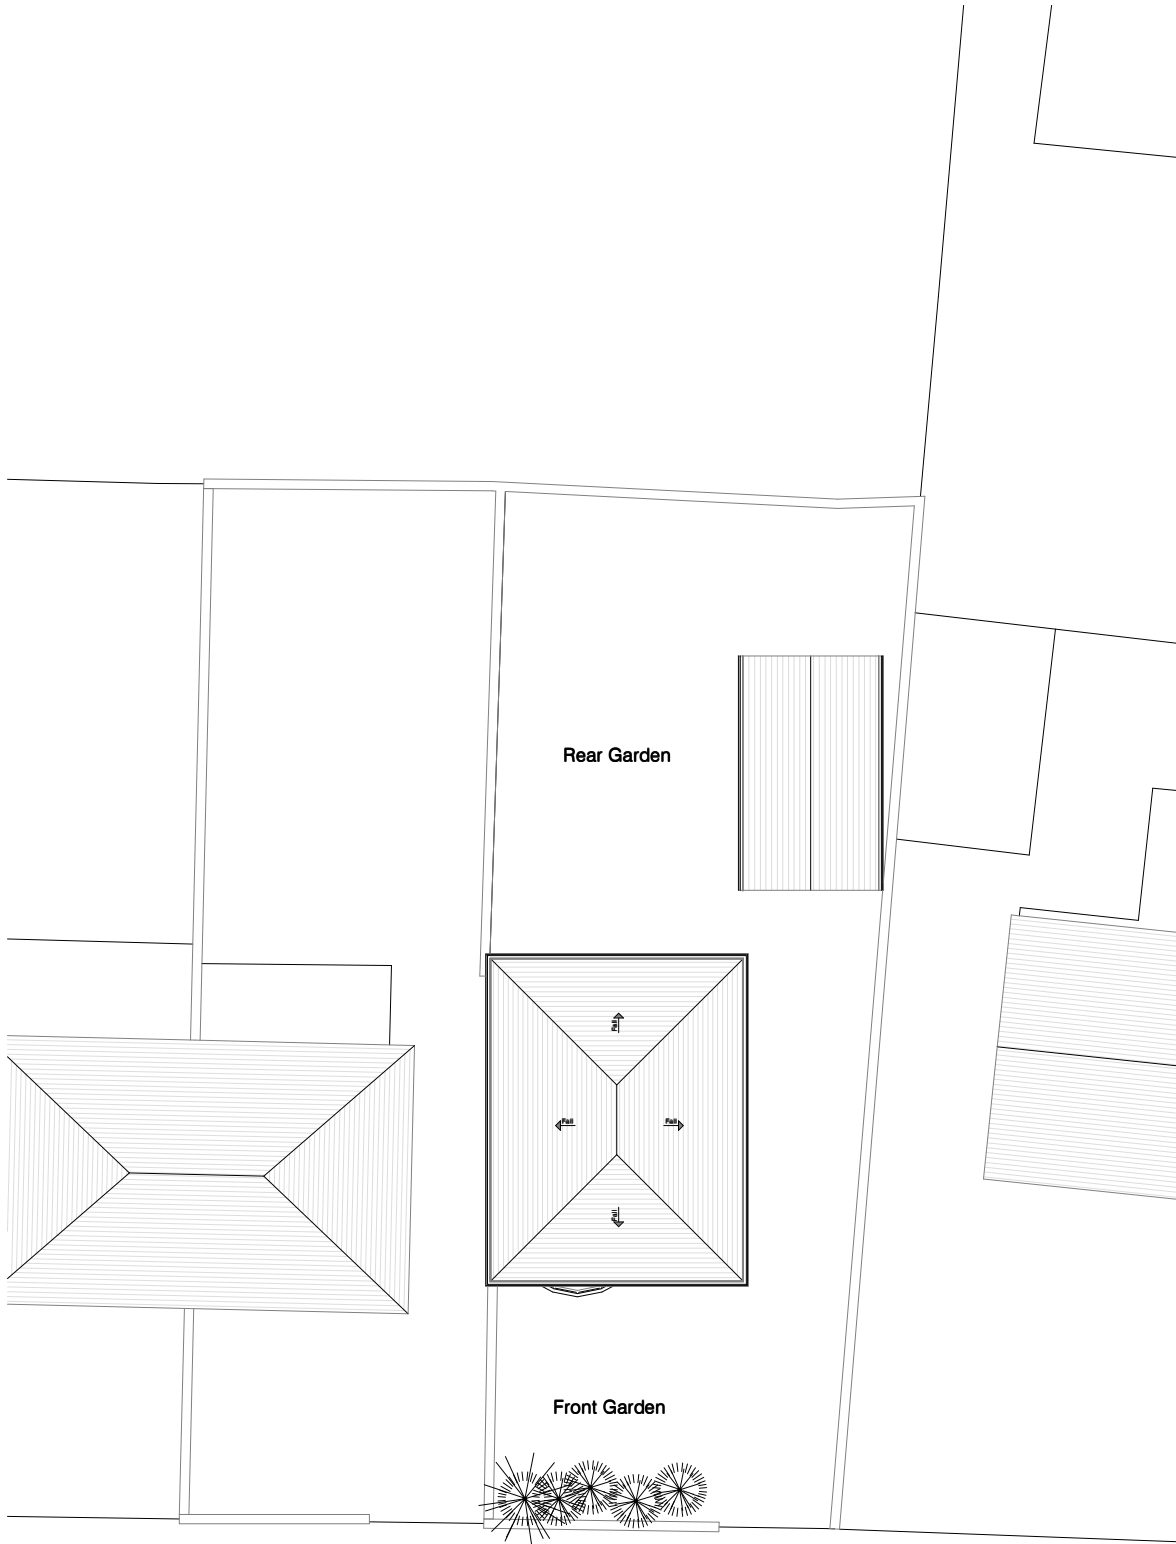


Existing Site Plan

Scale: 1 : 200

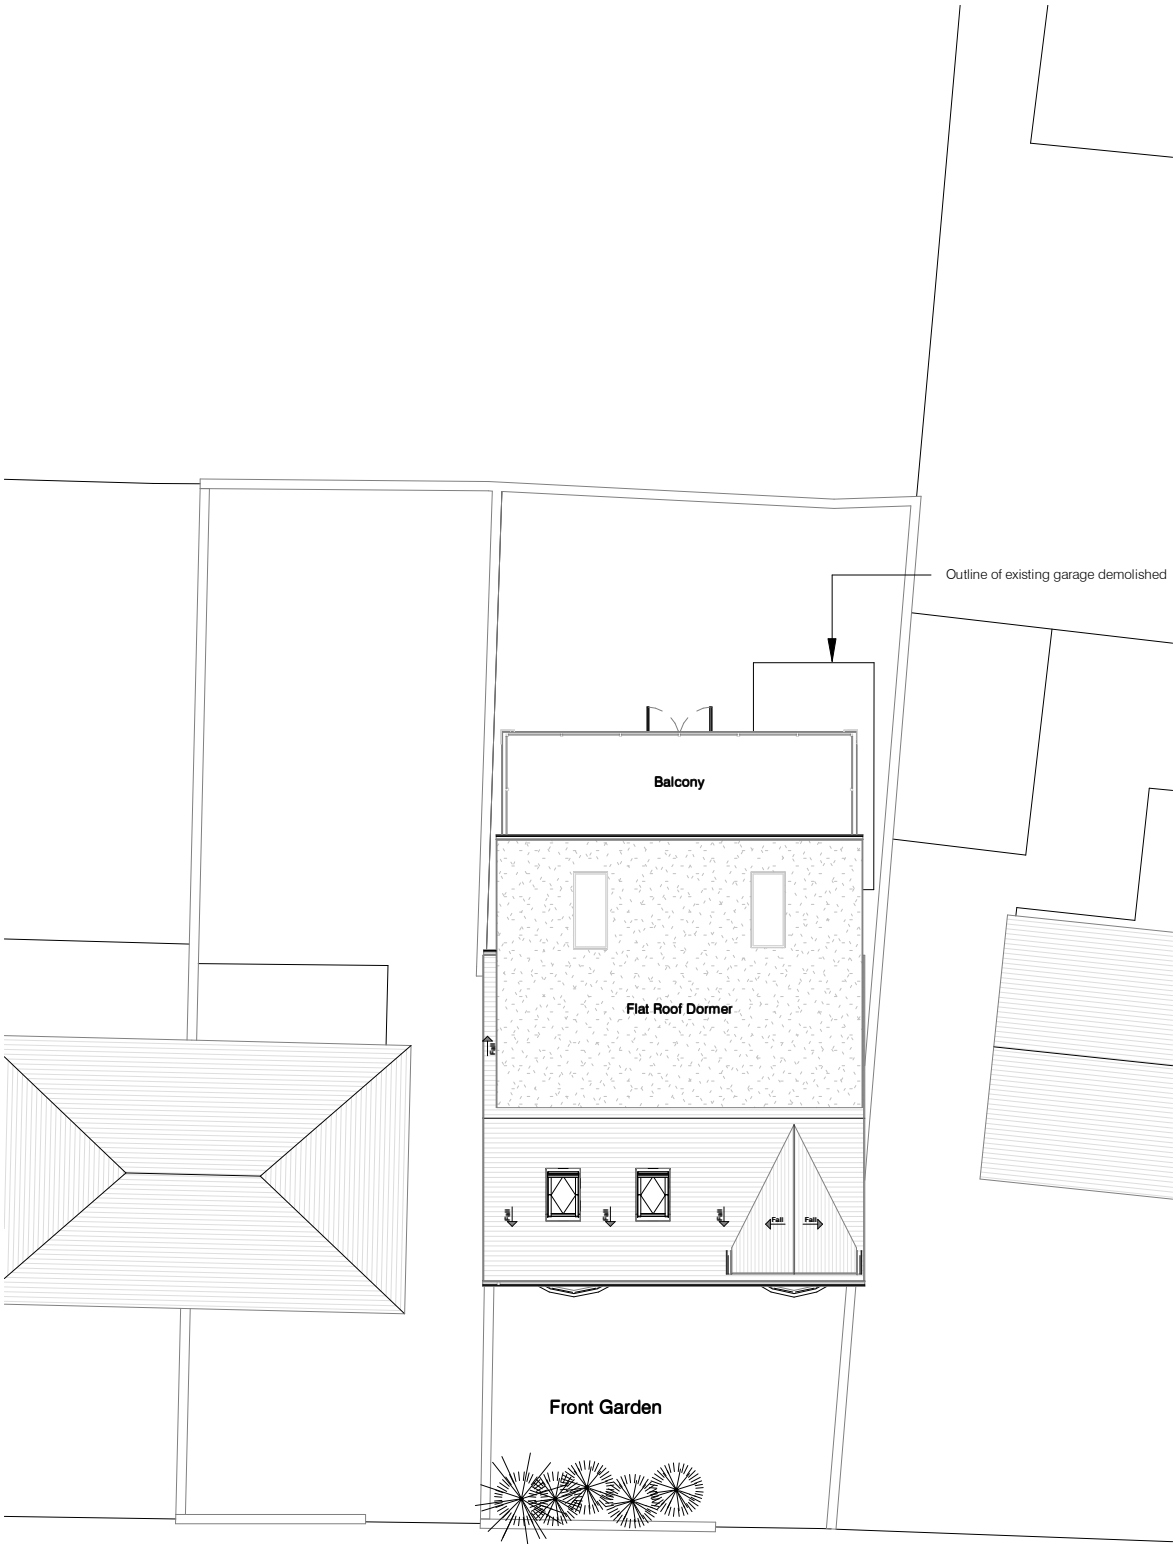

Proposed Site Plan

Scale: 1 : 200

 

GENERAL NOTES:

2dio Architecture accepts no responsibility for any costs, losses or claims whatsoever arising from these drawings, specifications and related documents unless there is full compliance with the Client or any unauthorised user of the following:

1. All boundaries, dimensions and levels are to be checked on site before construction and any discrepancies reported to the Architect / Designer.
2. Partial Service: Any discrepancies with site or other information is to be advised to the Architect / Designer and direction and / or approval is to be sought before the implementation of the detail.
3. Block and site plans are reproduced under license from the Ordnance Survey.
4. Do not scale this drawing.
5. For the purpose of coordination, all relevant parties must check this information prior to implementation and report any discrepancies to the Architect / Designer.

Rev	Date	Description	By	Chkd
2dio architecture Design Architecture Interiors Graphics				
Client				
Qadeer Ghafoor				
Project				
161 Old Bank Road Dewsbury WF12 7AQ				
Drawing Title				
Existing & Proposed Site Plan				
Drawn By		Checked By		
MS		2DIO		
Scale	Sheet Size	Date		
1 : 200	A3	14.02.19		
Project No.	Drawing No.	Rev		
500-530	2DIO-GA01			
Status				
INFORMATION				