



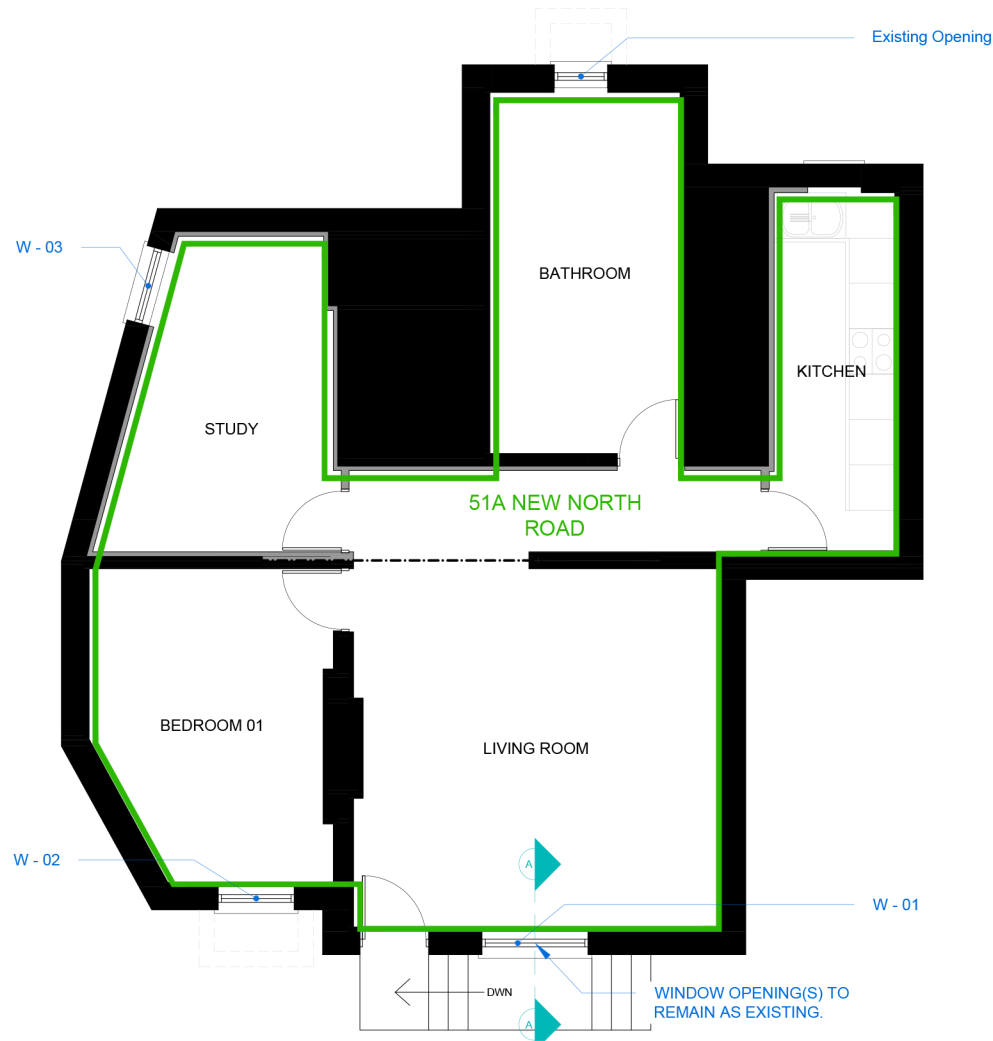


**PROPOSED WINDOW SCHEDULE  
REFERENCE PLAN**


Scale 1:50 at A3

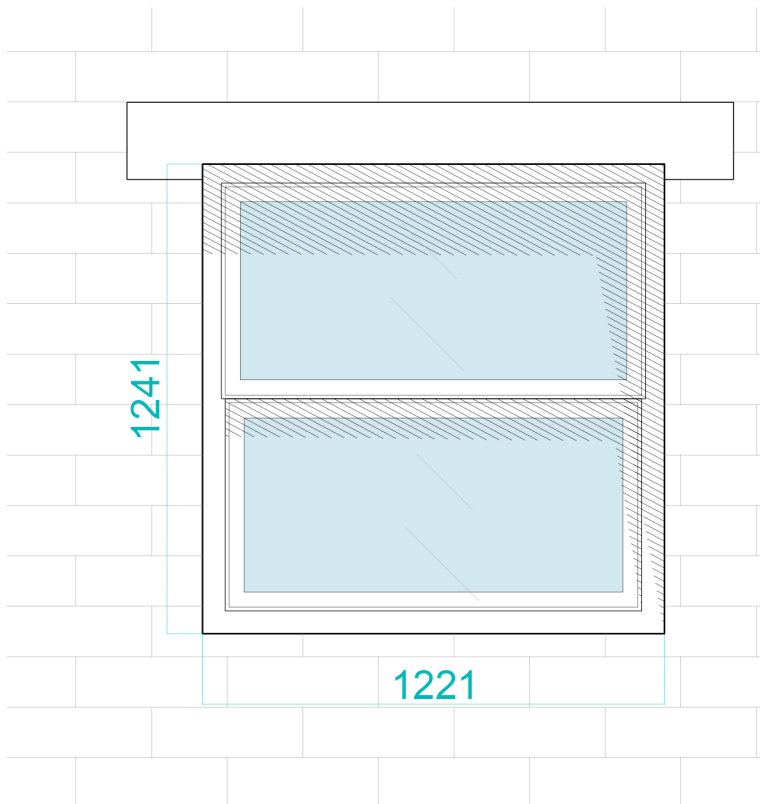

**PROPOSED W -01**  
Scale 1:10 at A3

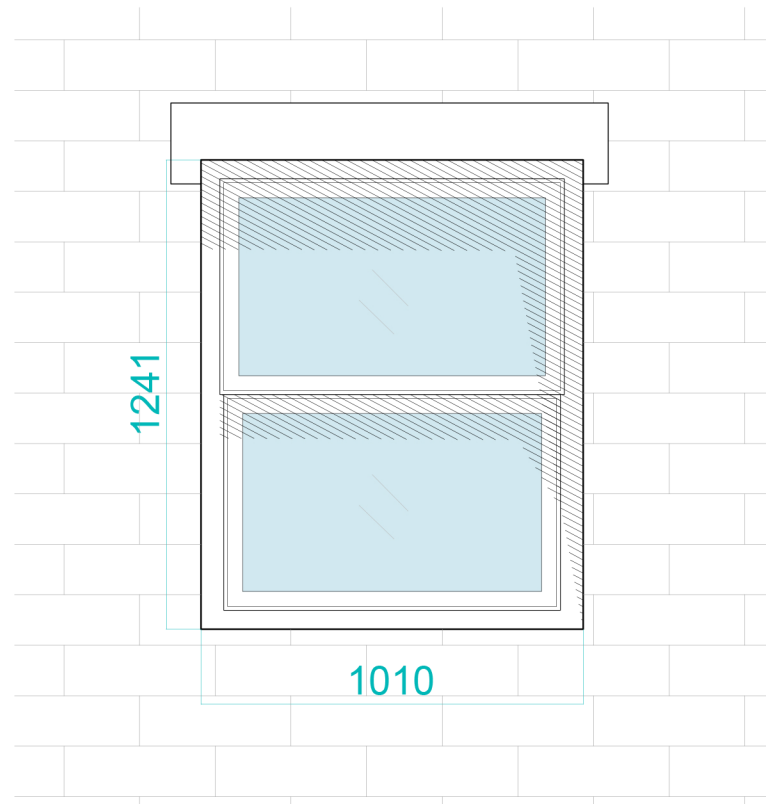

**PROPOSED W -02**  
Scale 1:10 at A3

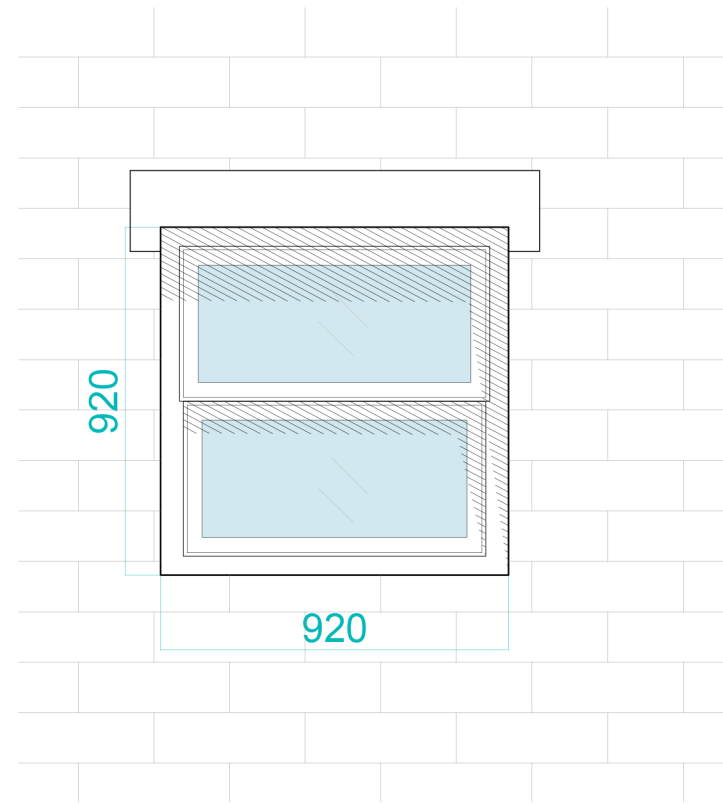

**PROPOSED W -03**  
Scale 1:10 at A3

- EDGES FINISHES MATERIAL KEY**
1. SQUARE IRONMONGERY RAILINGS; COLOUR: BLACK.
  2. SMOOTH SAWN NATURAL STONE COPING.
  3. RETAINING WALL TO BE CONSTRUCTED FROM NATURAL STONE; STONE WORK TO MATCH MAIN DWELLINGHOUSE.



**PROPOSED North East (Facing) Elevation**  
Scale 1:50 at A3

**PROJECT INFORMATION**

**Client.**  
Dr. Ashraf Khan

**Address.**  
51 New North Road, 39 and 41 Portland Street,  
Huddersfield.

**Project Title.**  
Internal separation of 51 New North Road to  
form independent lower-ground floor residential  
apartment forming 51A New North Road.

**DRAWING DETAILS**

**Project Ref.**  
IQ14.032.P

**Drawing Title.**  
Proposed North East Elevation and Window  
Schedule Information

**Drawing Type.**  
PROPOSED

**Drawing No.**  
(GA)105

**Scale.**  
1:50 @ A1  
1:100 @ A3

| Drawn/Checked. | Description.                                        | Rev. |
|----------------|-----------------------------------------------------|------|
| LZ             | Planning Application/ -<br>Listed Building Consent. |      |

**NOTES**

This drawing is for information only.

- 51 NEW NORTH ROAD
- 51A NEW NORTH ROAD
- 39 PORTLAND STREET
- 41 PORTLAND STREET
- SITE LEVEL MARKER



**The Studio.** No. 96 Blacker Road, Huddersfield,  
HD1 5HN

**Tel.** +44 (0)1484 309 394  
**Email.** a.iqbal@iq-arch.com

**Web.** www.iq-arch.com

This drawing and design is the copyright of 'Studio IQ' and may not be reproduced, retained or disclosed to any unauthorised person without prior express or written consent. Figured dimensions to be taken in preference to those scaled. All dimensions to be checked on site and taken in preference to those shown.

All windows to be installed within  
existing openings.