




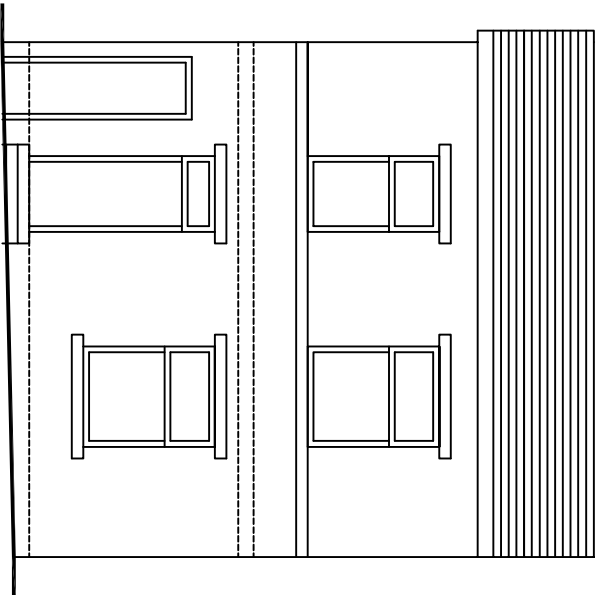


FRONT ELEVATION

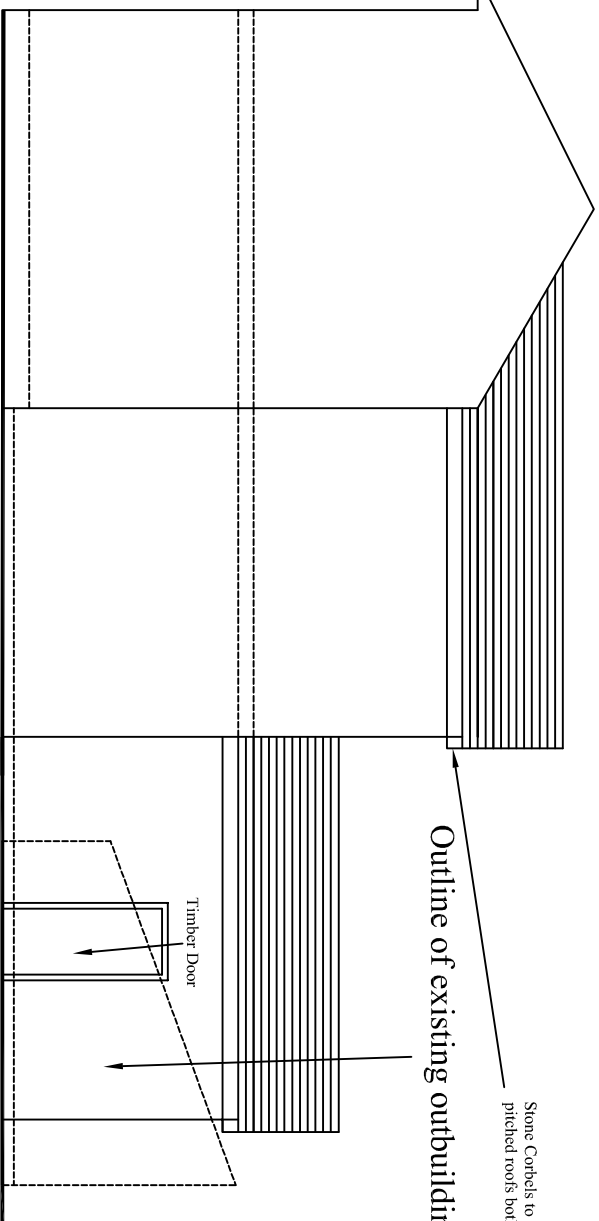


SIDE ELEVATION (TYPICAL)

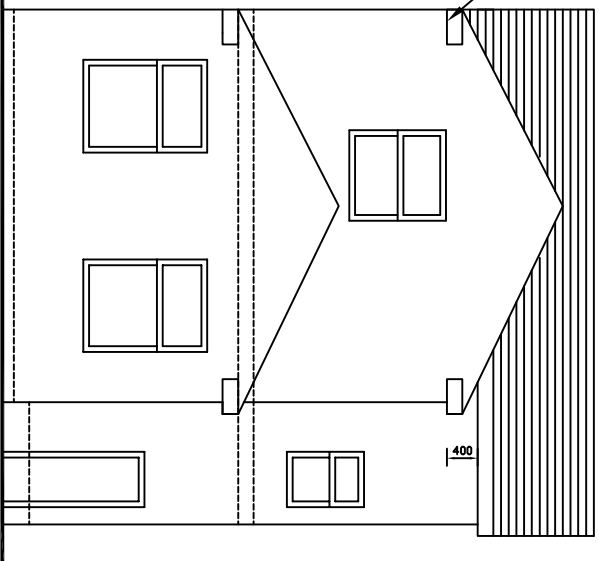

REAR ELEVATION

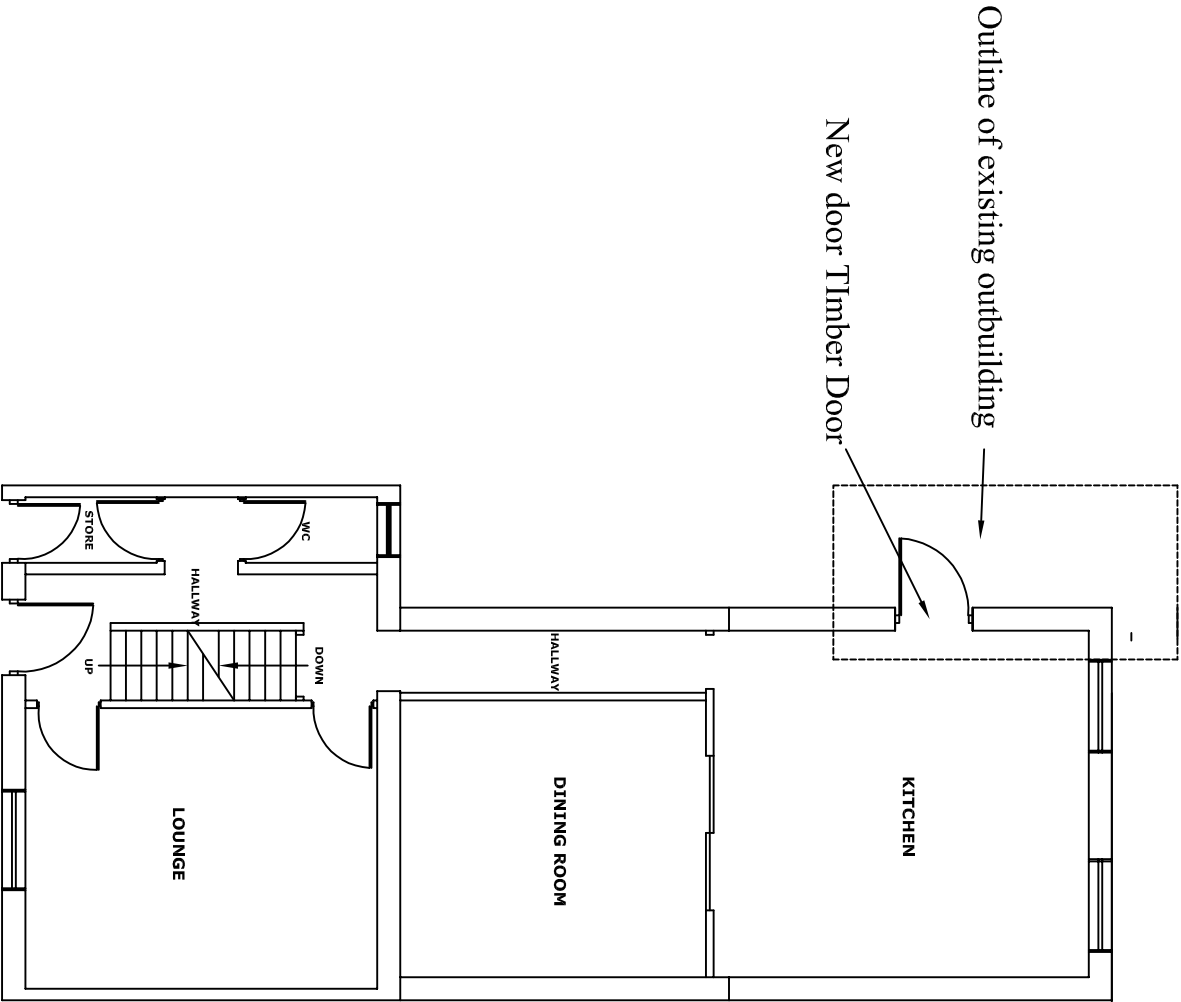

GROUND FLOOR PLAN

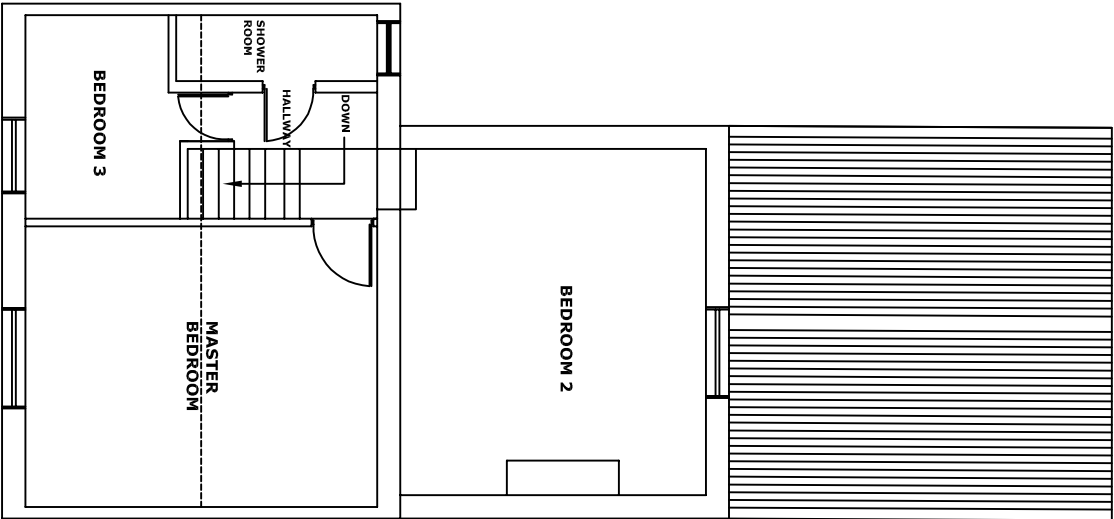

FIRST FLOOR PLAN

- NOTES:
- Stone corbels to new roofs to carry gutters

**HUDDS DESIGN**  
www.huddsdesign.com  
103-105, Bradford Rd, Huddersfield, West Yorkshire, HD1 6DZ, Tel: 01484 941051

Job/Title/Client:  
MR MUHAMMAD ZAHID,  
25 UPPER GEORGE ST, HUDDERSFIELD, HD1 4AW  
SINGLE STOREY REAR EXTENSION

|                   |                 |       |
|-------------------|-----------------|-------|
| Scale: 1:100 (A3) | Drawing Number: | Revi: |
| Date: 27-AUG-19   | HD-A-445-002    | 2     |

|           |           |           |
|-----------|-----------|-----------|
| Drawn: JA | Check: MI | Approved: |
|-----------|-----------|-----------|

THIS IS A CAD DRAWING & MUST NOT BE MODIFIED MANUALLY. THIS DRAWING IS THE PROPERTY OF HUDDS DESIGN. IT IS STRICTLY CONFIDENTIAL AND MUST NOT BE COPIED, TRACED OR LOANED WITHOUT THEIR PERMISSION.

**PROPOSED**