


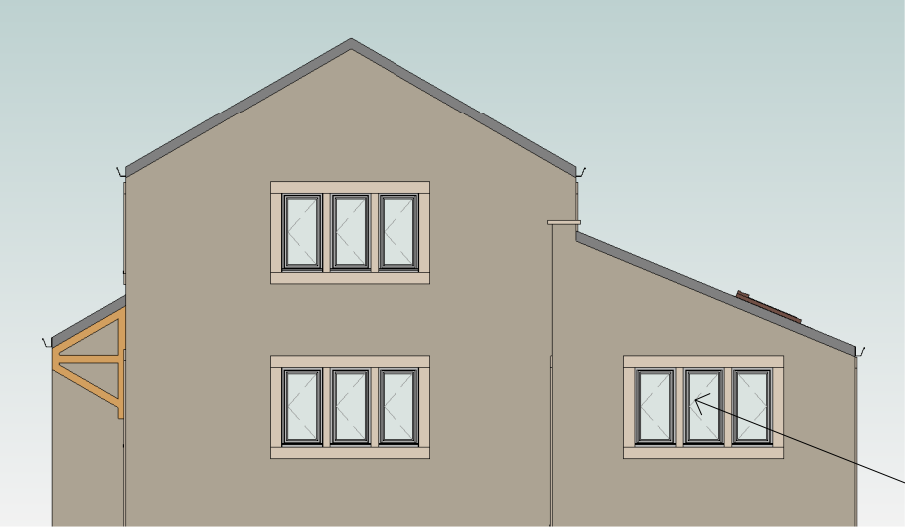


East Elevation
Sclae 1:100

Dark Grey UPVC
Window and door
units



North Elevation
Sclae 1:100

Stone Mullions and
surrounds

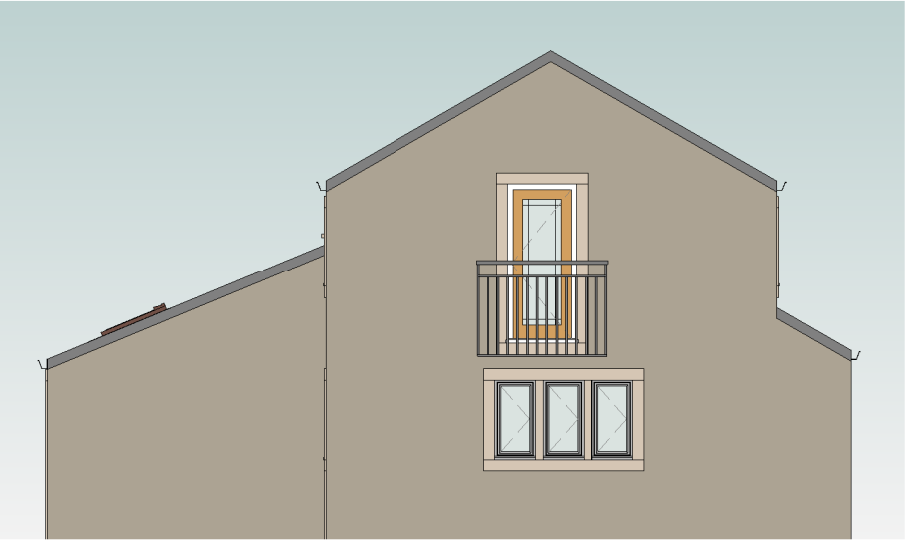


South Elevation
Sclae 1:100



West Elevation
Sclae 1:100


Black mould
aluminium gutter

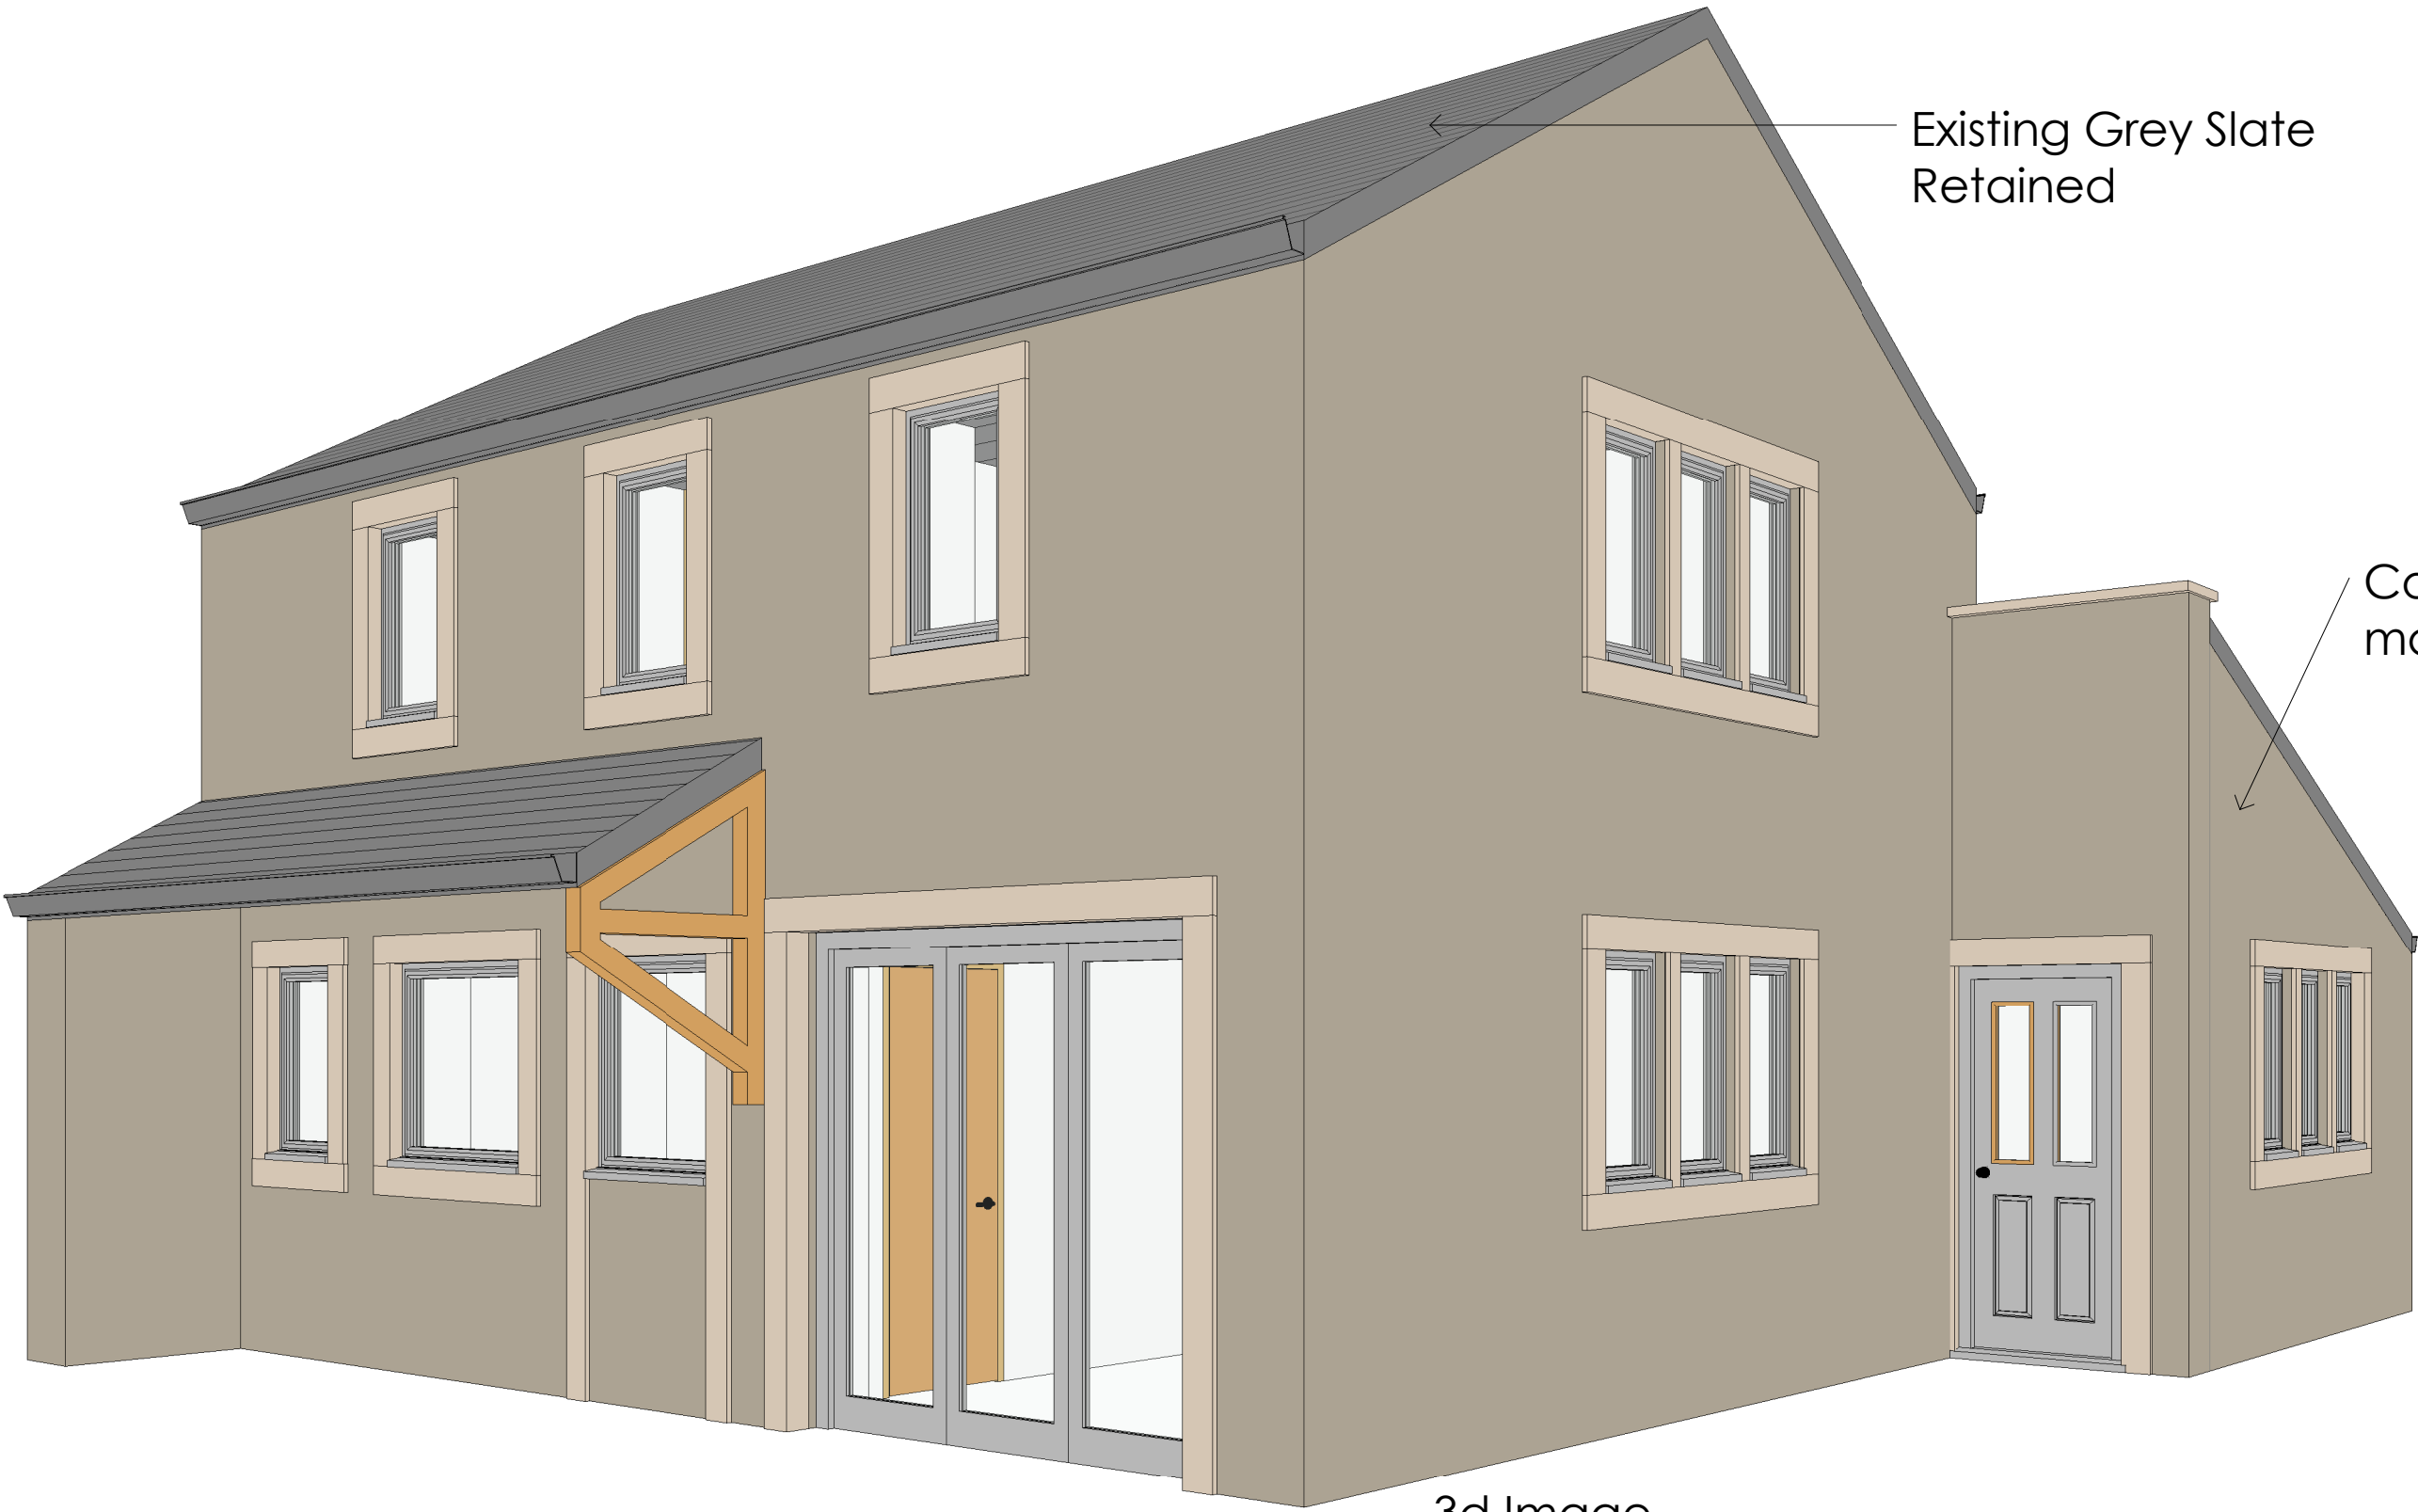


3d Image

Existing Grey Slate
Retained

Coursed Stone to
match existing

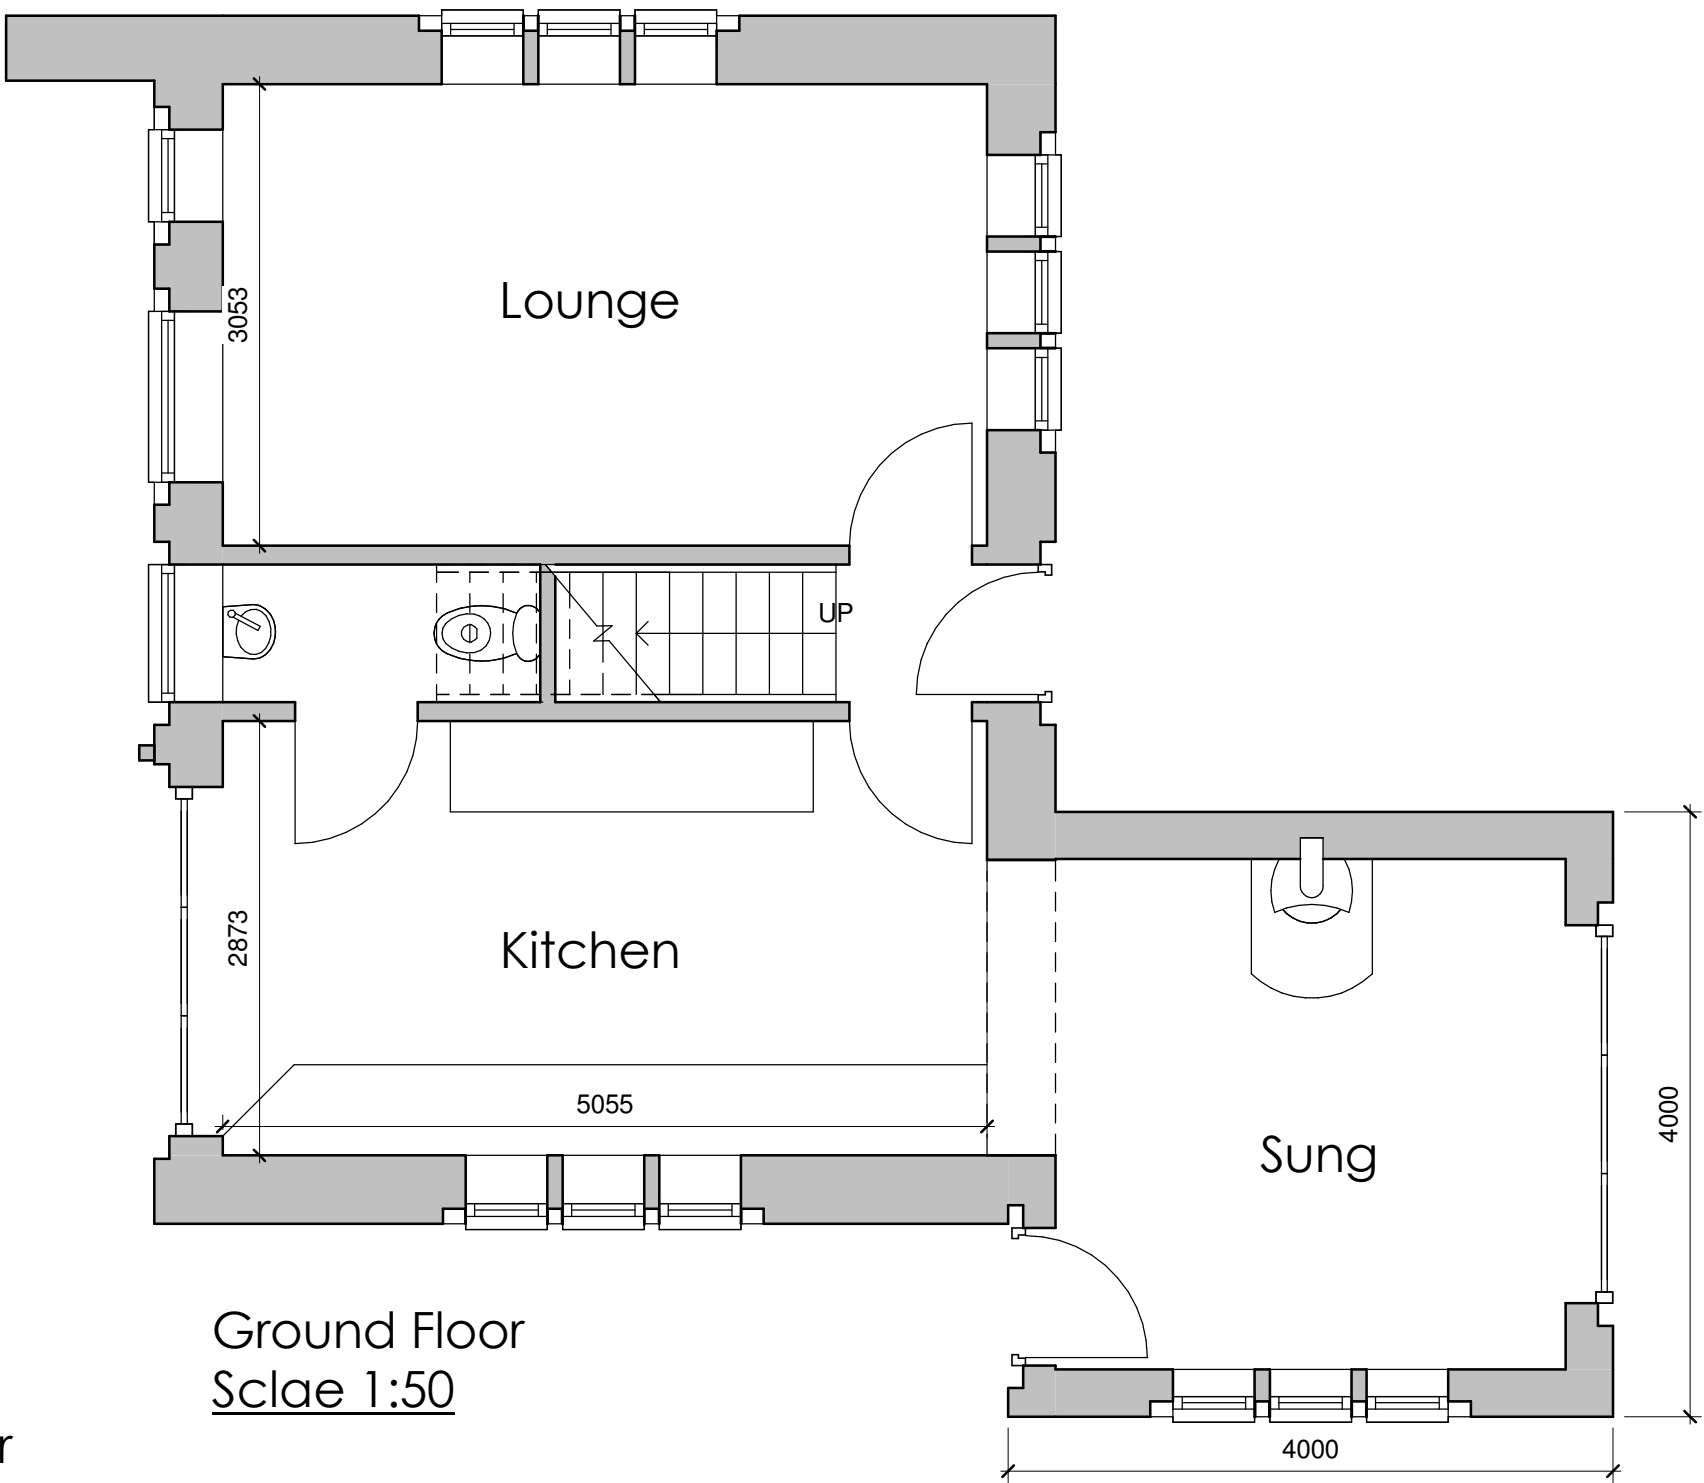

Ground Floor
Sclae 1:50

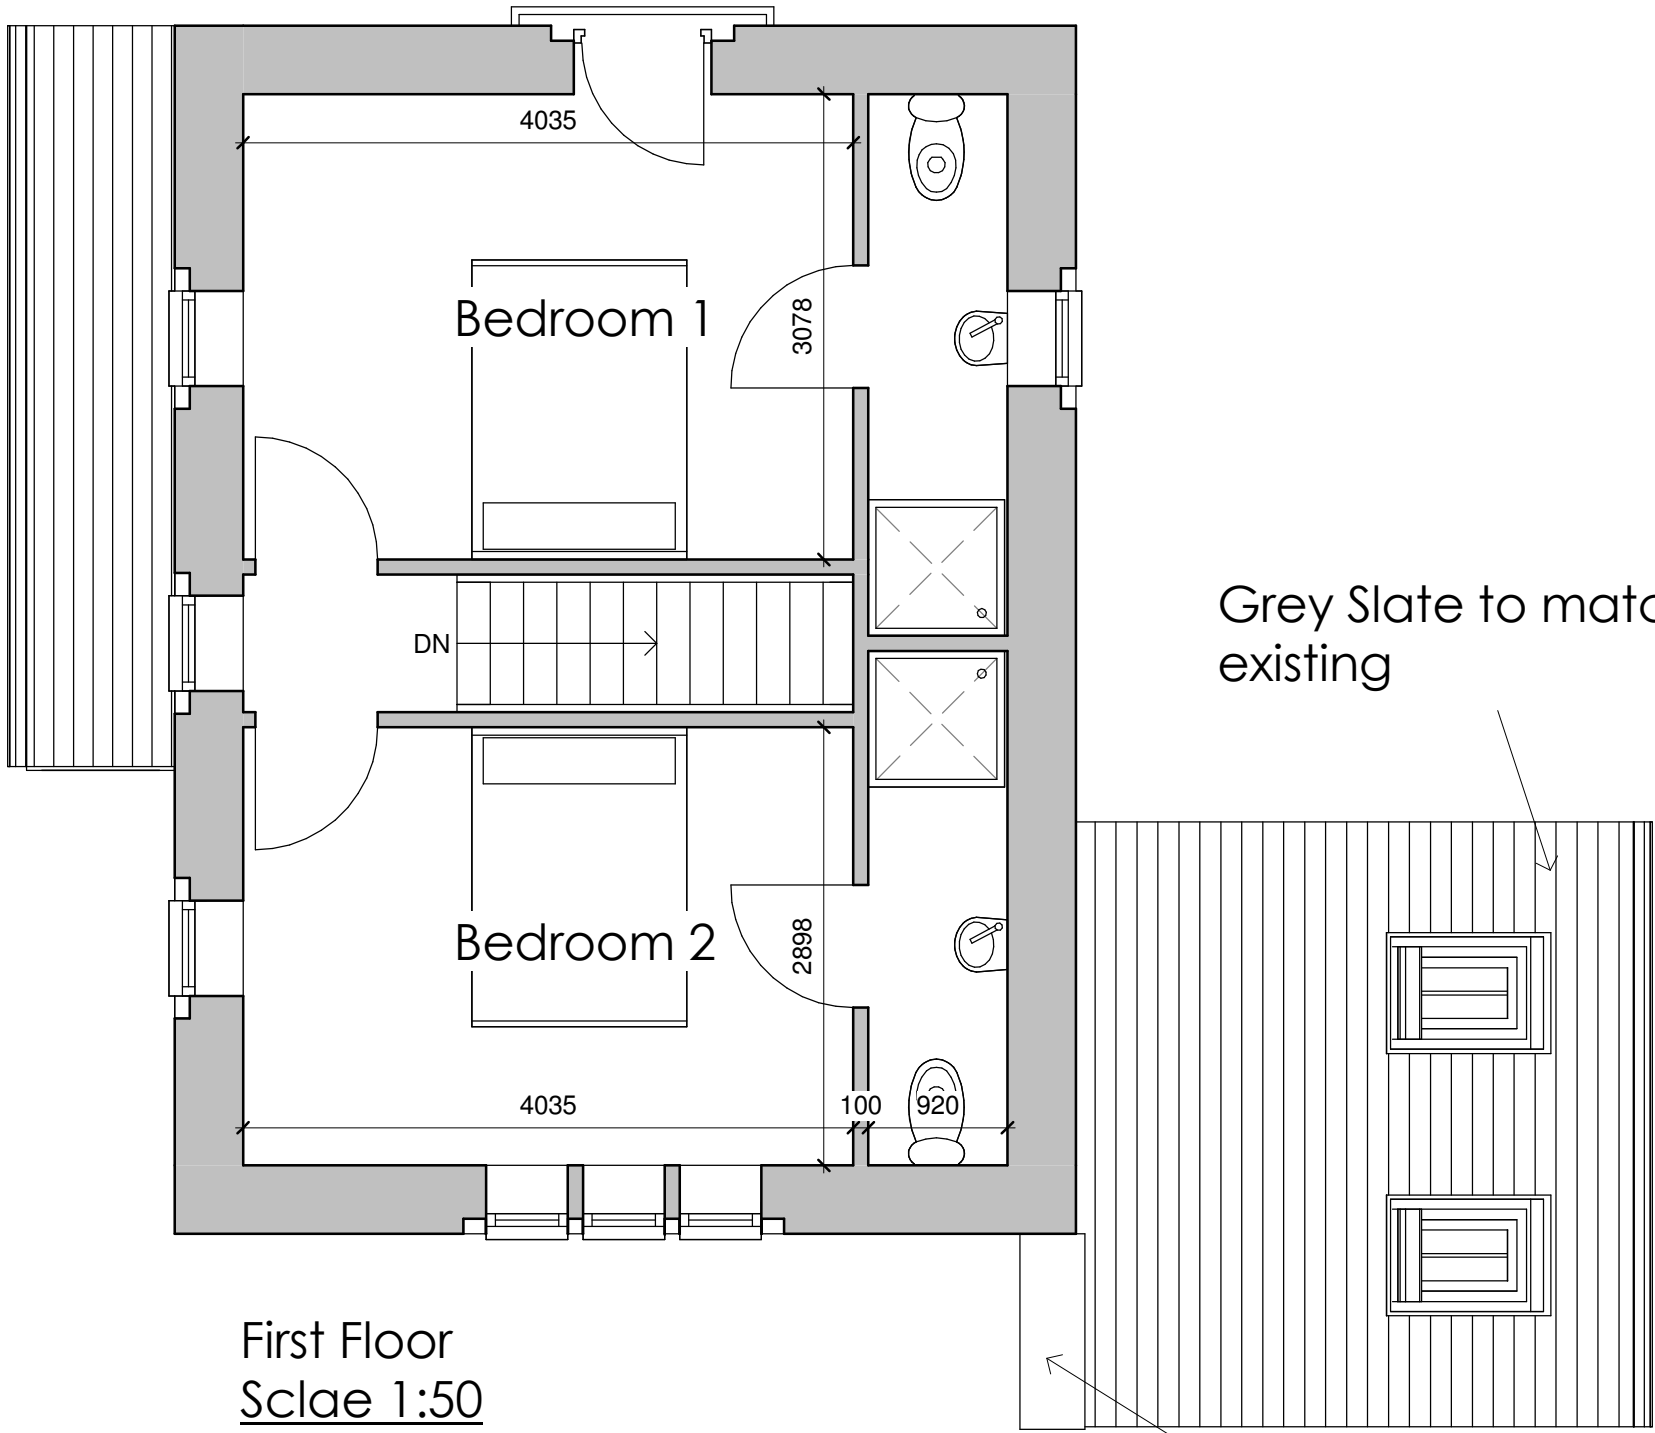

First Floor
Sclae 1:50

Grey Slate to match
existing

Stone Coping

RevB. Materials added to drawing RF. 13/05/19
RevA. Floor plans amended to suit new entrance to cottage. RF
25/02/19

Mrs S Taylor

Hind Hill Farm, New Hey Road,
Scammonden, HUDDERSFIELD.
HD3 3FW

PLOT 3 - Proposed Floor Plans and
Elevations

Date:	Designed:	Drawn:	Checked:
NOV18	PCN	RF	PCN
Scale:	Drawing No:	Revision:	
As indicated	10538/18/03	B	

PHILIP S.
RYLEY
& CO.
CHARTERED BUILDING SURVEYORS


- Architecture -
- Project Management -
- Planning -