



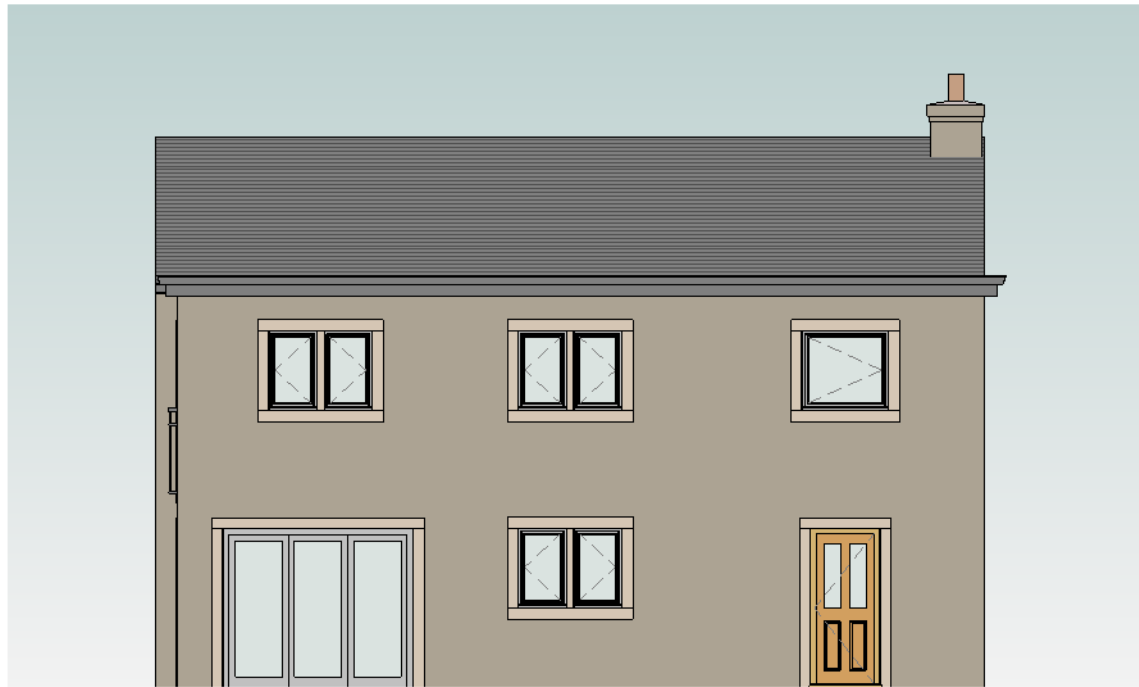

West Elevation
Scale 1:100

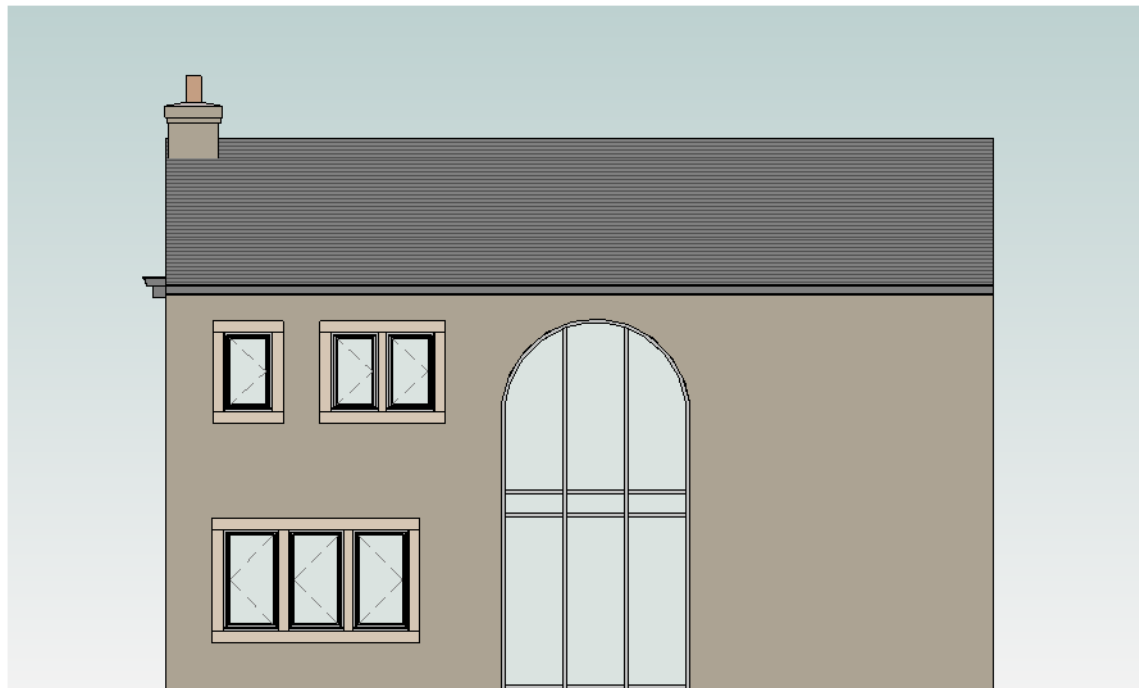



South Elevation
Scale 1:100



North Elevation
Scale 1:100



East Elevation
Scale 1:100

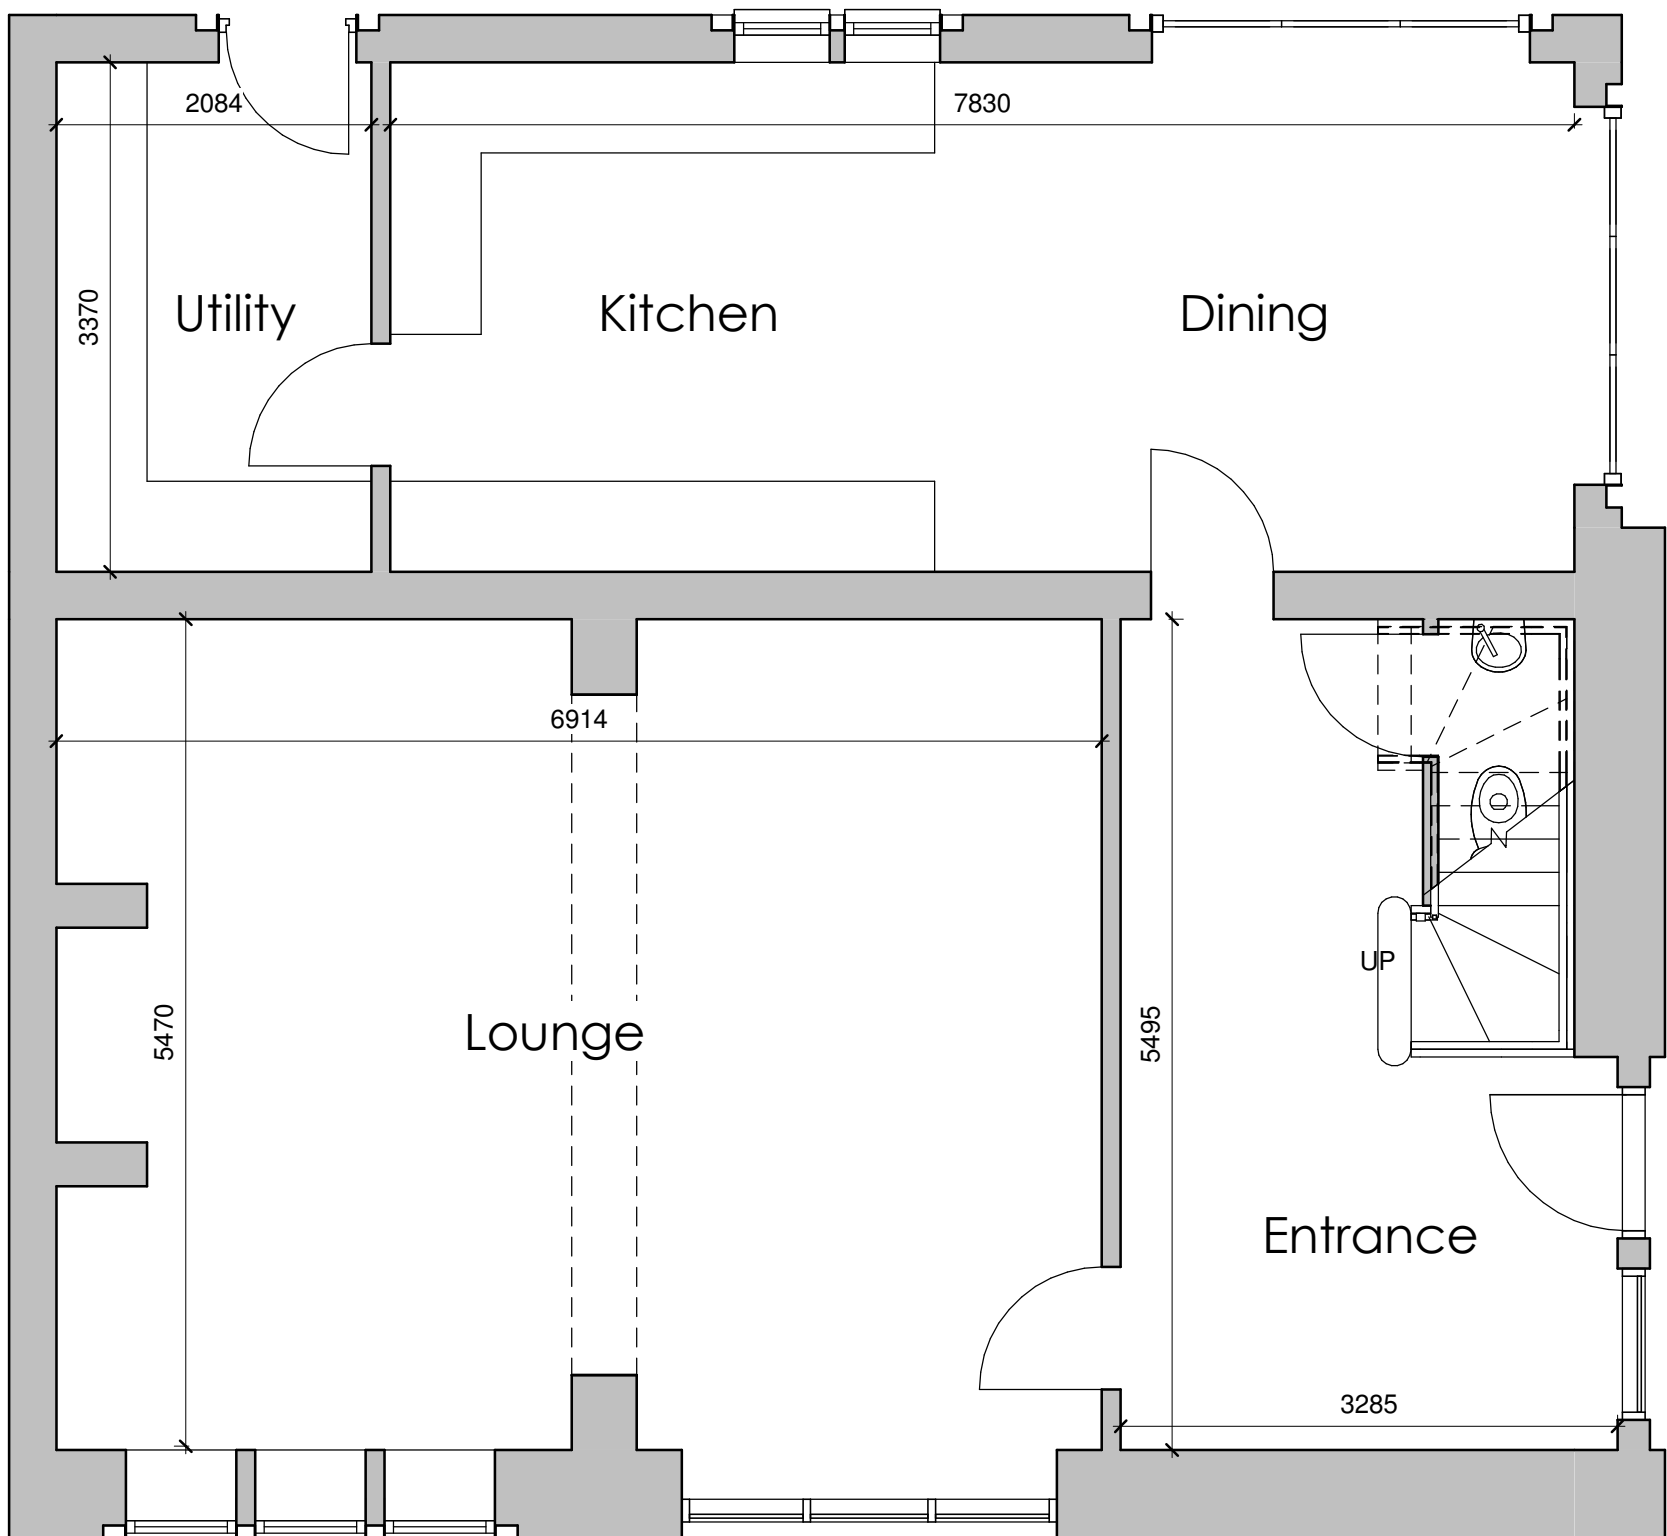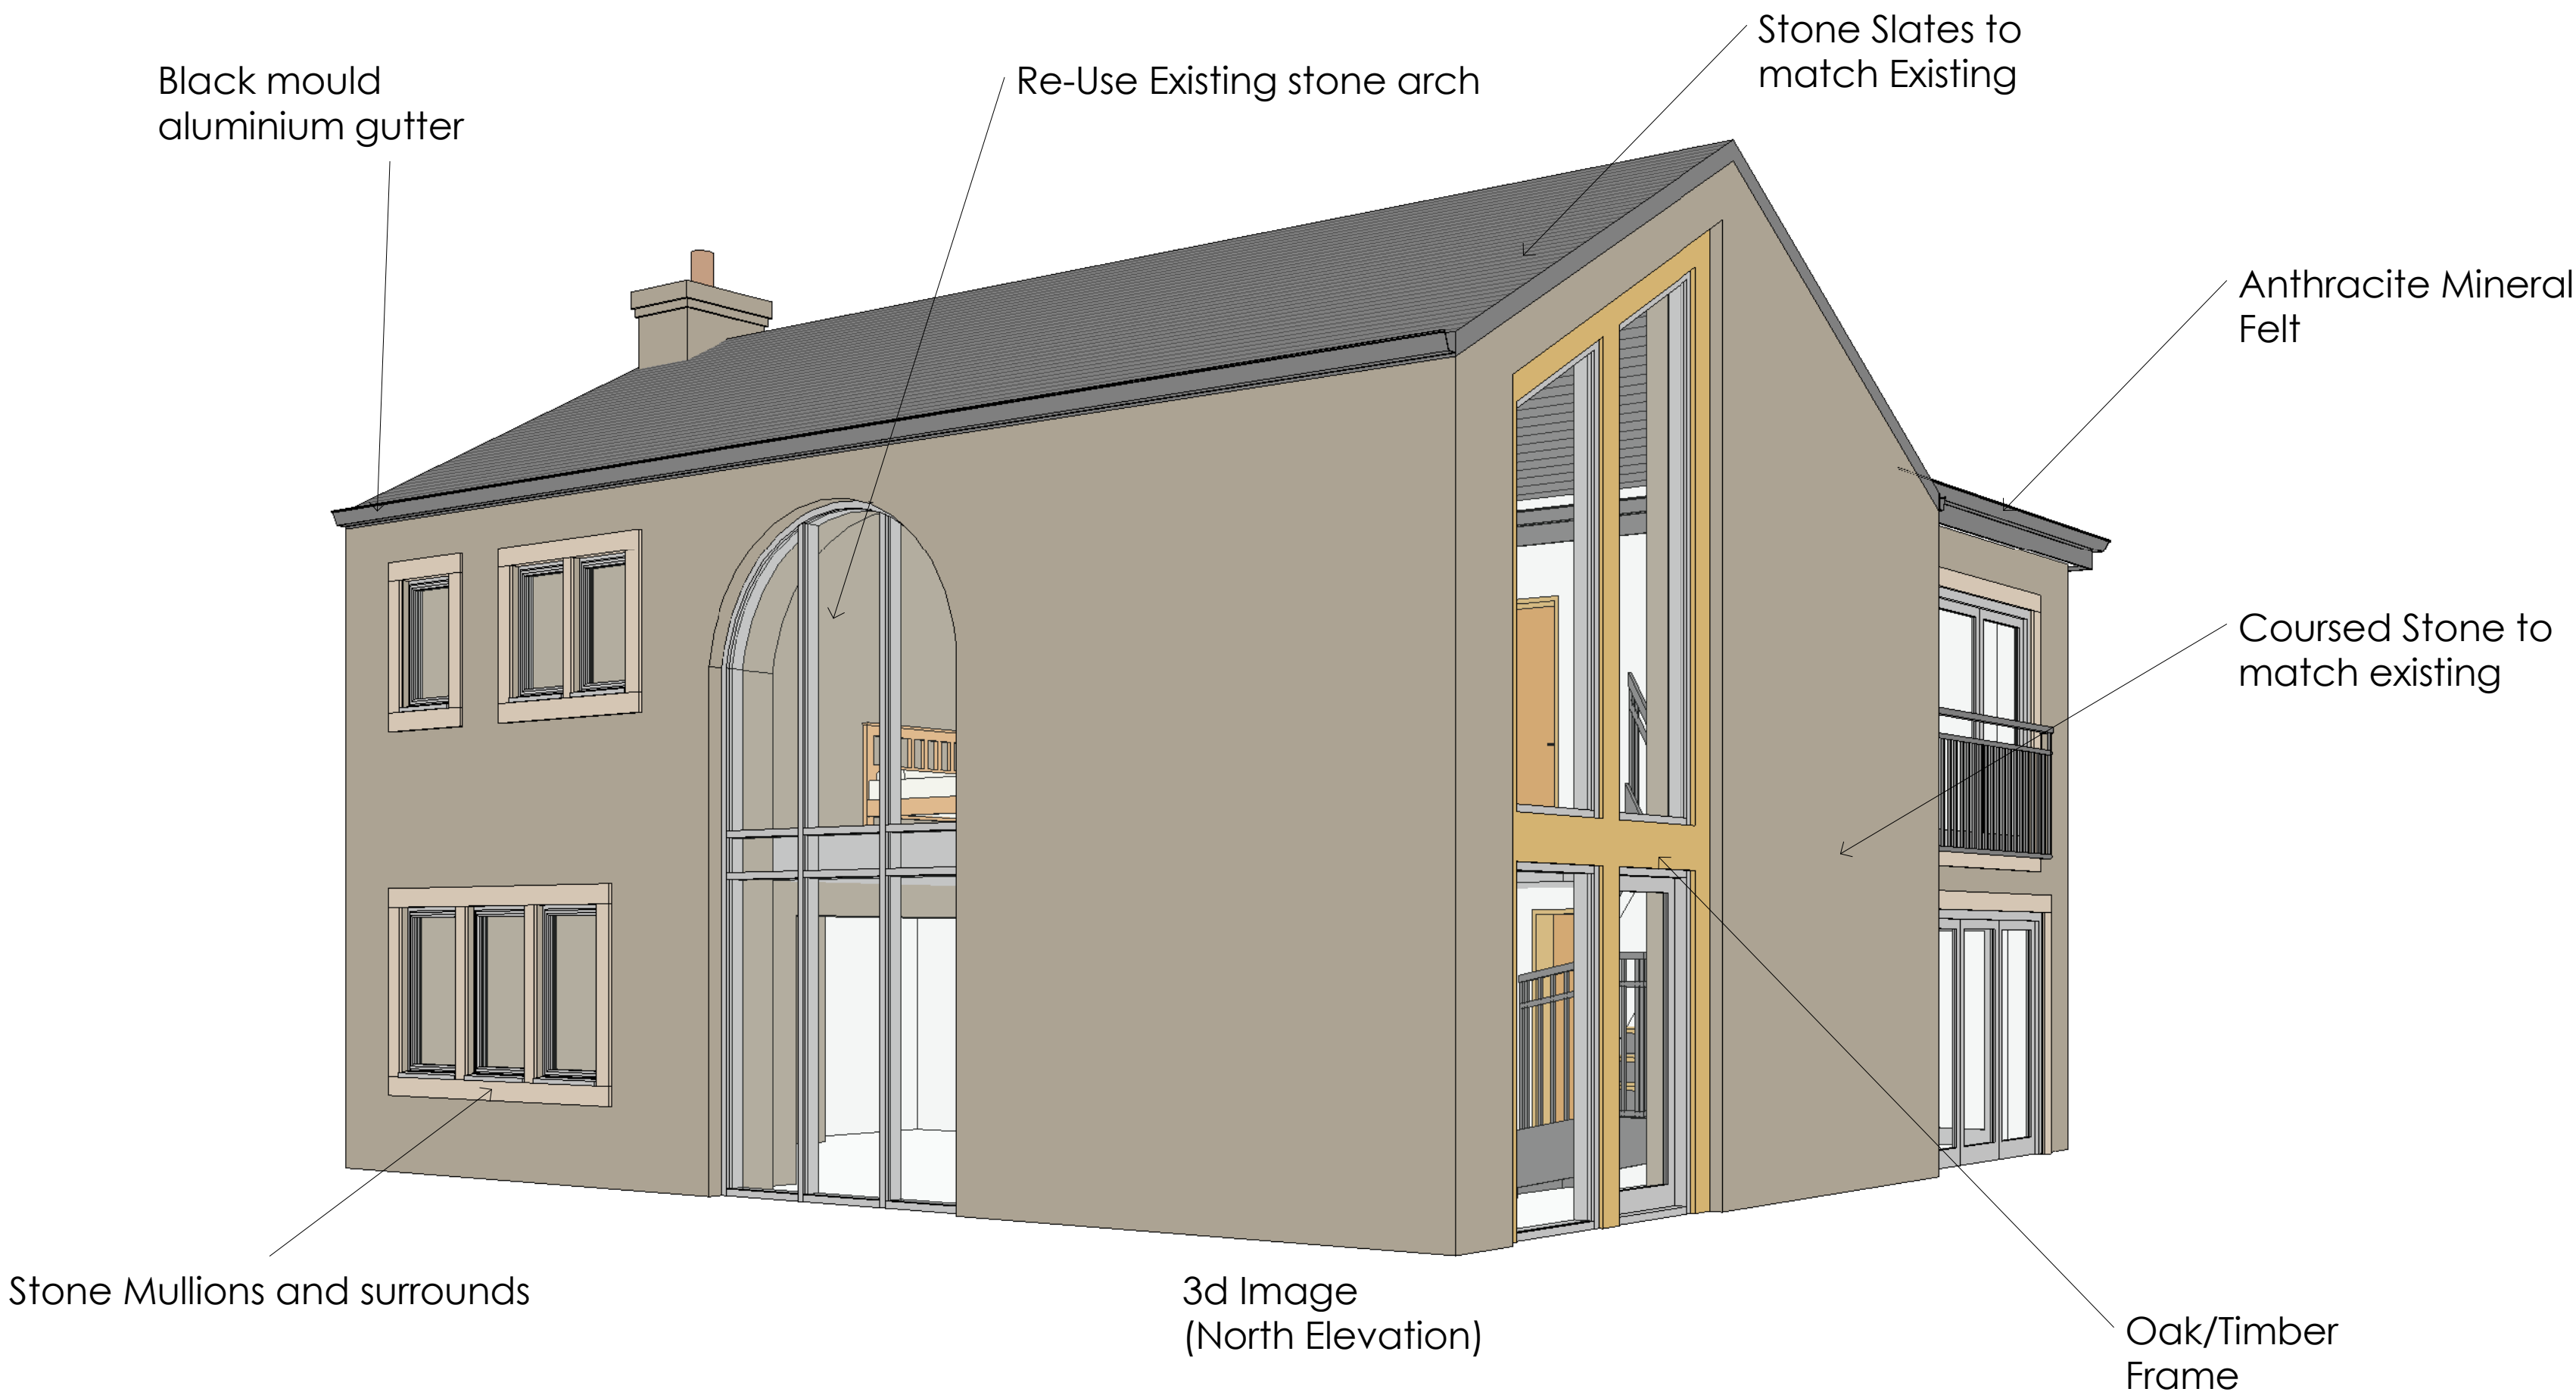

Ground Floor
Scale 1:50



First Floor
Scale 1:50

RevA. Materials added to drawing RF. 13/05/19

Mrs S Taylor

Hind Hill Farm, New Hey Road,
Scammonden, HUDDERSFIELD.
HD3 3FW

Plot 2 - Proposed Floor Plans and
Elevations

Date:	Designed:	Drawn:	Checked:
Nov18	PCN	PCN	PCN
Scale:	As indicated	Drawing No: 10538-18-02	Revision: A