


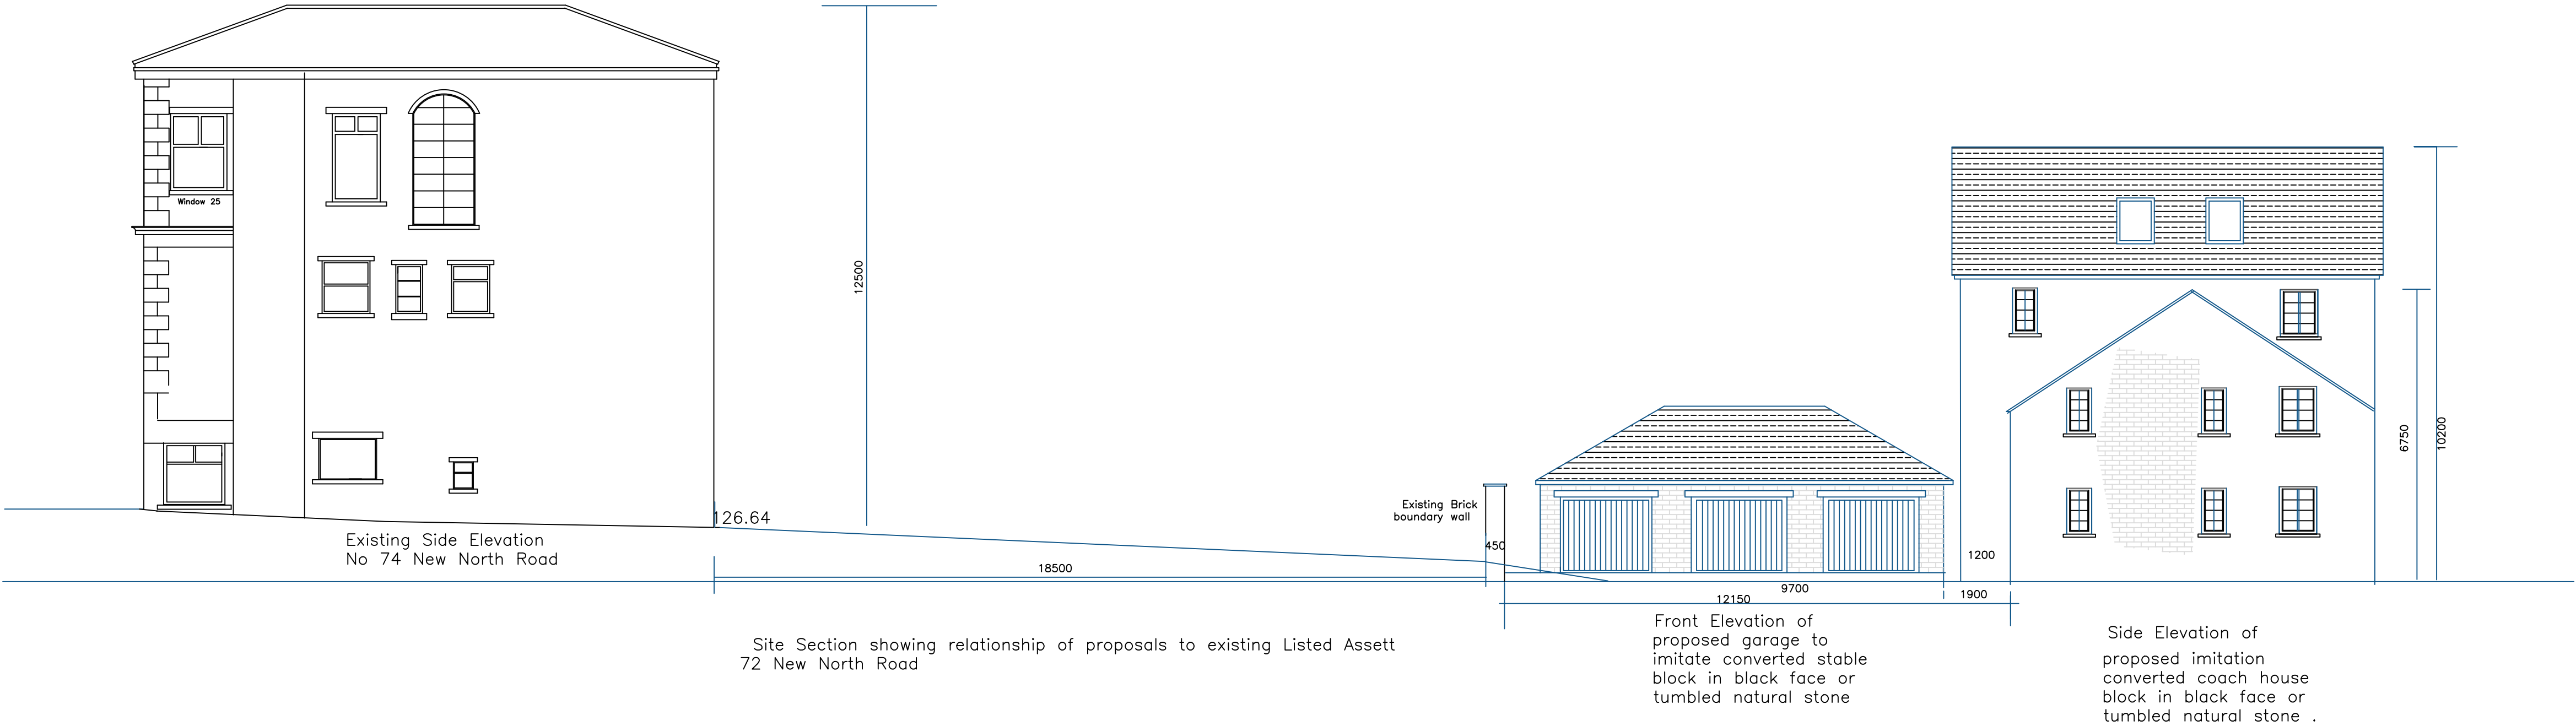

Site Section showing relationship of proposals to existing Listed Assett
72 New North Road

Front Elevation of
proposed garage to
imitate converted stable
block in black face or
tumbled natural stone

Side Elevation of
proposed imitation
converted coach house
block in black face or
tumbled natural stone .

Rev	Description	Rev. by	Date
1	Client/Architect		
2	Premier Properties Ltd		
3	Project		
4	Proposals for land to Rear		
5	72 New North Road		
6	Title		
7	Sectional Elevations		
8	Relationship to listed No		
9	Date 15th April 24	Drawn By	
10	Size A1	Checked	
11	Scale 1:100 on A1	Approved	
12	FCS Consultants 31 Summervale, Bridge Lane Holmfirth, HD7 1AG Tel. 01484 687 722		
13	Issue		
14	Drawing Number	Revision	
15	NNR 2024 / 04	REV D	